


PURPOSE OF ISSUE	PLANNING
Do not scale from this drawing. All information should be checked by the contractor on site before commencing work. Any discrepancies should be reported to the architect immediately. All rights are reserved and are not transferable. Unauthorised reproductions of this drawing are not permitted.	

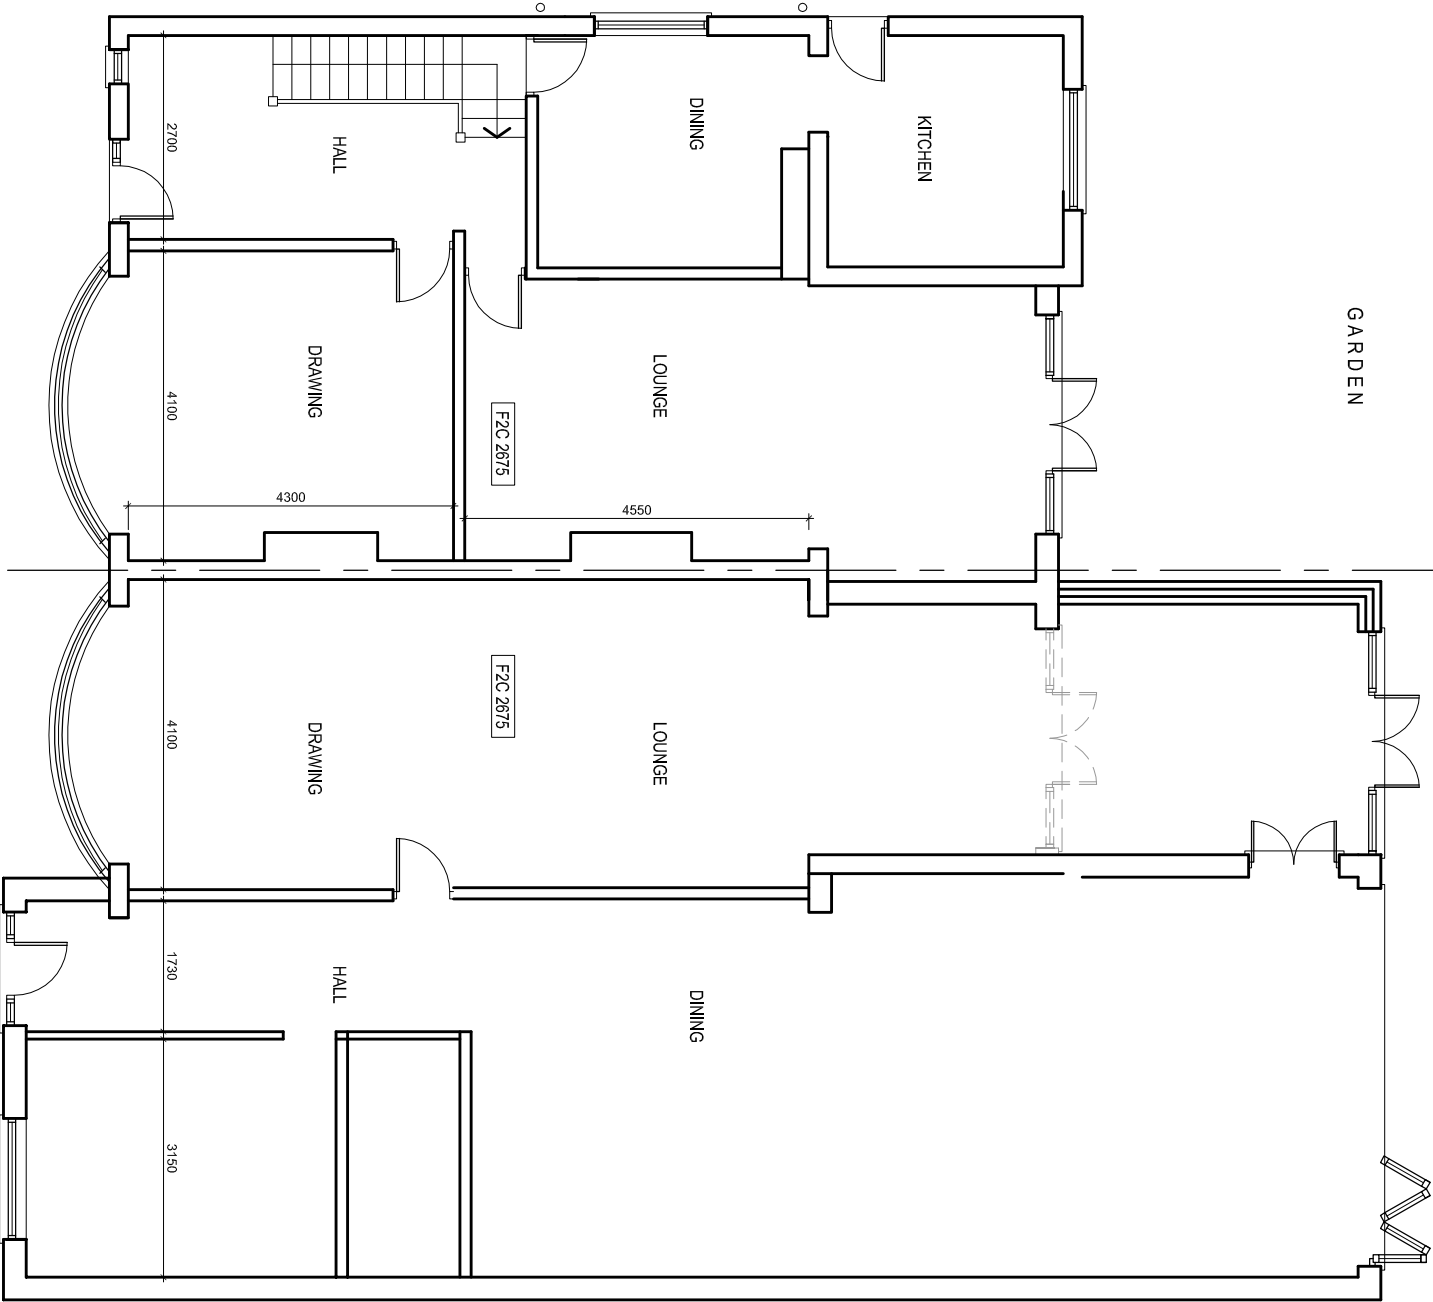

PROPOSED GROUND FLOOR PLAN

PROPOSED GROUND FLOOR PLAN



PROPOSED FIRST FLOOR PLAN

PROPOSED FIRST FLOOR PLAN

PROJECT

42,44, Springbridge Road

CLIENT

Whalley Range

Mr. Kaleem

DRAWING TITLE

Proposed Floor Plan

JOB No

NA-P02

SCALE

1:100@A3

DATE

June 2022

REVISION

-

t: 0782 895 3405

e: nadesignbuild@gmail.com

nadesign