



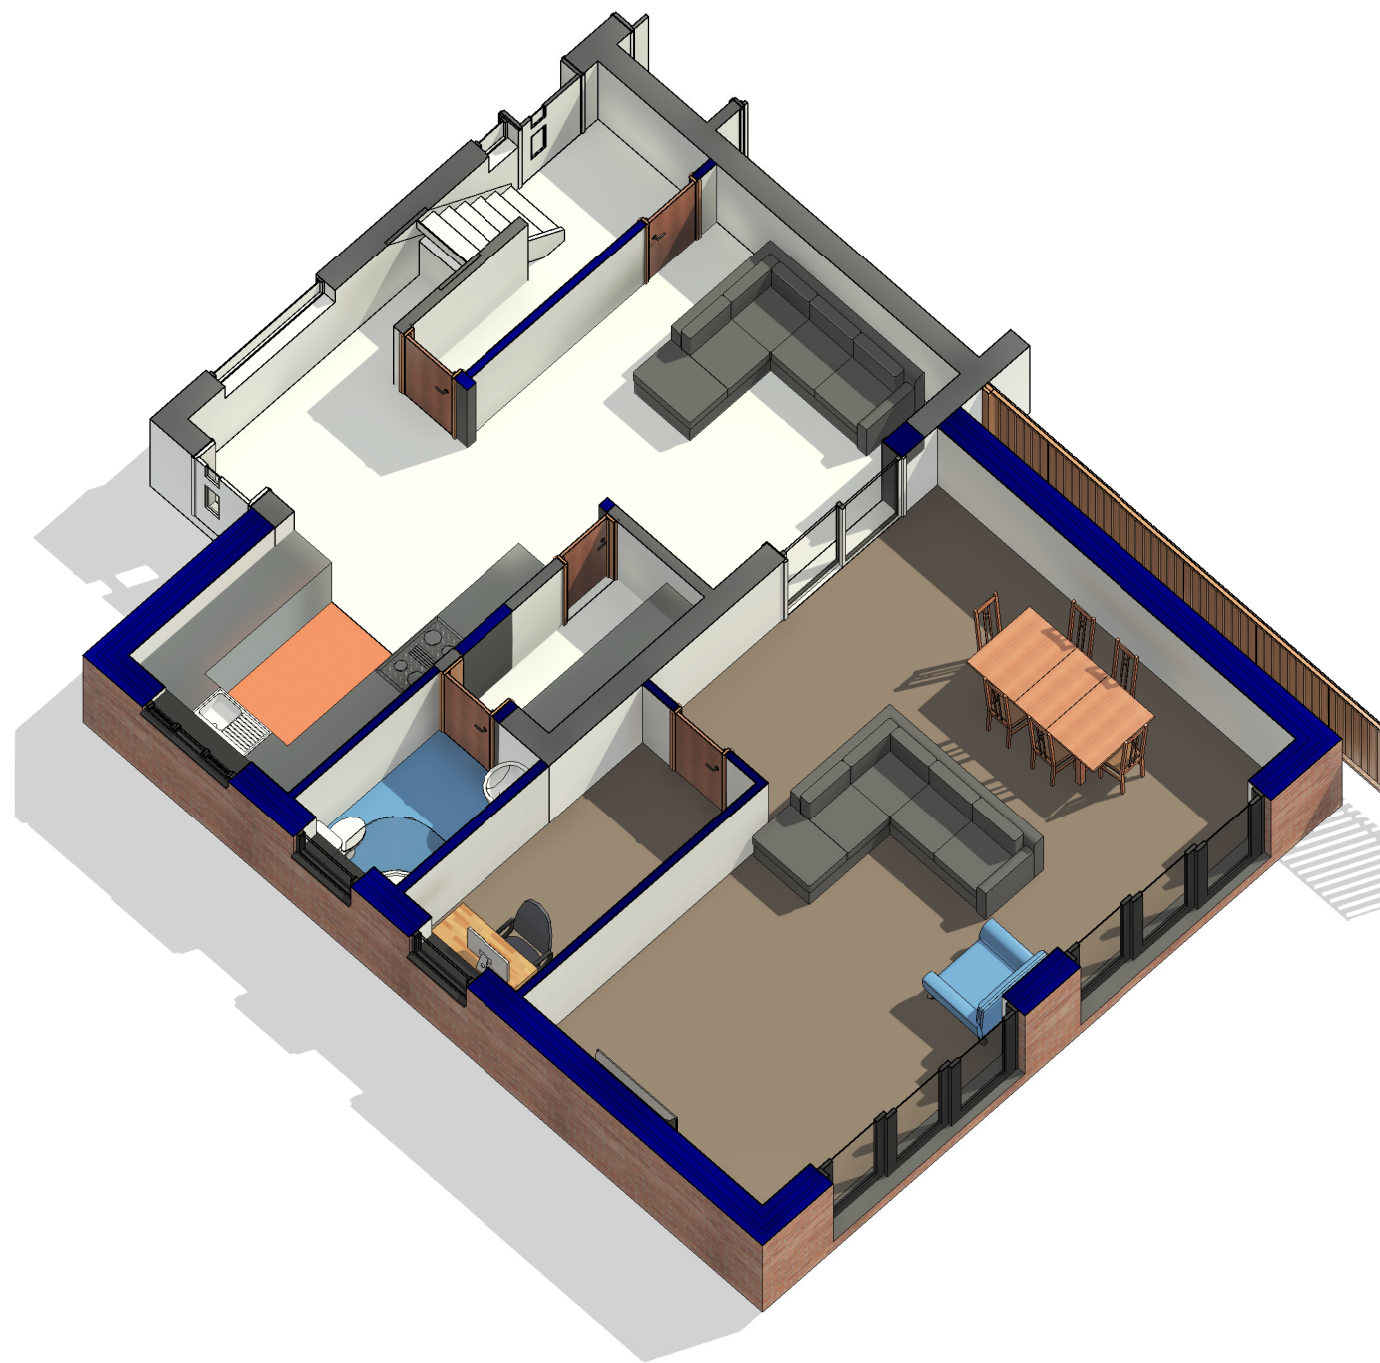

3D Ground Floor

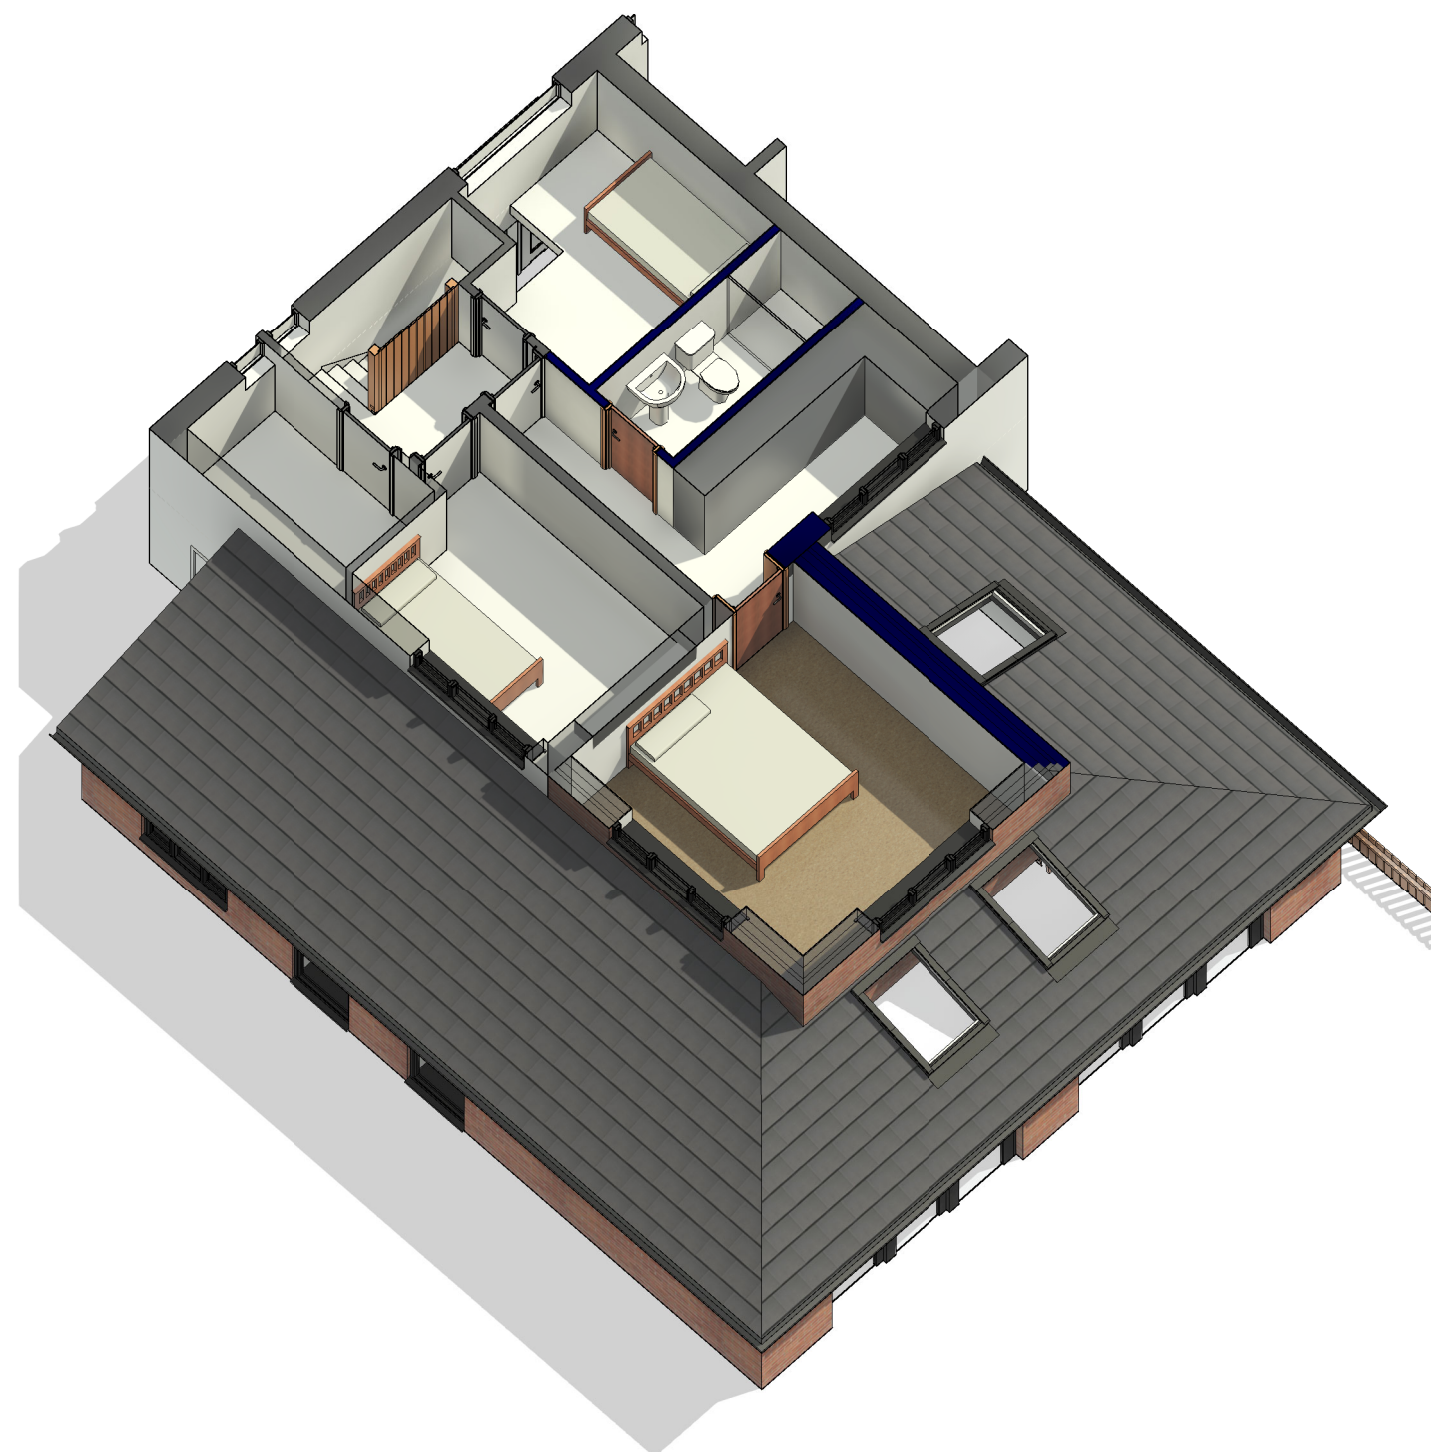

3D First Floor

COPYRIGHT © ALL RIGHTS RESERVED BY VIKAS ALYAS LTD. DO NOT SCALE FROM DRAWING. DRAWING INDICATES DESIGN INTENT ONLY. REPORT ANY DISCREPANCIES TO CLIENT / VA LTD. NOT TO BE USED FOR CONSTRUCTION UNLESS STATED SO. TO BE READ IN CONJUNCTION WITH OTHER DRAWINGS OR SPECIFICATION WHERE PROVIDED.

ARCHITEK

BUILDING DESIGN CONSULTANCY

0161 511 8479

vikas@architek.uk

916 Stockport Road, Levenshulme, Manchester, M19 3AB

No.	Description	Date
P1	Issue to Planning	08.12.2022

PROJECT		ADDRESS		CLIENT		
Single storey side extension and part two/single storey rear extension		1196_22 Whitsbury Ave, Manchester M18 7NS		Mr Emmanuel Nwambu		
Manchester City Council		PURPOSE OF ISSUE Planning		SHEET		
				3D Floor Plans		
				Date 16.11.2022	Project number 1196	Scale (@ A3)
				Drawn by VA	DRAWING NUMBER	REV
				Checked by VA	A105	P1