

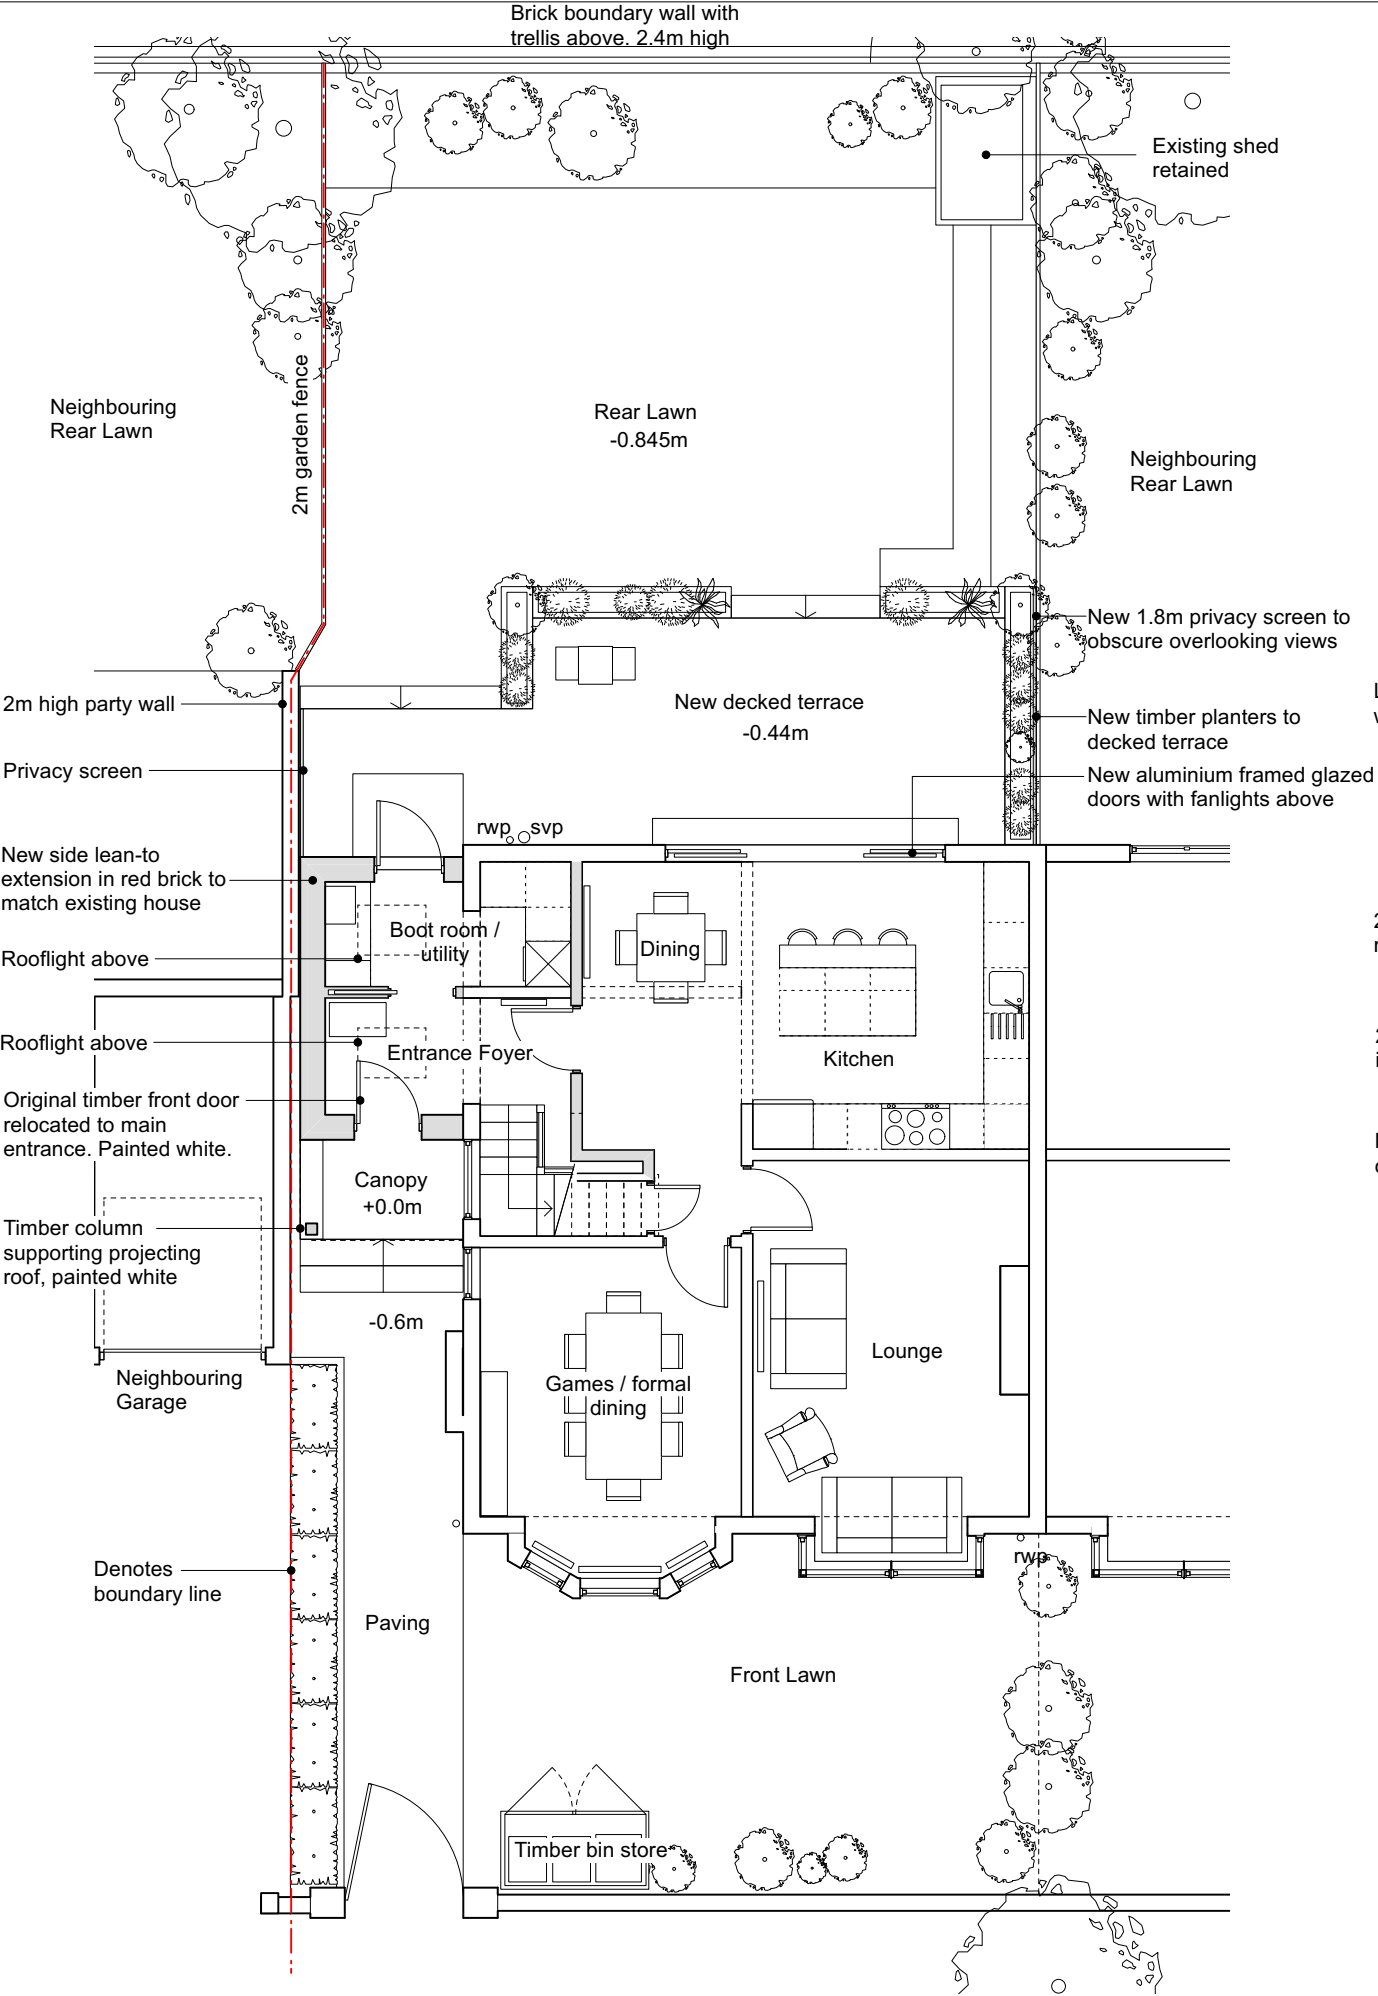


© Darwent Architecture Ltd. This drawing must not be copied or reproduced without consent. Unless marked as such, this drawing should not be used for Tender or Construction purposes. Figured dimensions only are to be taken from this drawing.
Contractor to check all dimensions and levels on site prior to commencement and inform architect in writing of any inaccuracies to drawings. All contractors are to be responsible for taking and checking all dimensions relative to their work. All noted dimensions are in millimetres unless stated otherwise. To be read in conjunction with all other consultants' drawings, specifications and schedules. In the event of uncertainty, please consult the Architect.

 

Ground Floor Plan

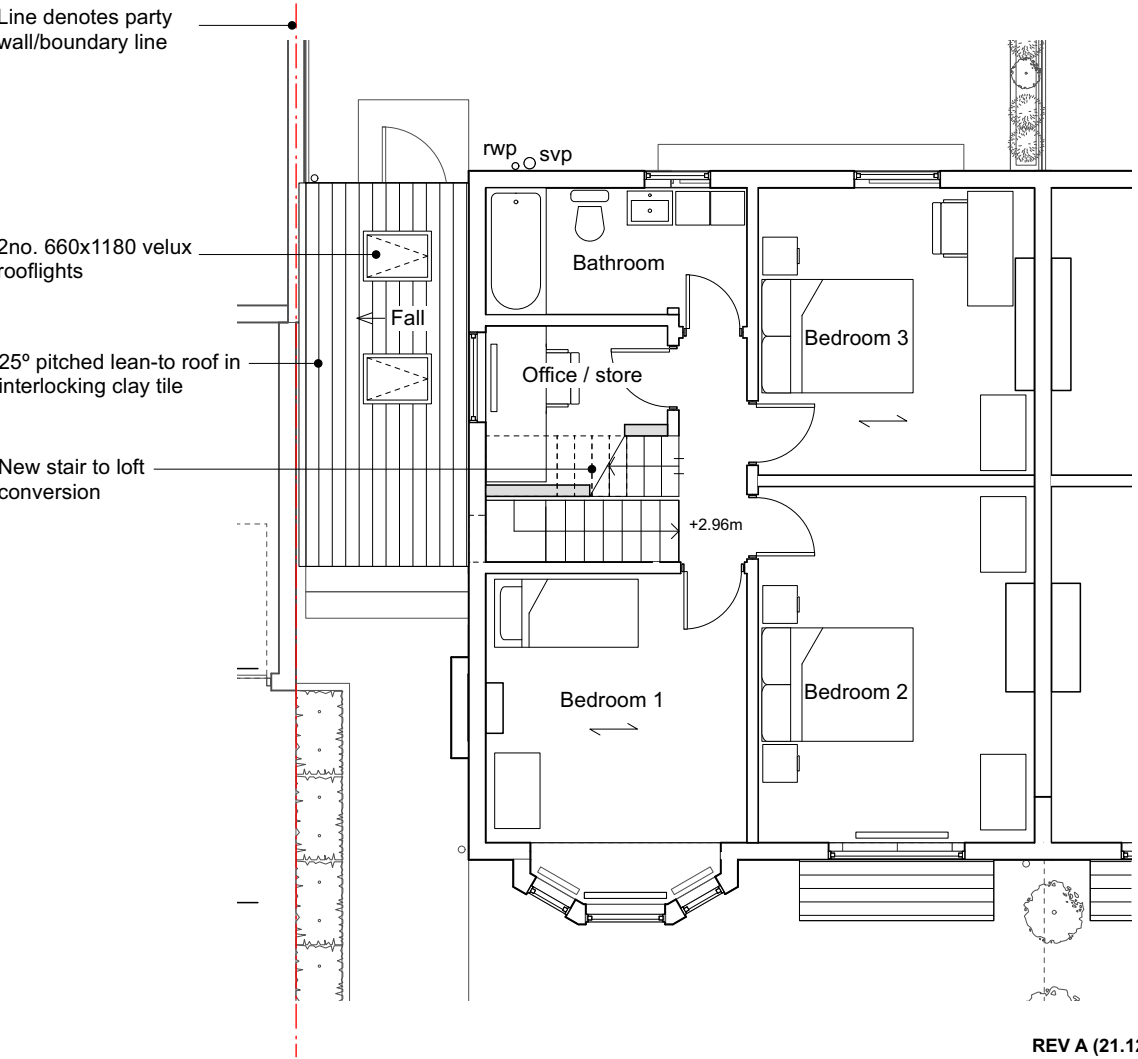

First Floor Plan

REV A (21.12.22) Revised to show privacy screens to rear deck in line with planning officer comment. (STS)

darwent architecture ltd ©
Trafalgar House, 5-7 High Lane, Chorlton-Cum-Hardy, Manchester, M21 9DJ t (0161) 8813031
The Island, Castleton, Hope Valley, Derbyshire, S33 8WN t (01433) 695560
e info@darwentarchitecture.co.uk w www.darwentarchitecture.co.uk
Company number: 8246259

PROJECT No.1 Dawlish Road, Chorlton, M21 8XR			
CLIENT Sarah & Dave Rigby			
DWG. NO. 377_ PL006	Proposed Ground & First Floor Plans	REVISION A	DRAWN BY STS
DATE November 2022		ISSUE Planning Issue	SCALE 1:50@A3