

General Notes

The Architect shall have no responsibility for any use made of this document other than for that which it was prepared and issued. All dimensions should be checked on site. Do not scale from this drawing. To be read in conjunction with all other Consultant's drawings. The Architect to be immediately notified of any discrepancies.

Copyright on this drawing retained by the Architect.

LEGEND

	Site Boundary
	Proposed Window
	Demolished Existing Wall
	1-Bed Apartment (No.3)
	2-Bed Apartment (No.3)
Total Apartments	No.6

P2 09/11/22 AK SH Amended Drawing
P1 18/10/22 SA SH Initial Issue
No. Date Dwn Ck App Revision or reason for issue

Client

create it studios
Architects & Designers


Create It Studios (NW) Ltd
Universal Square
Devonshire Street North
Manchester M12 6JH
0161 974 6165
www.createitstudios.co.uk
info@createitstudios.co.uk

Project Title
**7 Rainforth Street, Manchester M13
ORP**


Scale / North Point
1 : 100

Drawing Title
Proposed Floor Plans

Drawing Number A1265(02)AP003	Revision P2
Drawing Status Preliminary	

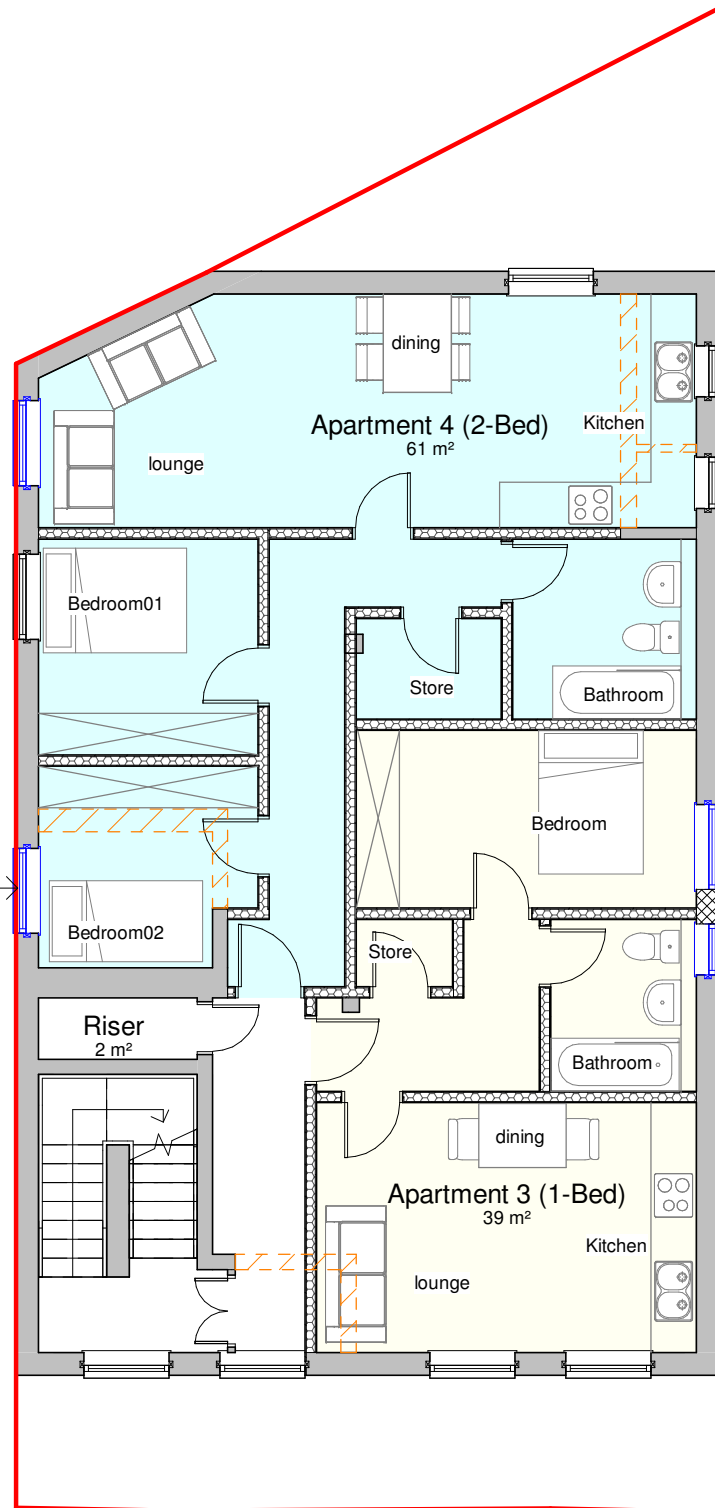

1 Proposed Second Floor Plan
1 : 100

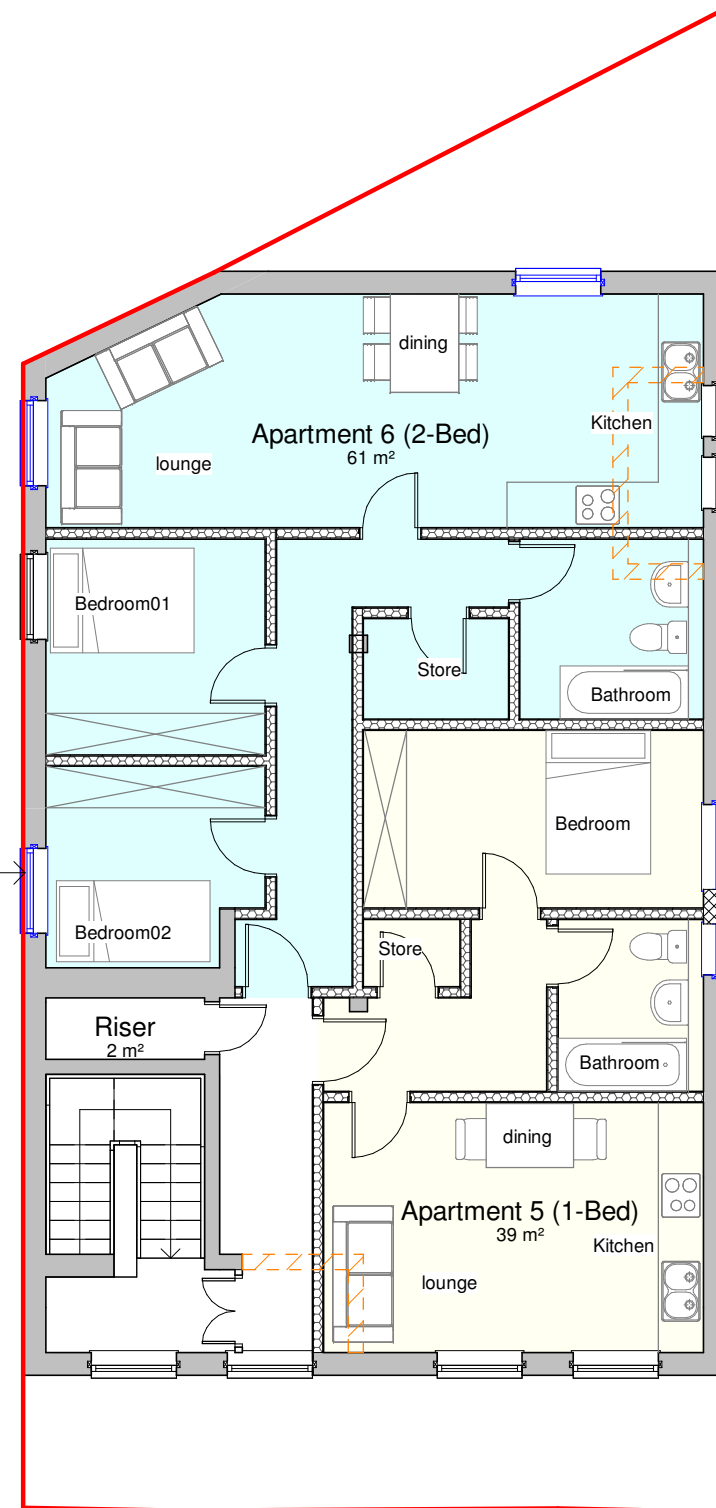

2 Proposed Third Floor Plan
1 : 100

