
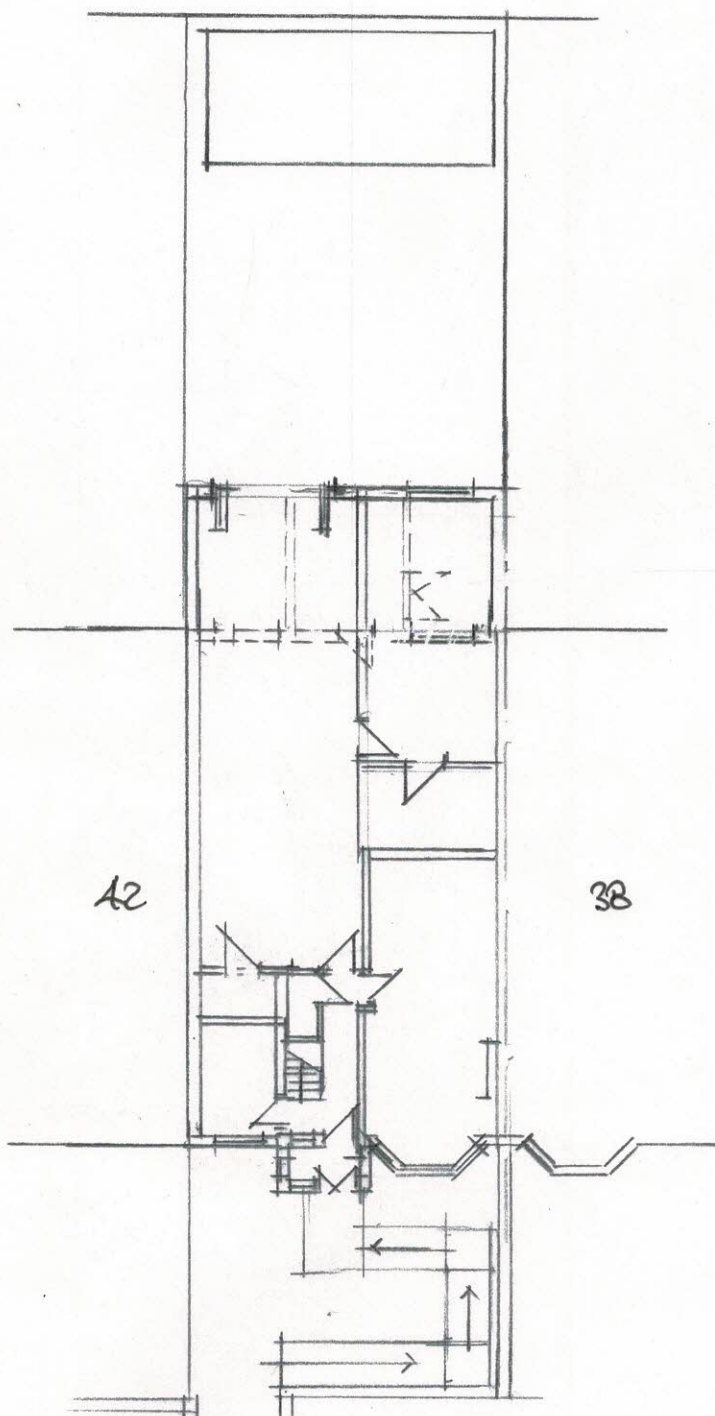


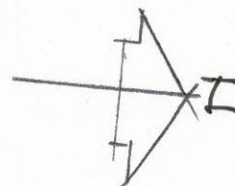

SITE PLAN AS PROPOSED

40 VAUGHAN ROAD

CHORLTON M21 CYL

Scale: 1:200 @ A4