


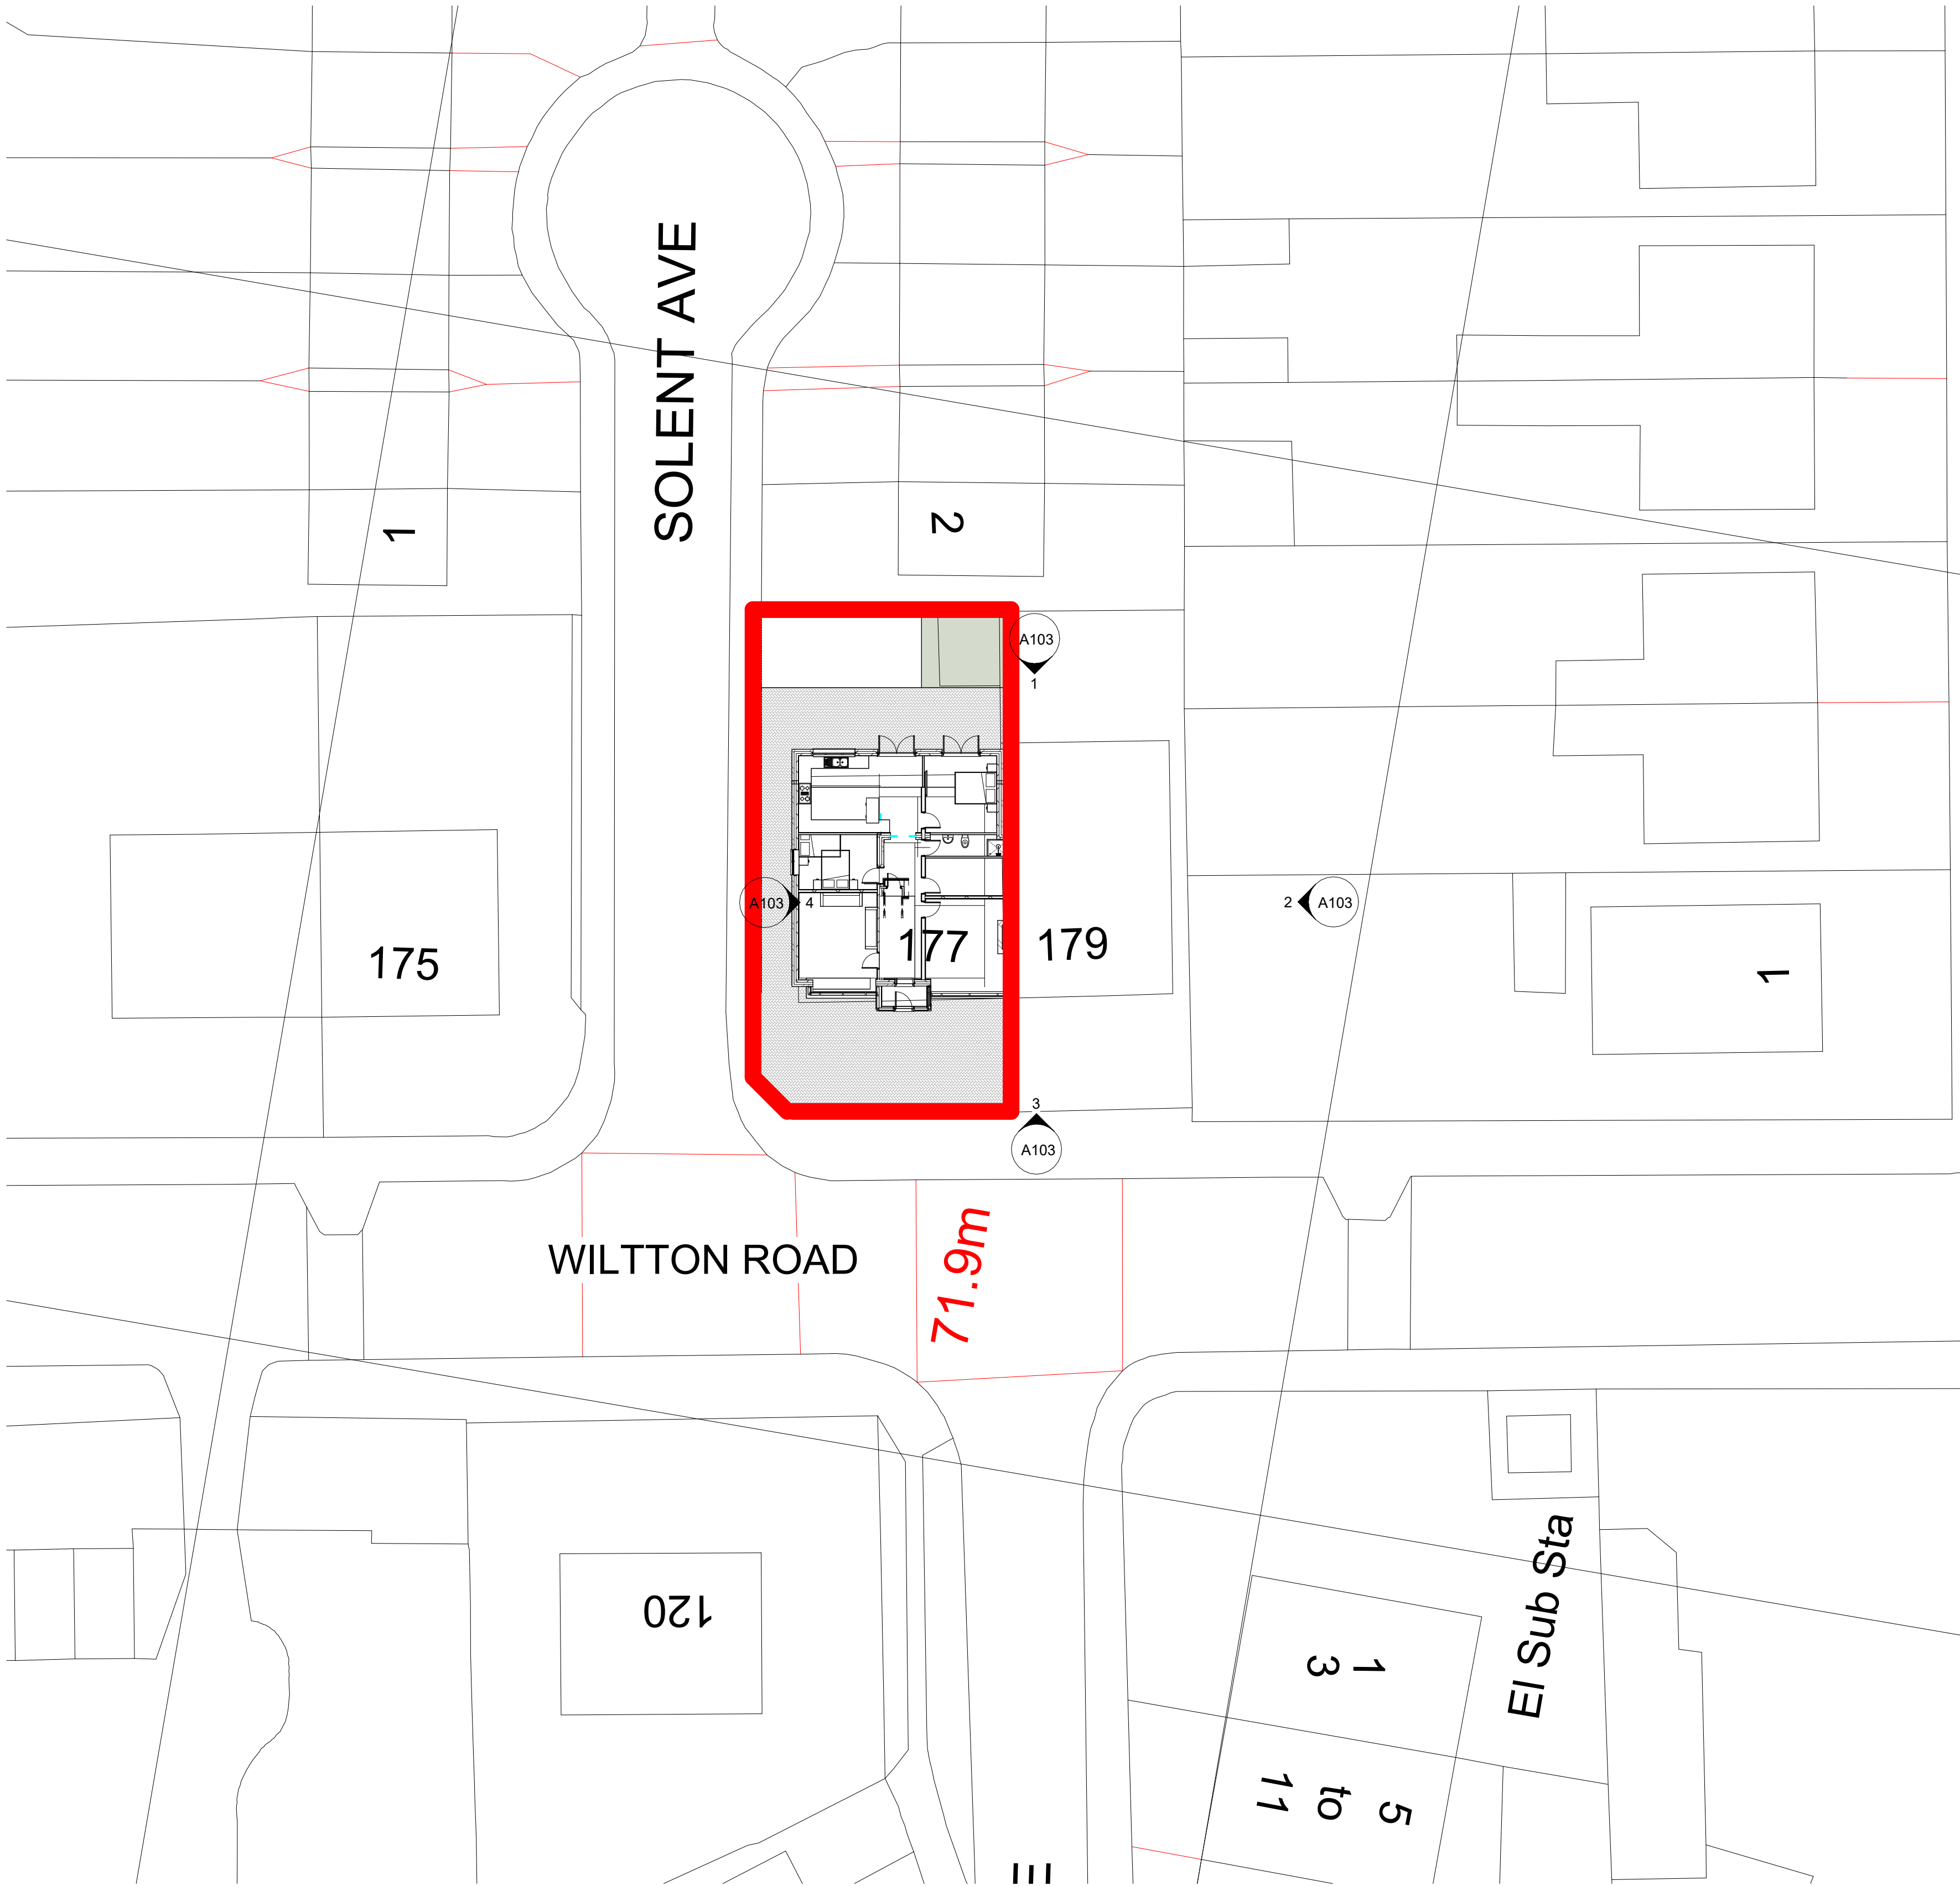

2 SITE PLAN
1 : 200



1 LOCATION PLAN
1 : 1250

RED LINE INDICATING SITE BOUNDARY
177 Wilton Rd, Crumpsall, Manchester M8 4QP

Rev	Description	Date	Dr	App
original by		date created	by	by
NK		07/08/21		NK



NK Architectural Services
Office 02, 1st Floor
227 Finney Lane, Heald Green
Cheshire
SK9 6PT
07756824647
www.nkarchitecturalservices.co.uk
enquiries@nkarchitecturalservices.co.uk

client name	OWNER		
project	177 Wilton Rd, Crumpsall, Manchester M8 4QP - SIDE DOULE STOREY EXTENSION		
drawing	SITE AND LOCATION PLAN		
computer file	plot date		
C:\Users\NKARK\Dropbox\NKARC\177 wilton road m8 4qp\177 revision D.rvt			
project number	scale		
2021.0042.2247	As Indicated	@A1	
drawing number	rev	issue status	
A105	D		

This drawing is to be read in conjunction with all related drawings. All dimensions must be checked and verified on site before commencing any work or producing shop drawings. The originator should be notified immediately of any discrepancy. This drawing is copyright and remains the property of NK Architectural Services.