




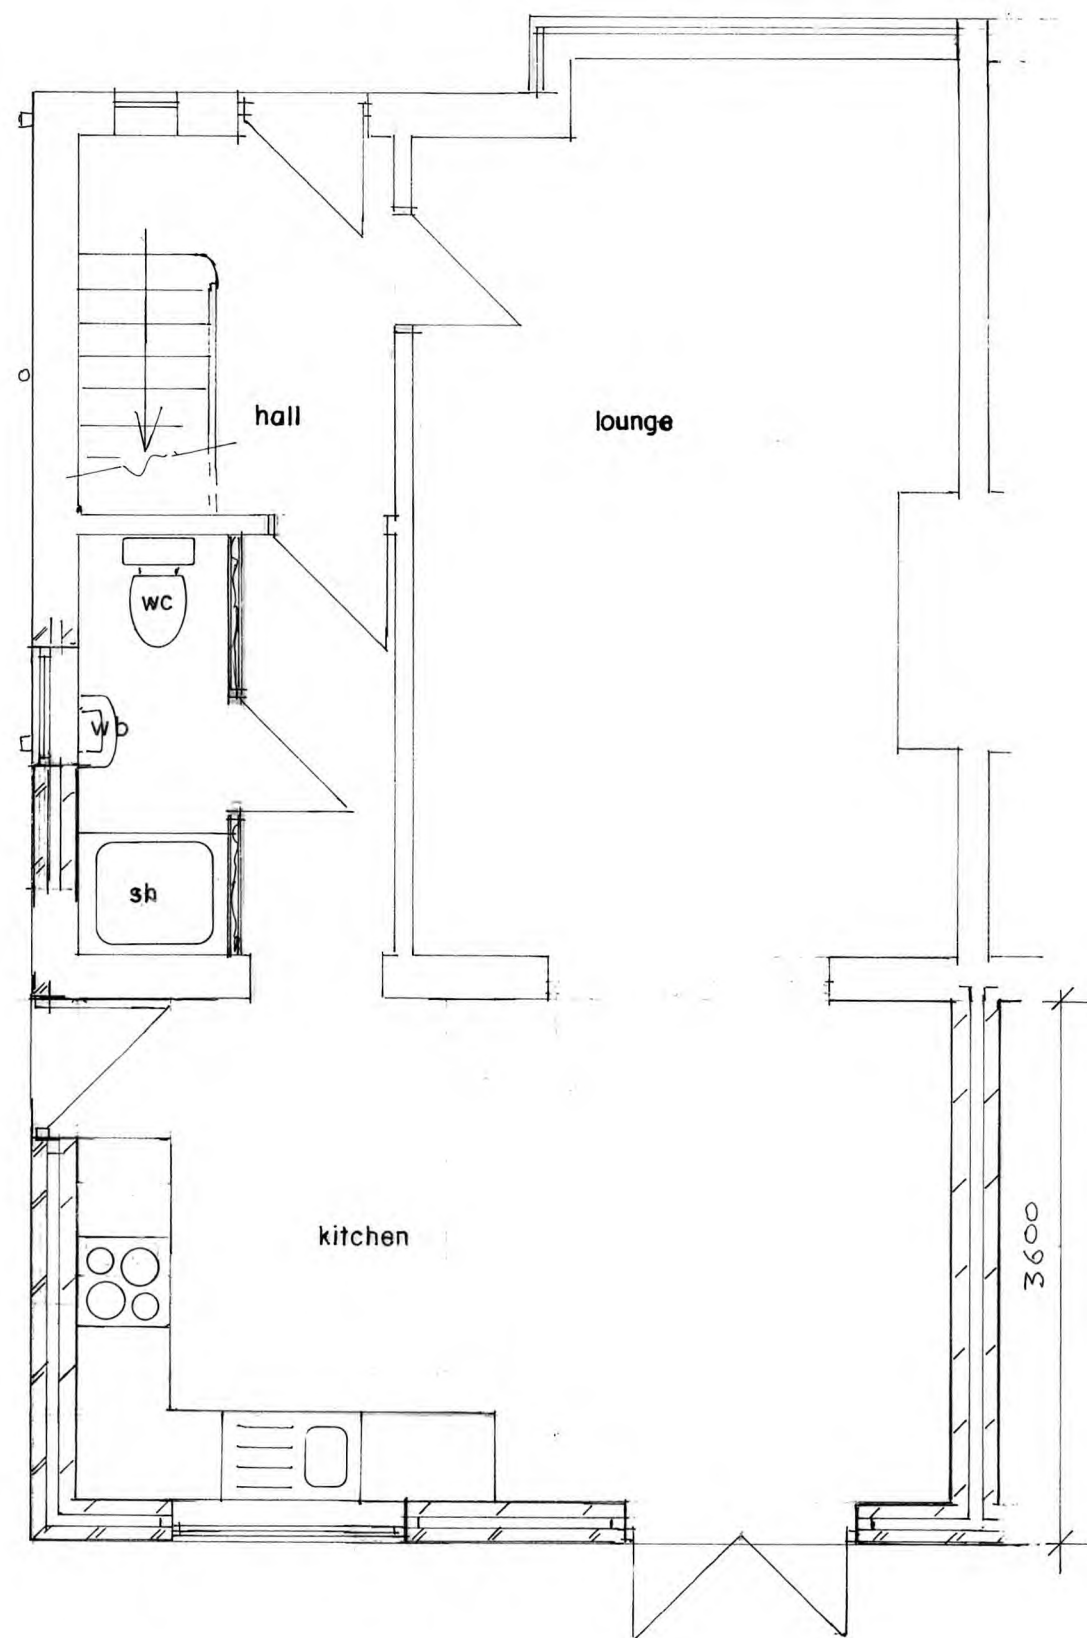

GROUND FLOOR PLAN
(PROPOSED)

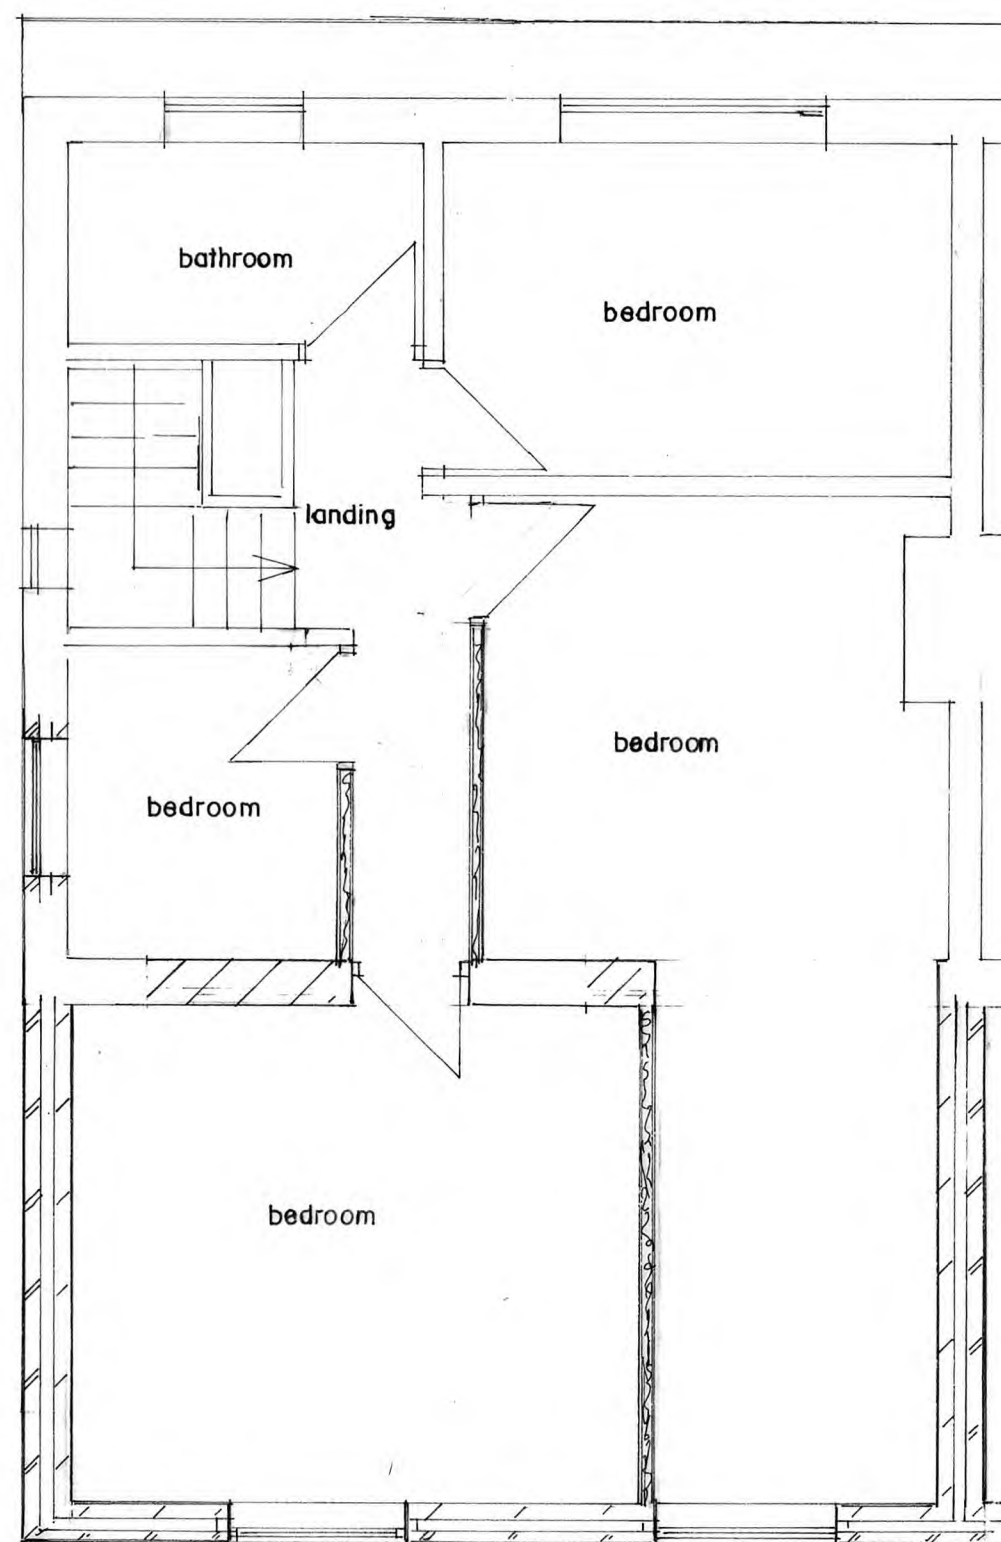

FIRST FLOOR PLAN
(PROPOSED)

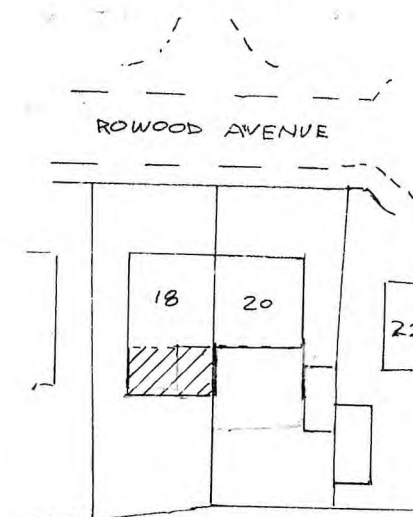

SITE PLAN
SCALE 1:500

BUILDING DESIGN SERVICES
M. FAROOQ
6 Stock Close, Shawclough, Rochdale OL12 6BB
Tel: 01706 712231 Mob: 07967605763

**PROPOSED DOUBLE STOREY REAR EXTENSION
AT 18 ROWOOD AVENUE MANCHESTER M8 0RF**

For: Mr M IQBAL

Plan

Scale 1:50

1930/2