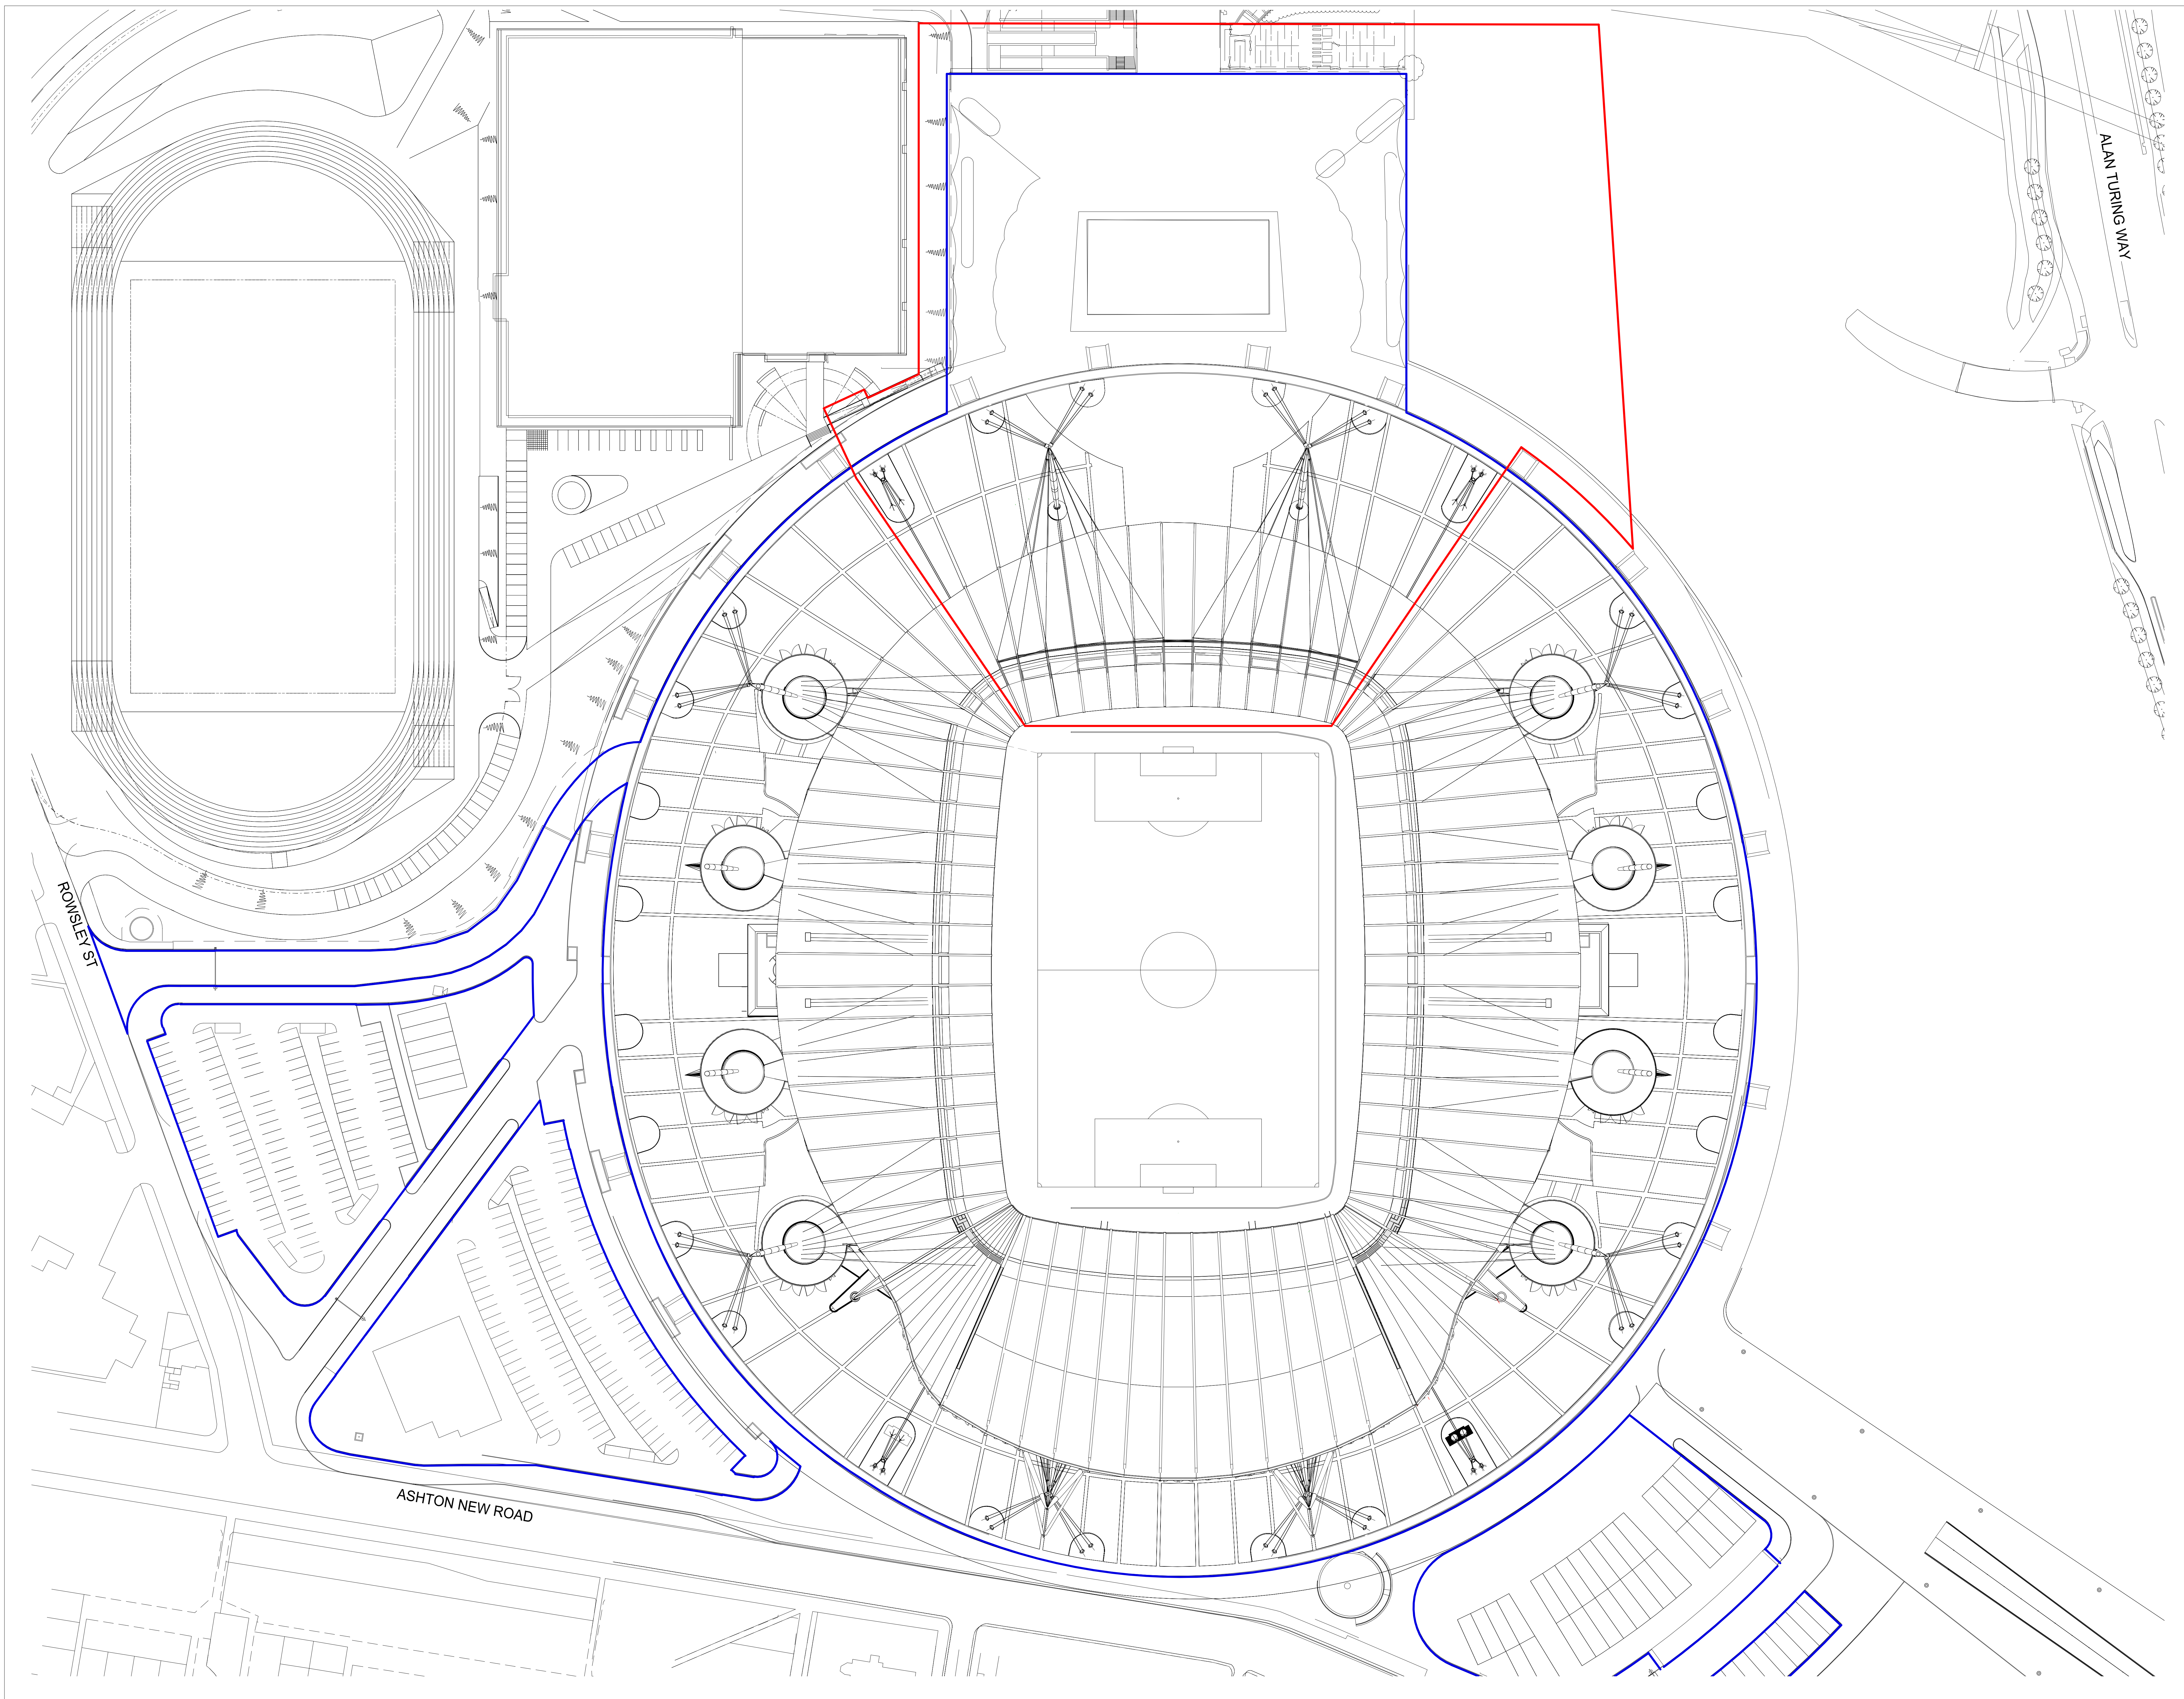


[illegible]

KEY:

Site Improvement Works
Application Boundary: 25850.7 m²

Additional Land within the
Applicants Ownership

CLIENT



© COPYRIGHT, ALL RIGHTS RESERVED

THIS WORK IS COPYRIGHTED AND CANNOT BE REPRODUCED OR COPIED IN ANY FORM OR BY ANY OTHER MEANS (GRAPHIC, ELECTRONIC OR MECHANICAL, INCLUDING PHOTOCOPIING) WITHOUT THE WRITTEN PERMISSION OF POPULOUS ANY LICENSE, EXPRESS OR IMPLIED, OF THE AGREEMENT OR DOCUMENT FOR ANY PURPOSE IS RESCIED TO THE TERMS OF THE AGREEMENT

USE FIGURED DIMENSIONS IN PREFERENCE TO SCALED. CHECK ALL DIMENSIONS ON SITE BEFORE FABRICATION OR SETTING OUT.

ARCHITECT

POPULOUS®

14 BLADES COURT | DEODAR ROAD | LONDON | SW15 2NU | UNITED KINGDOM
TELEPHONE +44 (0)20 8874 7666 FACSIMILE +44 (0)20 8874 7470
ALL PRODUCTION & INTELLECTUAL PROPERTY RIGHTS RESERVED © POPULOUS 2009

PROJECT NAME

MCFC SITE IMPROVEMENT WORKS

DRAWING TITLE

EXISTING SITE PLAN

STATUS		RIBA STAGE				PROJECT NO.	
S2		3				4348	
DATE				SCALE		SIZE	
14/12/22				1 : 500		A0	
DRAWN		CHECKED		APPROVED			
CA		CF		MT			
PROJECT	ORIGIN	ZONE	LEVEL	TYPE	ROLE	DRAWING	REV
NSE-POP-ZZ-ZZ-DR- A -						000012	00