


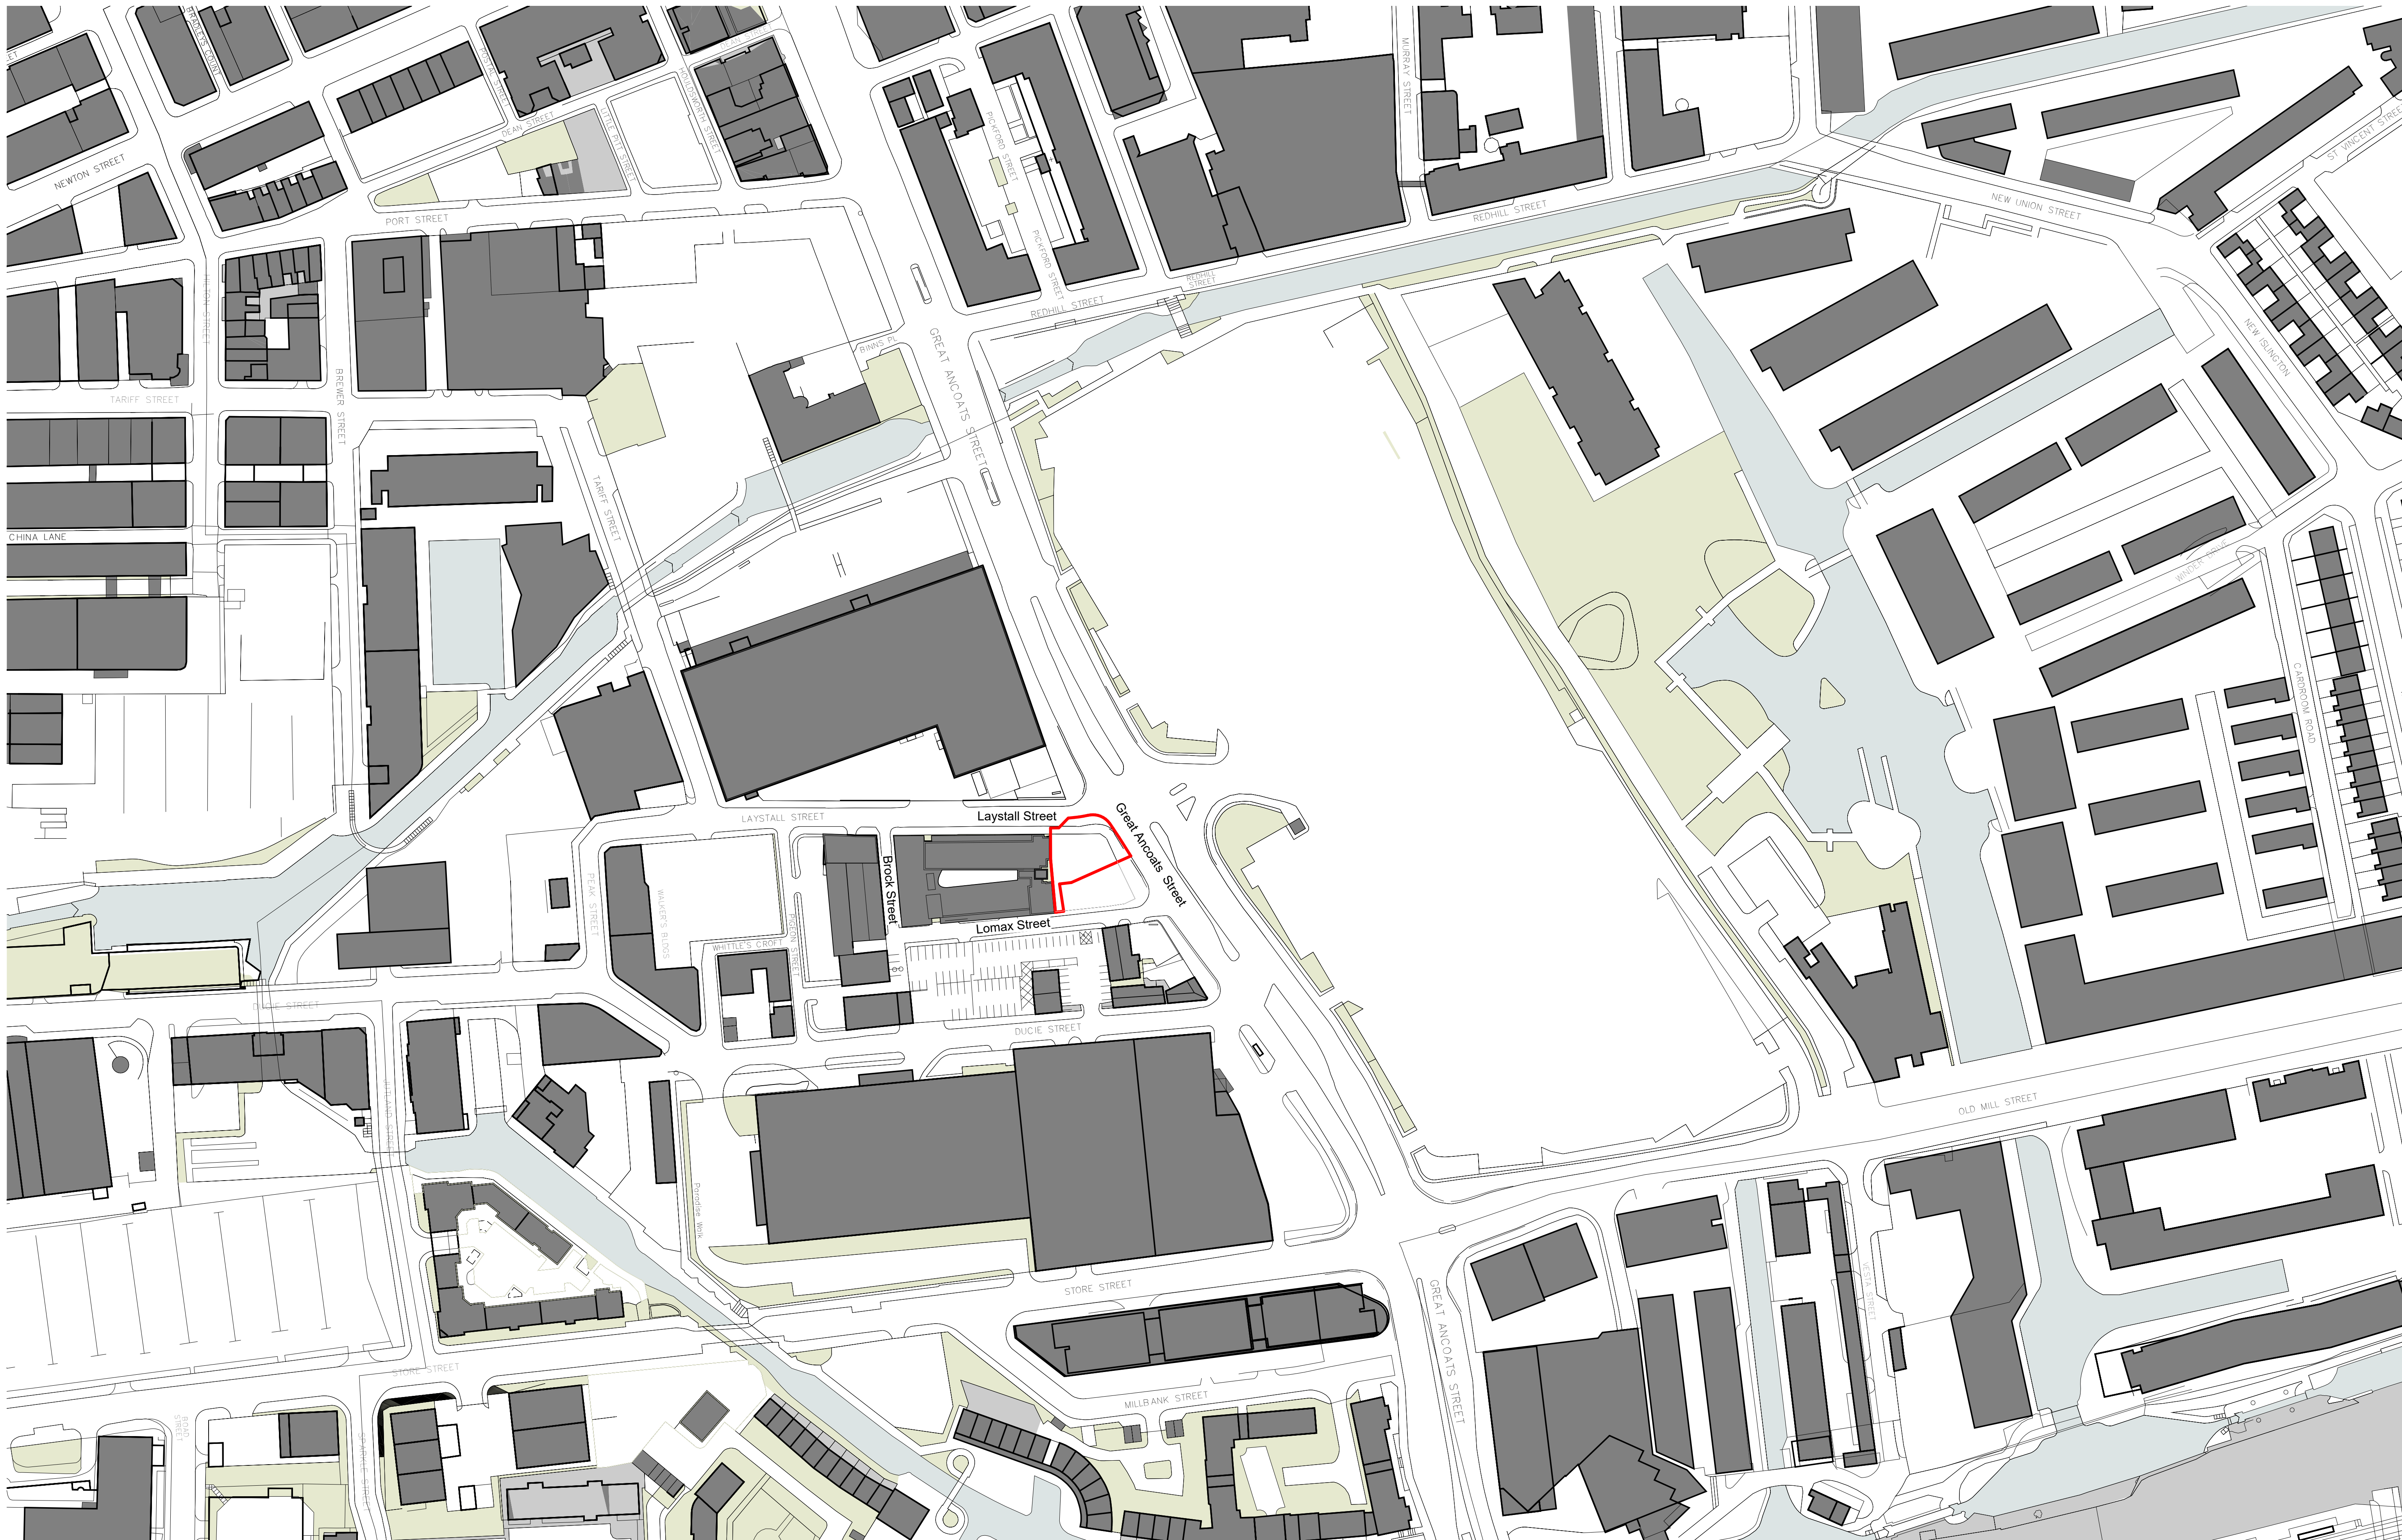

This drawing is copyright
Do not scale off dimensions.


All dimensions to be checked on site by contractor.

Contractor to report any dimensional discrepancies, errors or omissions prior to commencing on site.

KEY



NORTH

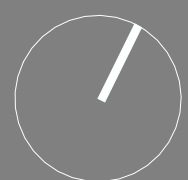[illegible]

Project Title
**Laystall Street
Manchester**

Status
PLANNING

Drawing Title	Existing Site Plan Location Plan
---------------	-------------------------------------

Project No.

	Scale
--	-------

1 : 1000 @ A1

Revision
P01

simpsonhaugh

Manchester
+44 (0)161 835 2345

London
+44 (0)20 7549 4000