
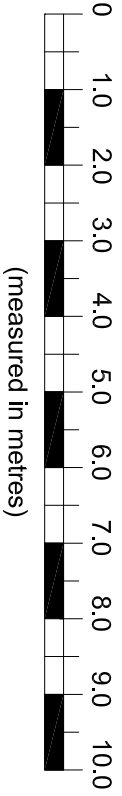


The Contractor is responsible for checking dimensions and any discrepancy to be reported to the architect prior to construction. Dimensions to be worked to only. Subject to all Local Authority and Statutory approvals.
DO NOT SCALE


PLANNING

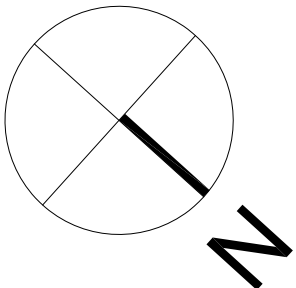

1:100

(measured in metres)

PROPOSED
ADDITIONAL
FIRE ESCAPE
DOOR

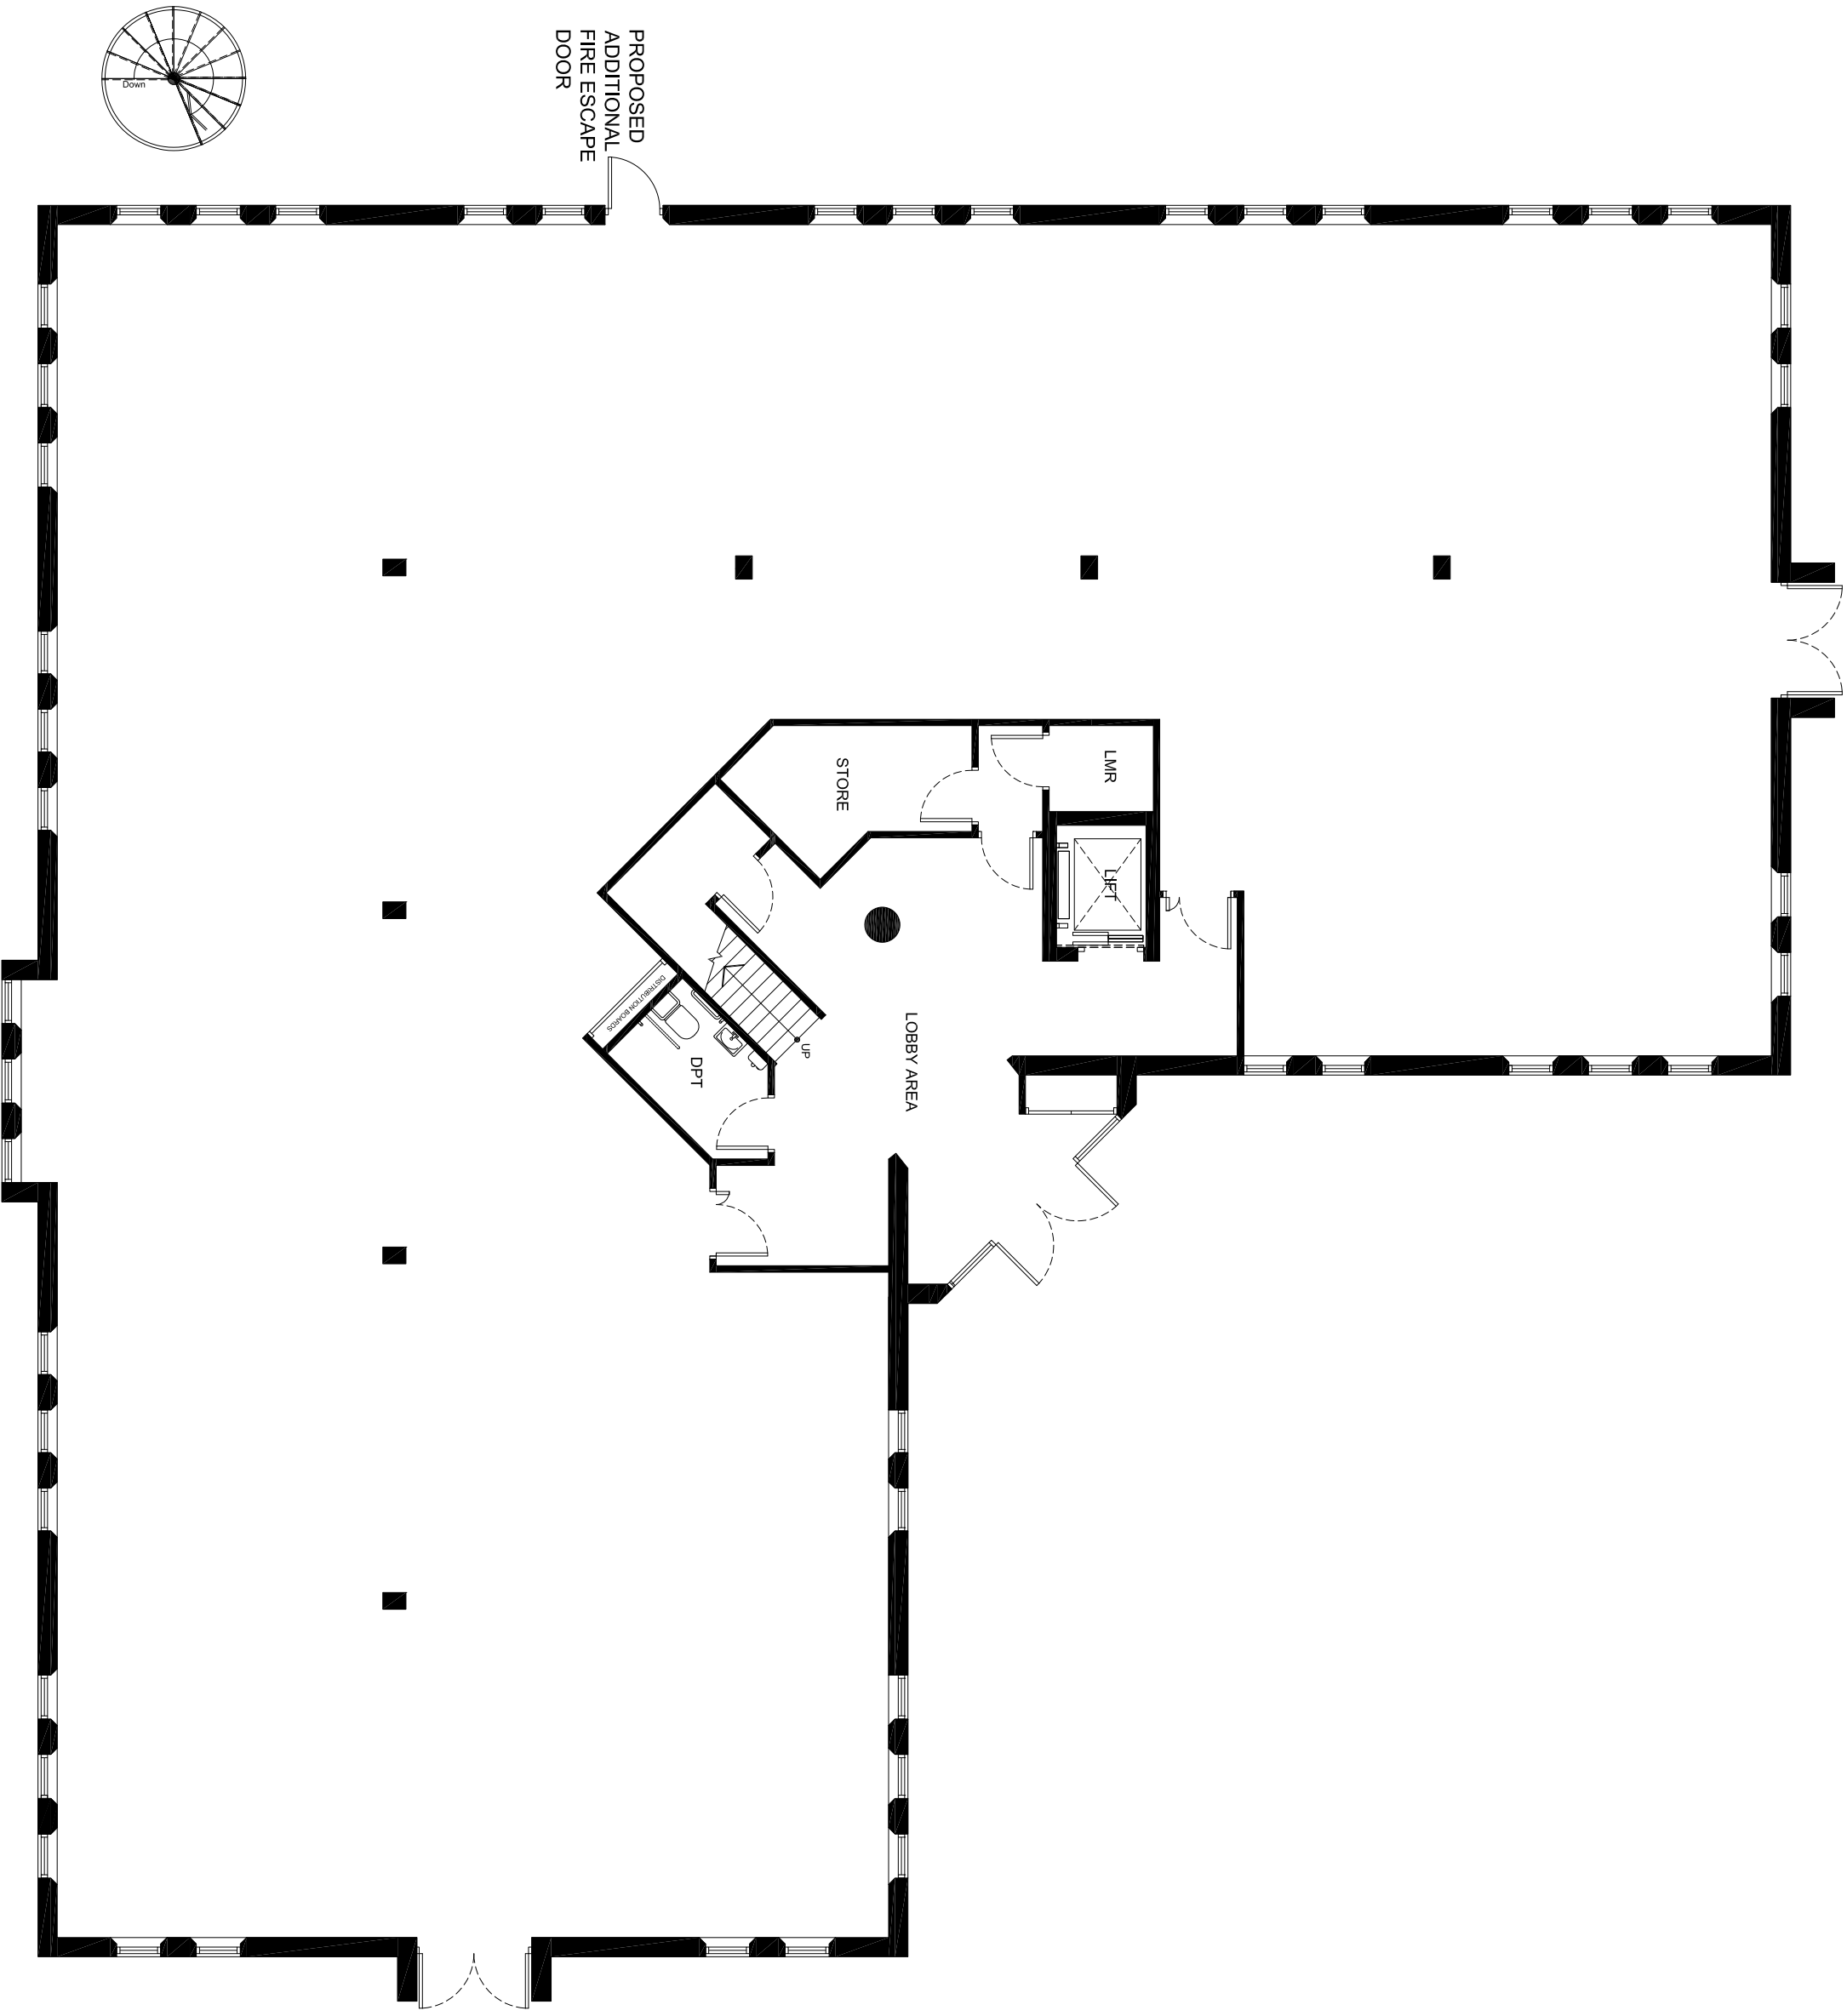

PROPOSED GROUND FLOOR PLAN

EMERSON HOUSE, HEYES LANE,
WYTHENSHAW, WYTHENSHAW,
CHESHIRE SK9 7LE
Tel: 01625 588400, Fax: 01625 588276

Orbit
developments

Location

UNIT 'B' THE OAKS BUSINESS PARK
CREWE ROAD, WYTHENSHAW

Unit

PROPOSED GROUND FLOOR PLAN

Scale

1:100 @ A2

rel

L.P.S.

checked

date

14.09.22

drawing no.

1143-PLA-2008