




Proposed Front Elevation
Scale 1:50



Proposed Side Elevation
Scale 1:50



Proposed Rear Elevation
Scale 1:50

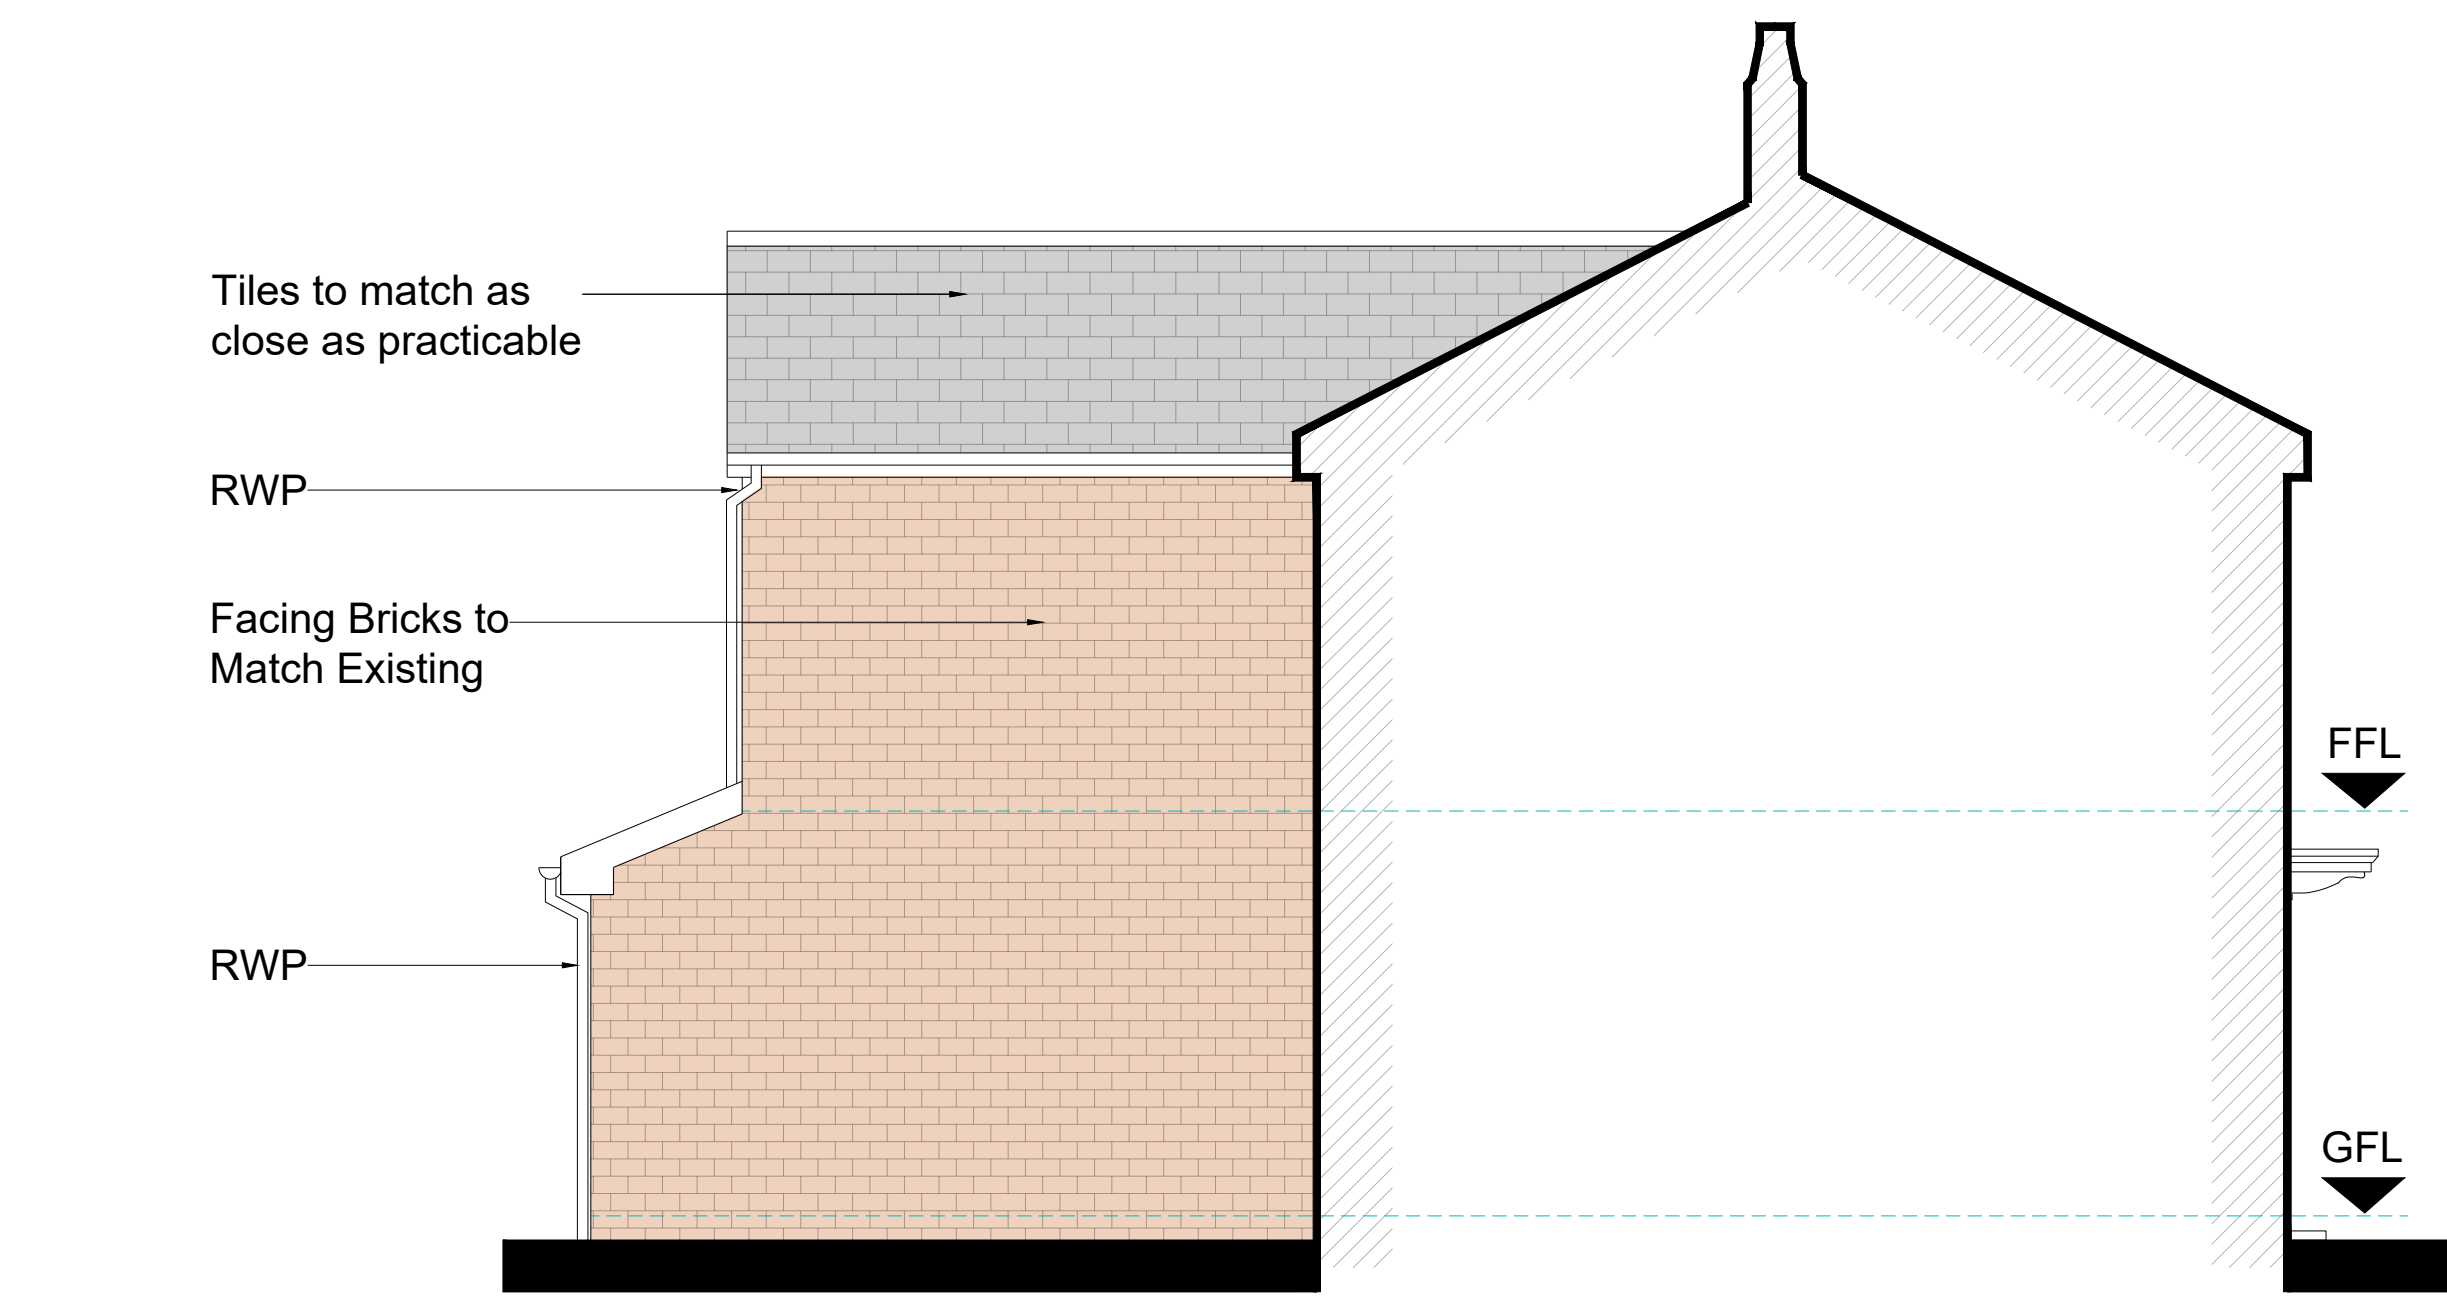

Proposed Part Wall Elevation
Scale 1:50

GENERAL NOTES

1. The contractor must check the site and the approved drawings before commencing the works and must take any working measurements as necessary and any discrepancy must be reported to the client.
2. Work shall comply with any current relevant BS/codes of practices and confirm to the Building Regulations including the latest amendment. The contractor is responsible for setting out the works.

KEY

Boundary	Boundary
SVP	Soil vent Pipe
RWP	Rainwater Pipe
GFL	Ground Floor Level
FFL	First Floor Level

PROJECT ADDRESS

151 Hart Road
Fallowfield
Manchester
M14 7BA

PROJECT

Double Storey Rear Extension
Double Storey Side Extension

DRAWING No.

PP152-4/22

SCALE

1:50

REVISION

DATE

DATE

06/12/2022

STATUS

Planning

DRAWN BY

AT

PAPER SIZE

A1

AT A. Design
12 Hastings Gardens
Stockport
SK5 8BF
ata_design@hotmail.com
07830039347