




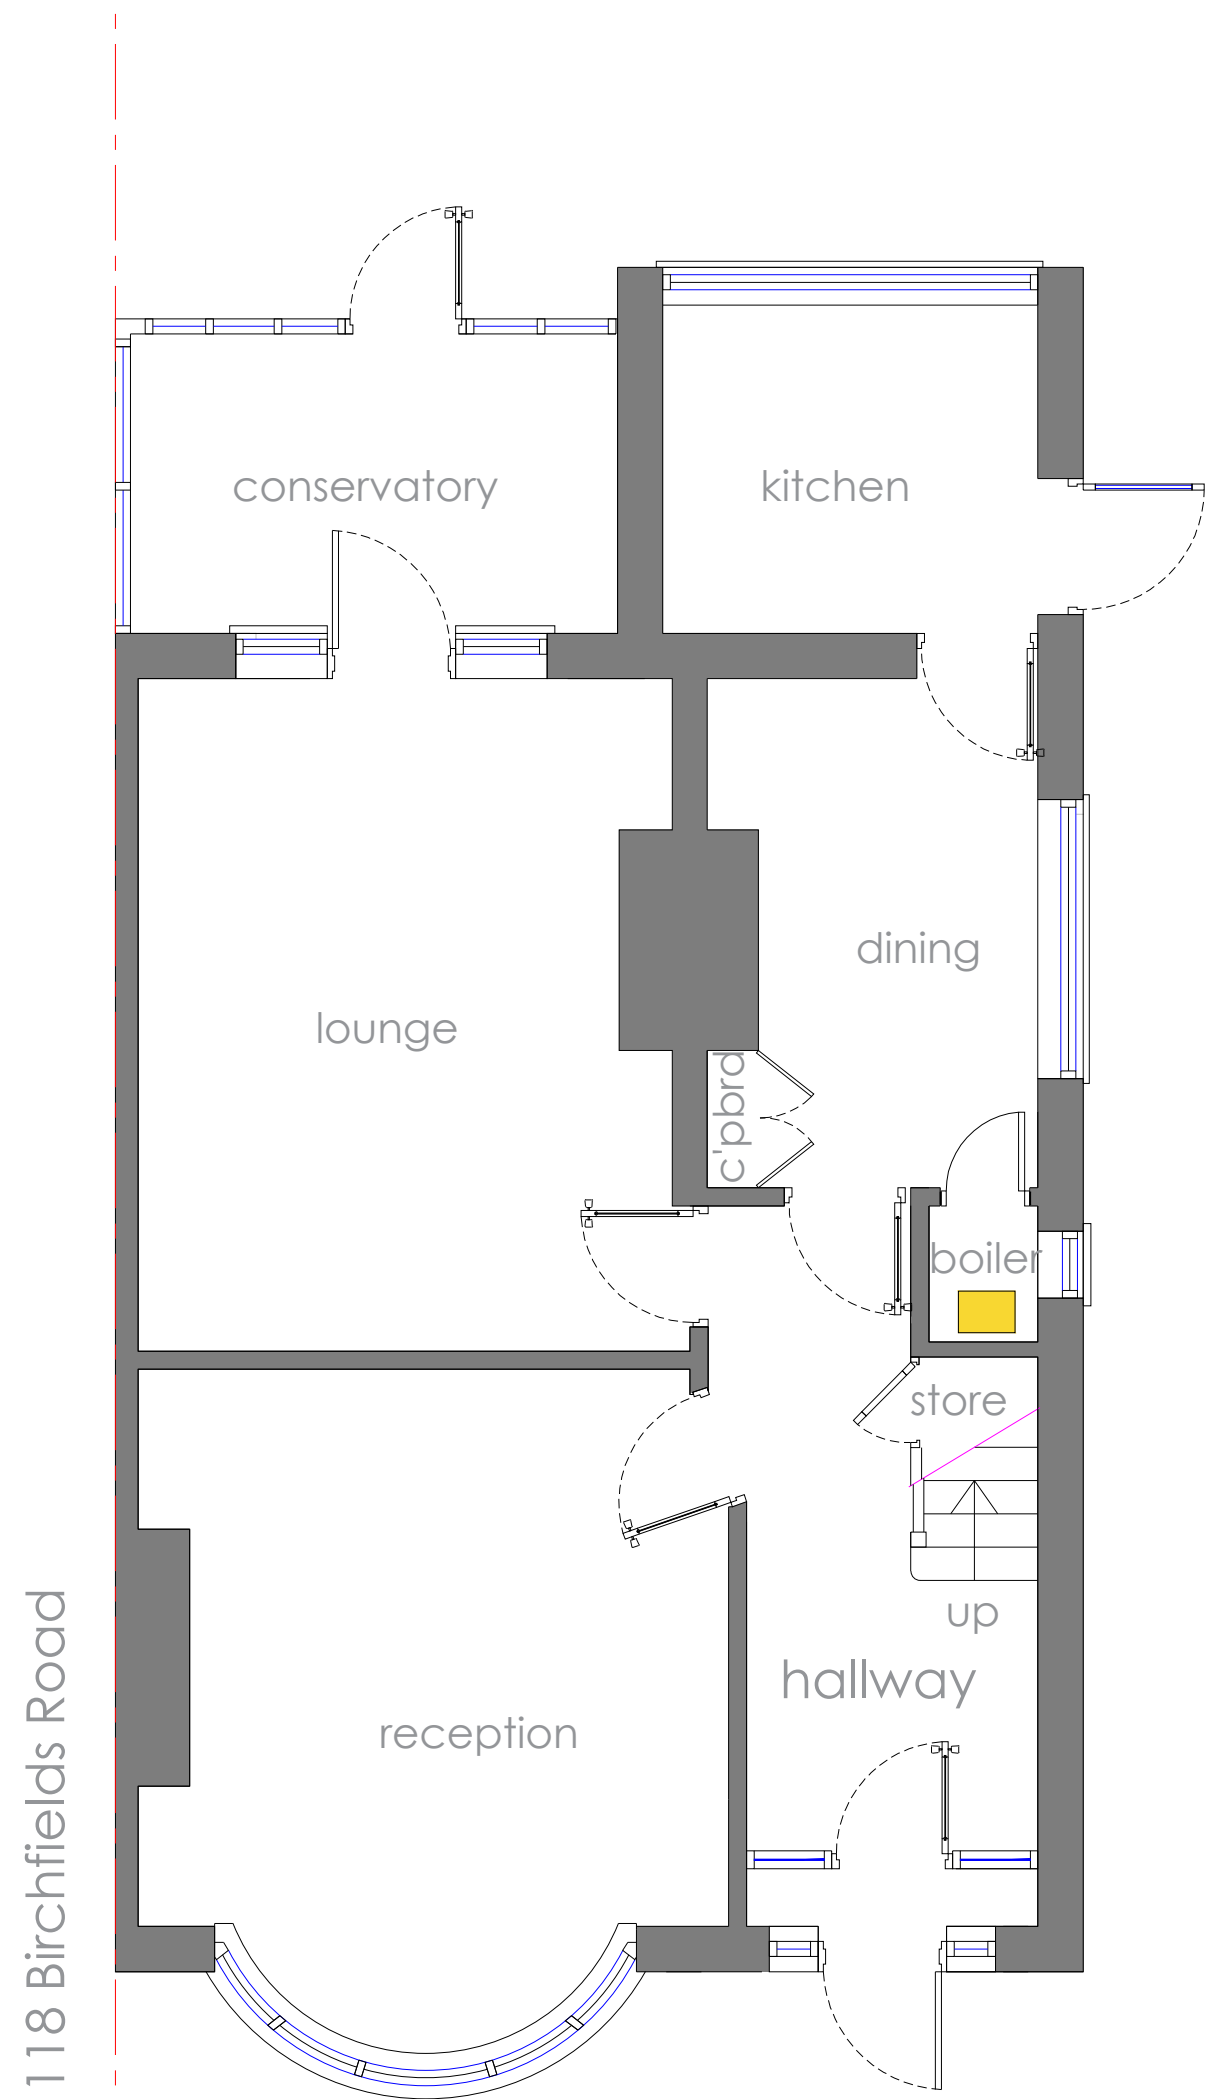


Existing Ground Floor Plan
Scale 1:50

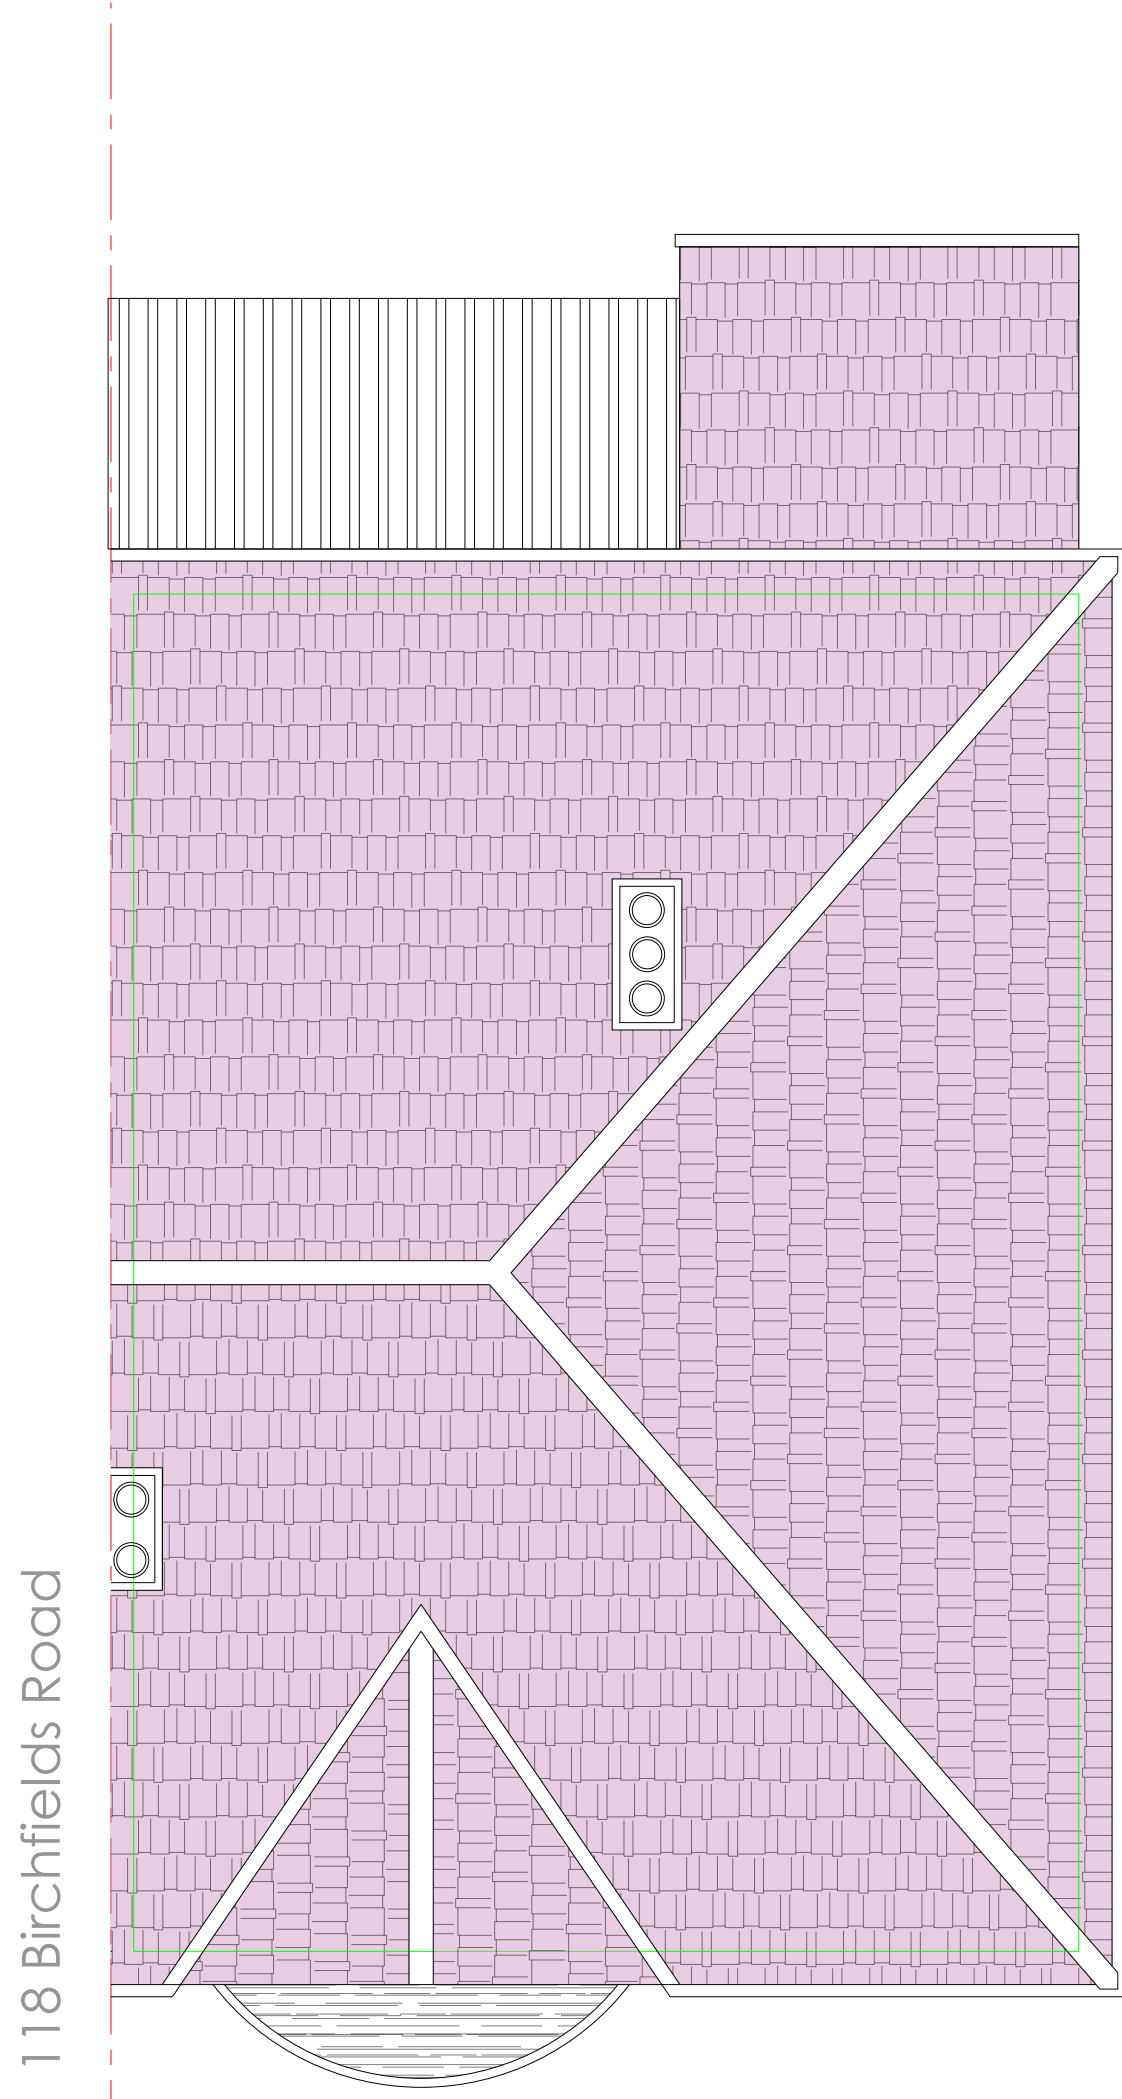


Existing Roof Plan
Scale 1:50

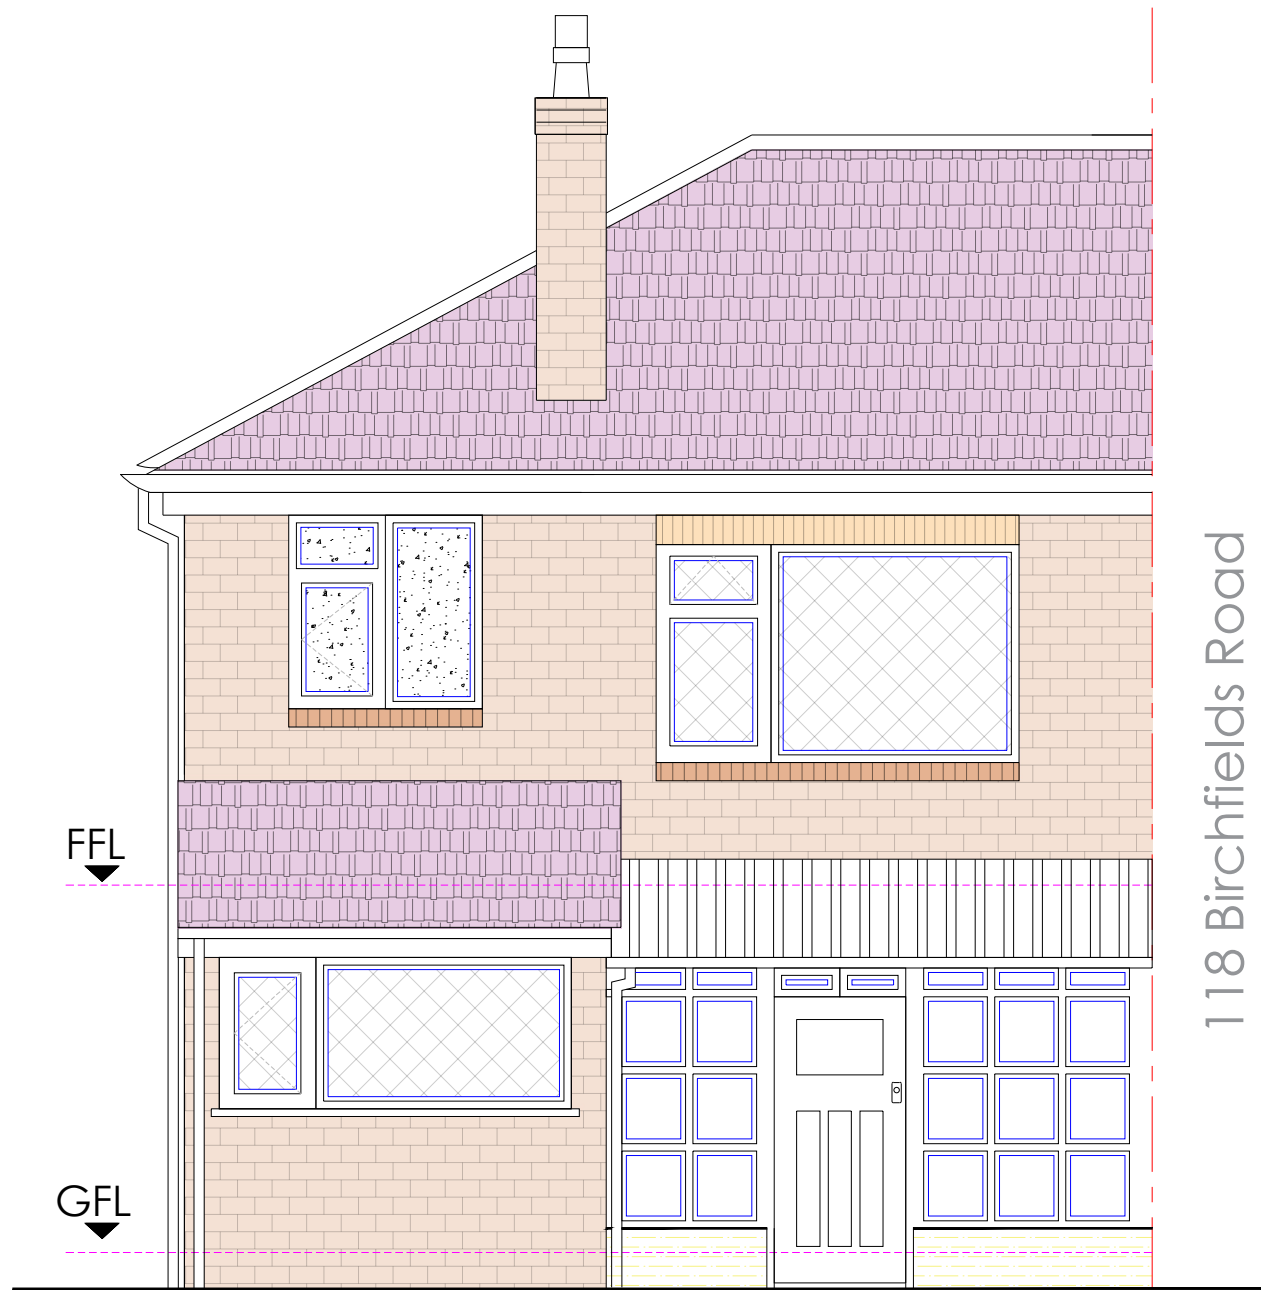

Existing Rear Elevation
Scale 1:50

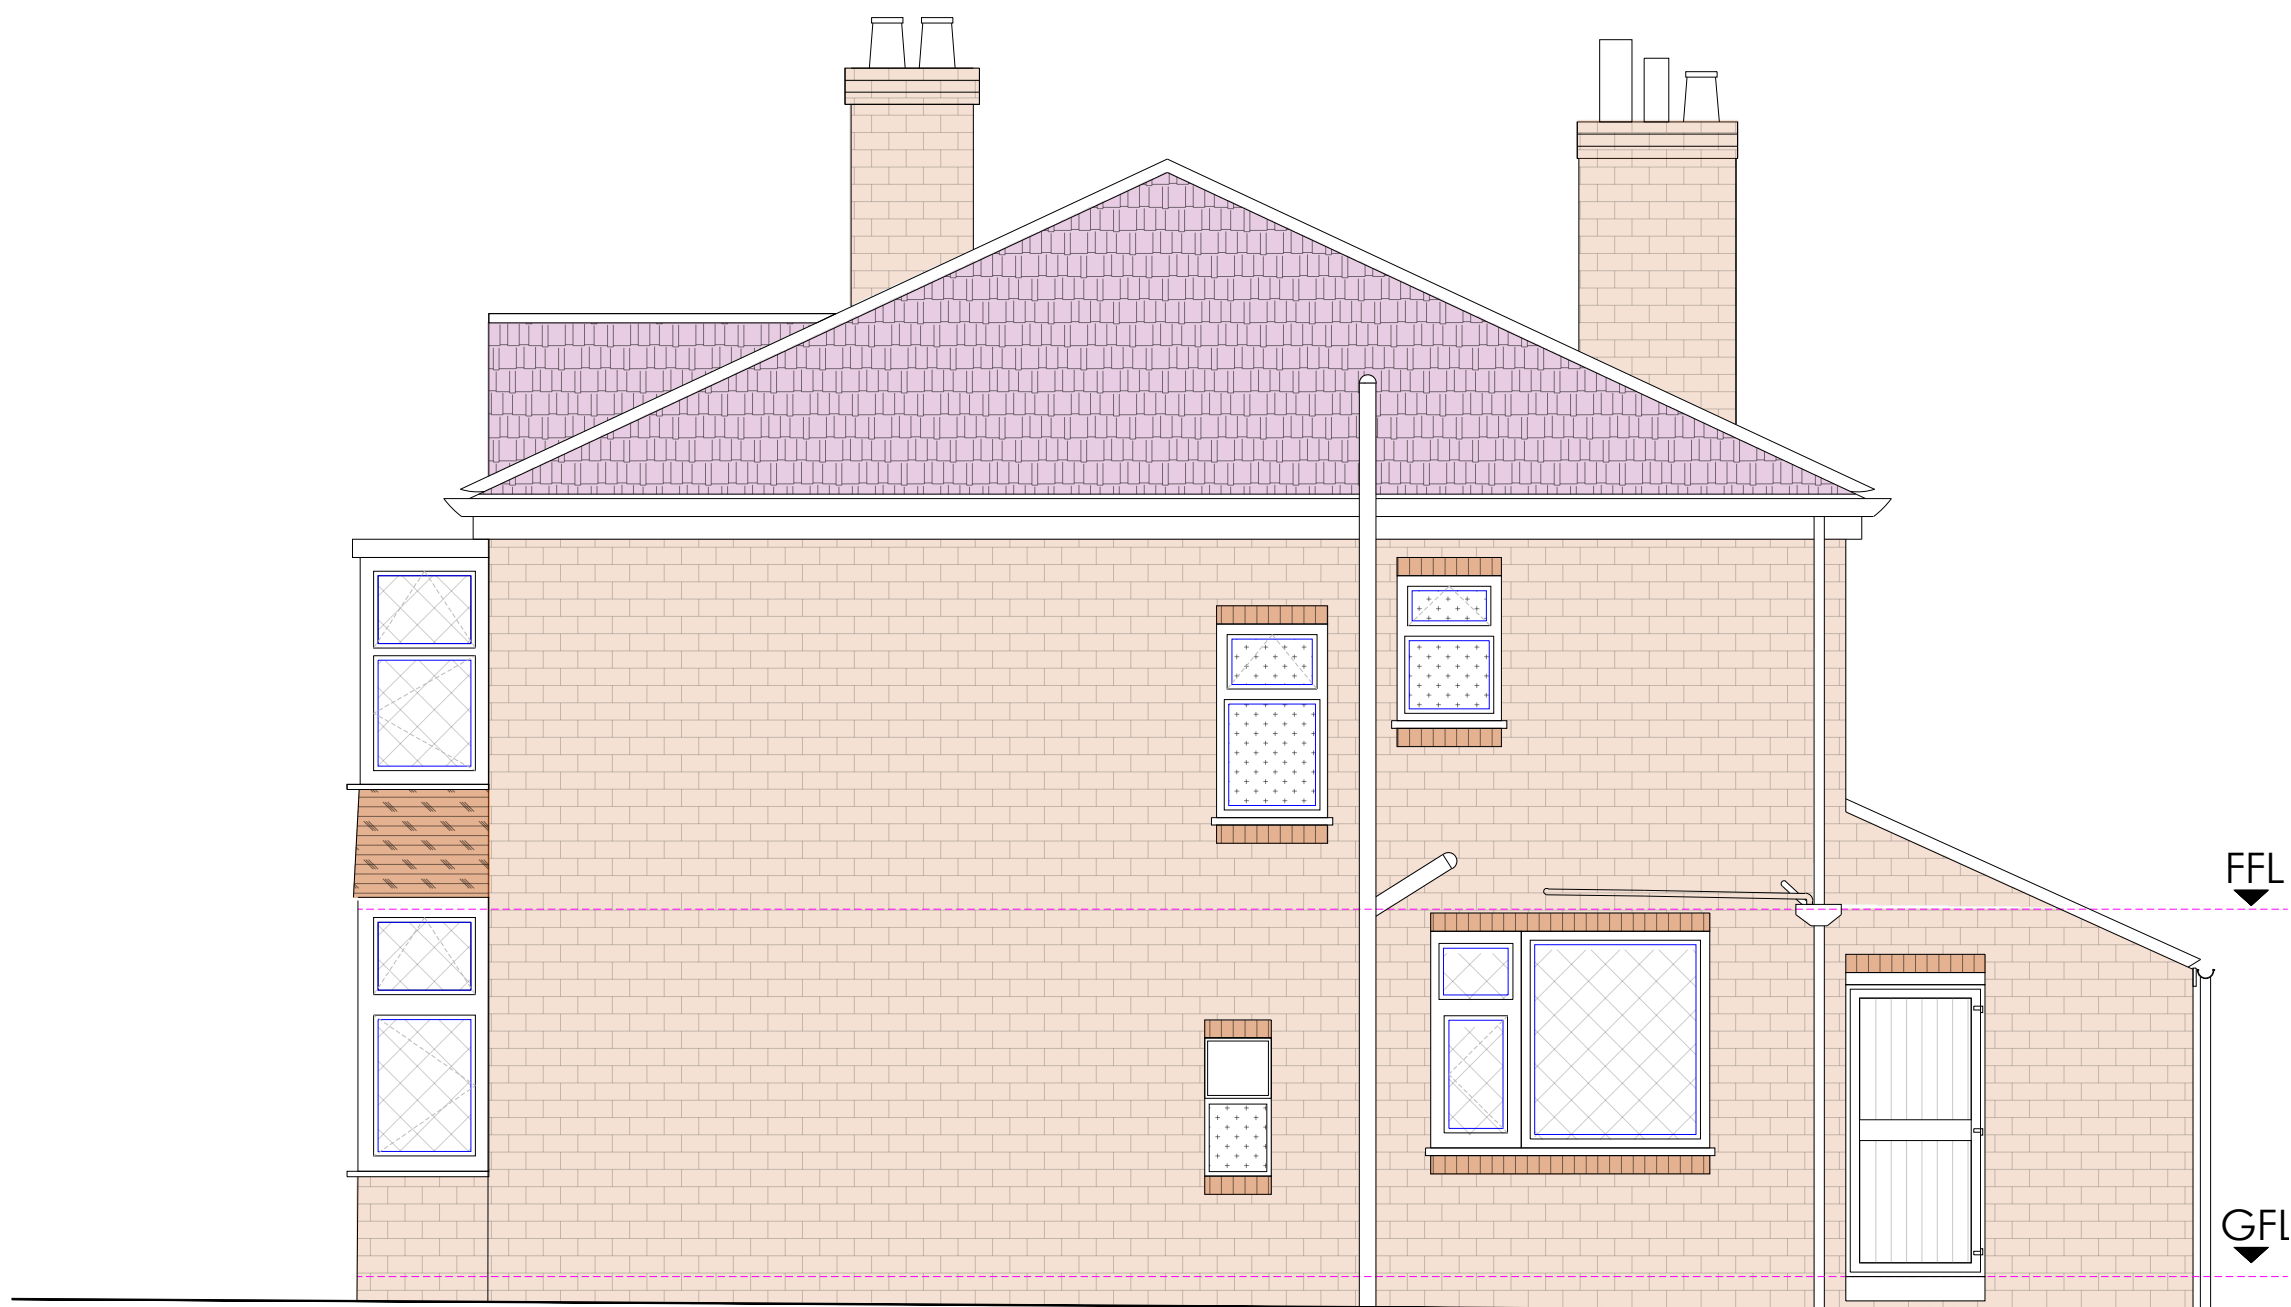

Existing Side Elevation
Scale 1:50

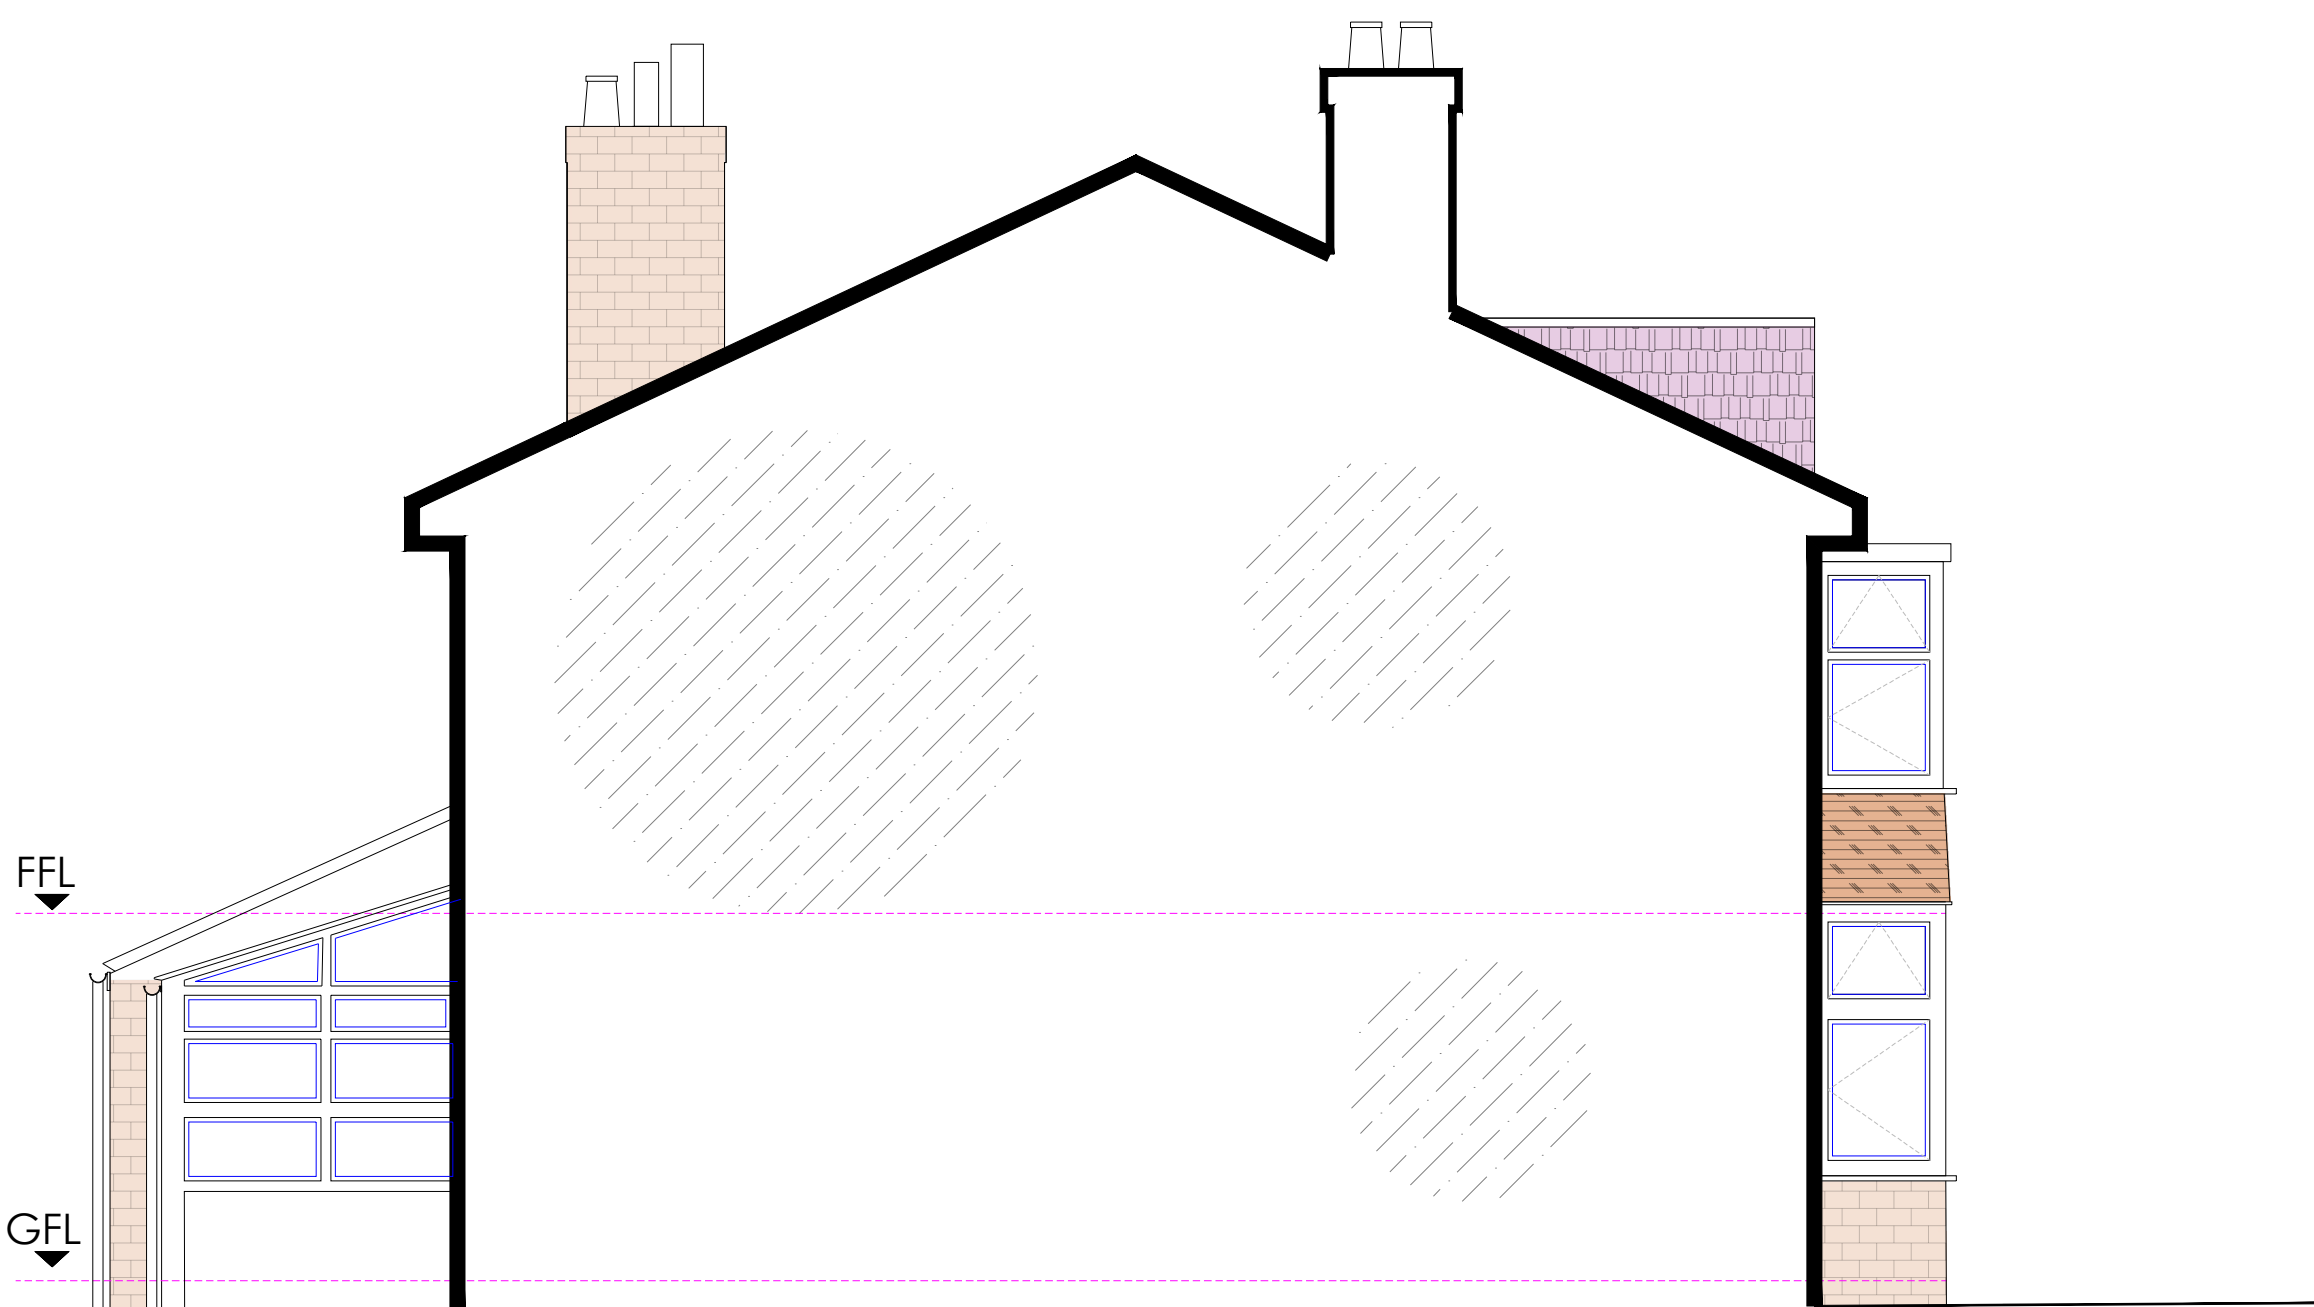

Existing Partywall Elevation
Scale 1:50

GENERAL NOTES

1. The contractor must check the site and the approved drawings before commencing the works and must take any working measurements as necessary and any discrepancy must be reported to the client.
2. Work shall comply with any current relevant BS/codes of practices and confirm to the Building Regulations including the latest amendment. The contractor is responsible for setting out the works.

PROJECT ADDRESS

116 Birchfields Road
Manchester
M14 6PF

PROJECT

Single storey rear extension

KEY

----- Boundary

REVISION

DATE

Drawing No
PP148(2)22

AT A. Design

Scale
1:50 @ A1

Address:
12 Hastings Gardens
Stockport
SK5 8BF

T. 07830039347

Date
11.10.22

E. ata_design@hotmail.com

Drawn by
at