


General Notes
01: Dimensions must not be scaled from this drawing. If in doubt, please ask.
02: All dimensions are in millimetres unless noted otherwise.
03: All dimensions should be verified on site before proceeding with the work.
04: TADW Architects shall be notified in writing of any discrepancies.
05: © TADW Limited (UK) 2015



02 **Proposed First Floor Plan (Apartments)**
05 Scale 1:100 @ A1

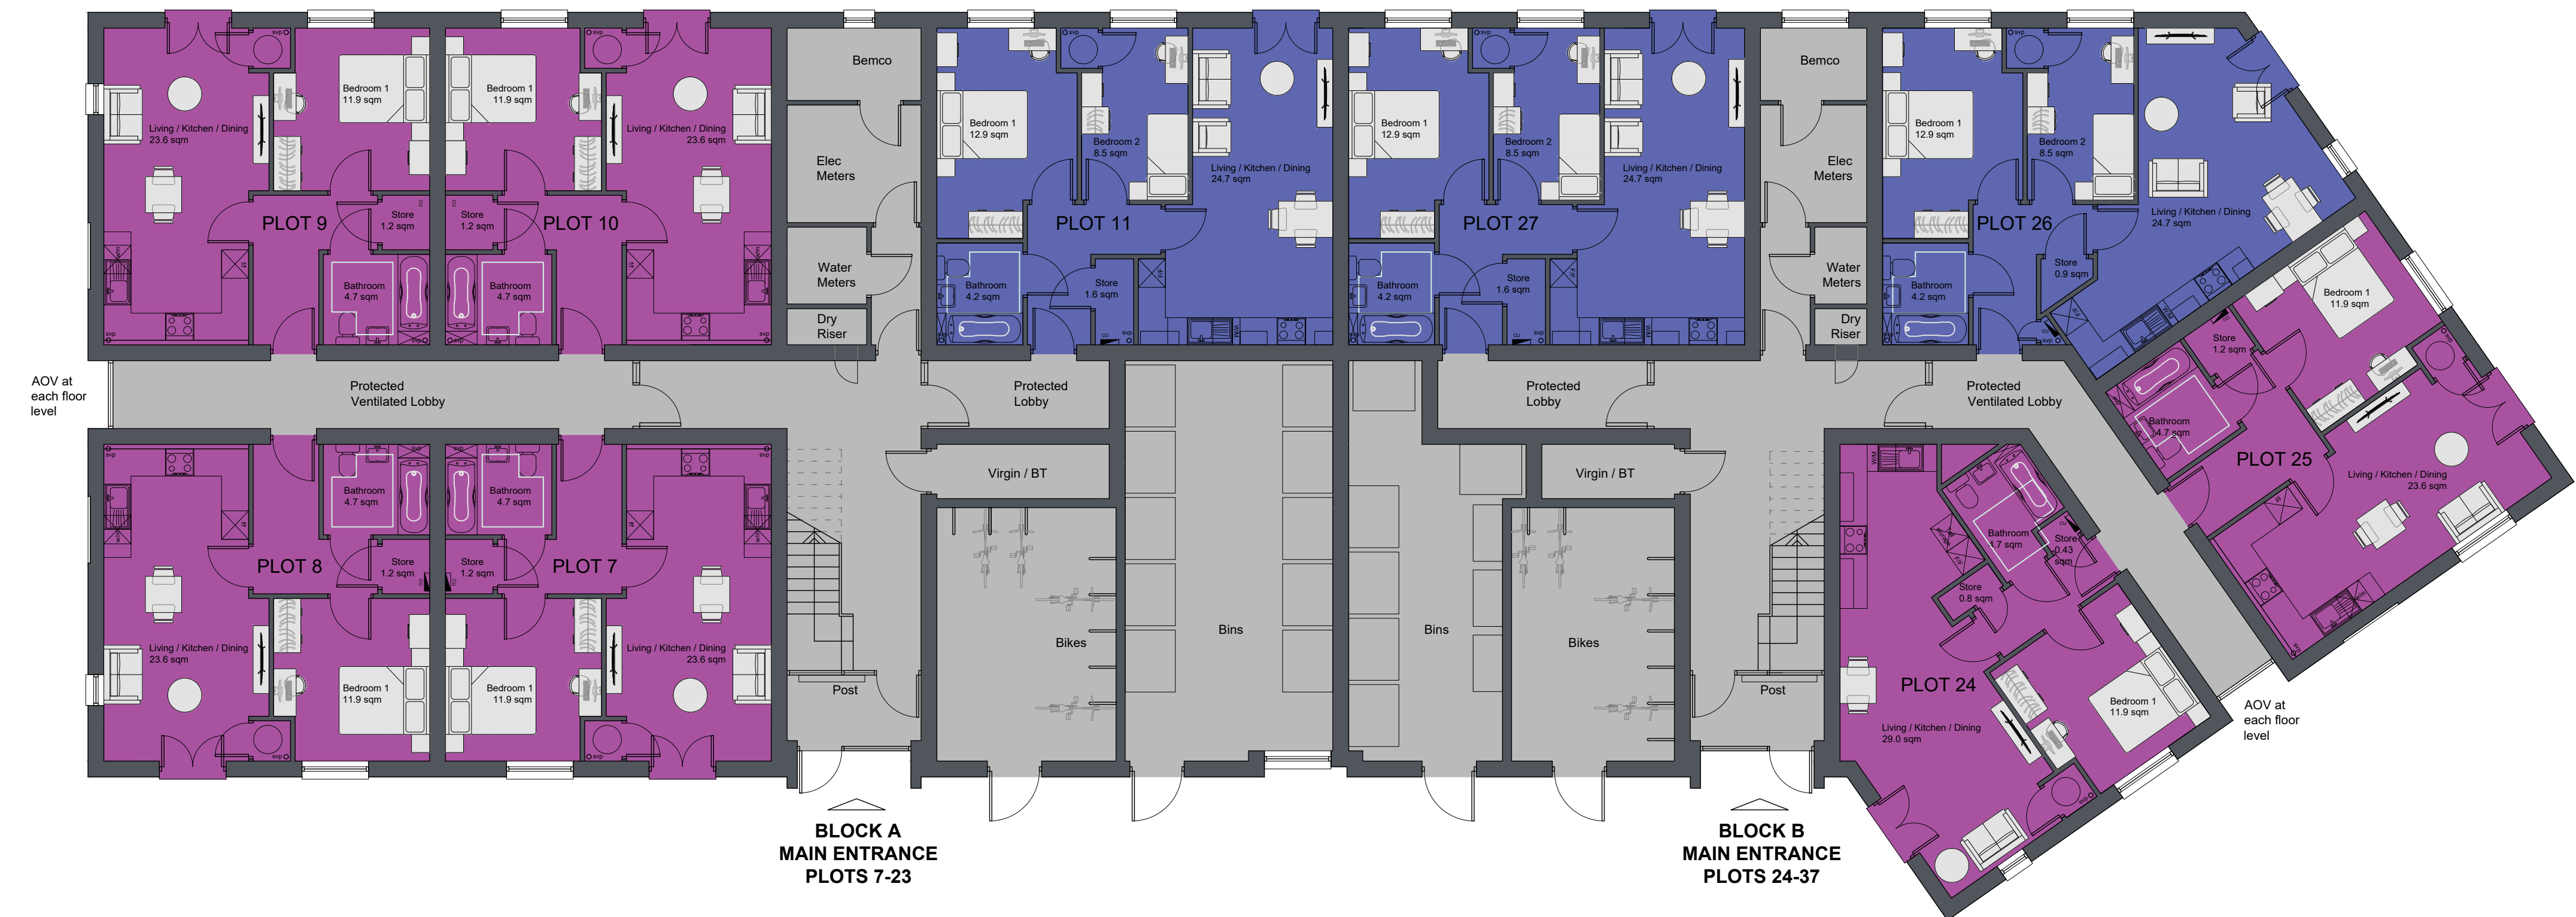

01 **Proposed Ground Floor Plan (Apartments)**
05 Scale 1:100 @ A1

P4	Planning application submission	19.10.22	KM	MH
P3	Issued for comments	13.10.22	KM	MH
P2	Issued for comments	05.10.22	KM	MH
P1	Issued for comments	22.09.22	KM	MH
Issue	Description	Date	Drawn	Checked

Drawing Status
P - Planning | T - Tender | C - Construction | R - As Record

For Approval



Six St. Petersgate Stockport Cheshire SK1 1HD
Ph 0161 477 6158 Fx 0161 480 8342 mail@tadw.co.uk www.tadw.co.uk

Client	Watson Construction Ltd		
Job	Levenshulme Road Gorton		
Title	Proposed Floor Plans (Apartments) Sheet 1 of 2		
Scale	1:100 @ A1		
Note - Prints from PDF files may not be to scale, check accuracy against scale			
			
Job Number	Drawing Number	Issue	
221310	05	P4	