


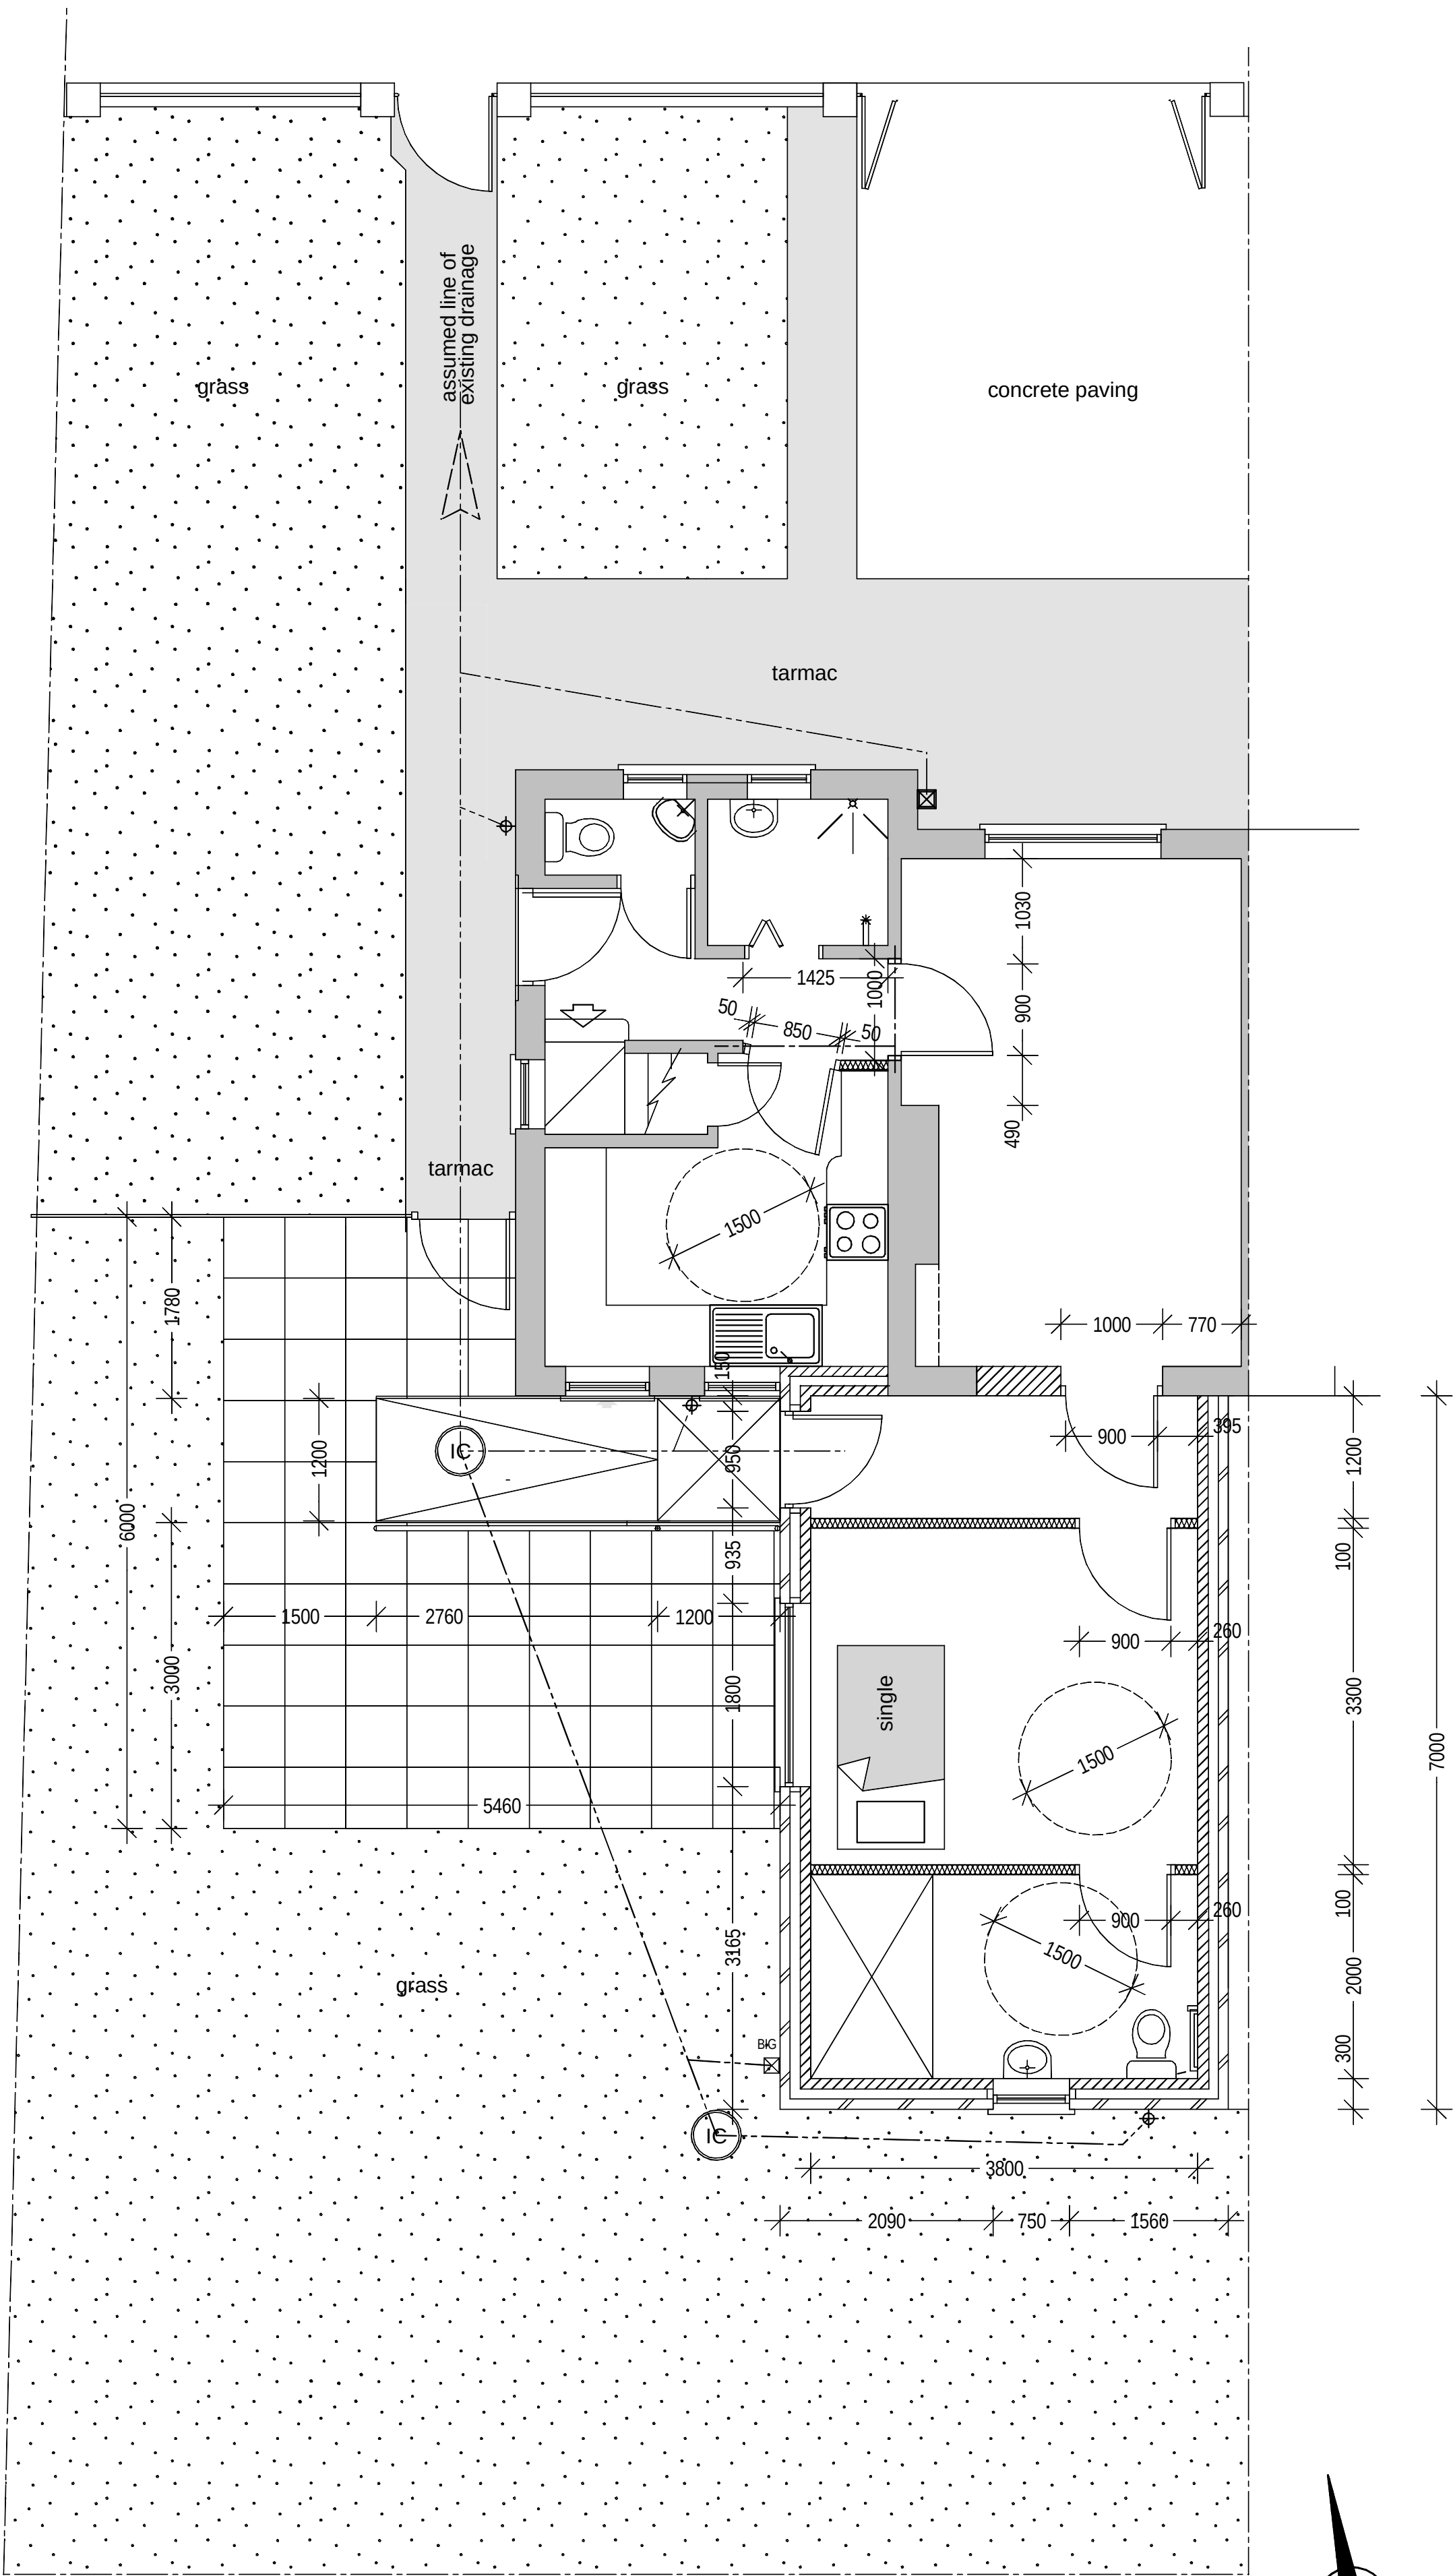


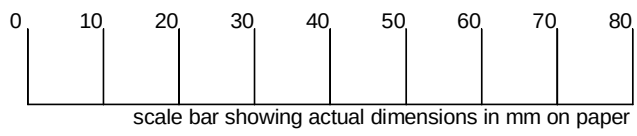


proposed ground floor plan

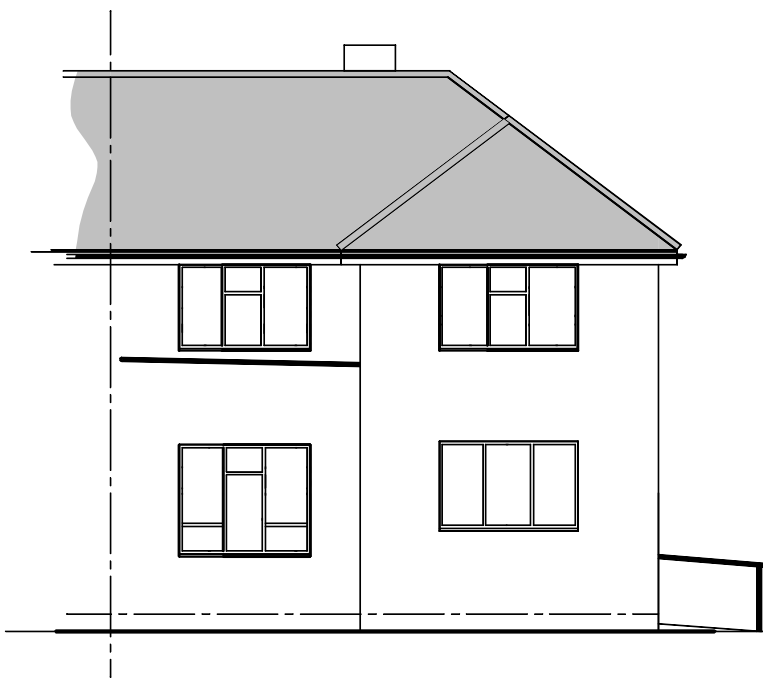


proposed front elevation - north

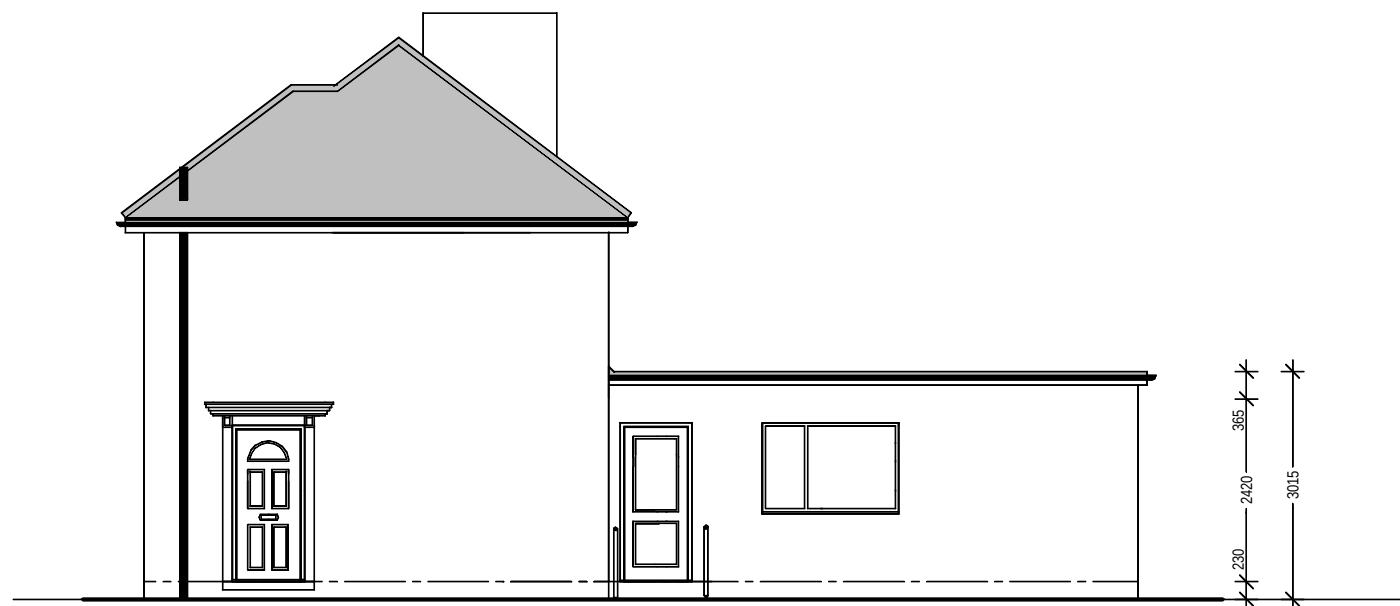


proposed side elevation - west

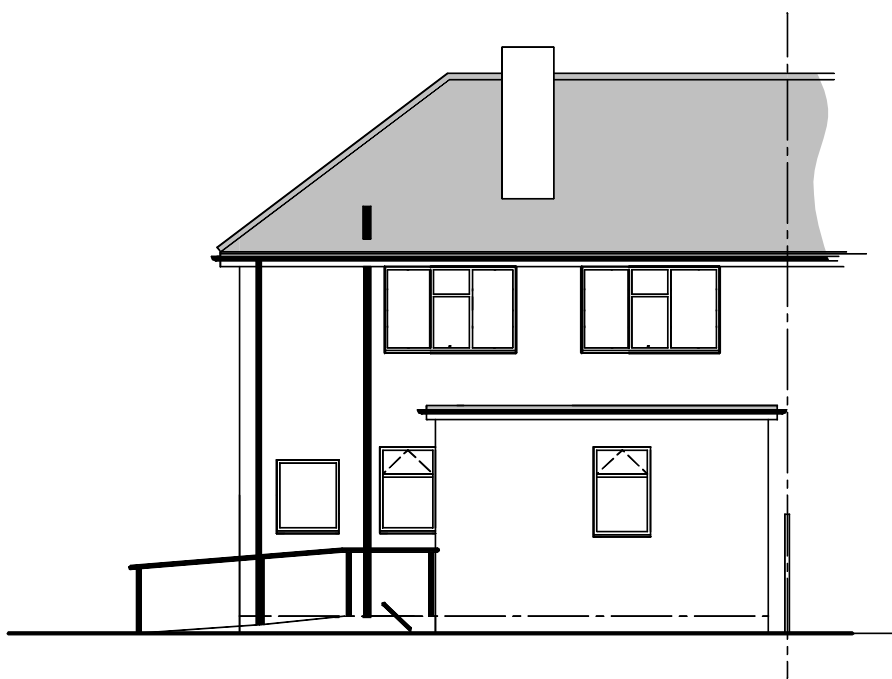


proposed rear elevation - south

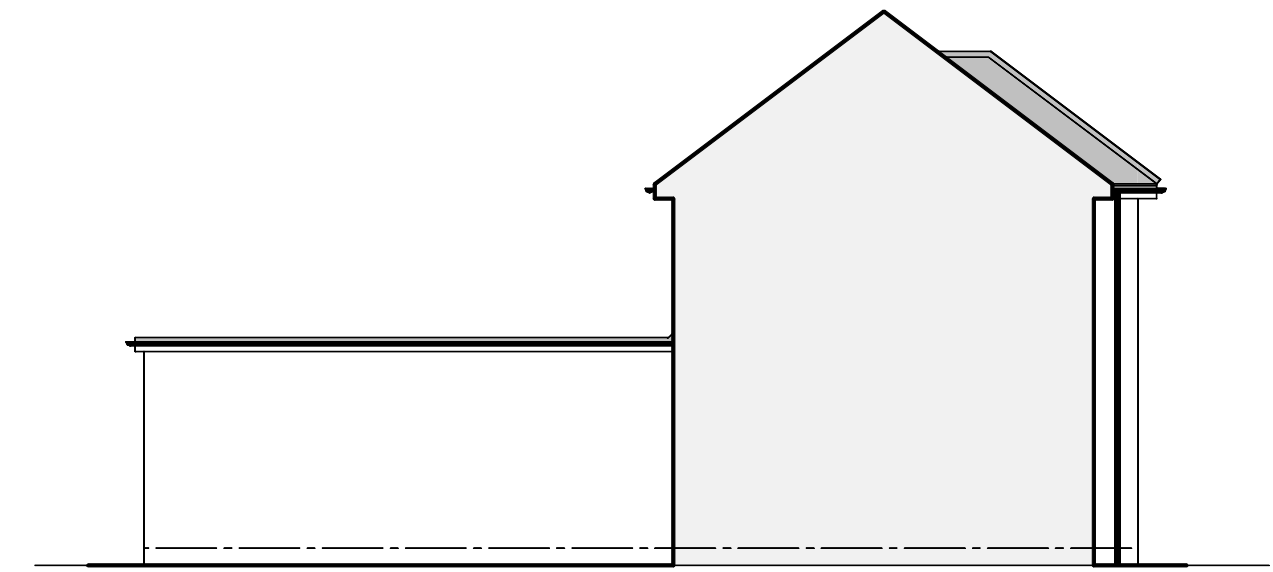

proposed side elevation - east

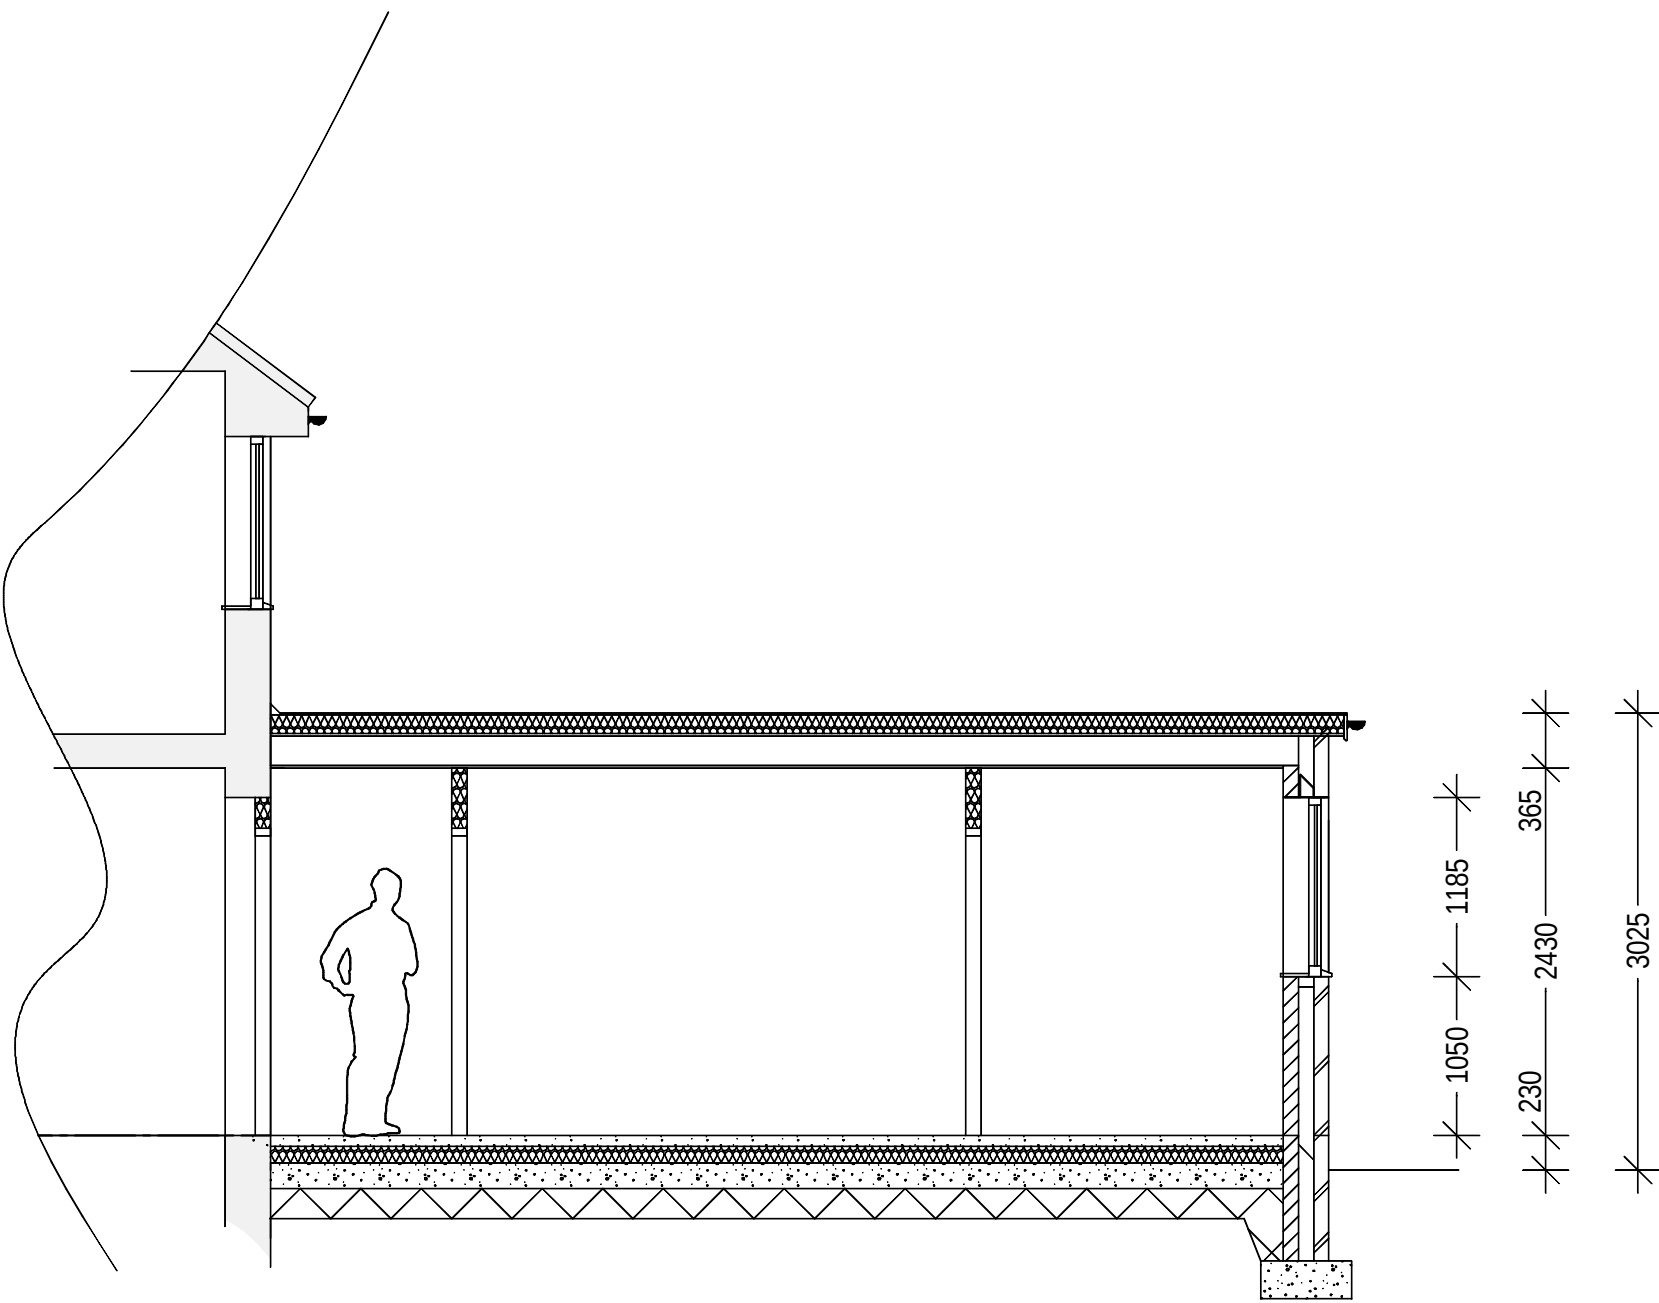

proposed section

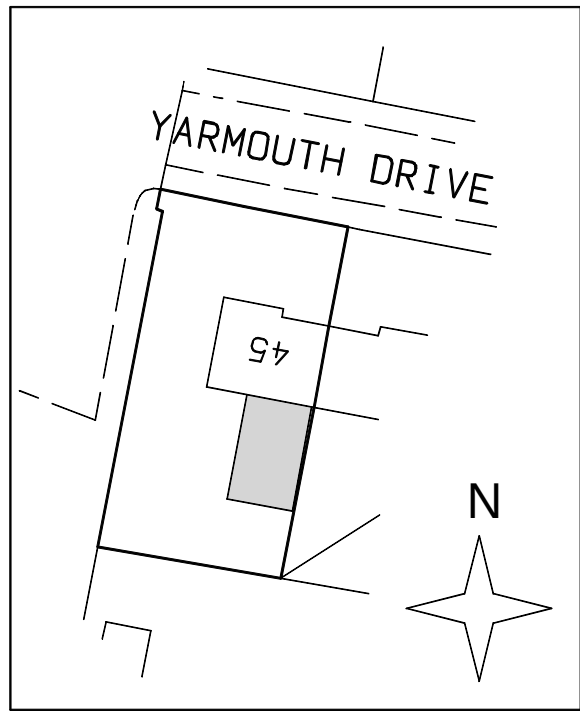

block plan 1:500

CLIENT Wythenshawe Community Housing Group			
PROJECT EXTENSION & ADAPTATIONS			
LOCATION 45 YARMOUTH DRIVE WYTHENSHAW			
TITLE PROPOSED PLANS & ELEVATIONS			
SCALE + PAPER SIZE 1:50 / 1:100 @ A1	DATE DEC '22	DRAWN BY 	
REVISION 1314	5	REVISION .	

HEATON DESIGN LTD
ARCHITECTURAL DESIGN

153 WOODSMOOR LANE
WOODSMOOR
STOCKPORT
CHESHIRE
SK3 8TH
PHONE + FAX
0161 - 456 7766
MOBILE
07973 - 208126
EMAIL
info@heatondesign.com