



Key


External Wall Insulation


New Wall

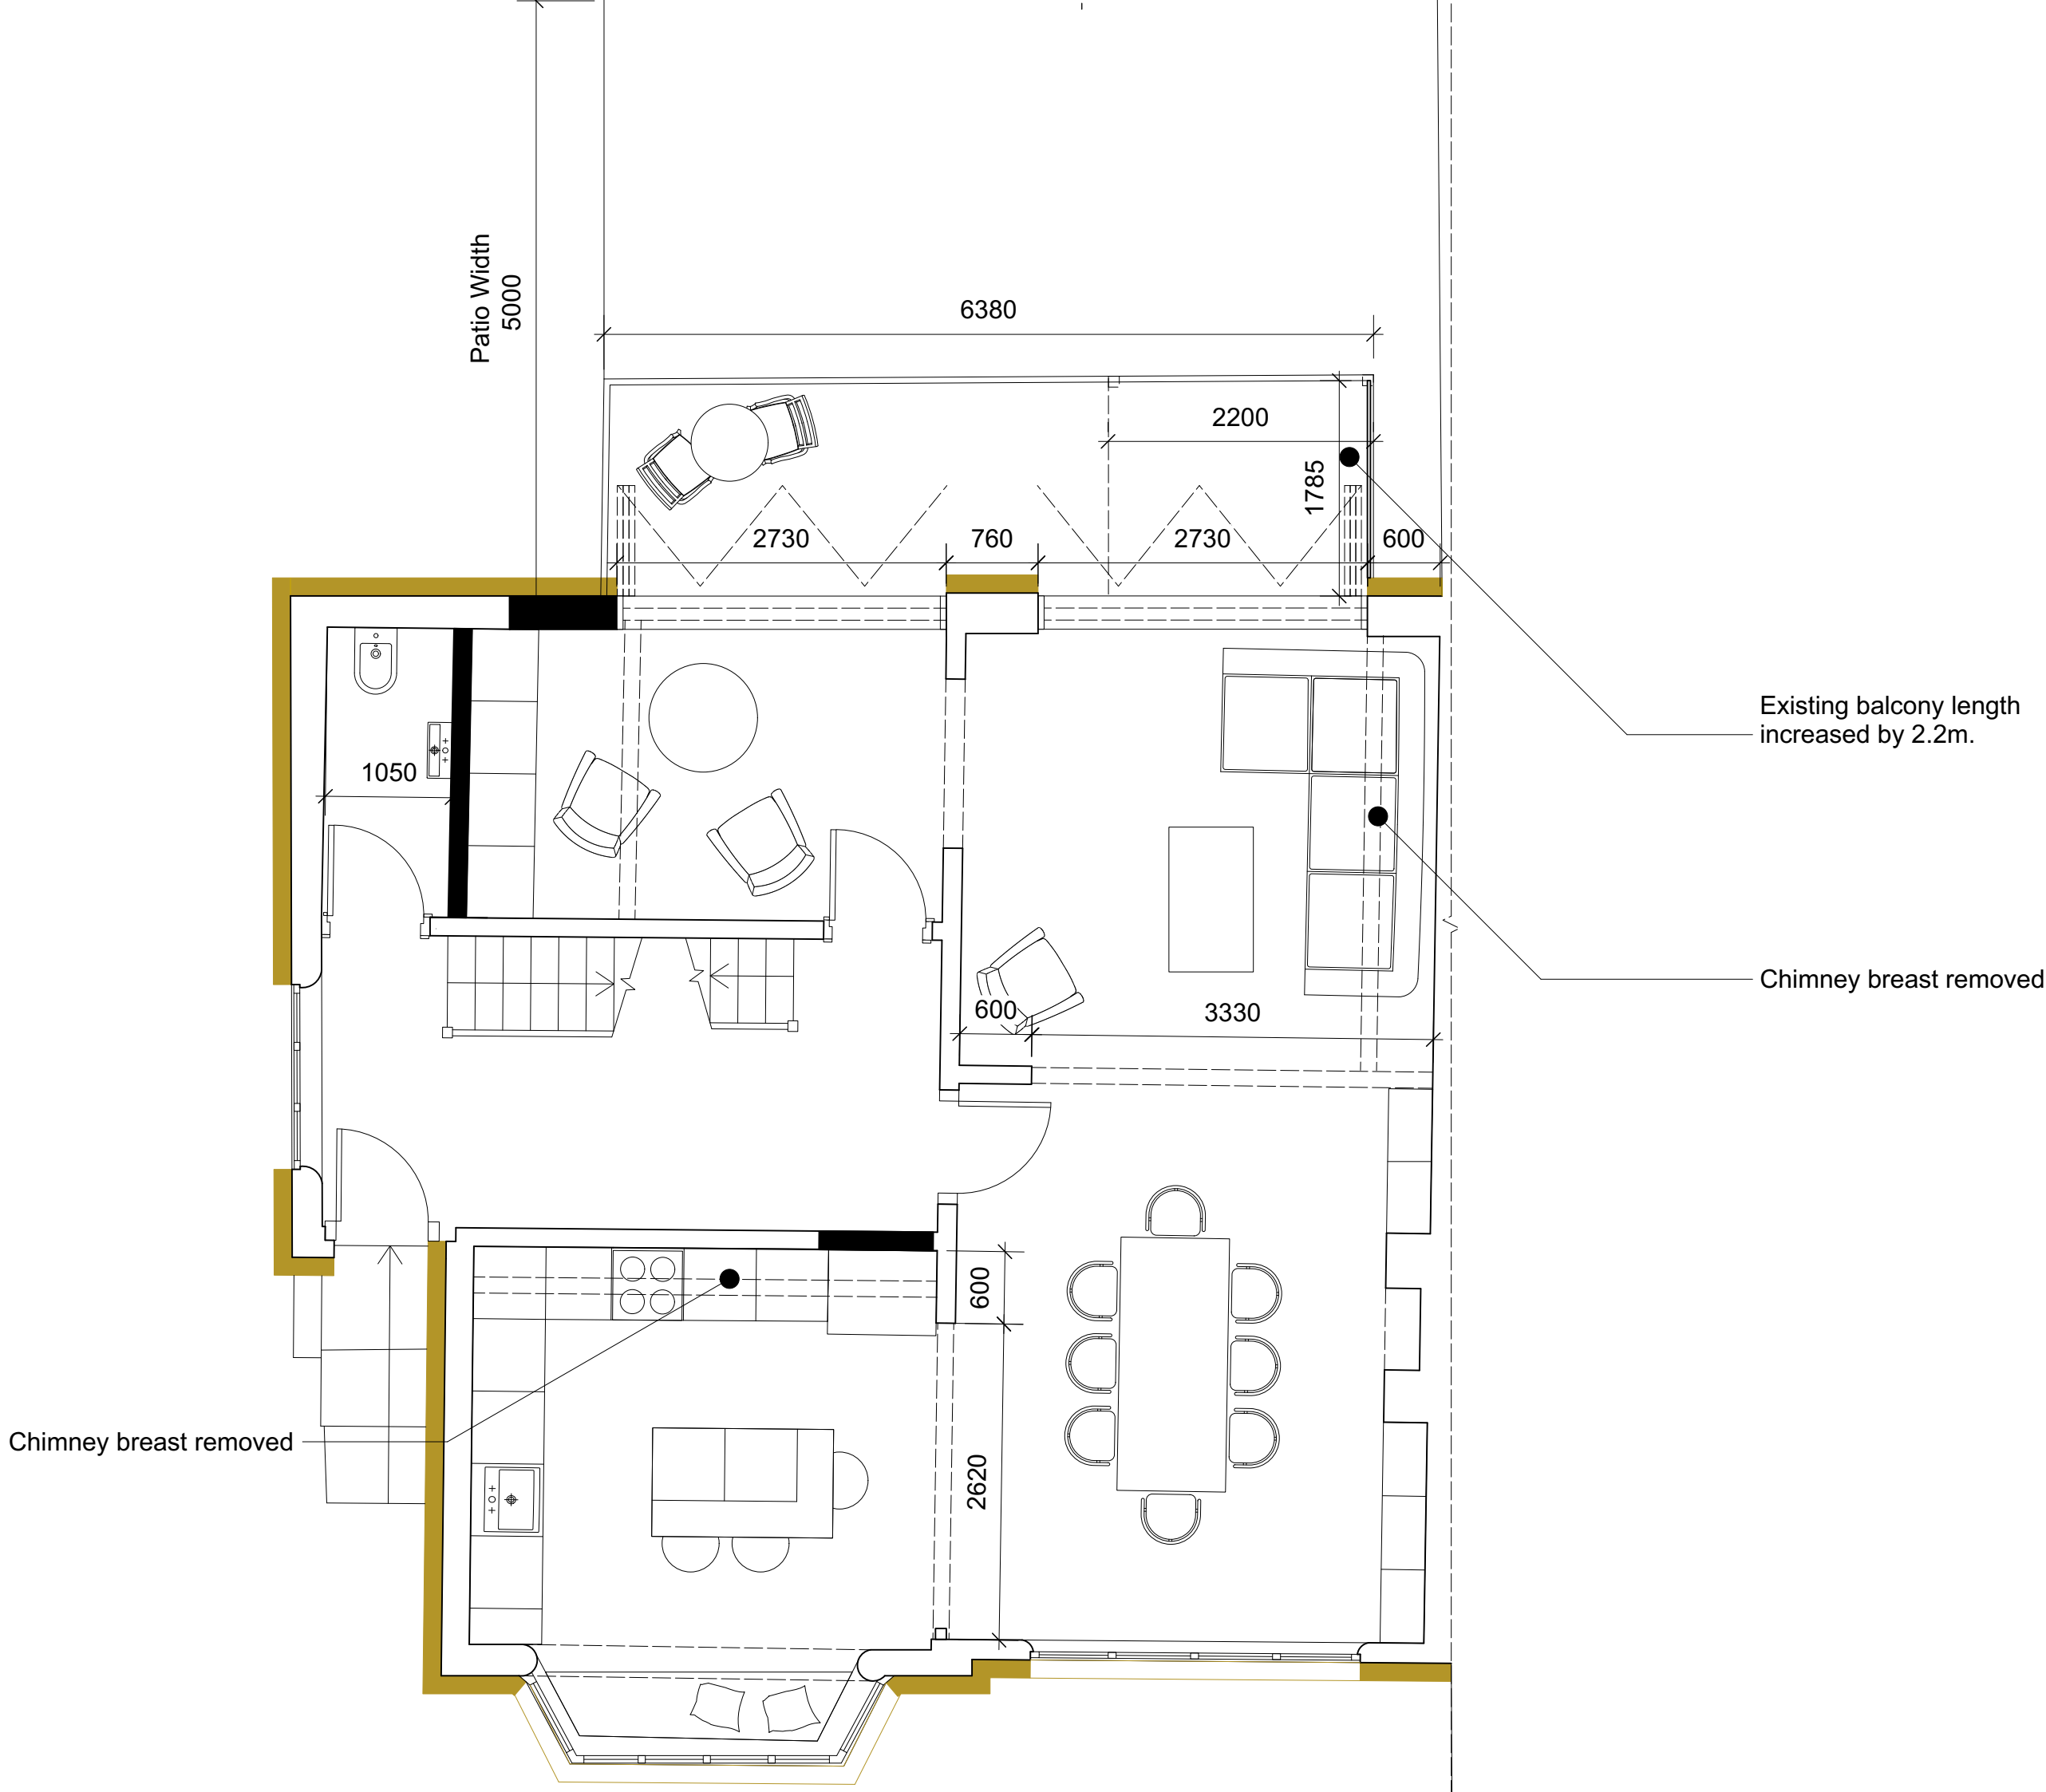

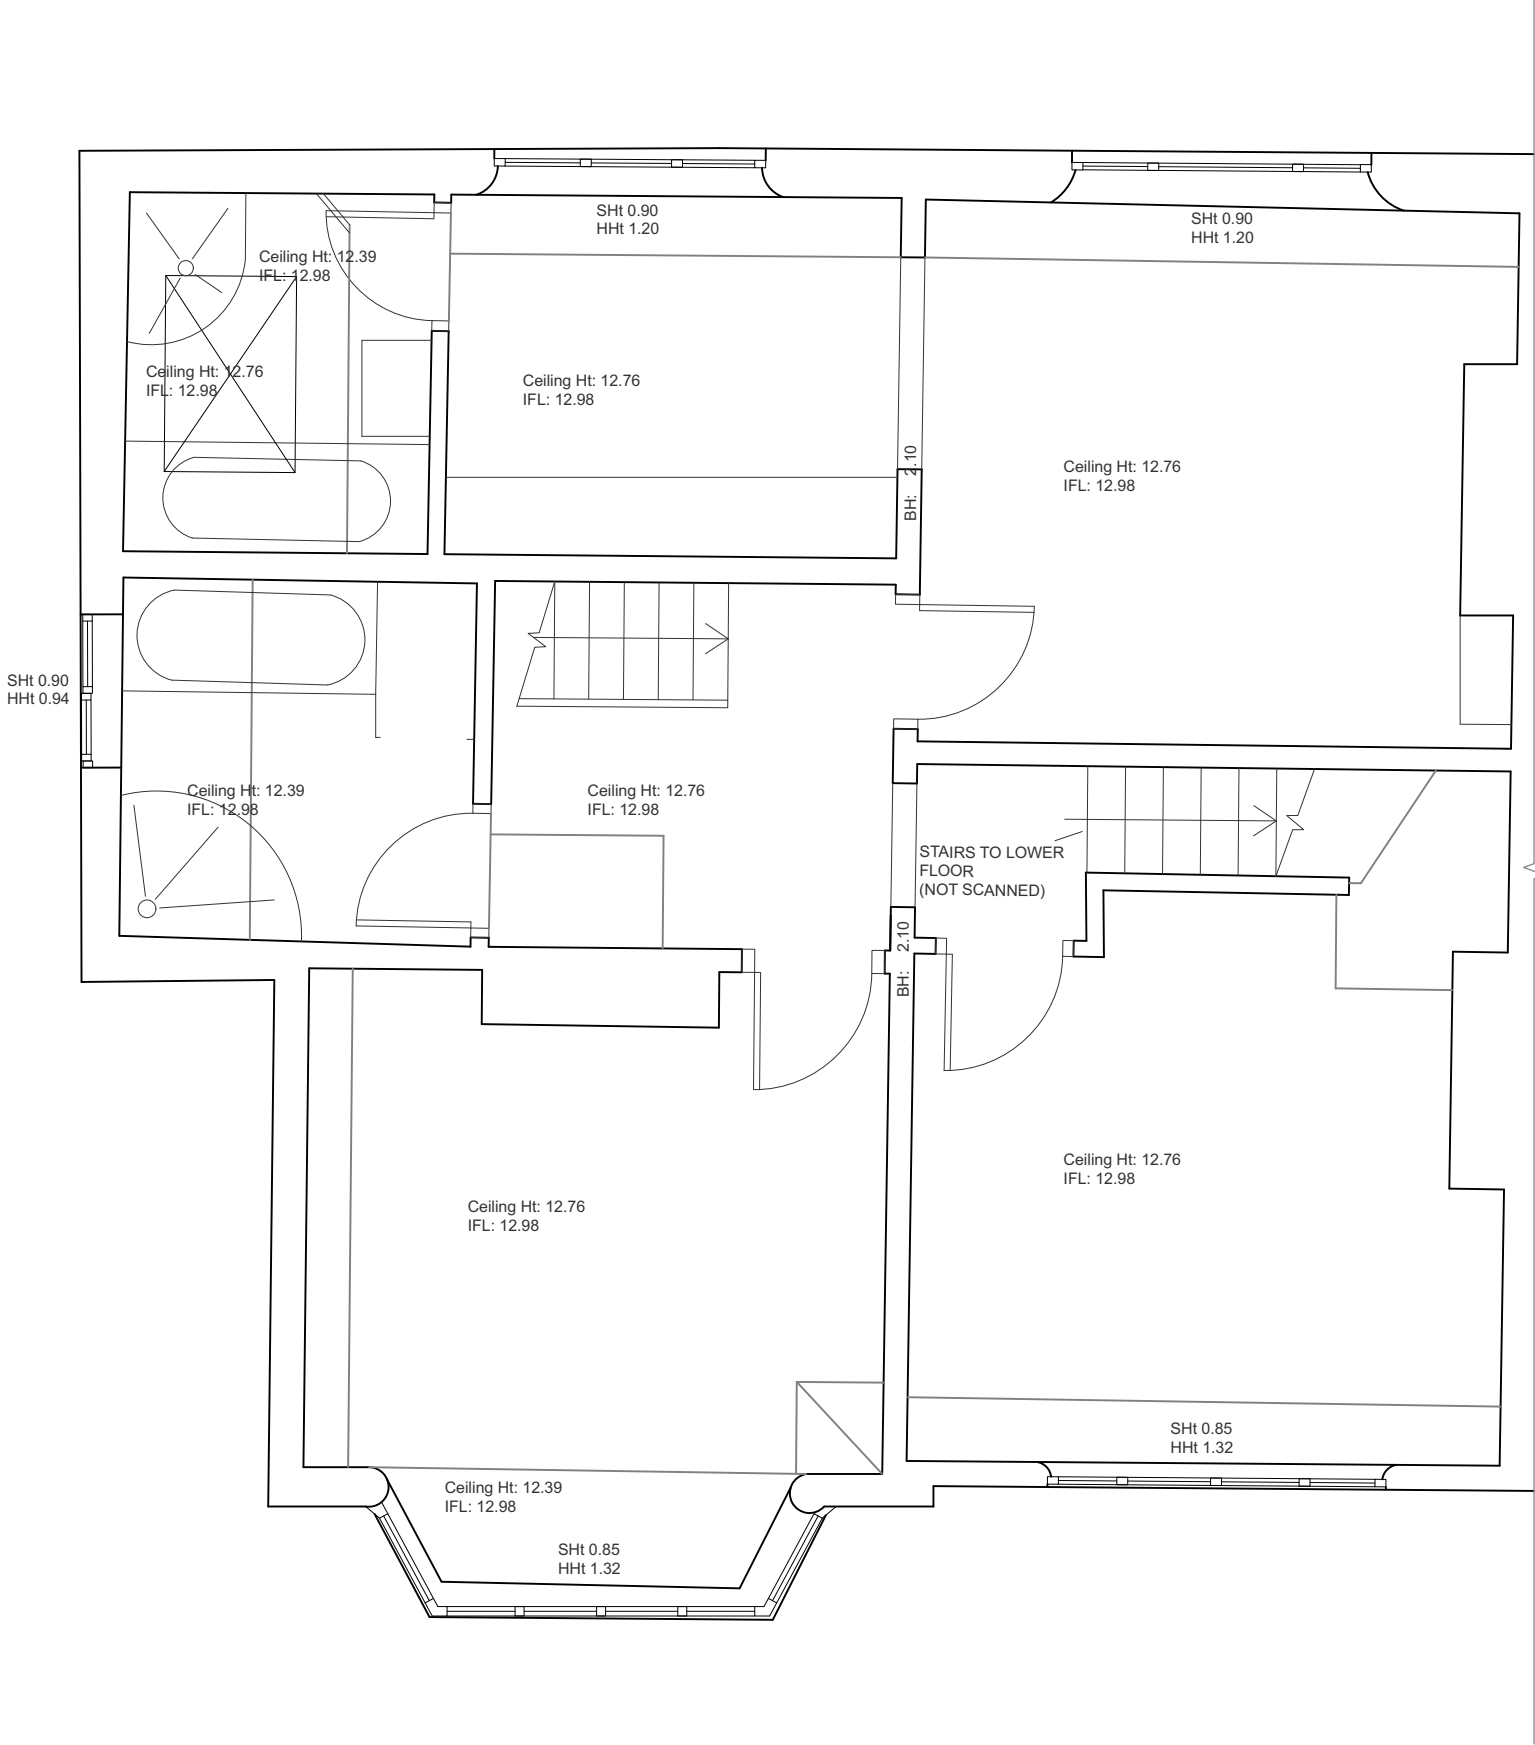


FOR PLANNING

 

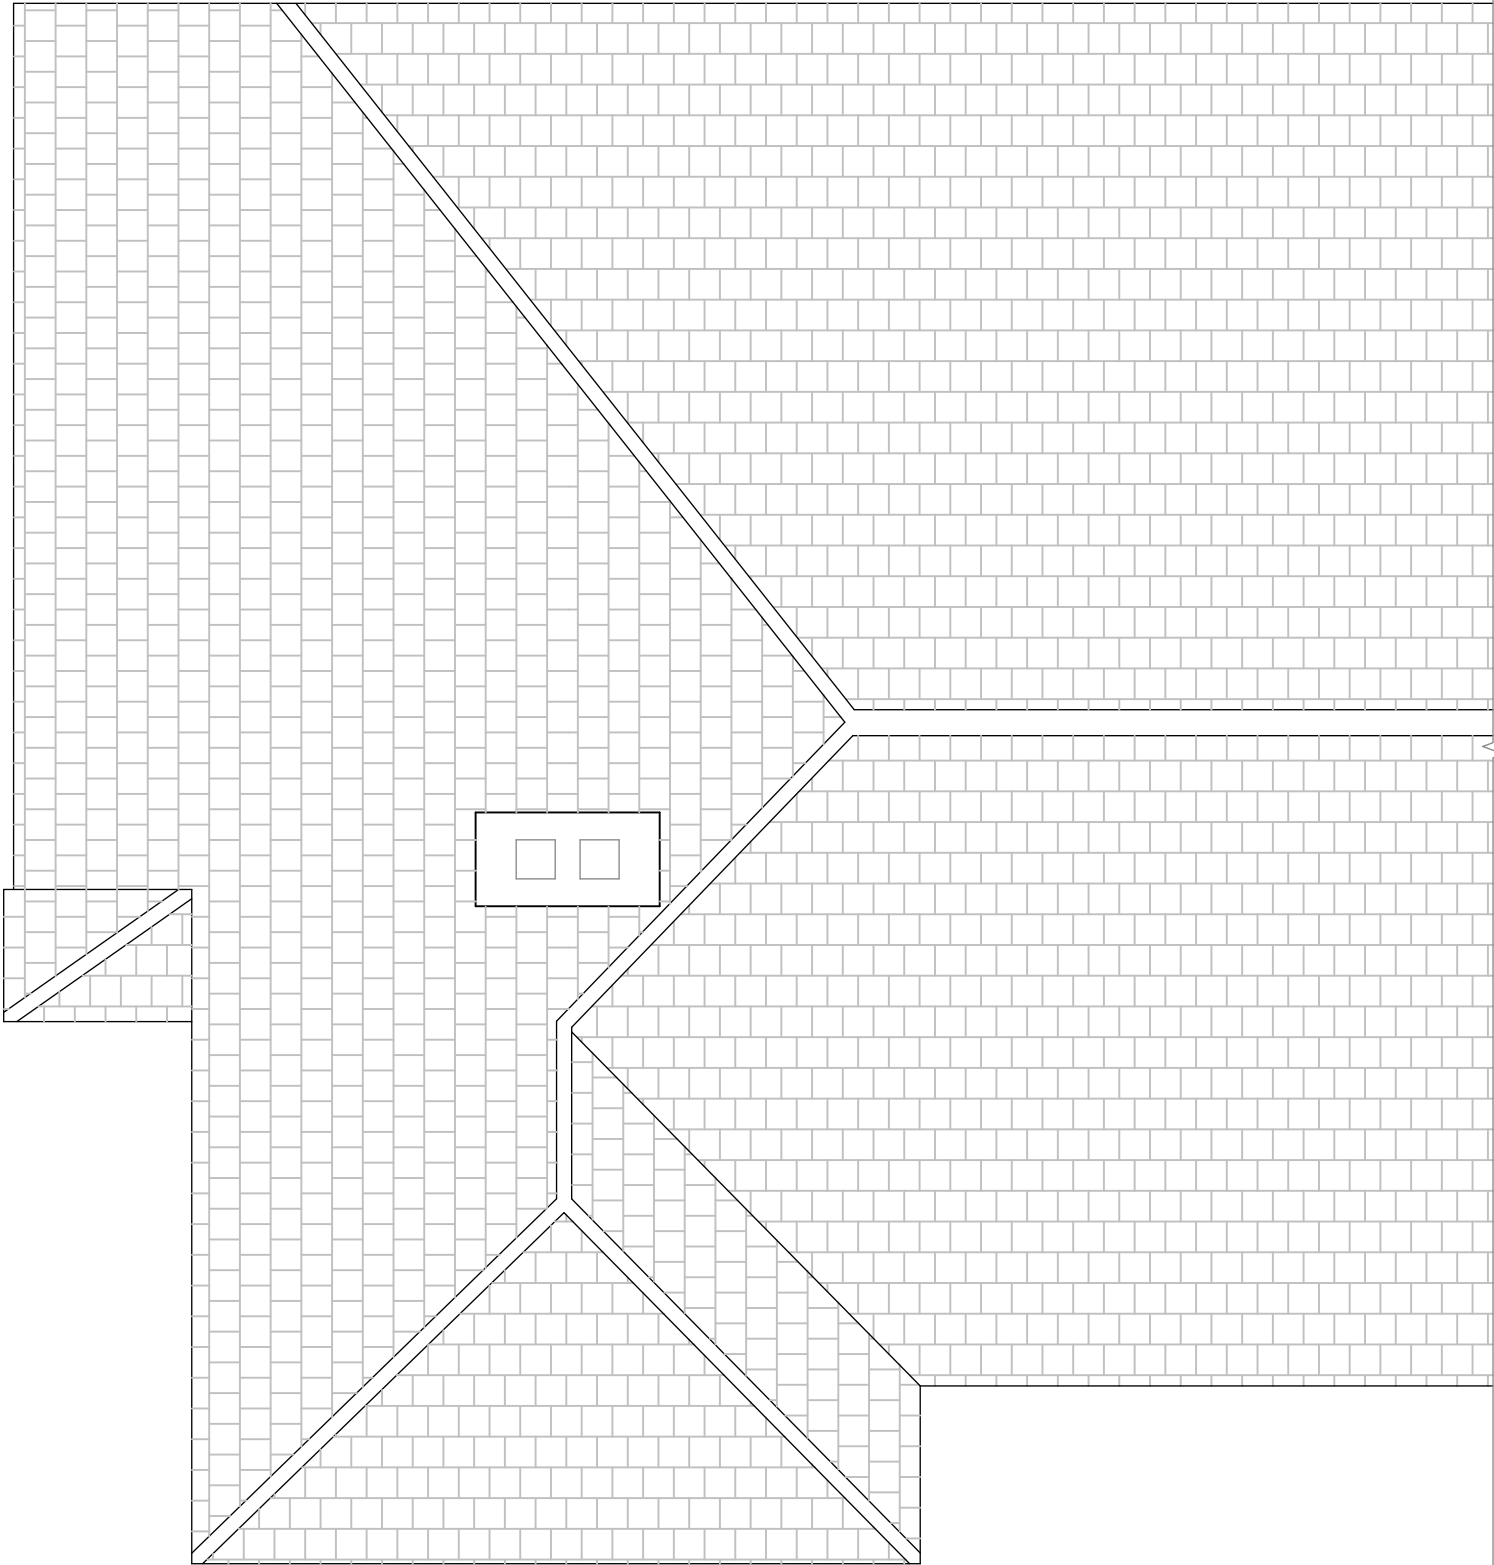


FOR PLANNING

 


EDITORIAL
STUDIO

Drawing
Proposed
Roof Plan
Project
Meadow Bank
Contact

post@editonalstudio.com
Scale 1:50 @ A3 Date 05.10.22 Drawing No. 062_L12_03

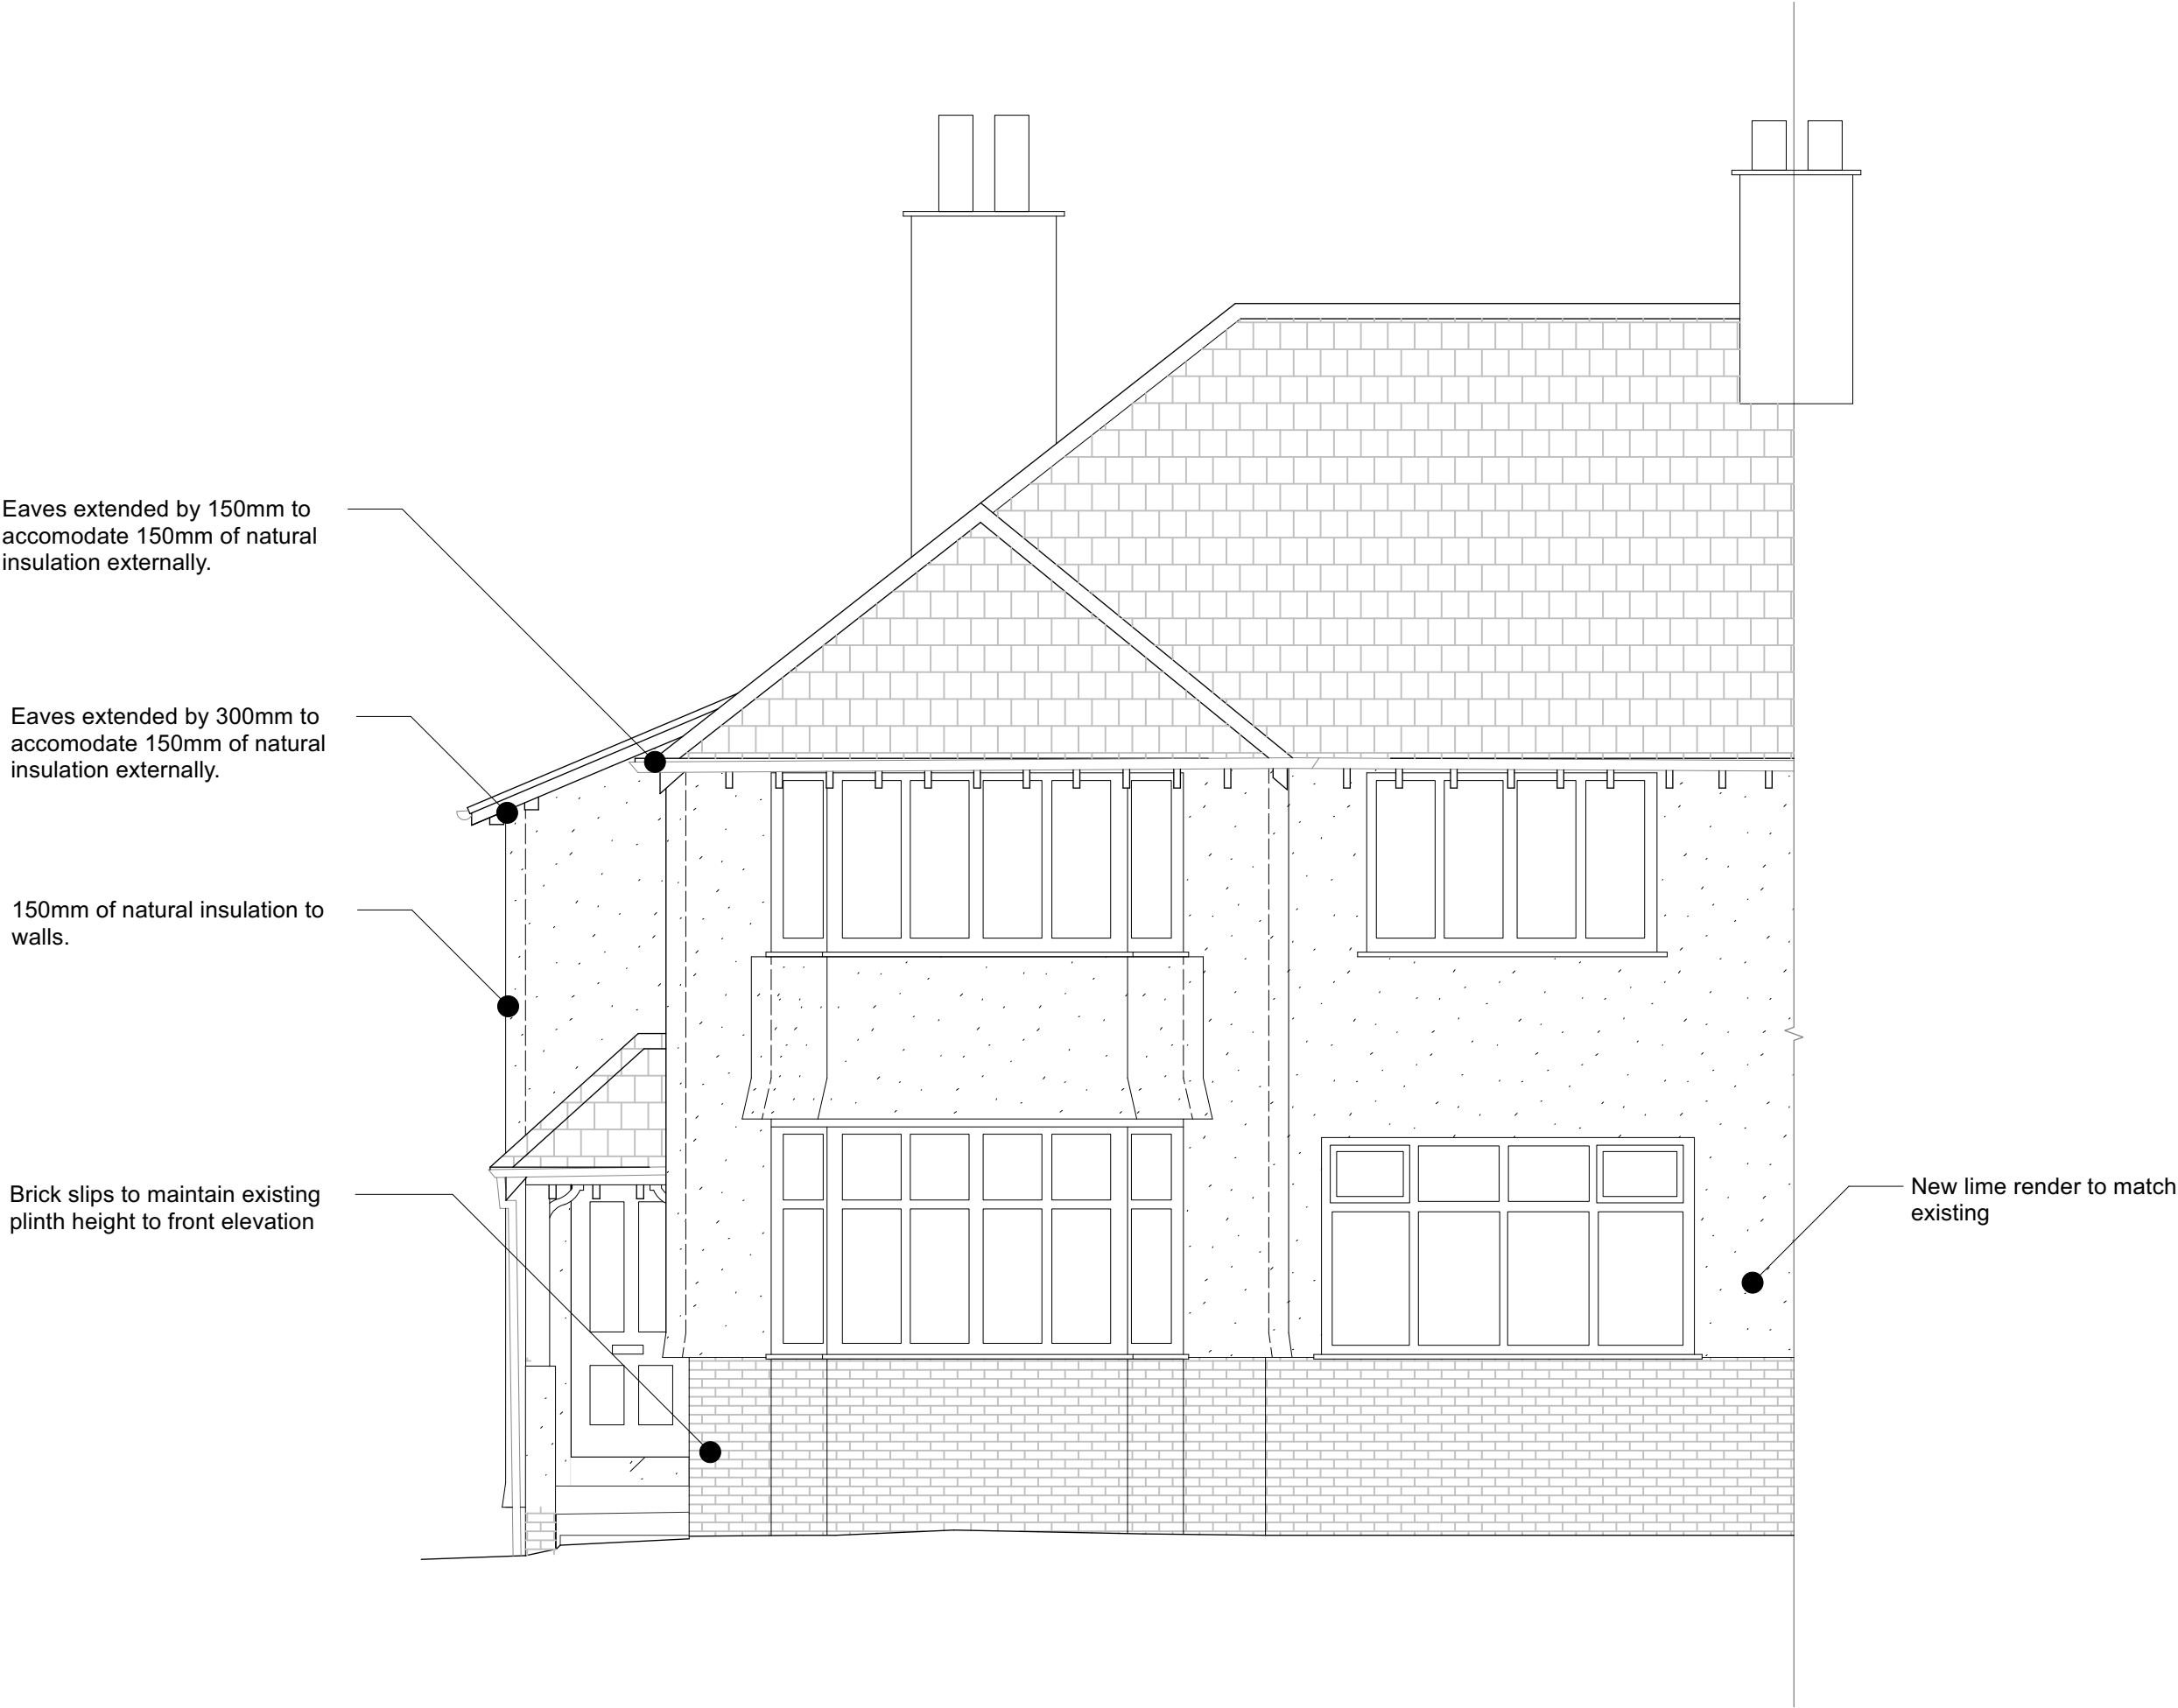


FOR PLANNING

 

EDITORIAL
STUDIO

Drawing
Proposed
East Elevation
Project
Meadow Bank
Contact


post@editorialstudio.com
Scale 1:50 @ A3 Date 05.10.22 Drawing No. 062_LT5_01

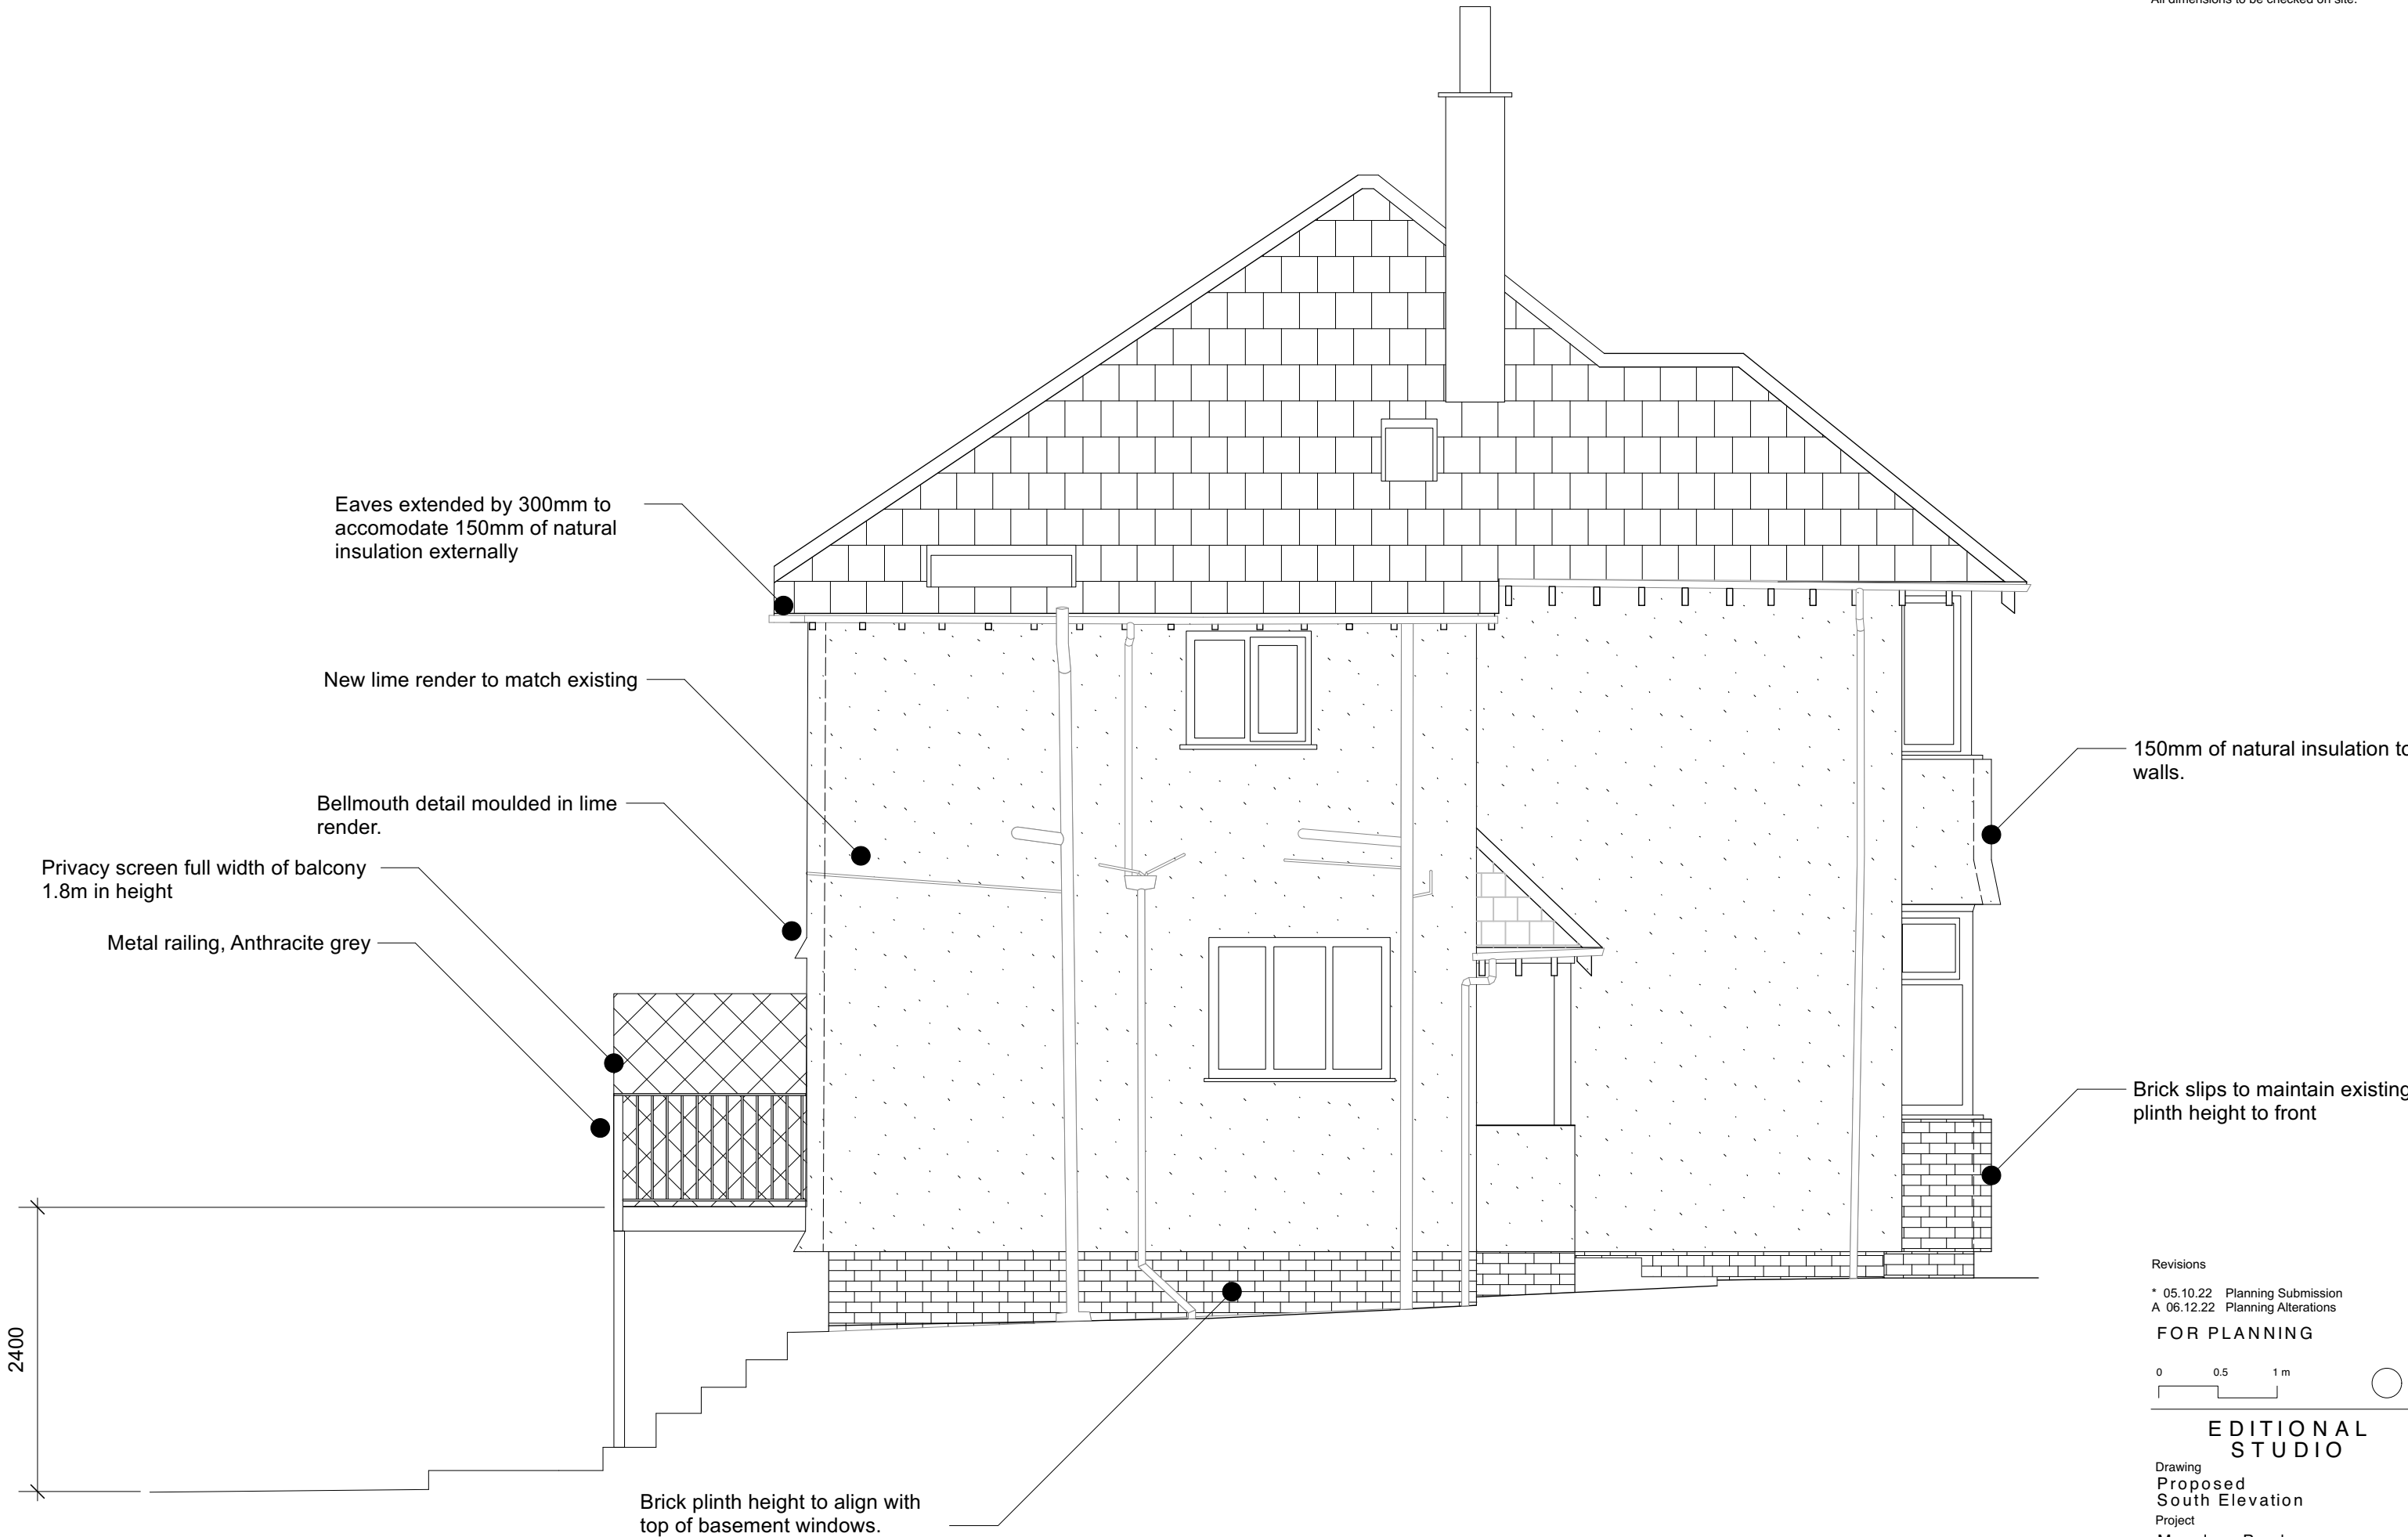

Revisions

* 05.10.22 Planning Submission
A 06.12.22 Planning Alterations

FOR PLANNING

 


EDITORIAL
STUDIO

Drawing
Proposed
South Elevation
Project
Meadow Bank
Contact

post@editorialstudio.com
Scale 1:50 @ A3 Date 06.12.22 Drawing No. 064_L15_02_A



Example of Bellmouth
detailing on Claude Road
common to Chorltonville to
be retained.

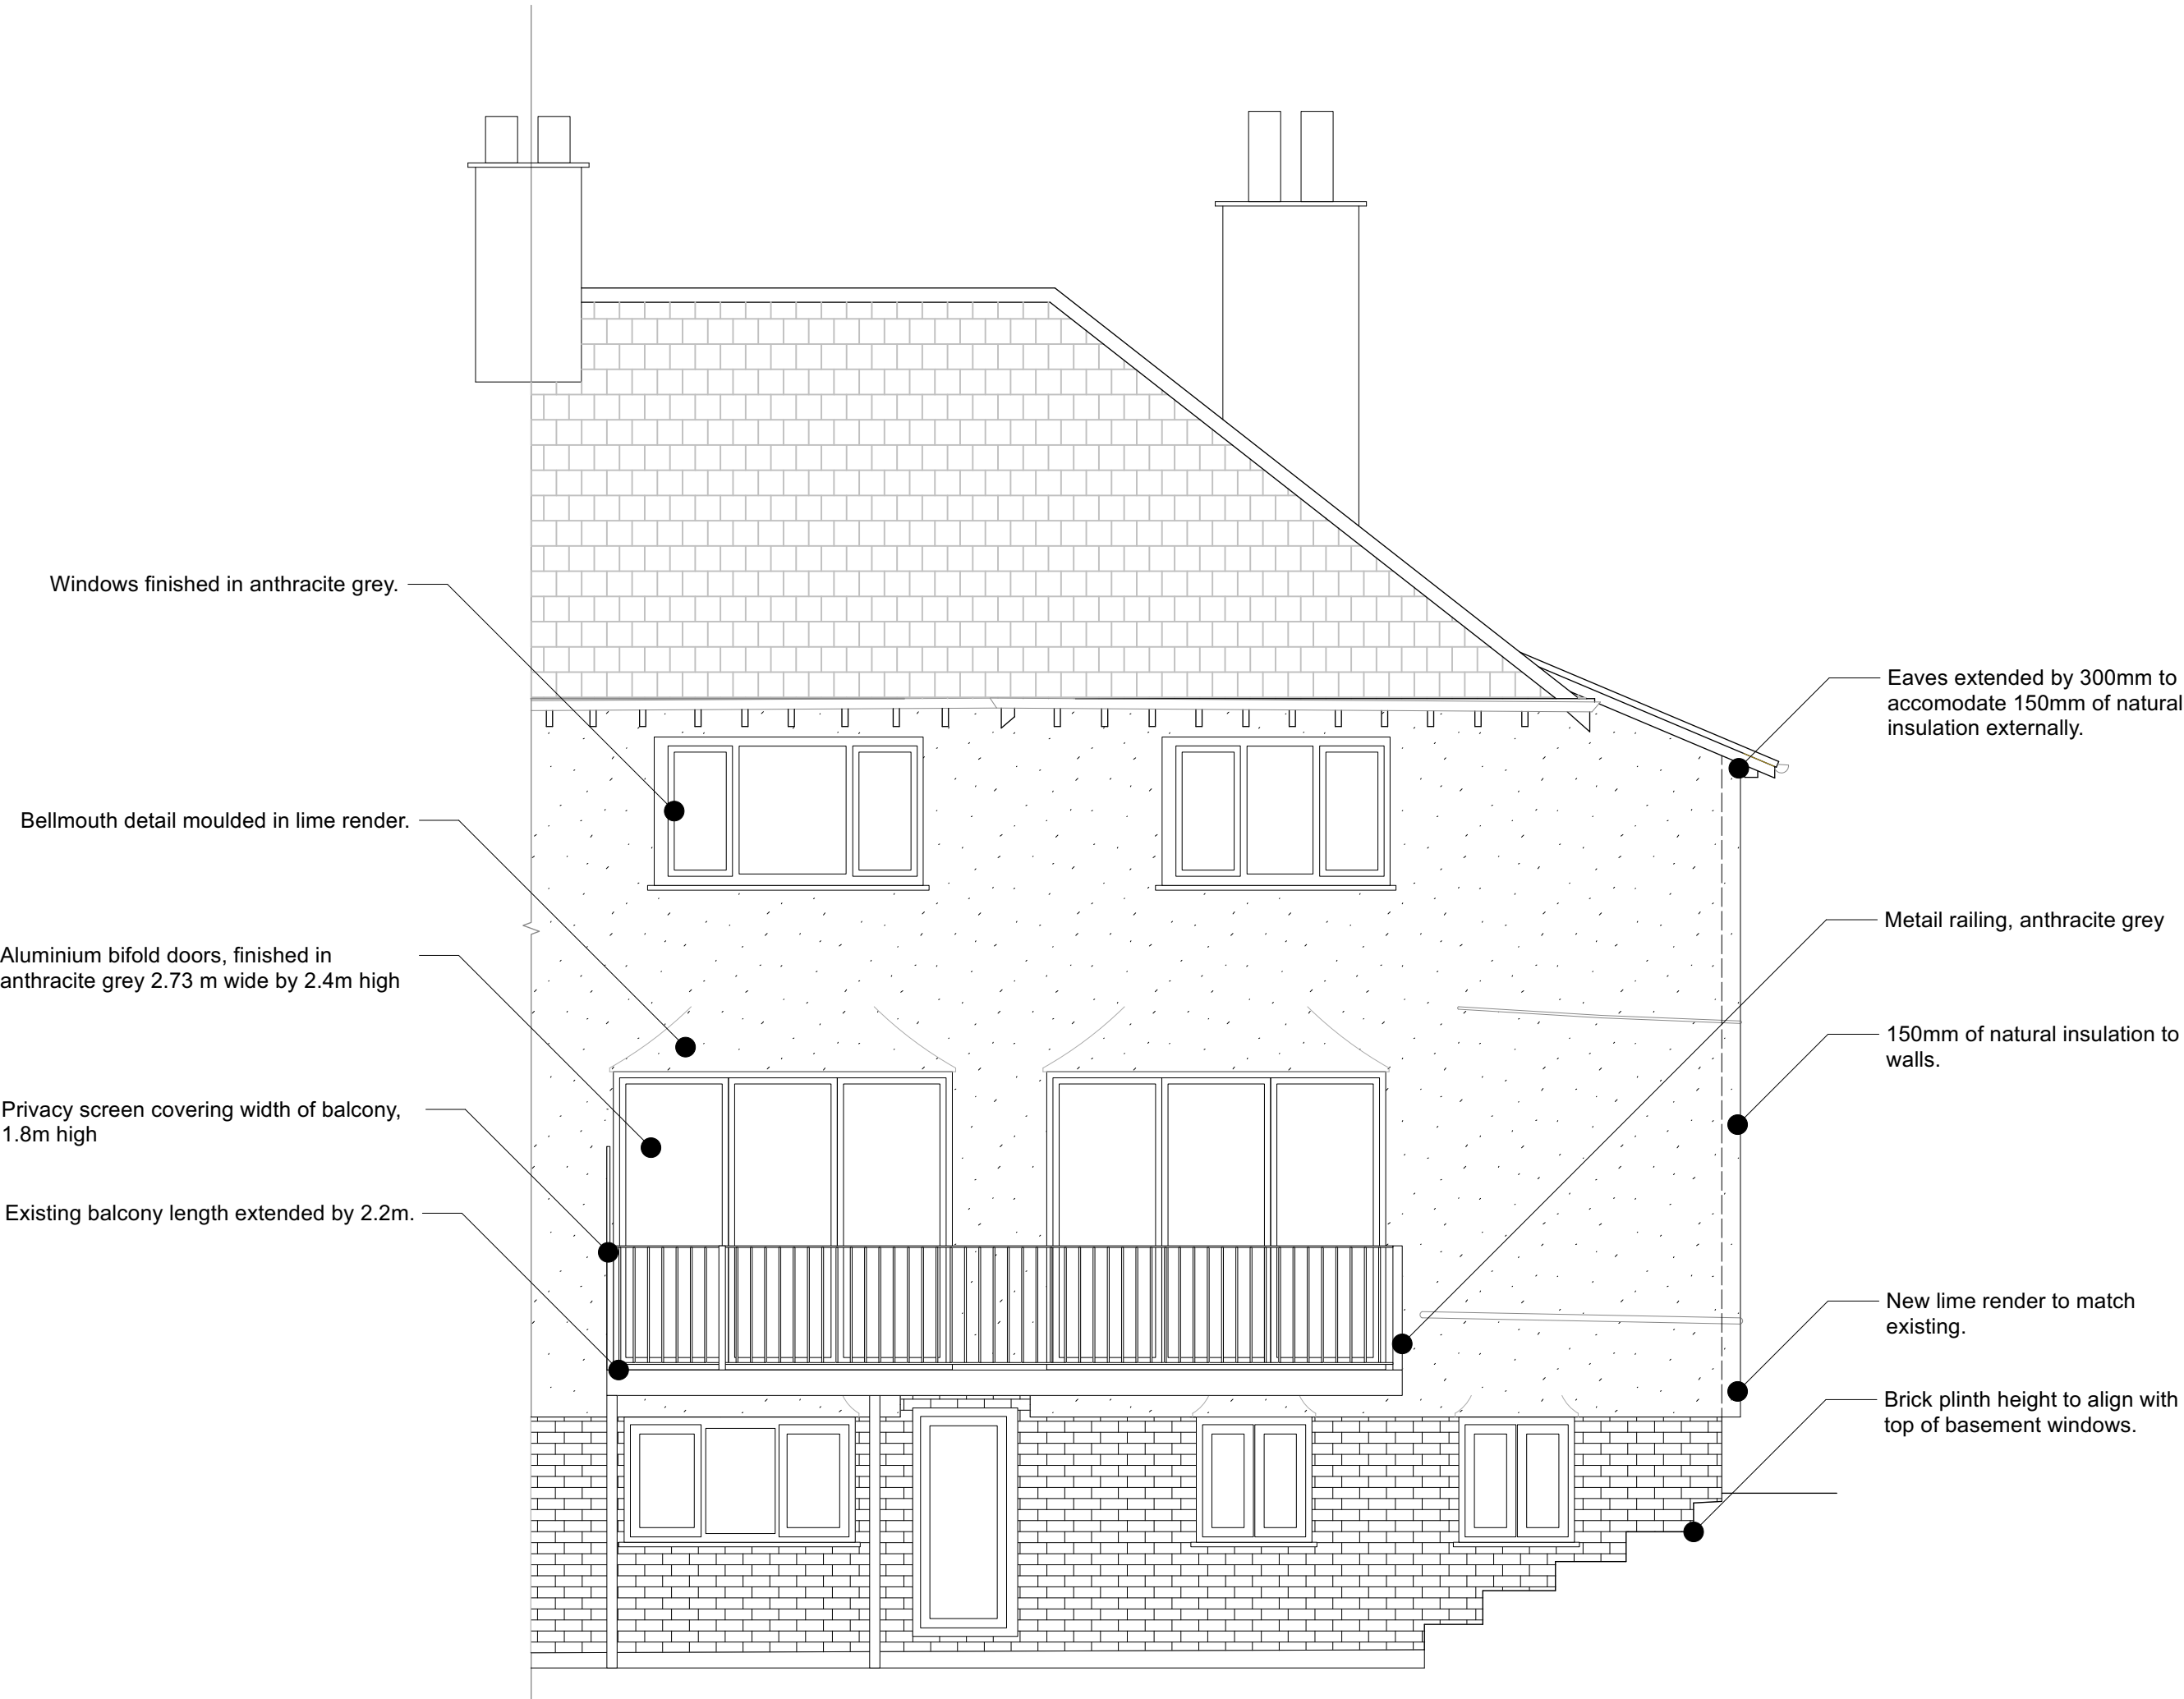



Notes

© Editorial Studio Ltd. All rights as per the
Copyright and patents Design Act 1988 have
been asserted.

All dimensions to be checked on site.



Photograph of existing rear facade

Revisions

* 05.10.22	Planning Submission
A 06.12.22	Planning Alterations

FOR PLANNING

0

0.5

1 m

**EDITORIAL
STUDIO**

Drawing

Proposed Rear Elevation View

Project

Meadow Bank

Contact

post@editorialstudio.com

Scale	Date	Drawing No.
1:50 @ A3	06.12.22	062_L16_01_A