





SITE PLAN _ EXISTING

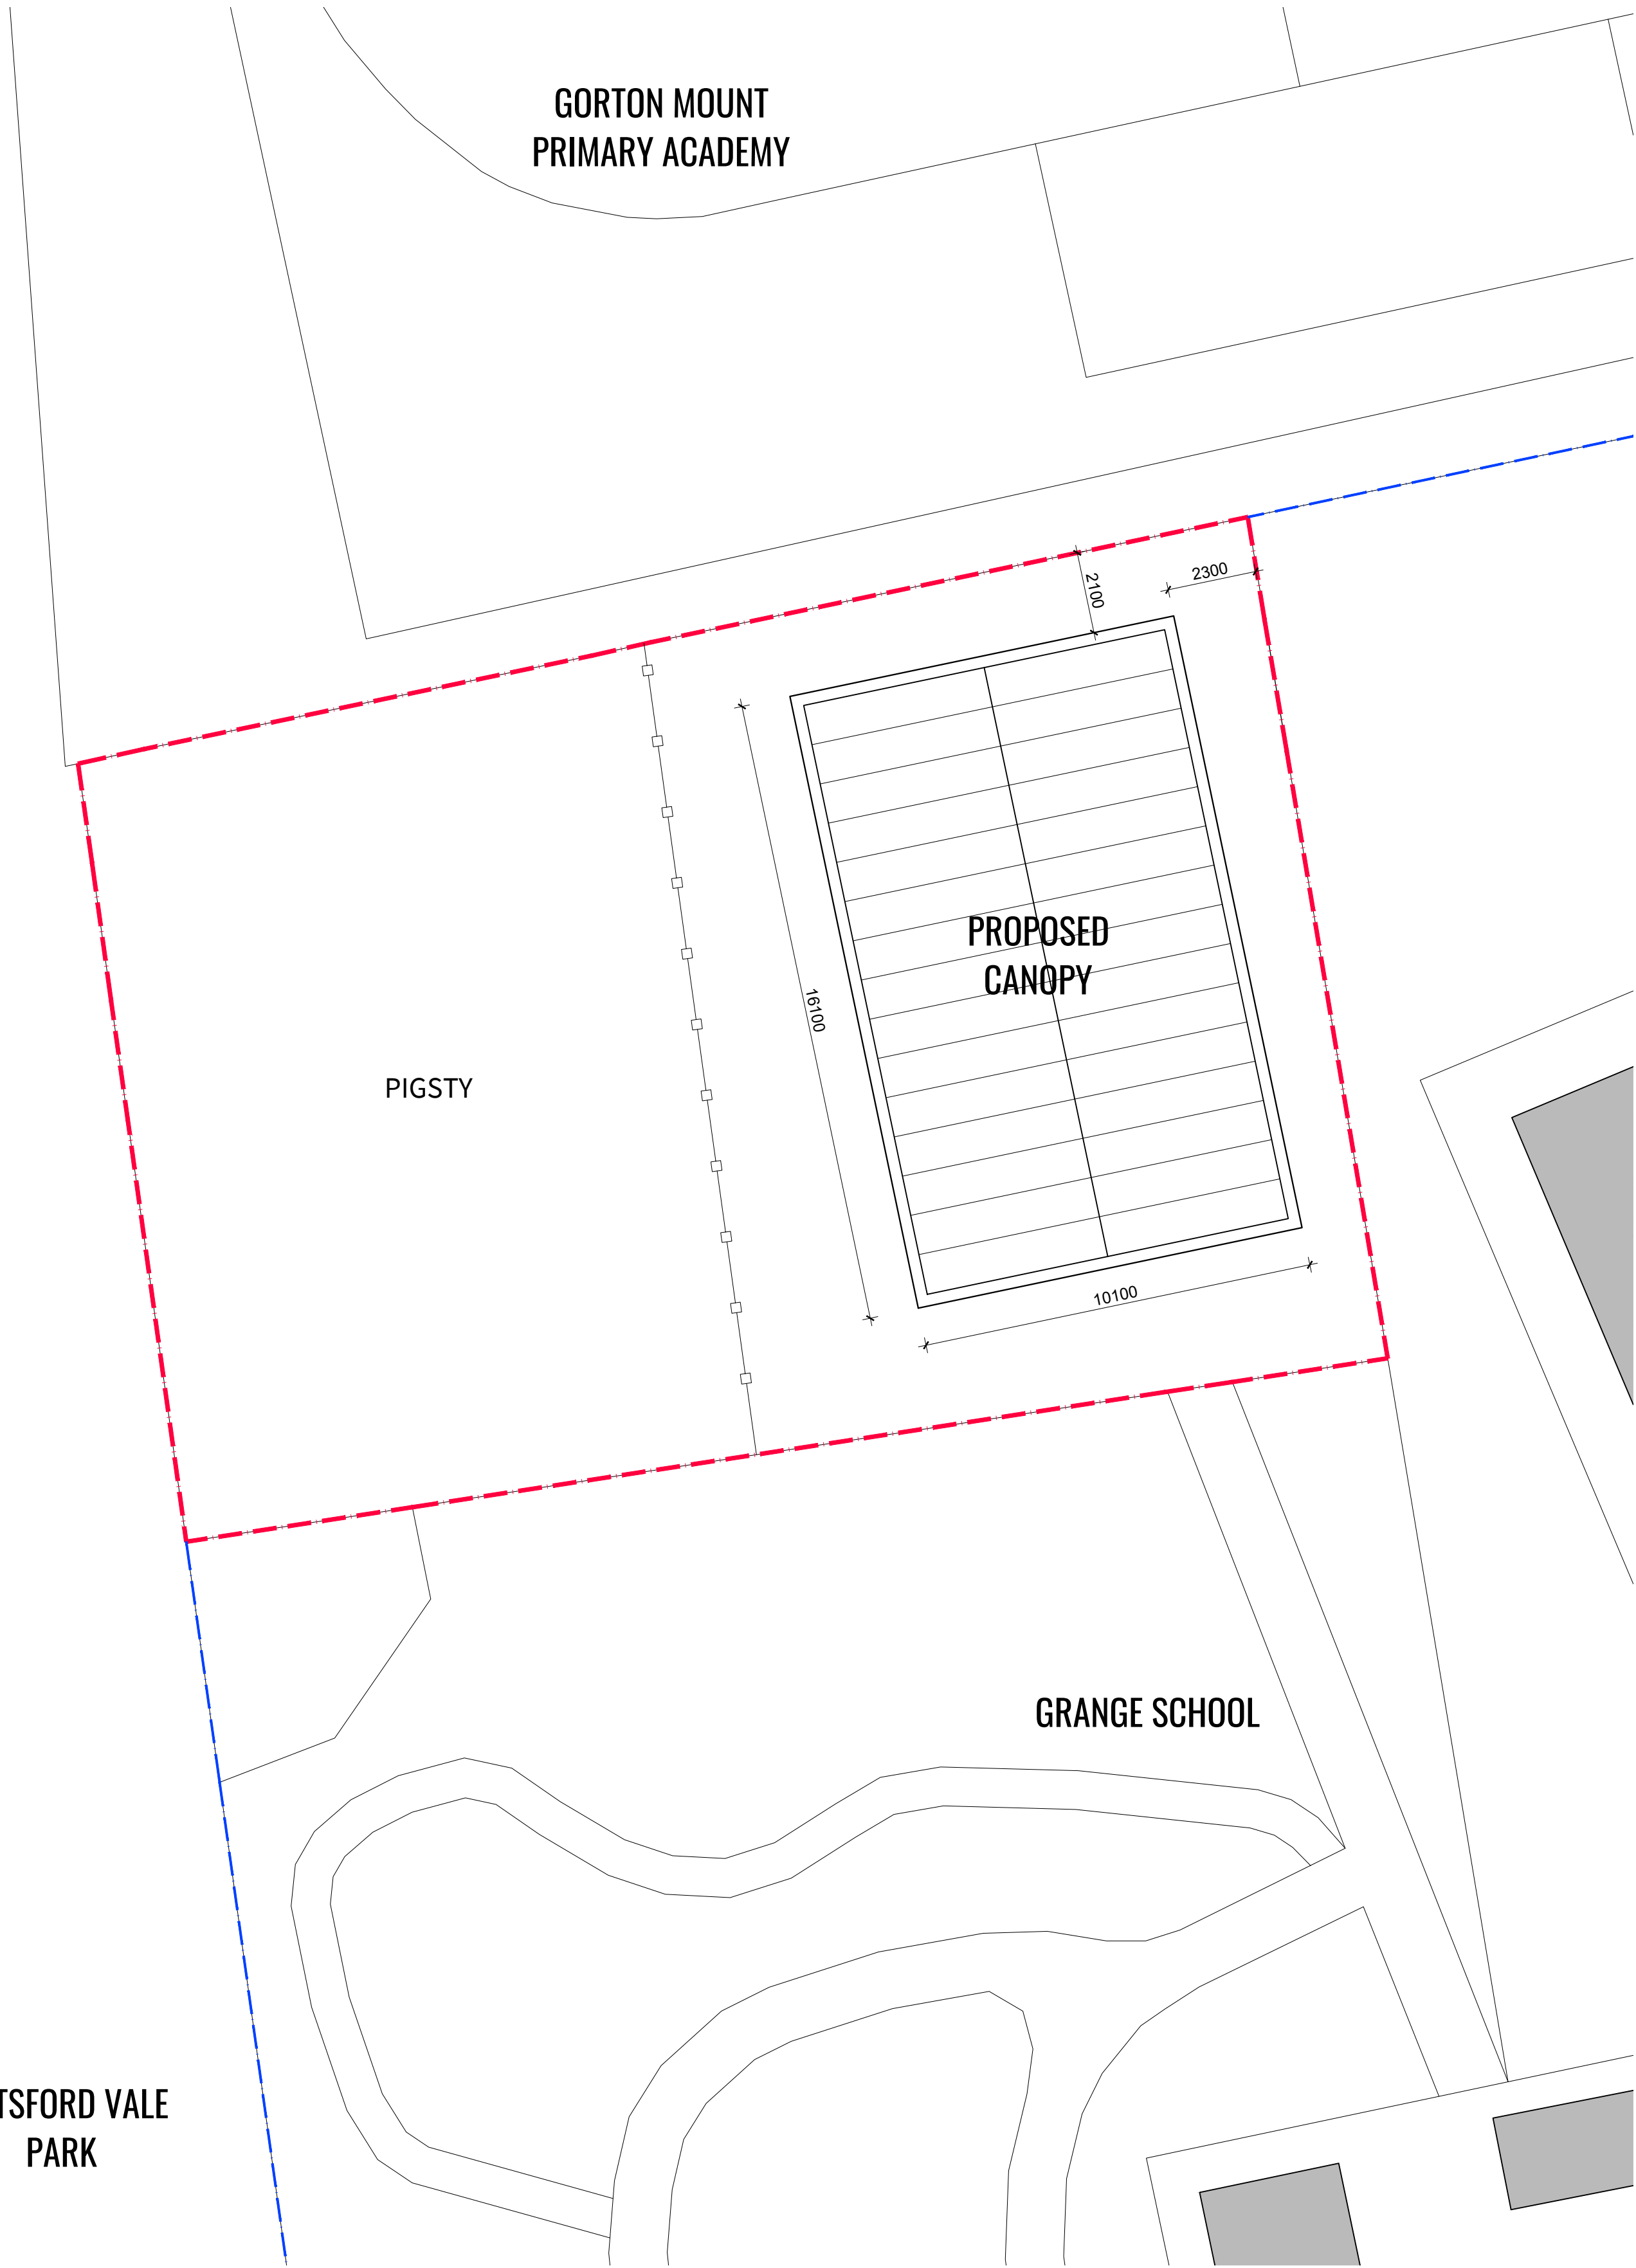

SITE PLAN _ PROPOSED

NOTES
Copyright: All rights reserved.
This drawing must not be reproduced without permission.
This drawing must not be scaled. Dimensions are in millimetres unless specified.
Any discrepancies to be brought to the attention of the architect.
This drawing is to be read in conjunction with all relevant relevant Architects,
Structural Engineers and Services Engineers drawings and specification.

Site Boundary

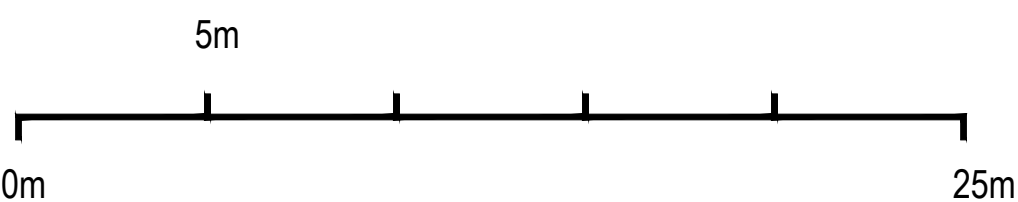

PO	30/11/2022	Canopy Location		PI	RC		
PO	07/11/2022	Planning Issue		PI	RC		
REV	DATE	REVISION NOTE		BY	CHECK		

GRATED APPLE

Architecture/ Urban Design

T: +44 7421 642876 / +44 7786006386 E: enquiries@gratedapple.co.uk
The Piggery, 2 Wigsey Lane, Warburton, Lymm, Cheshire WA13 9JL

Grange School _ Proposed installation of canopy

Site Plan

22010 02

DRAWN BY PI DATE 03/11/2022 STATUS Planning

REV SCALE 1:200 @ A1

P1