


Notes:

Please Note:
Plans & layouts provided by others (MCC). AA Projects accept no responsibility for their accuracy or completeness.

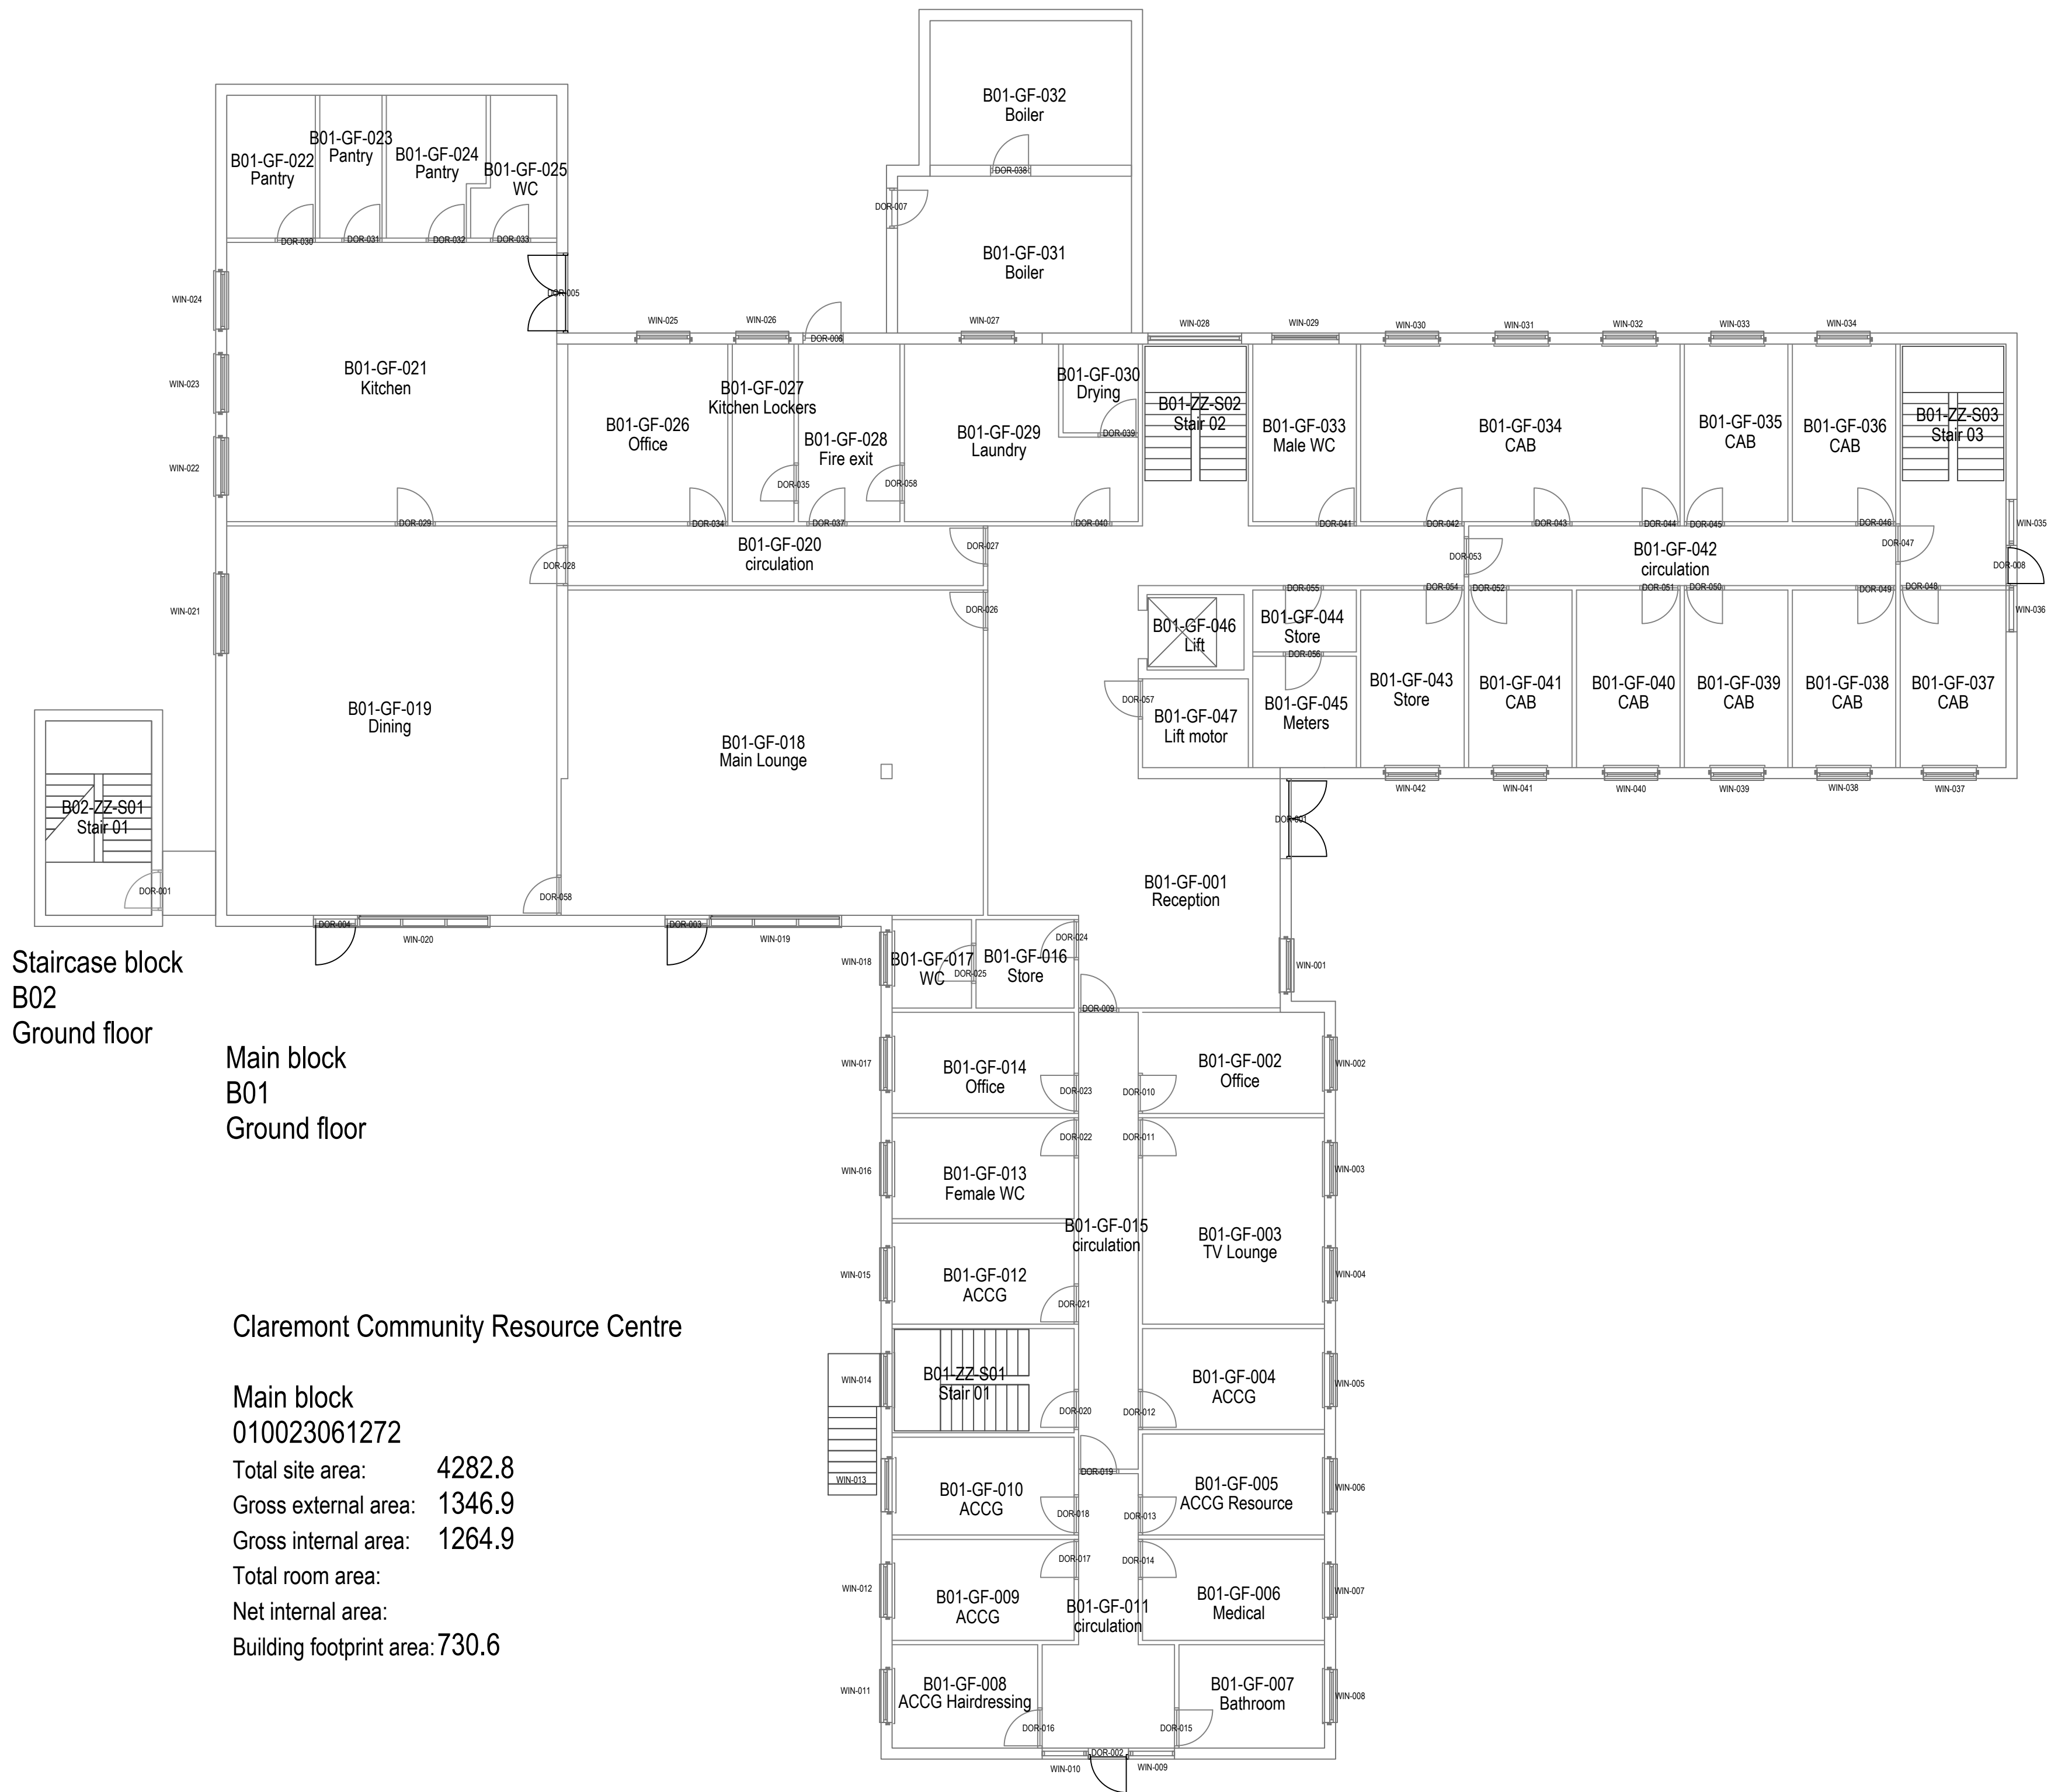


Staircase block
B02
Ground floor

Main block
B01
Ground floor

Claremont Community Resource Centre

Main block
010023061272
Total site area: 4282.8
Gross external area: 1346.9
Gross internal area: 1264.9
Total room area:
Net internal area:
Building footprint area: 730.6

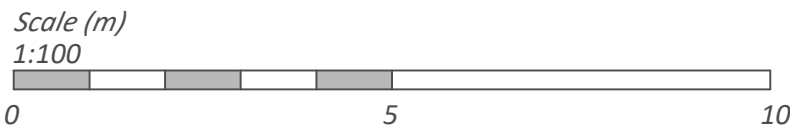

Copyright: All rights reserved. This drawing must not be reproduced without permission from AA Projects Ltd. Do not scale off this drawing. All dimensions are to be checked on site by contractor / sub contractor. Any discrepancies to be reported to AA Projects Ltd.

Rev	Date	Revision notes	By	Check
-----	------	----------------	----	-------

Client Equans MCC	Drawing Title Claremont House ACCG Ground Floor Plan
-------------------------	--

Project Title Claremont House ACCG	Drawn TR	Date 11/22
	Checked PT	Date 11/22

DWG No.	19972-CRC-100	Scale	1:100	Revision	-
---------	---------------	-------	-------	----------	---