


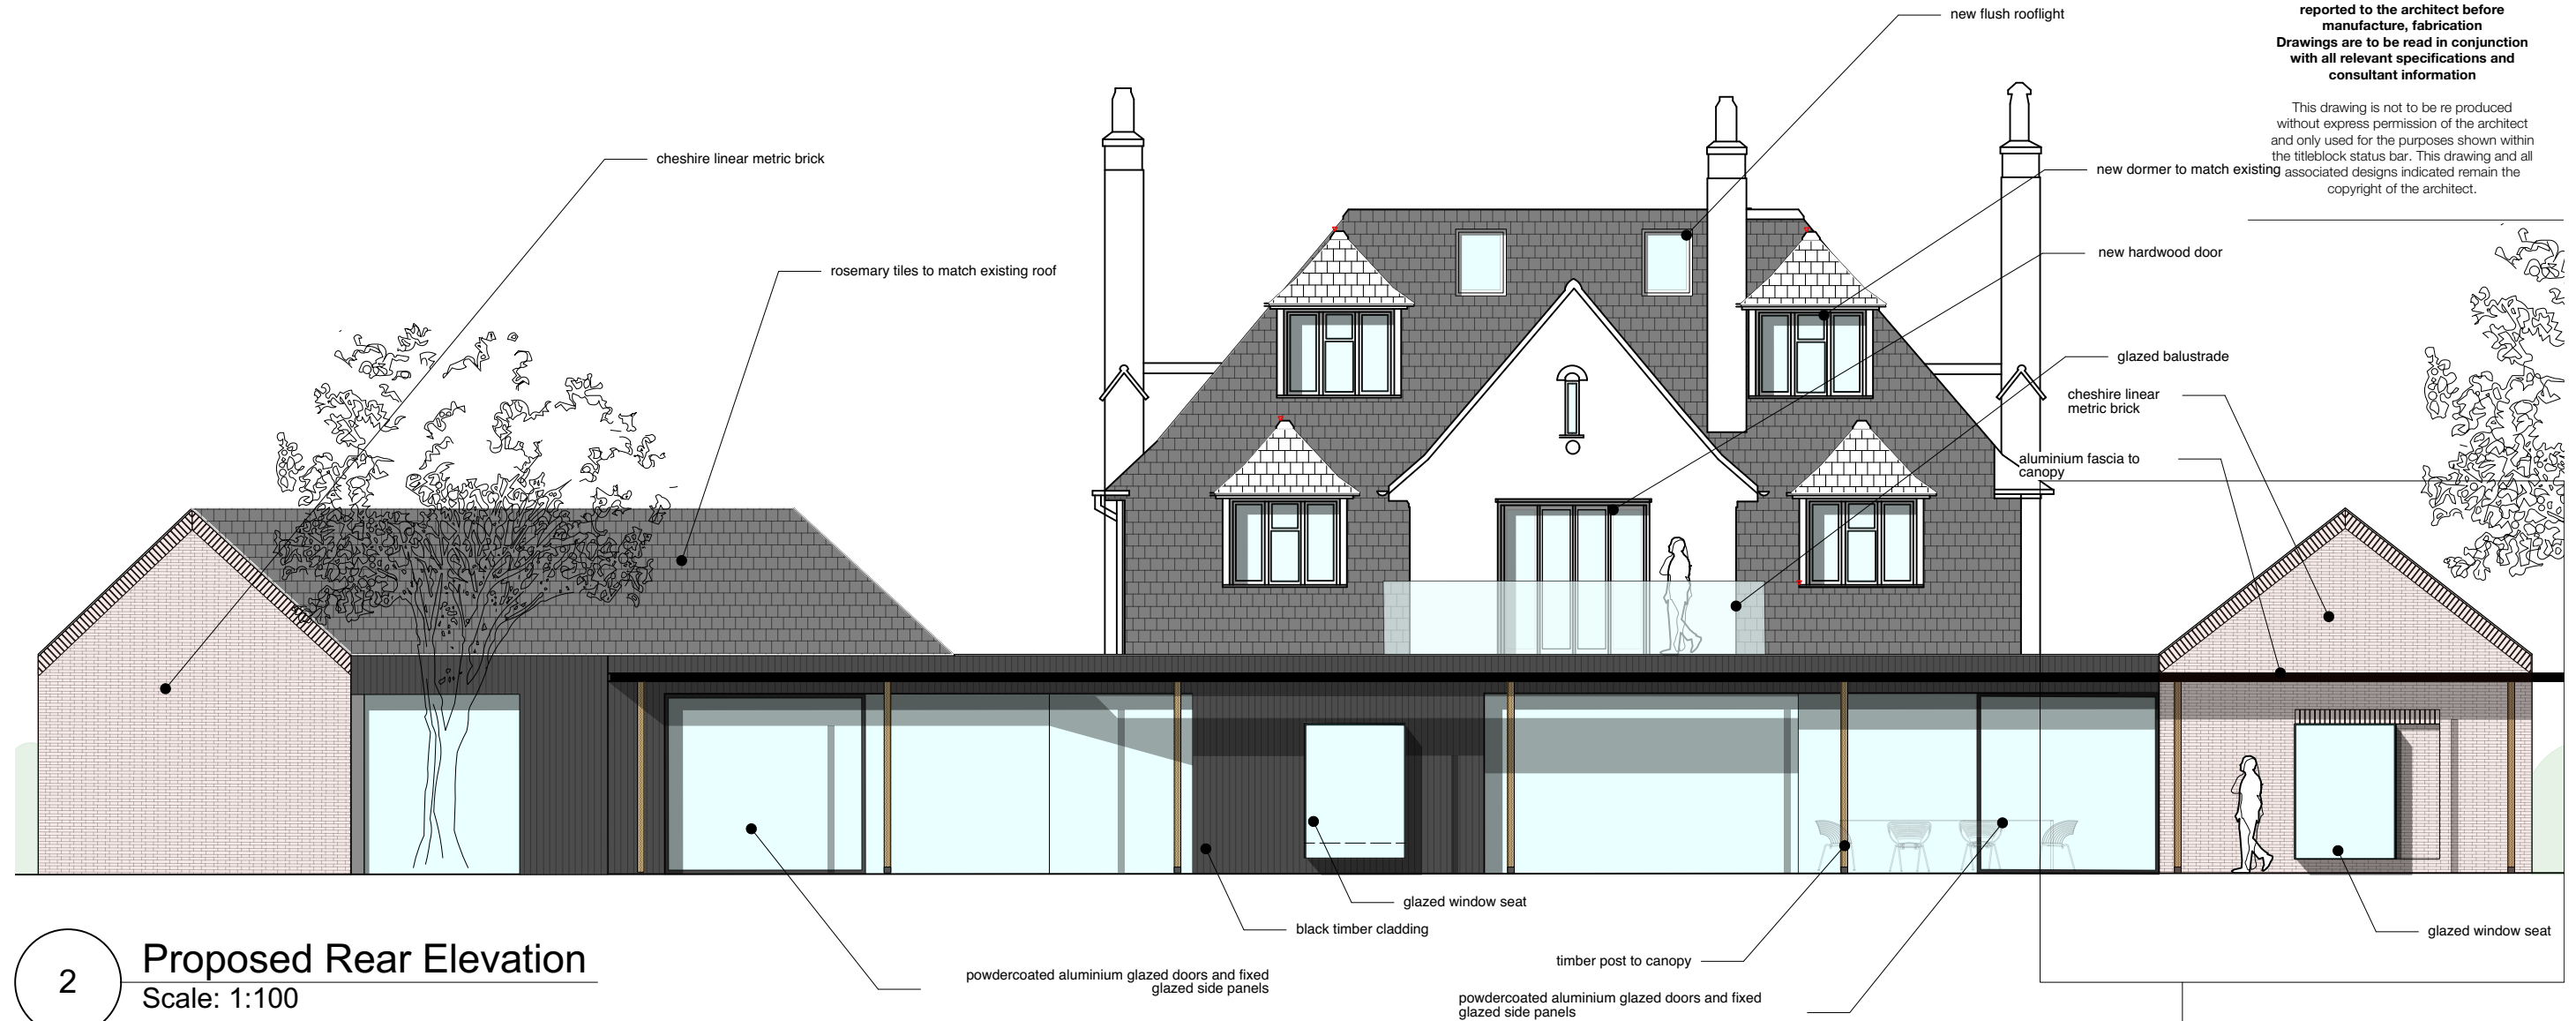

205

2 Proposed Rear Elevation
Scale: 1:100



1 Proposed Rear Elevation
Scale: 1:200

Lancaster Road

Proposed Elevations

dwg 2143-201 rev A

scale 1:100 @ A3

issued Prelim

date 21/09/2022 drawn MM checked

mcnulty architects

RIBA

mcnulty architects Ltd
Designworks
The Colony Wilmslow
Altrincham Road
SK9 4LY
info@mcnultyarchitects.com