



General Notes
The Architect shall have no responsibility for any use made of this document other than for that which it was prepared and issued.
All dimensions should be checked on site. Do not scale from this drawing.
To be read in conjunction with all other Consultants drawings.
The Architect to be immediately notified of any discrepancies.
Copyright in this drawing retained by the Architect.

LEGEND


- Site Boundary
- Proposed Window
- Demolished Existing Wall
- 1-Bed Apartment (No.3)
- 2-Bed Apartment (No.3)
- Total Apartments No.6

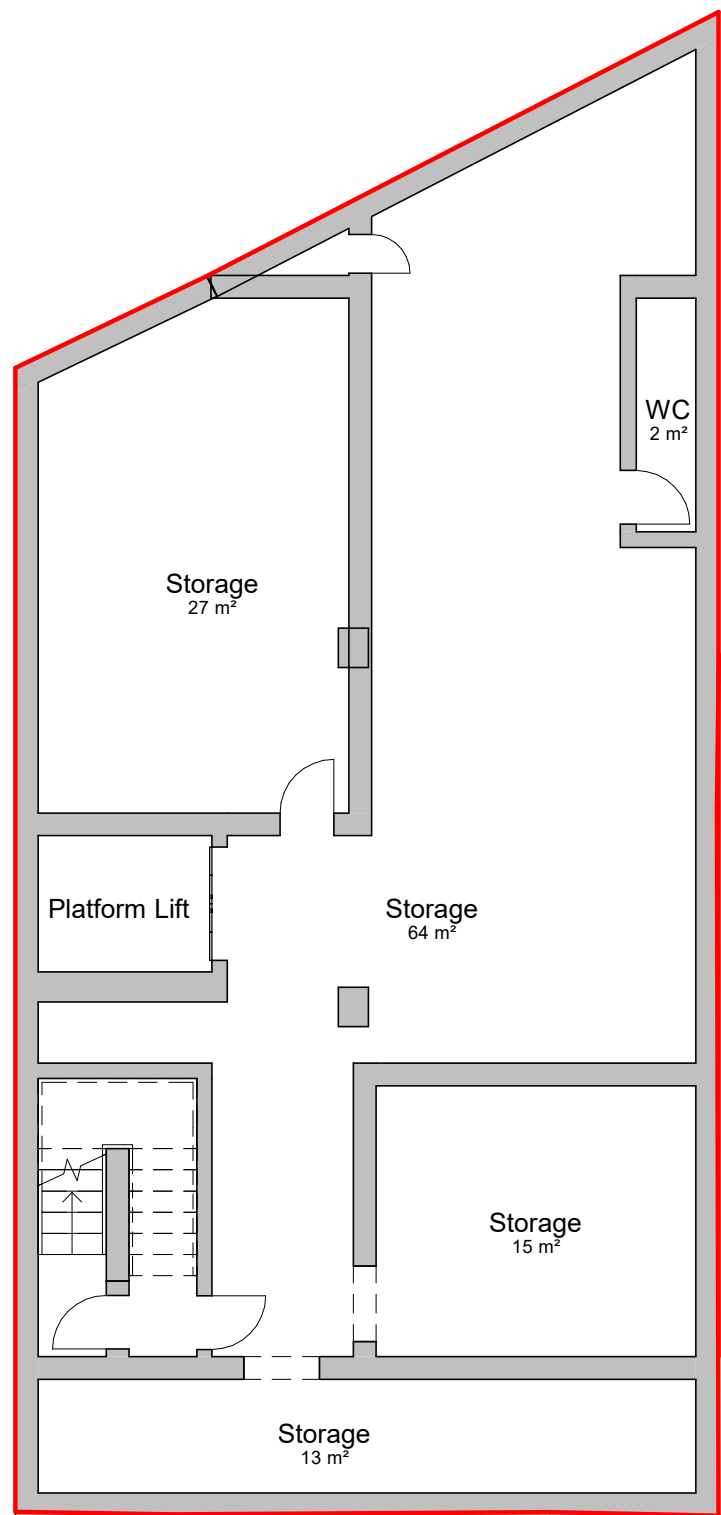


Existing Basement

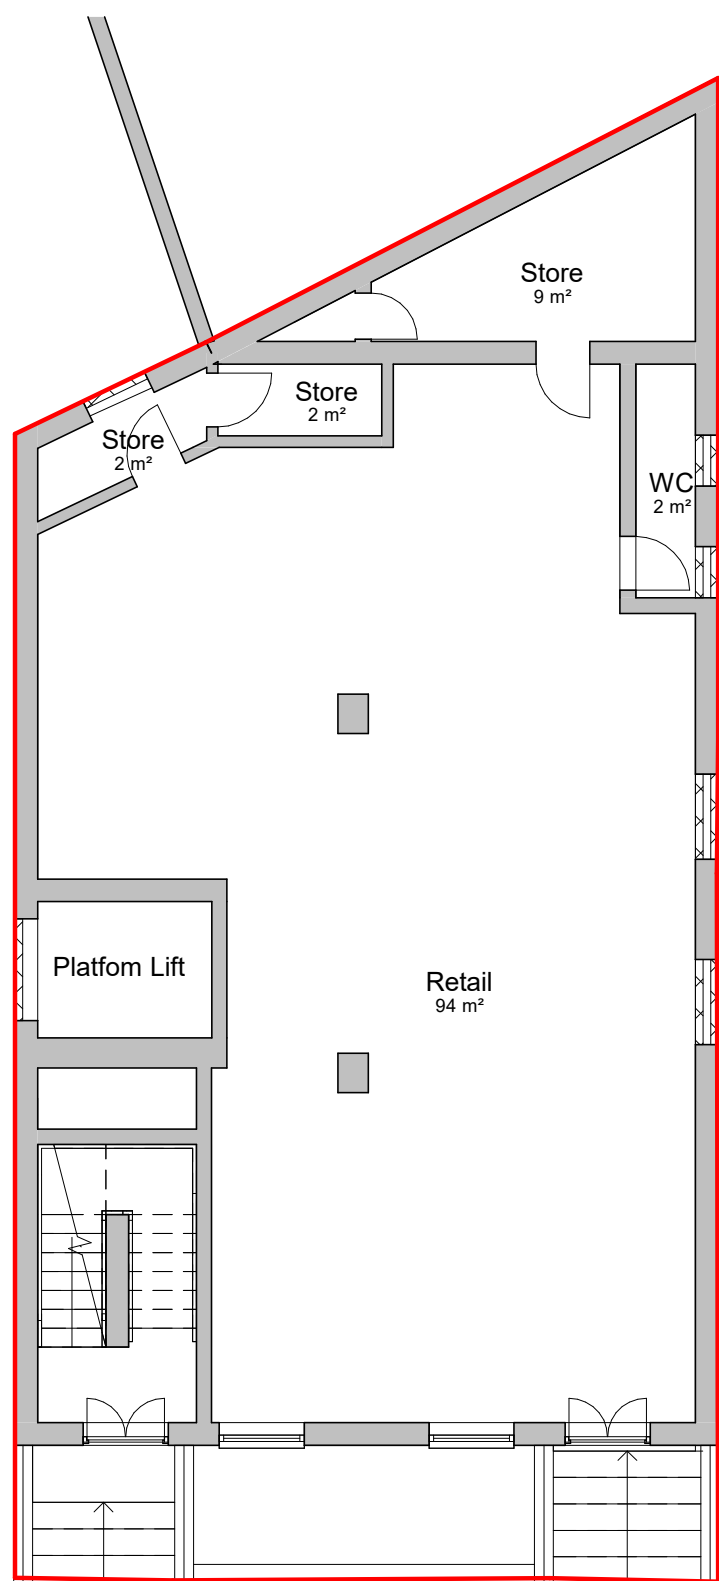


Existing Ground Floor Plan

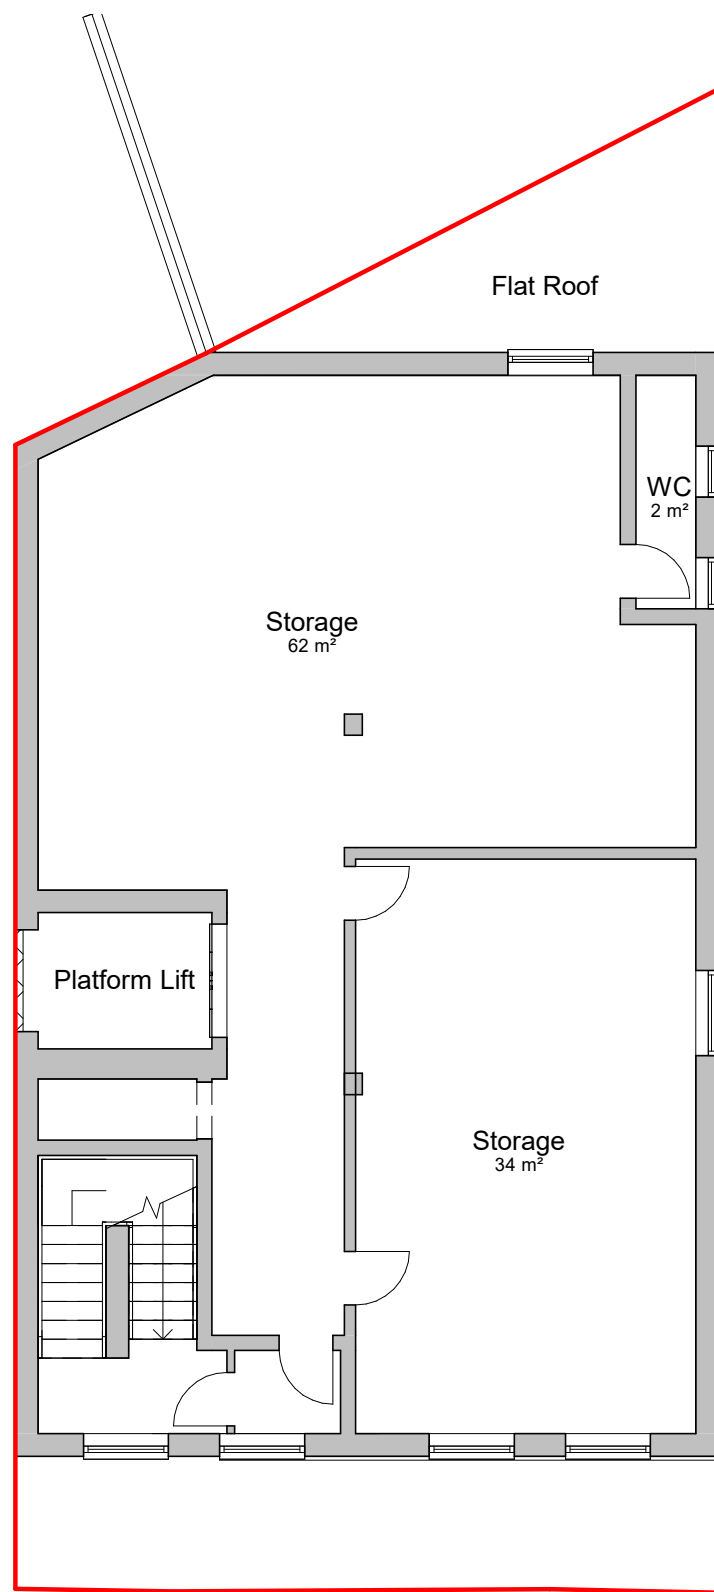


Existing First Floor Plan

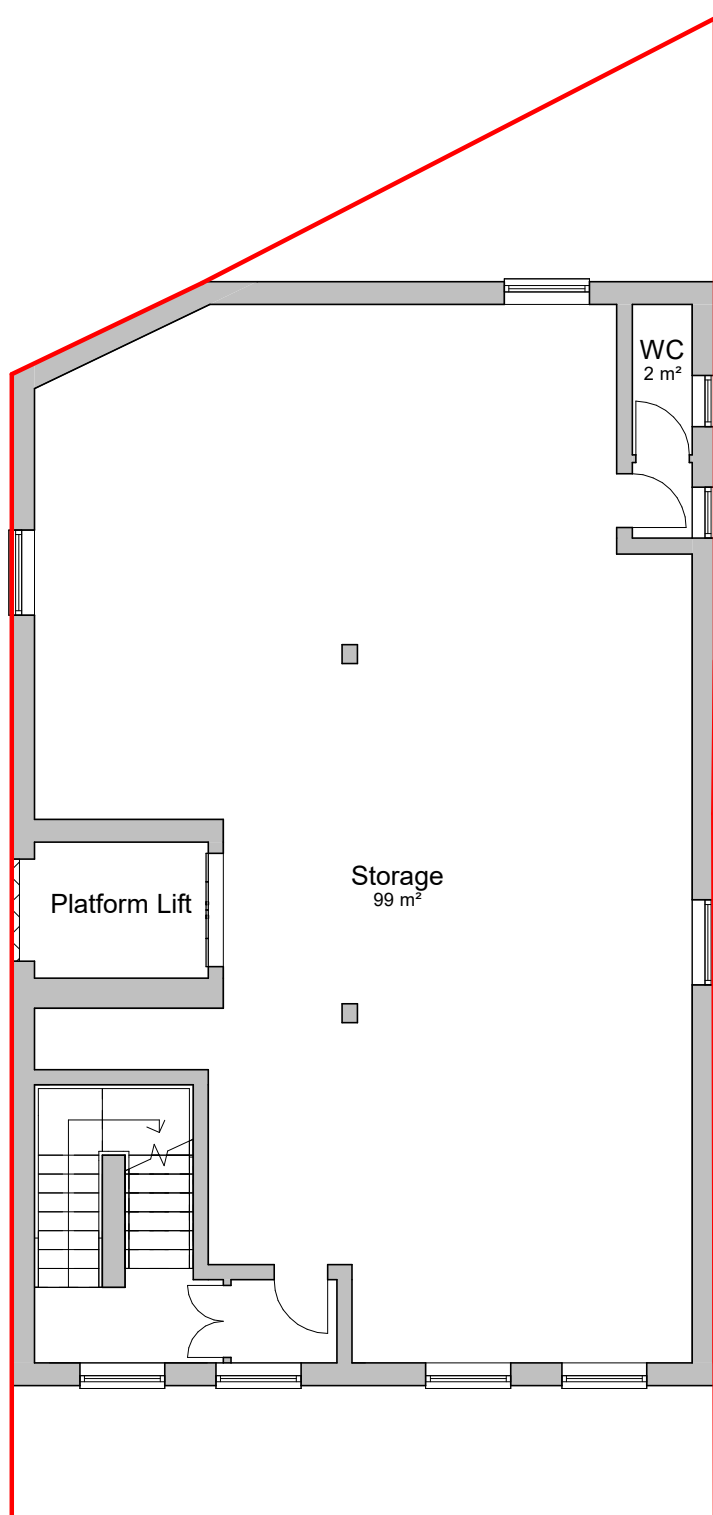


Existing Second Floor Plan

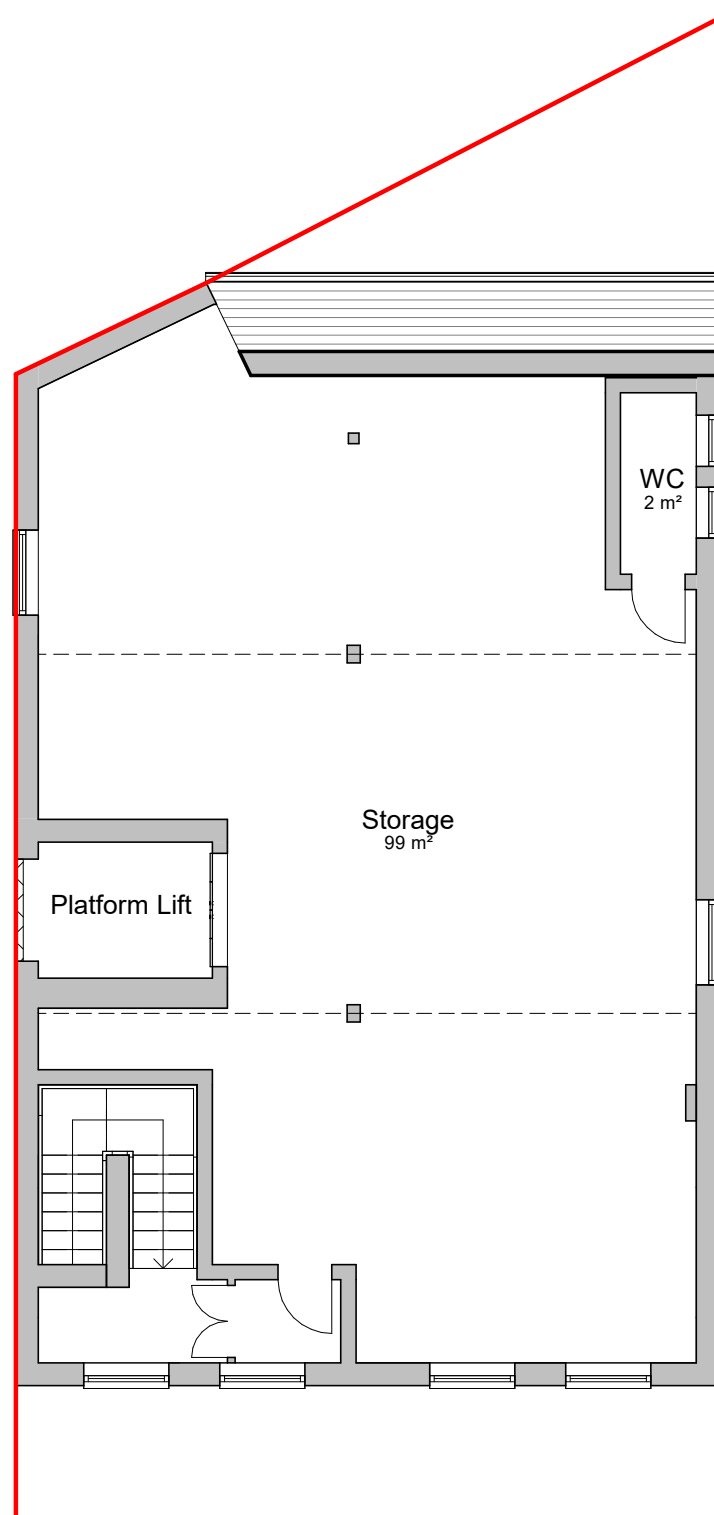


Existing Third Floor Plan

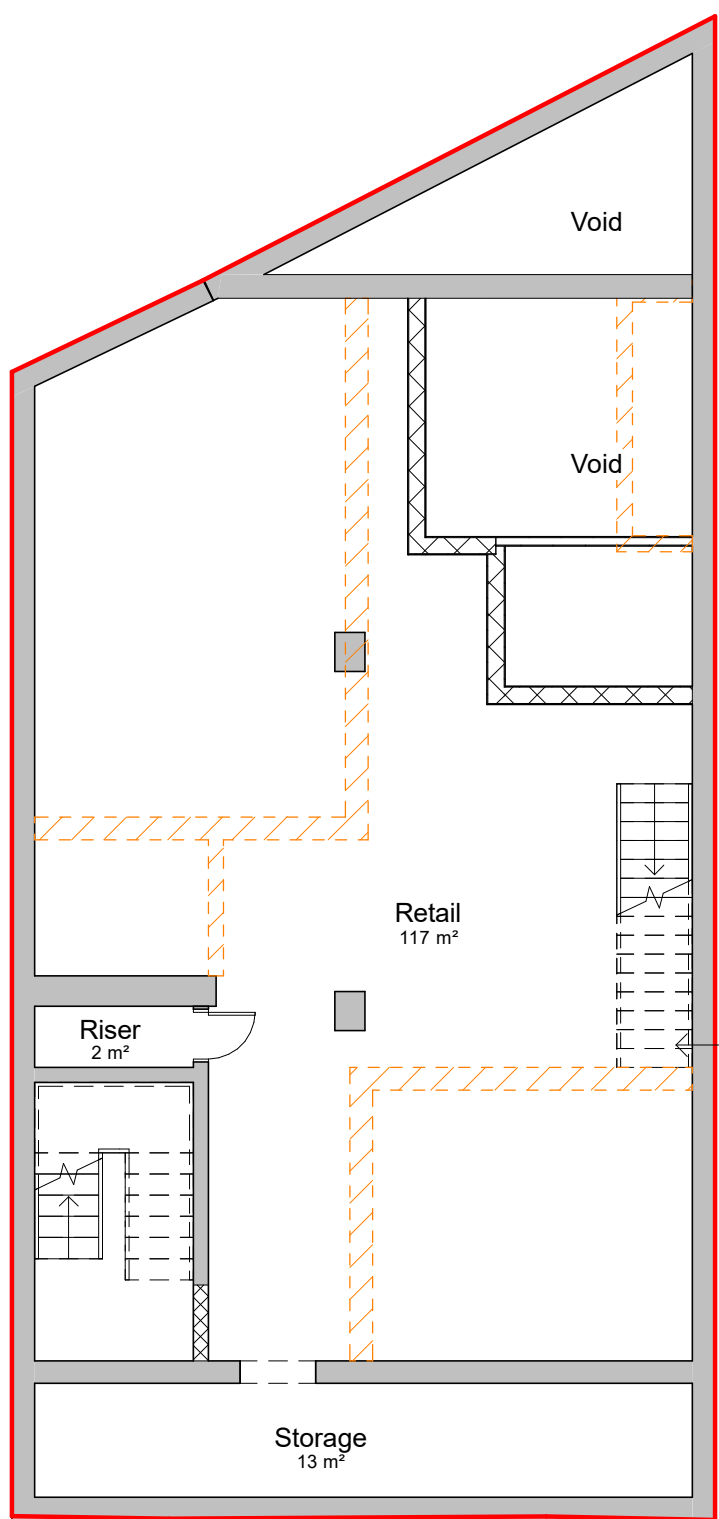


Proposed Basement

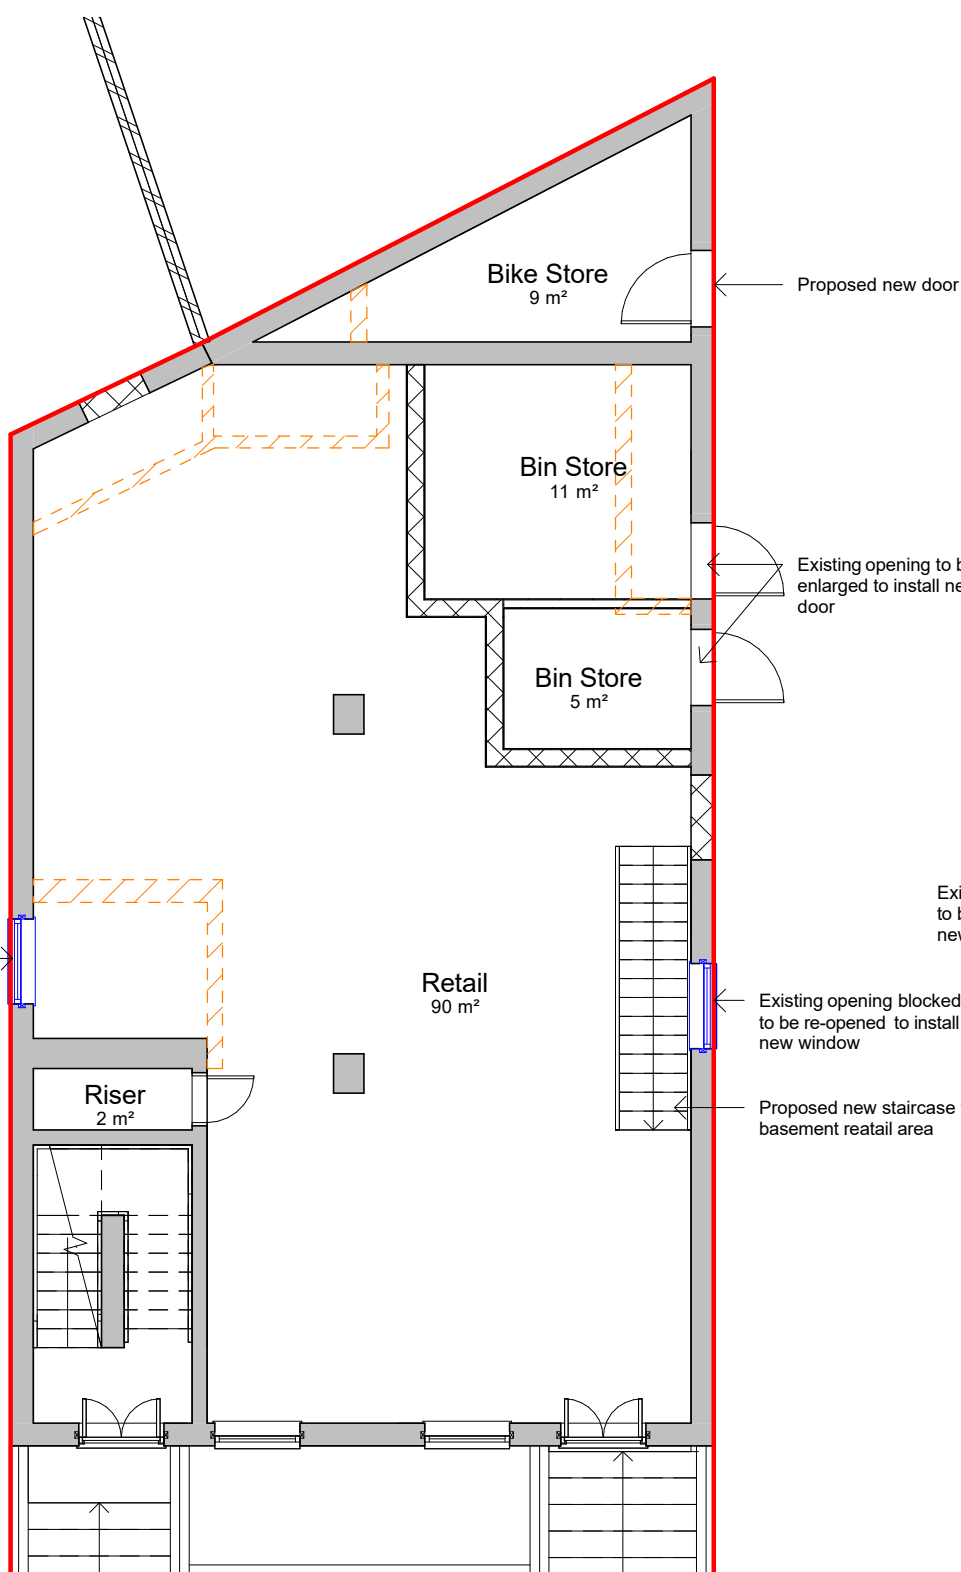


Proposed Ground Floor Plan

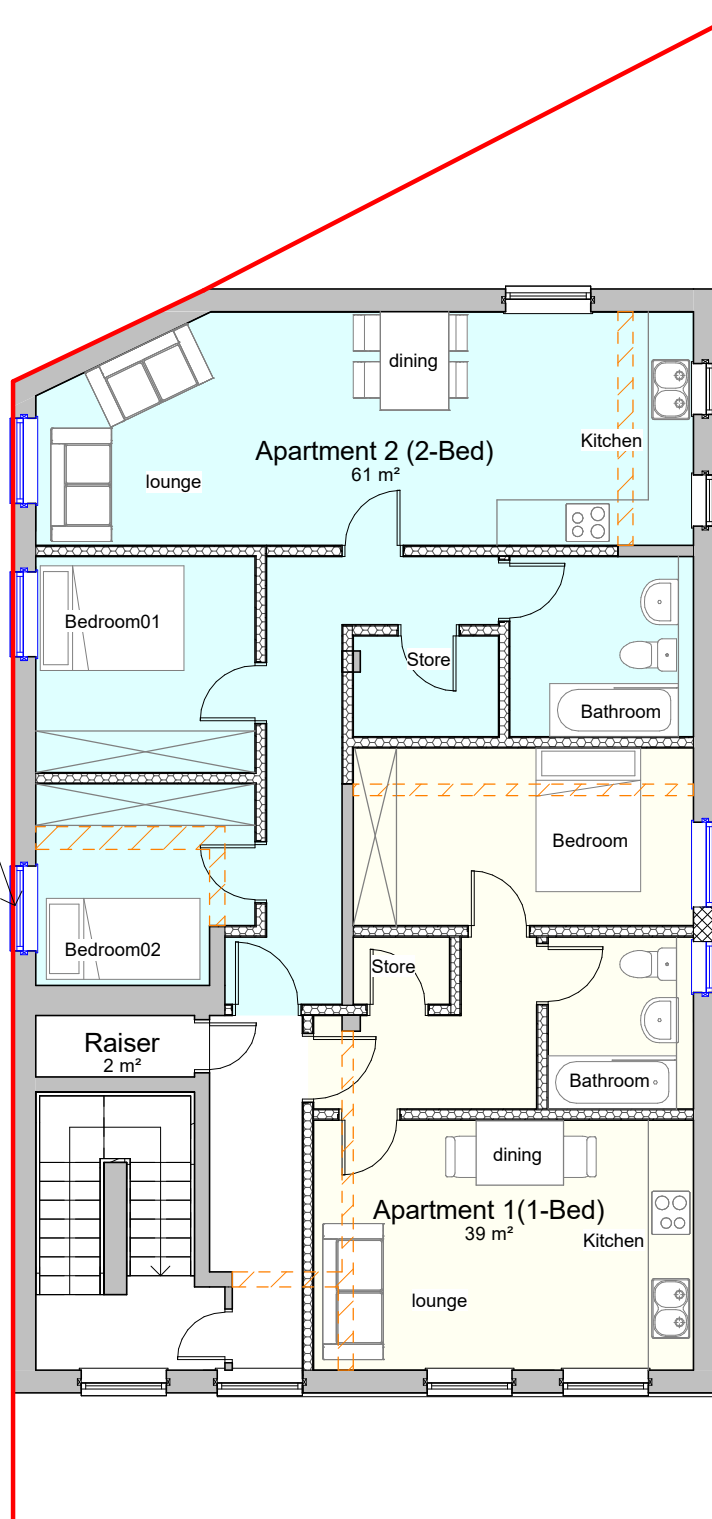

Proposed First Floor Plan

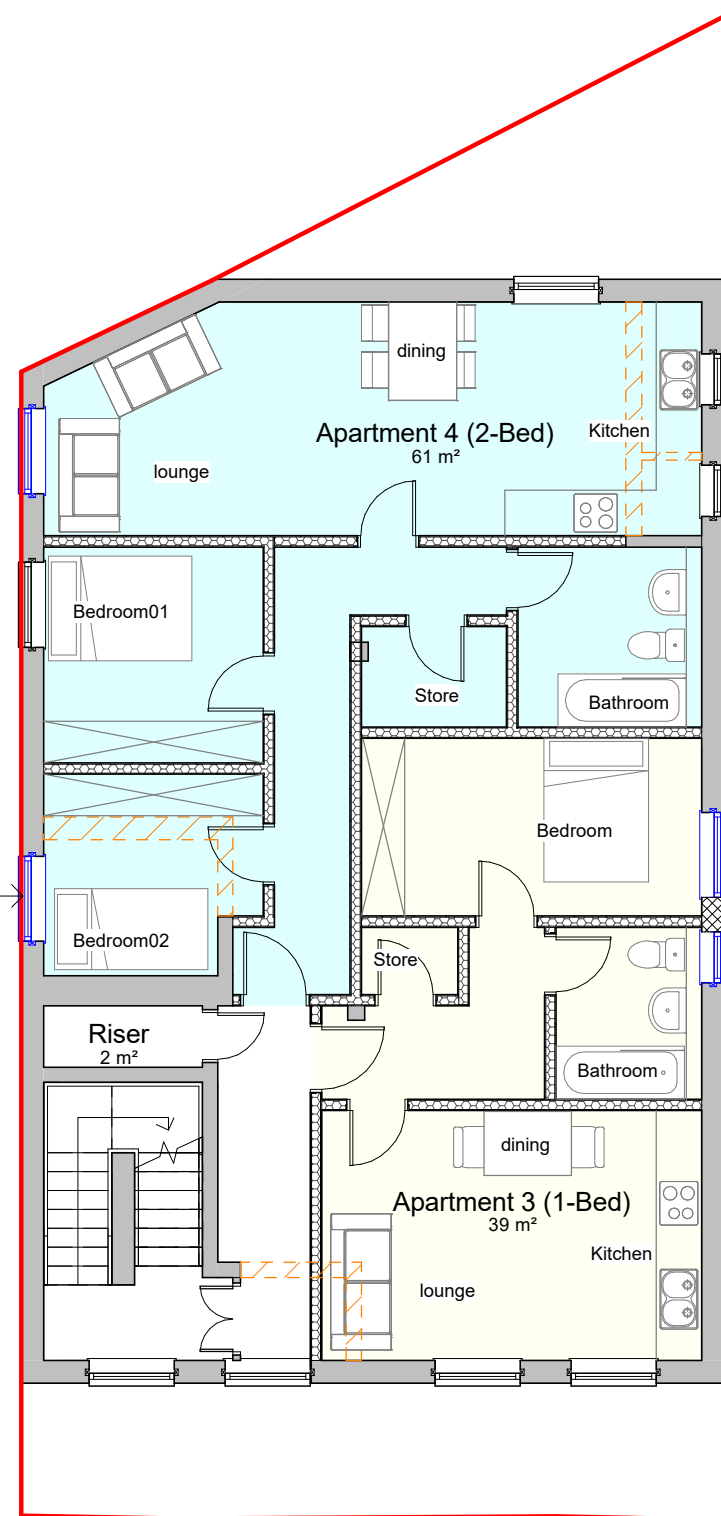

Proposed Second Floor Plan

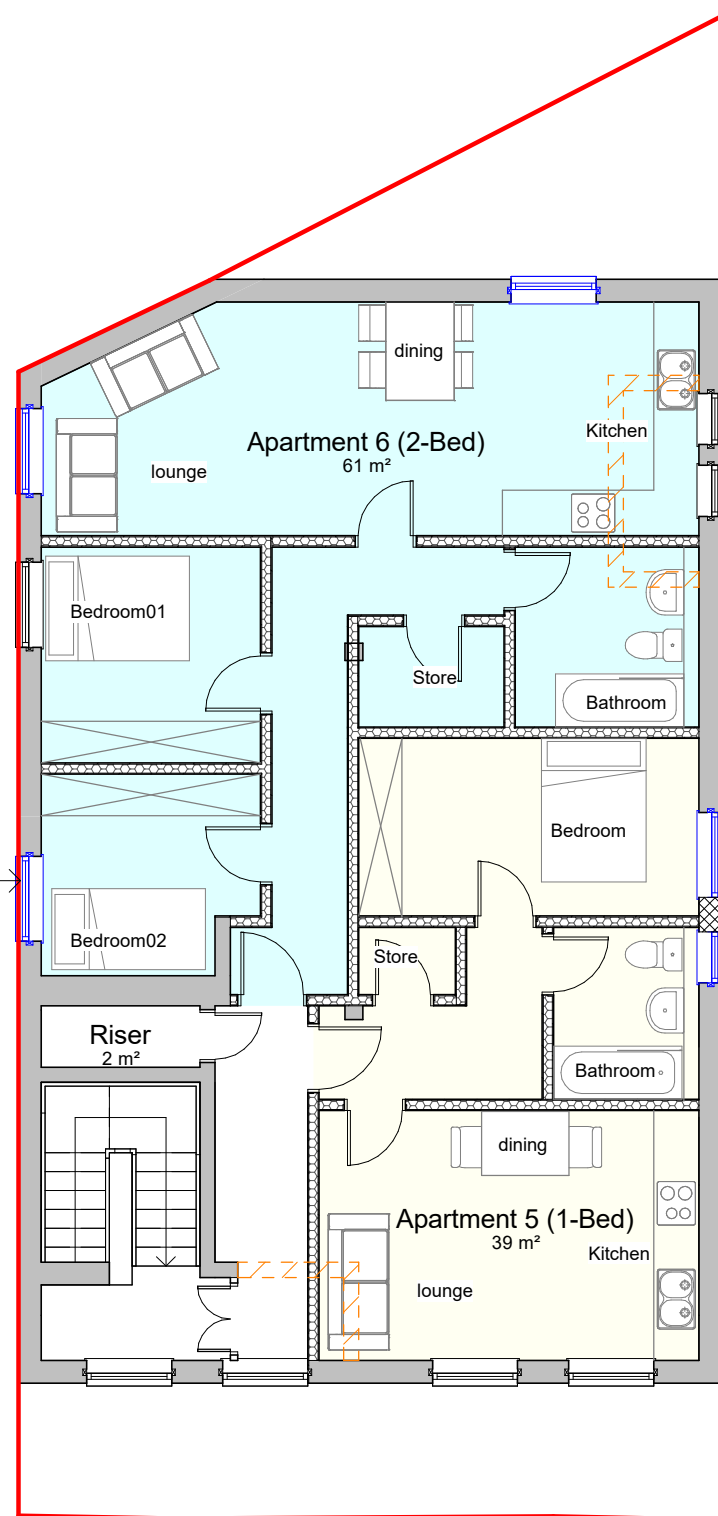

Proposed Third Floor Plan

P1 01.12.2022 SA SH Initial Issue
No.10 Date Dwn10K1App Revision or reason for issue

Client

create it studios
...leave an impression

Create It Studios (NW) Ltd
Universal Square
Deansgate Street North
Manchester
M12 5JH
0161 947 6165
info@createitstudios.co.uk
www.createitstudios.co.uk

Project Title
7 Rainforth Street, Manchester M13 0RP

Scale / North Point
0 1 2 3 4m
1:100

Drawing Title
Existing & Proposed Plans

Drawing Number
A1265/02/AP007
Drawing Status
Preliminary
Revision