




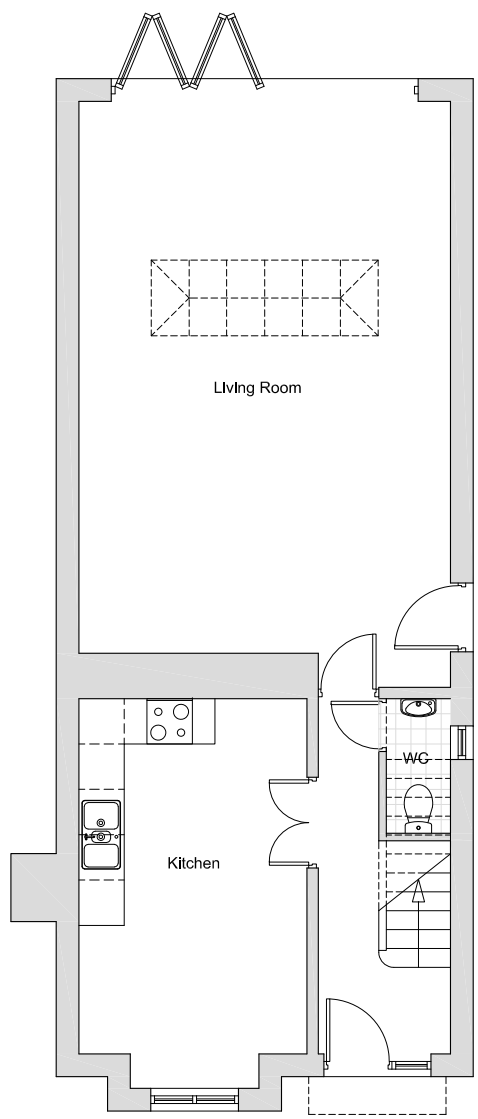


Proposed G/F Plan 1:100

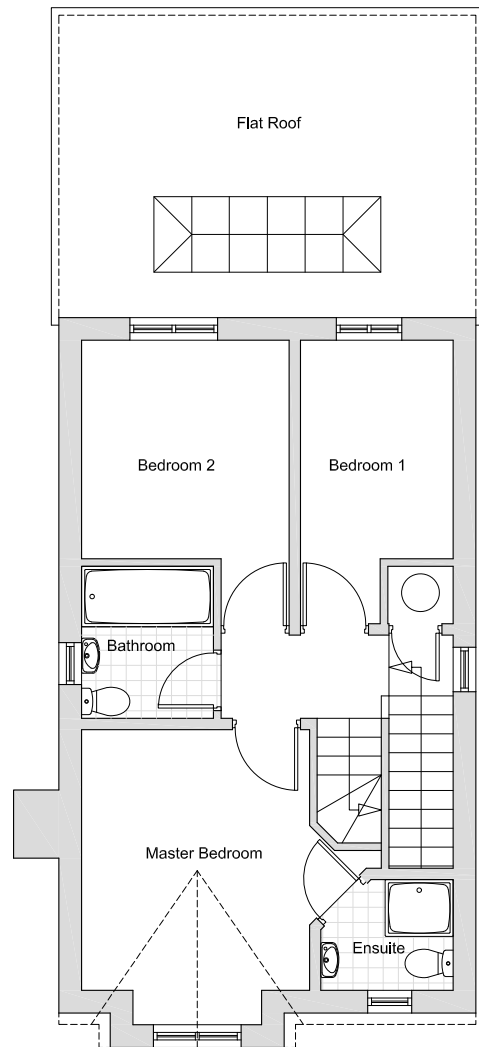


Proposed 1/F Plan 1:100

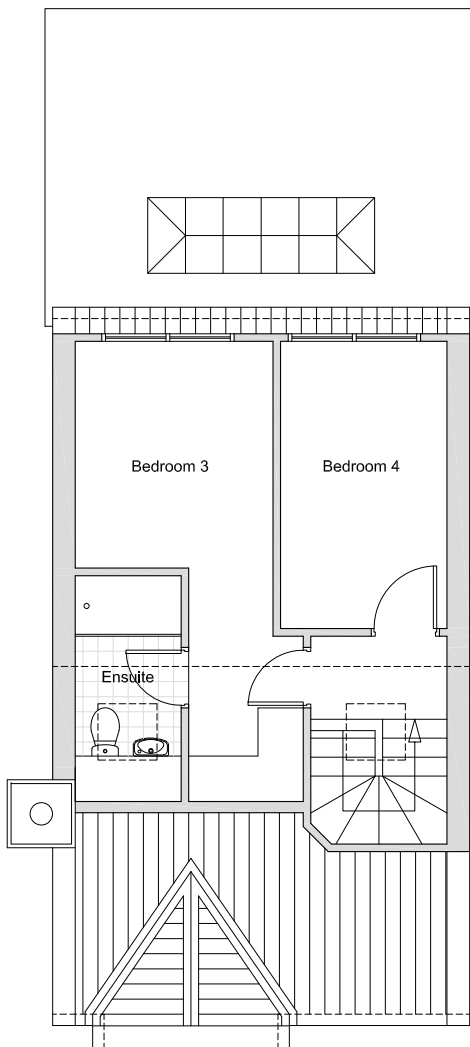


Proposed Loft Plan 1:100

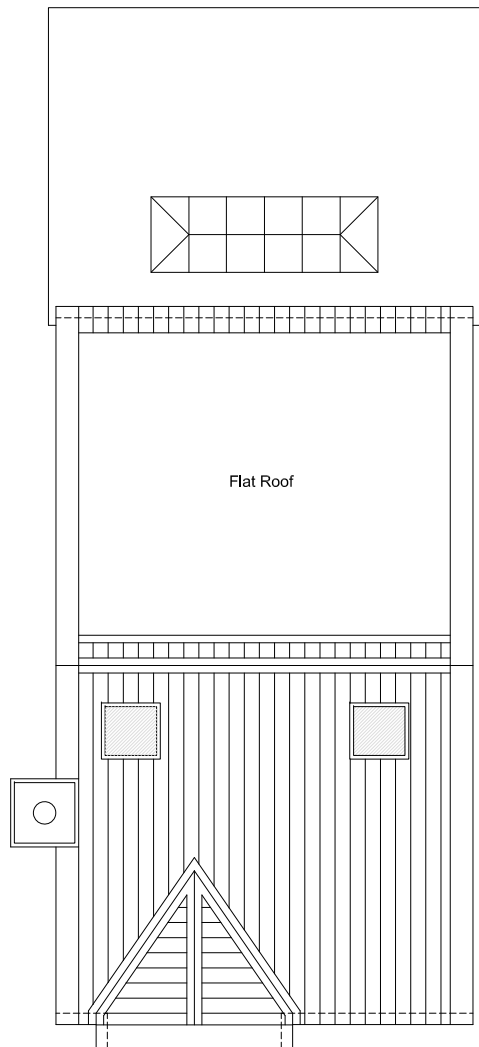


Proposed Roof Plan 1:100

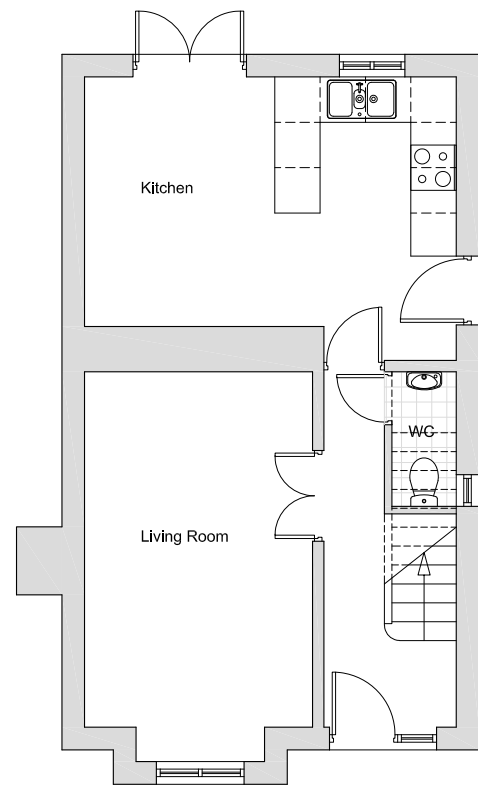


Existing G/F Plan 1:100

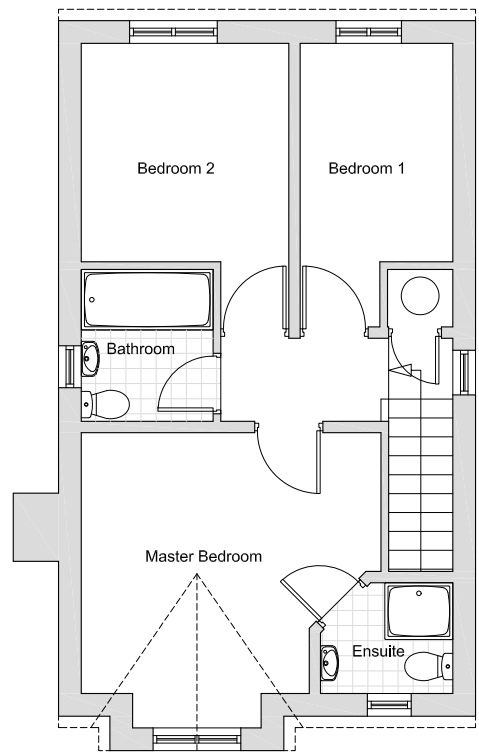



Existing 1/F Plan 1:100

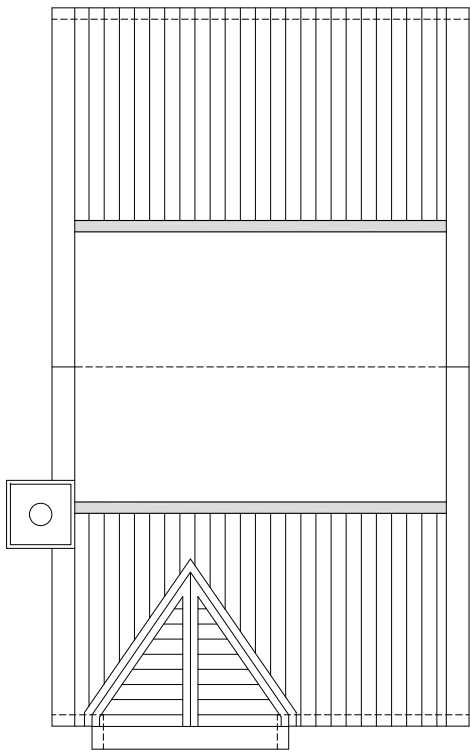


Existing Loft Plan 1:100

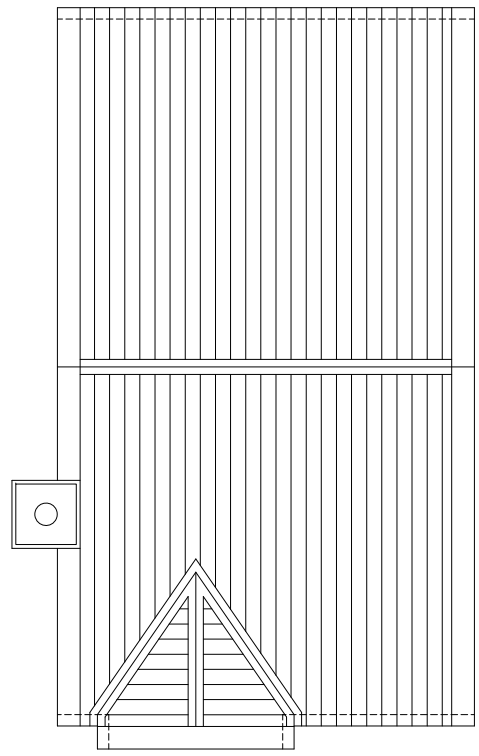

Existing Roof Plan 1:100

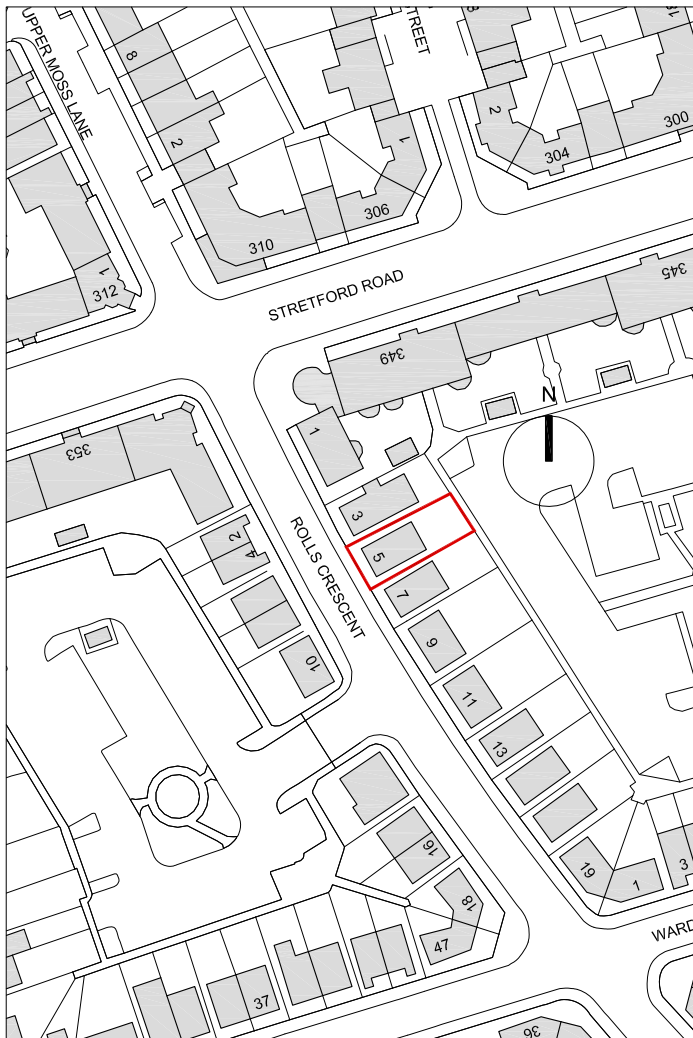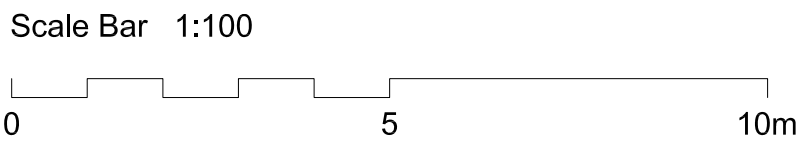

Location Plan 1:1250

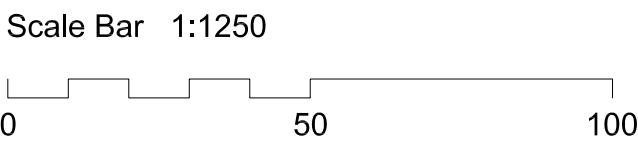

SOURCE - DESIGN - INVEST

Tel : +44 (0) 752 332 1780
Email : hello@studio-805.co.uk
Web : www.studio-805.co.uk
Adrs : 4th Floor, Suite 72, Centenary House
1 Centenary Way, Salford M50 1RF

Client
Mr. Wardak

Project
5 Rolls Crescent, Manchester M15 5JX

Drawing Title:
Existing & Proposed Floor Plans, and Location Plan

Scale 1:100, 1:1250 **@A1** **Date** Oct 2022

Drawing No. 9098/111 **Revision** B