


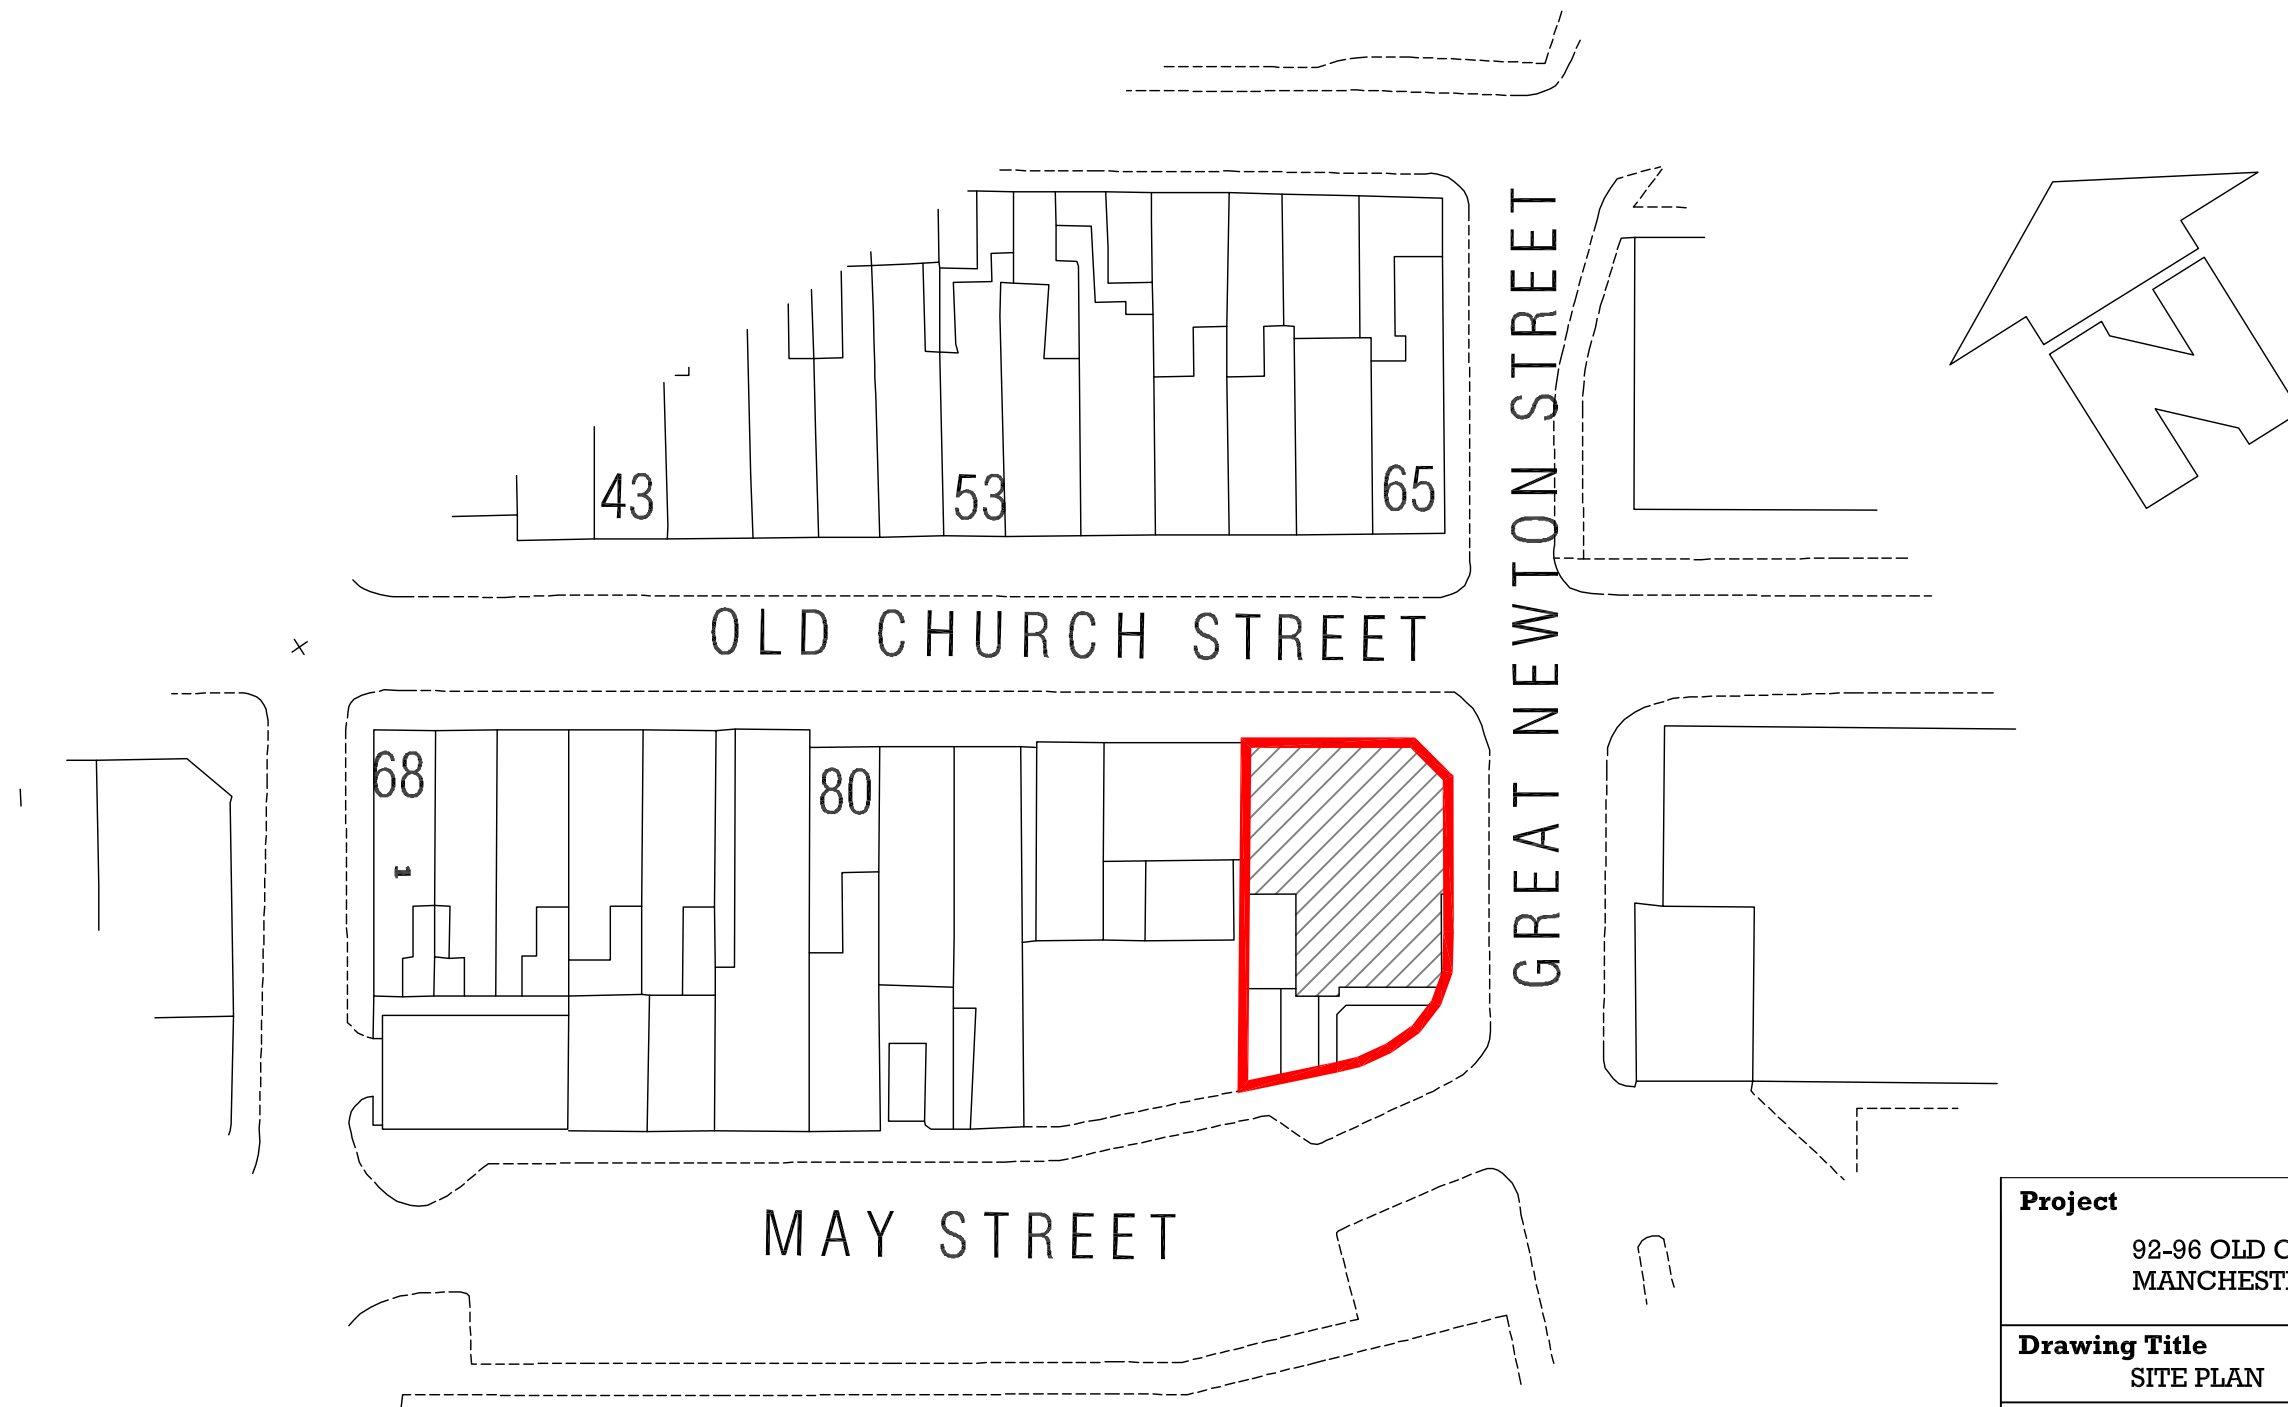

Project 92-96 OLD CHURCH STREET MANCHESTER		
Drawing Title SITE PLAN		
Drawing No. 107		
Drawn: ZU	Status: Planning	Date 12.12.2022
Scale @ A3		1:500
XHAN Consulting 129 Centurion House Deansgate M3 3WR T: 7400012759		

