




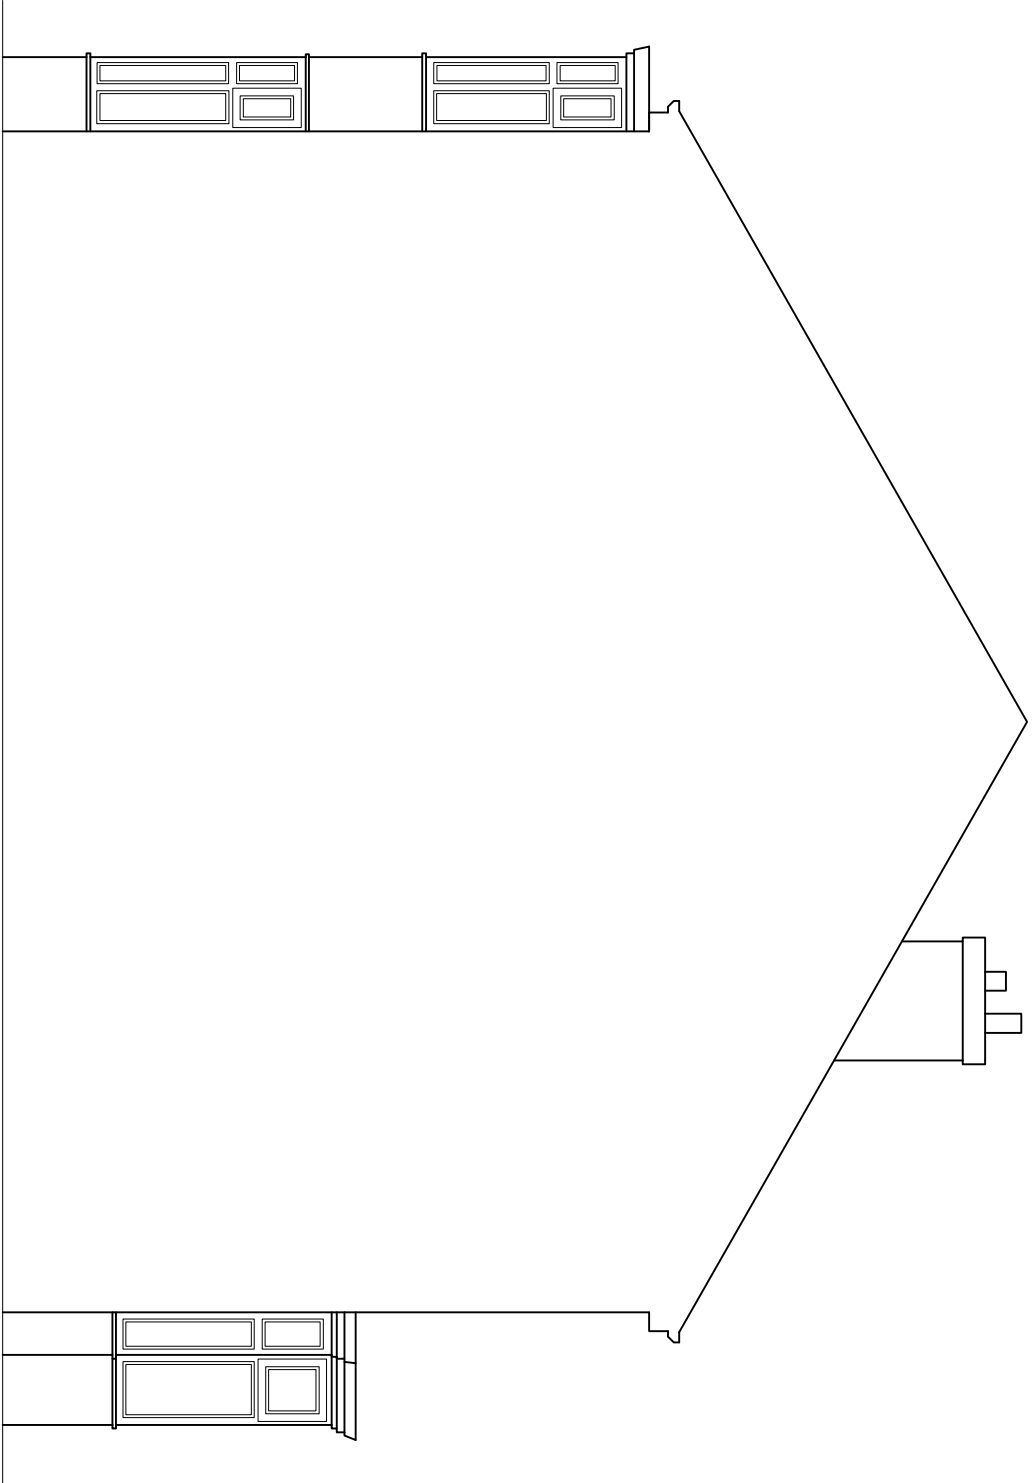


EXISTING RIGHT SIDE ELEVATION
(SCALE 1:50)

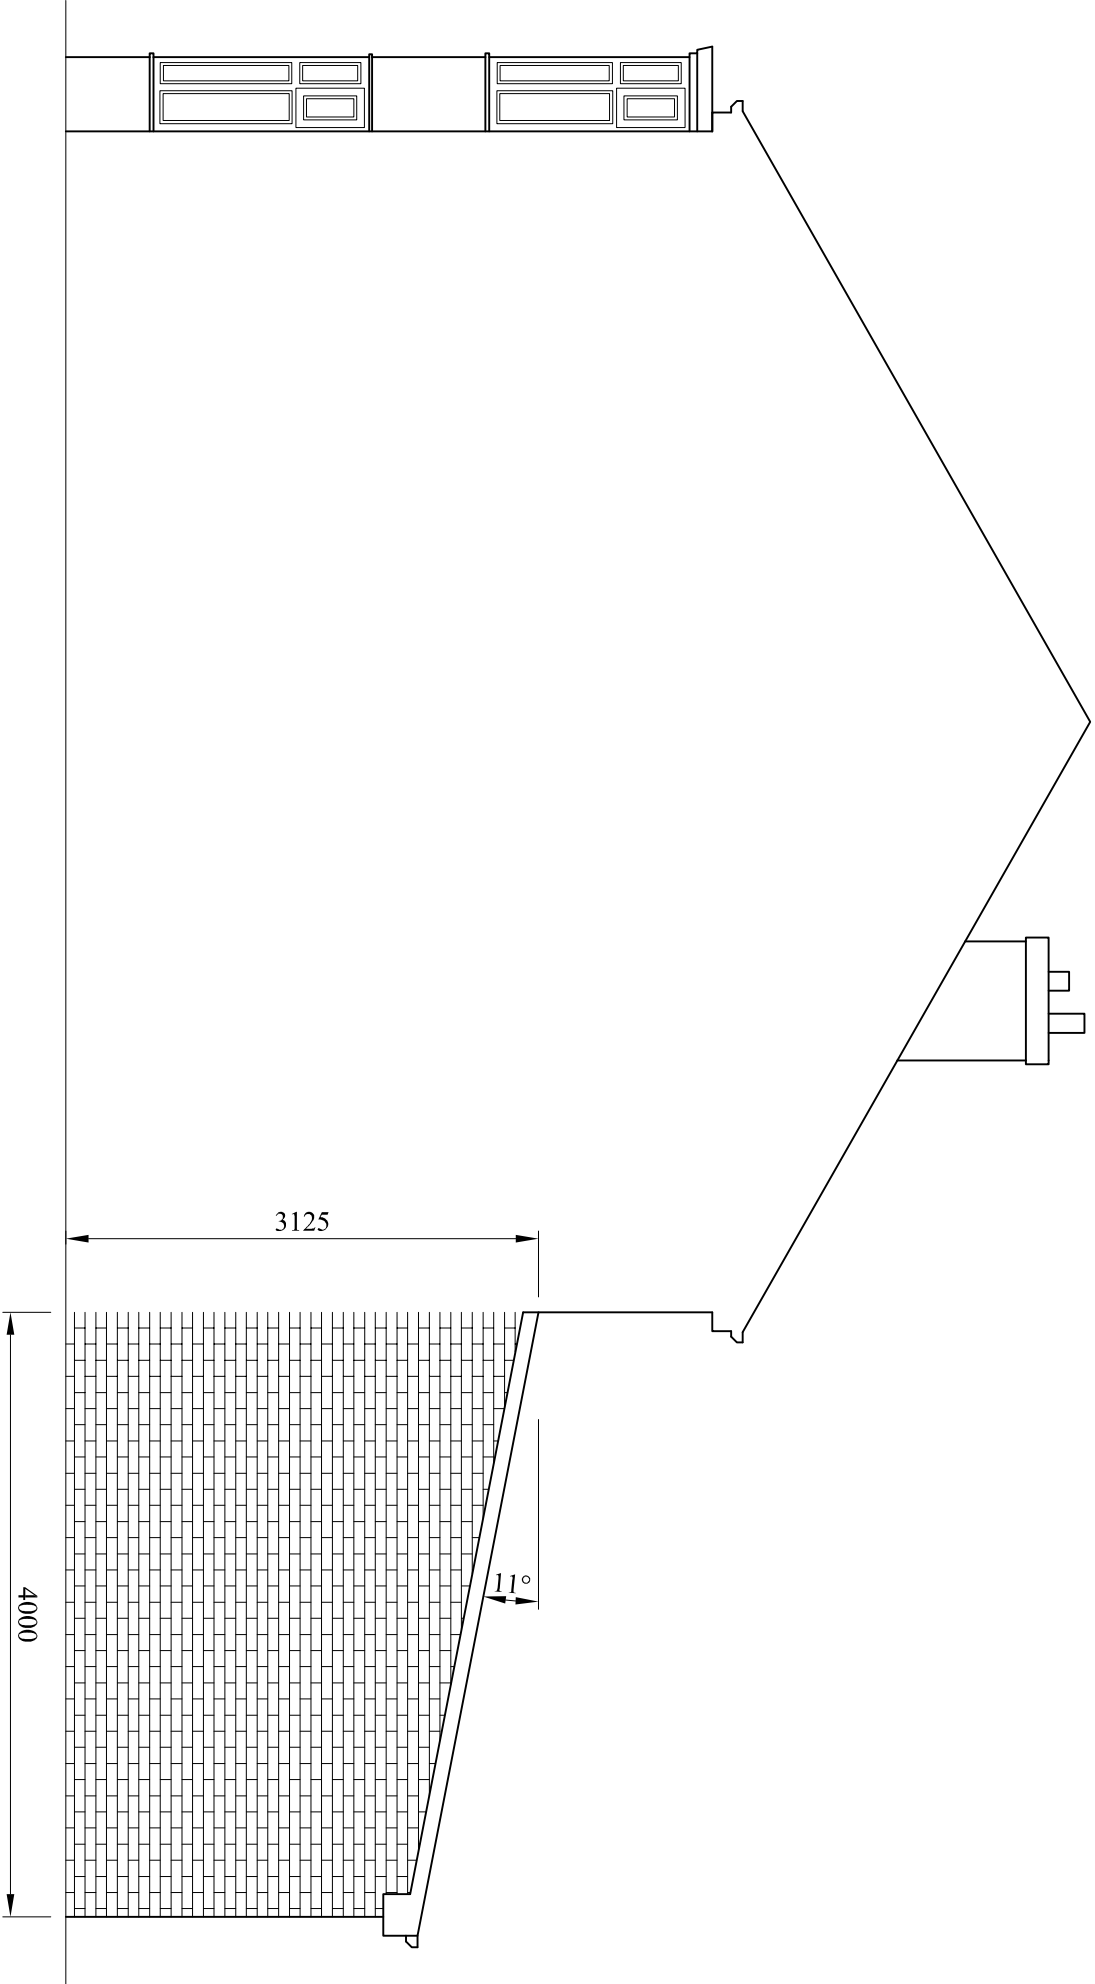


PROPOSED RIGHT SIDE ELEVATION
(SCALE 1:50)

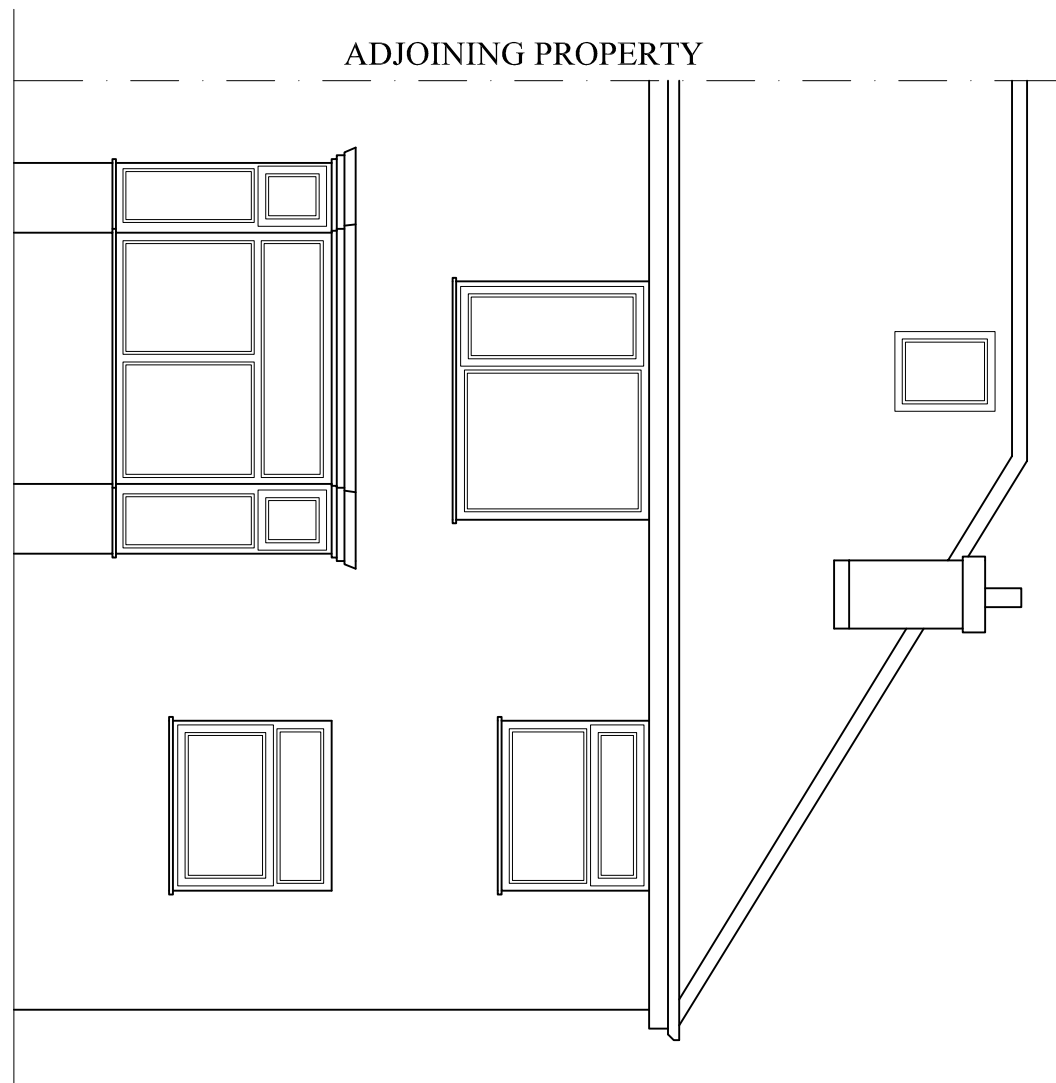


EXISTING REAR ELEVATION
(SCALE 1:50)

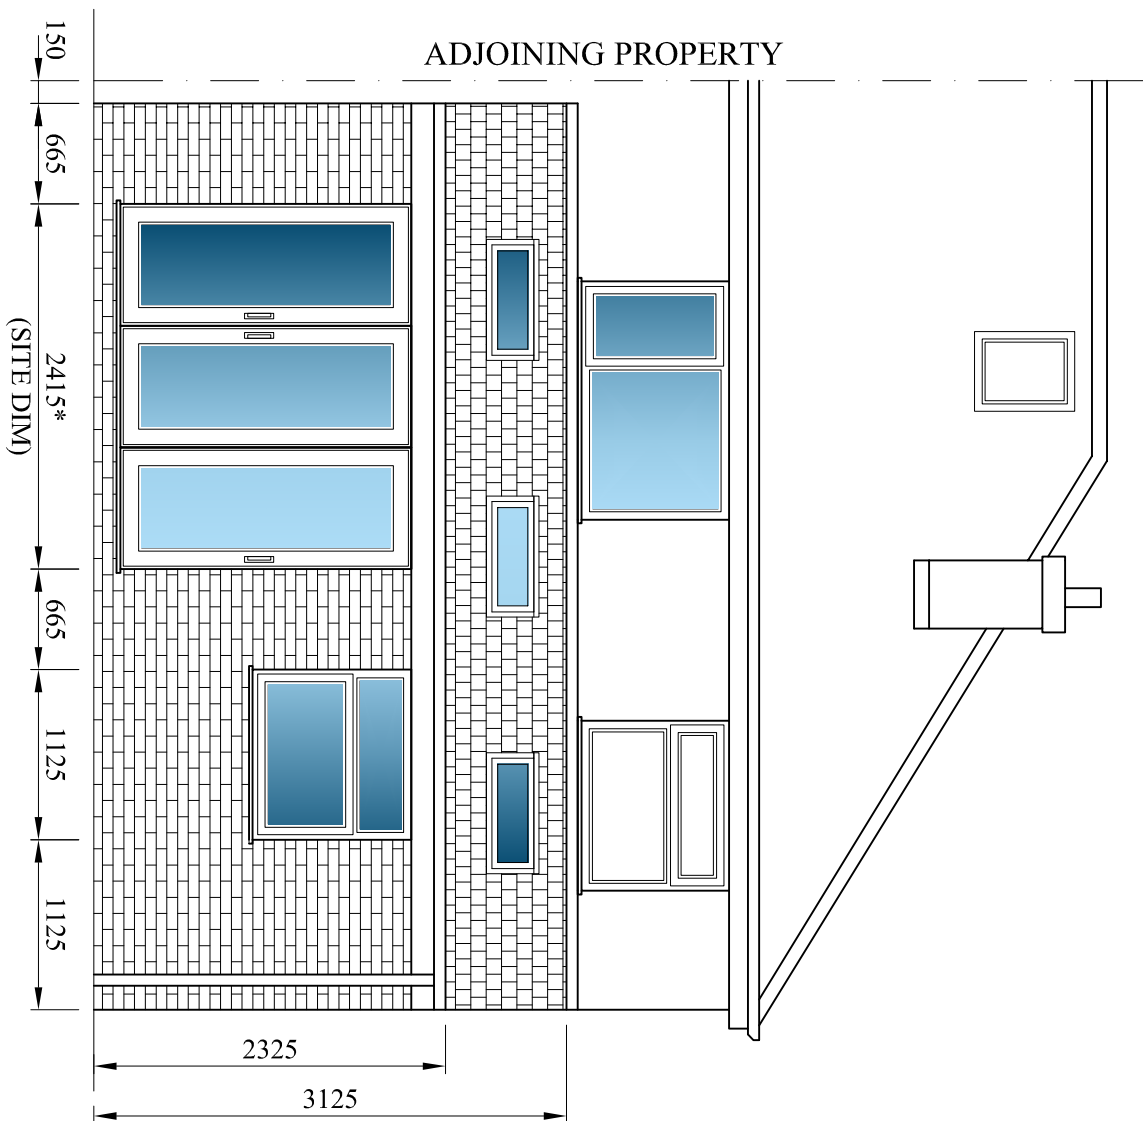


PROPOSED REAR ELEVATION
(SCALE 1:50)

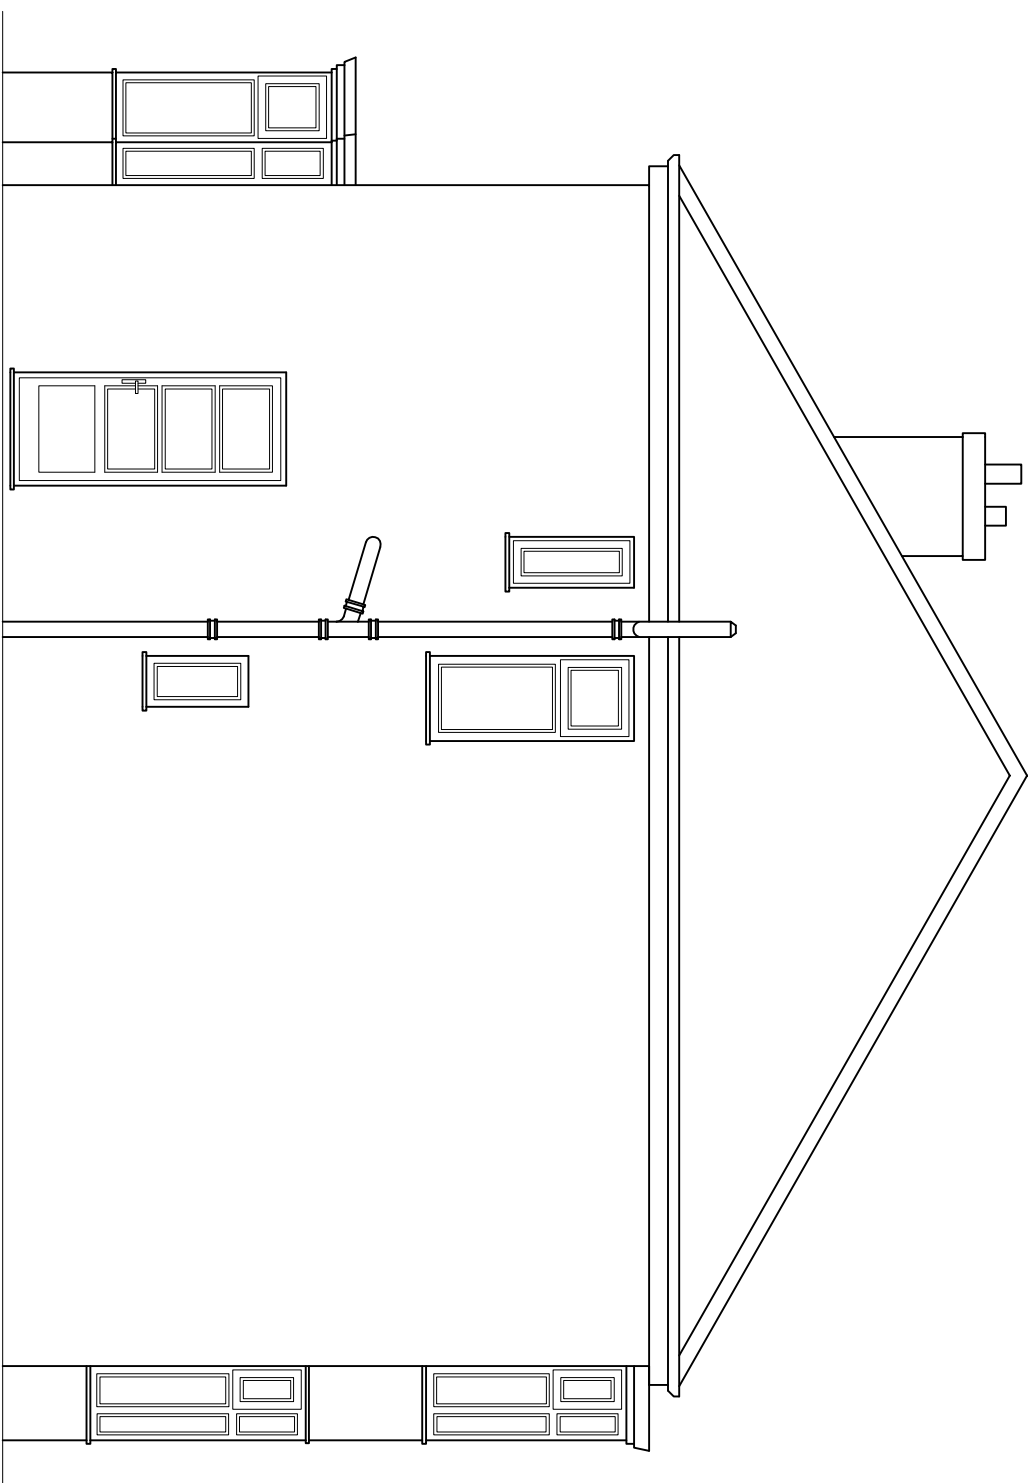

EXISTING LEFT SIDE ELEVATION
(SCALE 1:50)

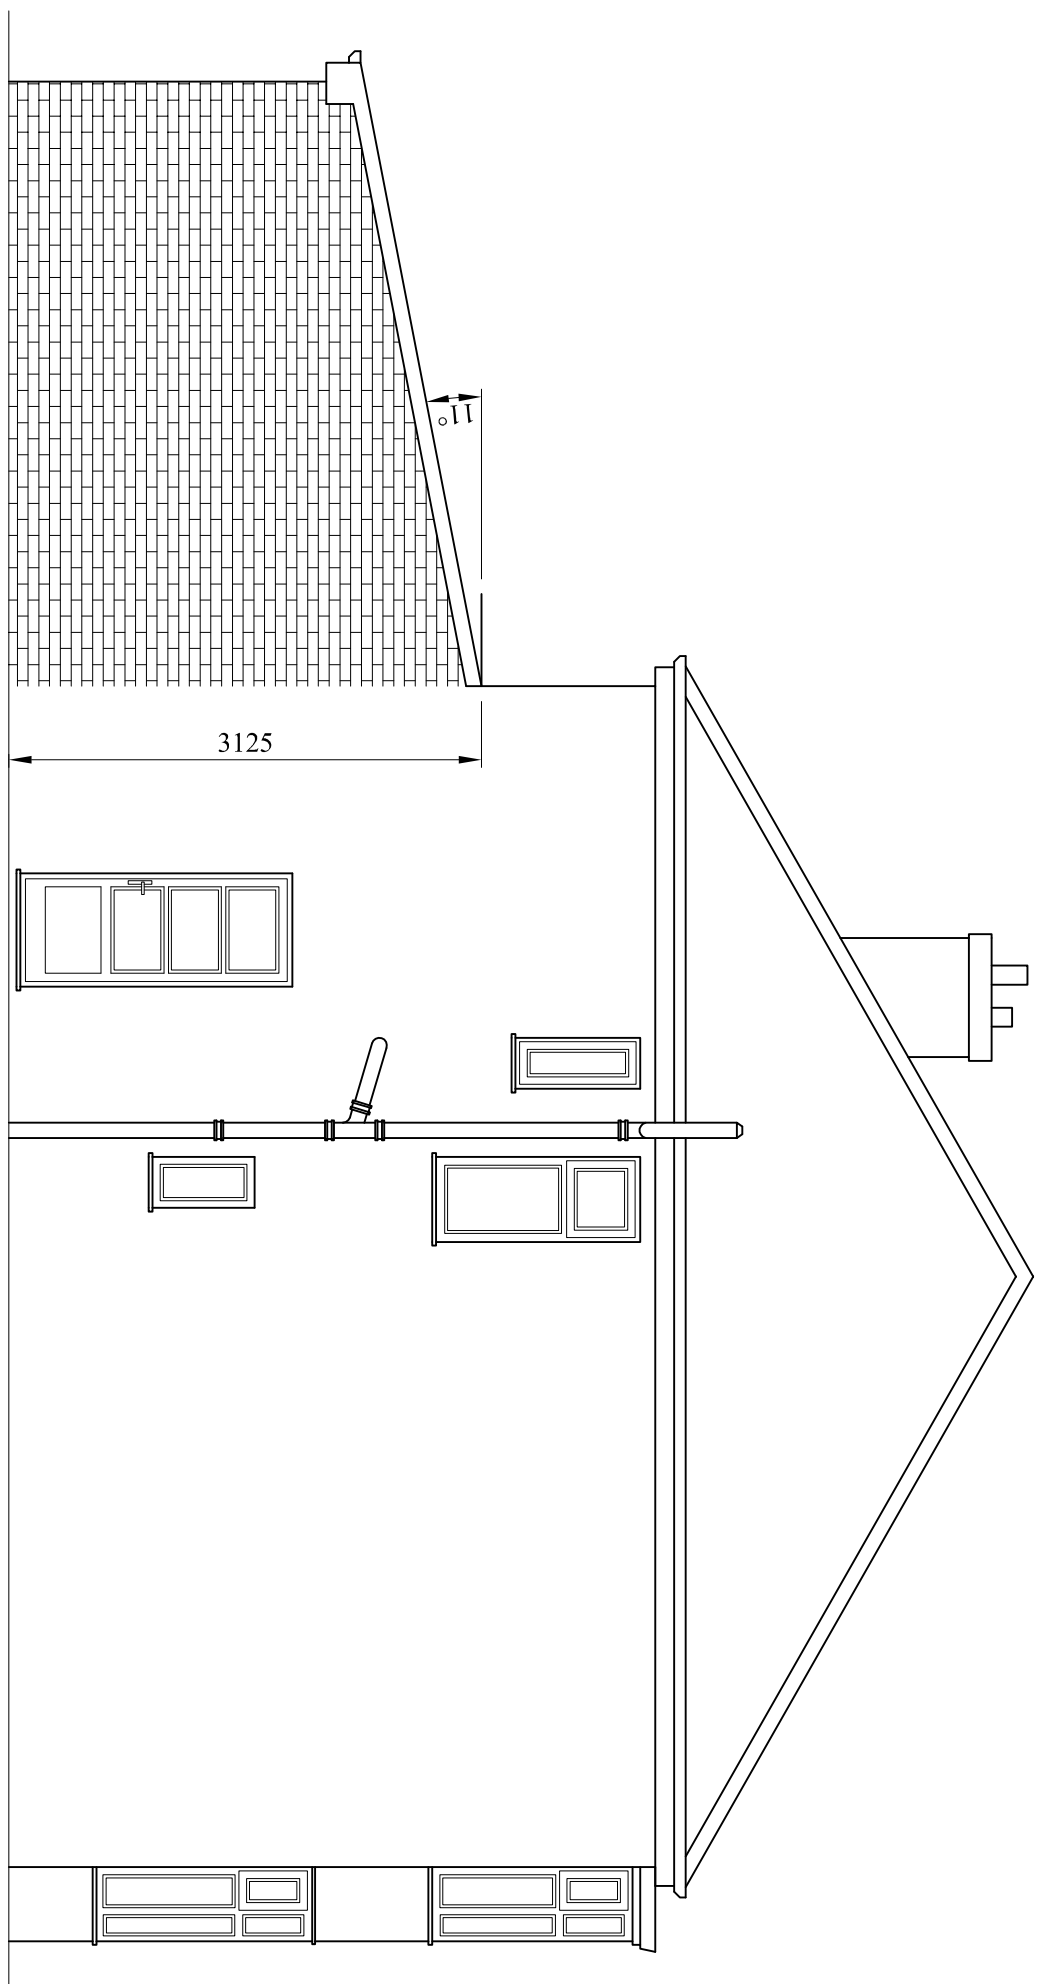

PROPOSED LEFT SIDE ELEVATION
(SCALE 1:50)

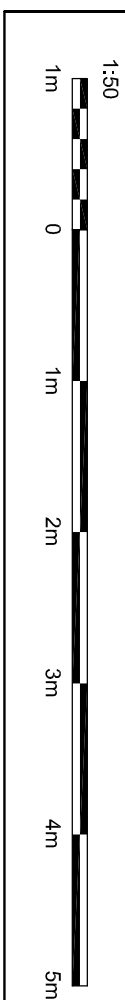

A		20.11.22		ISSUED FOR PLANNING APPROVAL	
DRAWING STATUS		PLANNING APPROVAL			
PROJECT		891 KINGSWAY EAST DISBURY			
TITLE		SINGLE STOREY REAR EXTENSION			
SCALE & SIZE		1:50 @ A1 UNO			
PROJECT No.		KW-001		STATUS PLANNING APP.	
DRAWING No.		002		DATE NOV. 22	
REV.		A			