

NOTES:

This drawing is not a working drawing, and is only for the purpose of the following -

A - Planning Submission
B - Building Regulations Submission


The main contractor is responsible for informing the lead designer of any discrepancy on, or between, this drawing and any other relevant document.

All existing walls, foundations and details or other structural items are to be confirmed load bearing and adequate for increased loading where relevant prior to work commencing.


Any existing walls to be removed are to be confirmed non-loadbearing prior to removal.

Boundaries, angles, and dimensions are to be checked by the main contractor prior to work commencing.


Written dimensions only to be used from this drawing, if in doubt consult the lead designer for clarification.

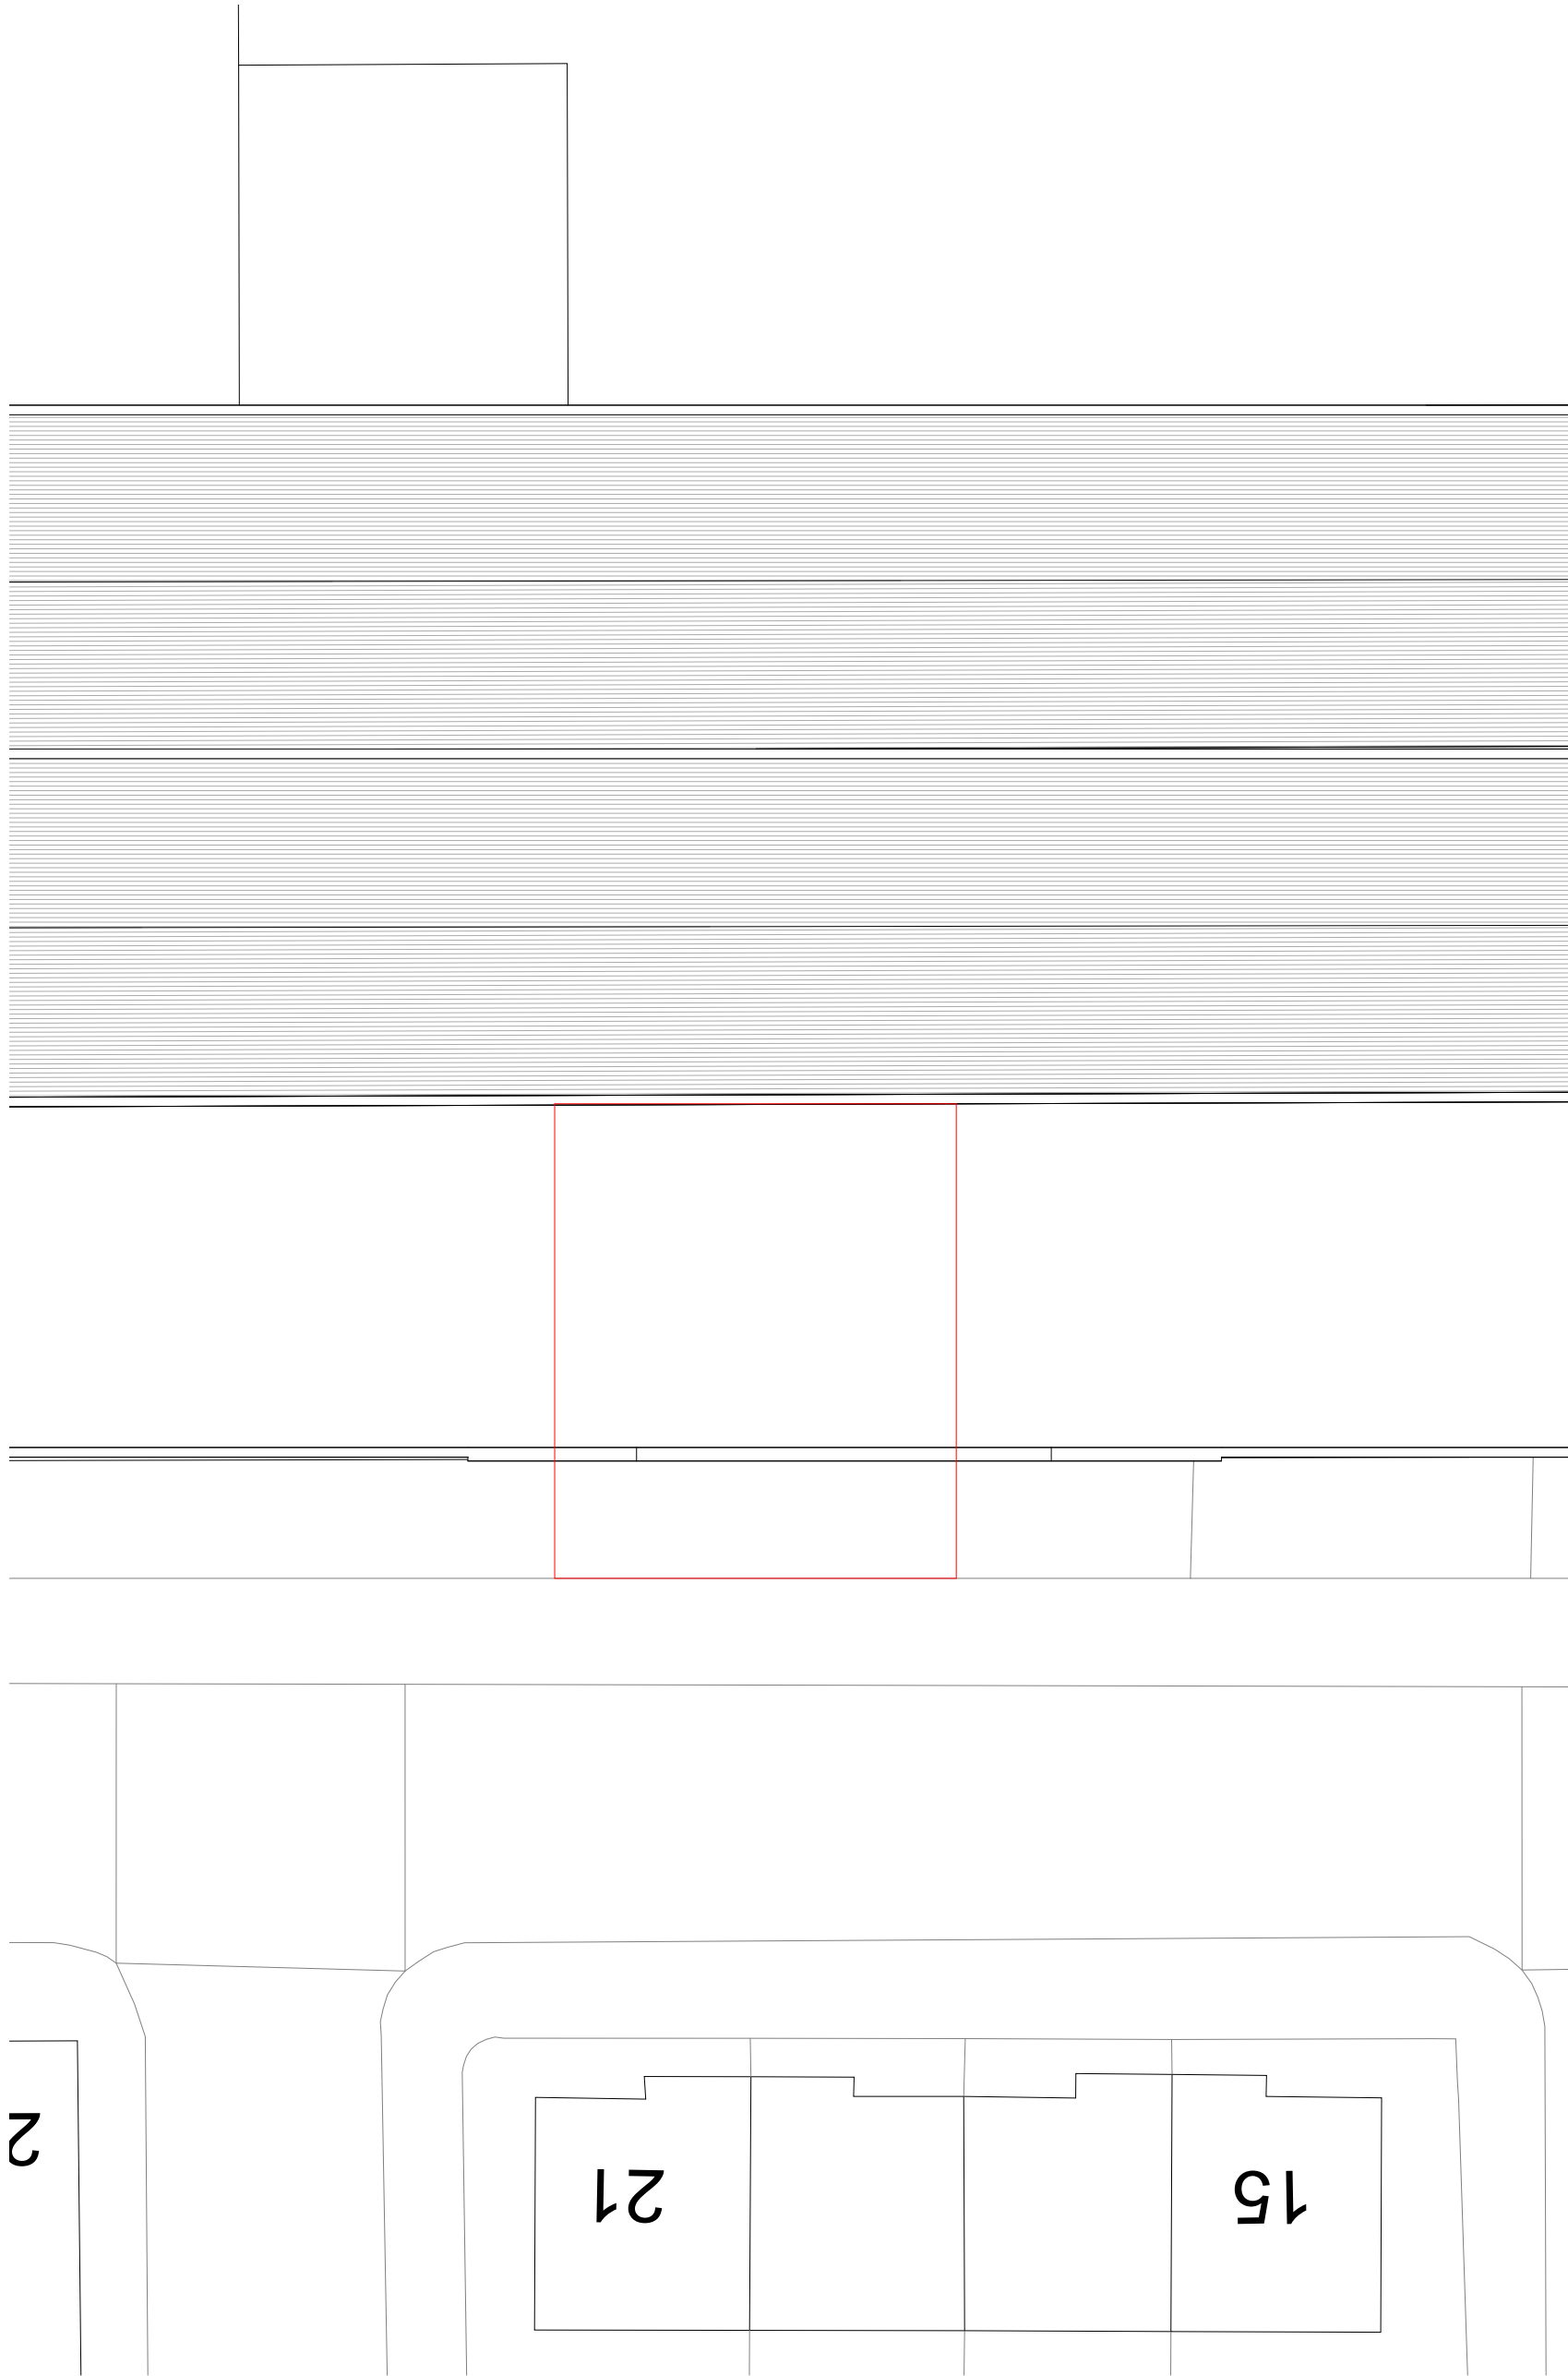


1 Existing Site Plan
1 : 200

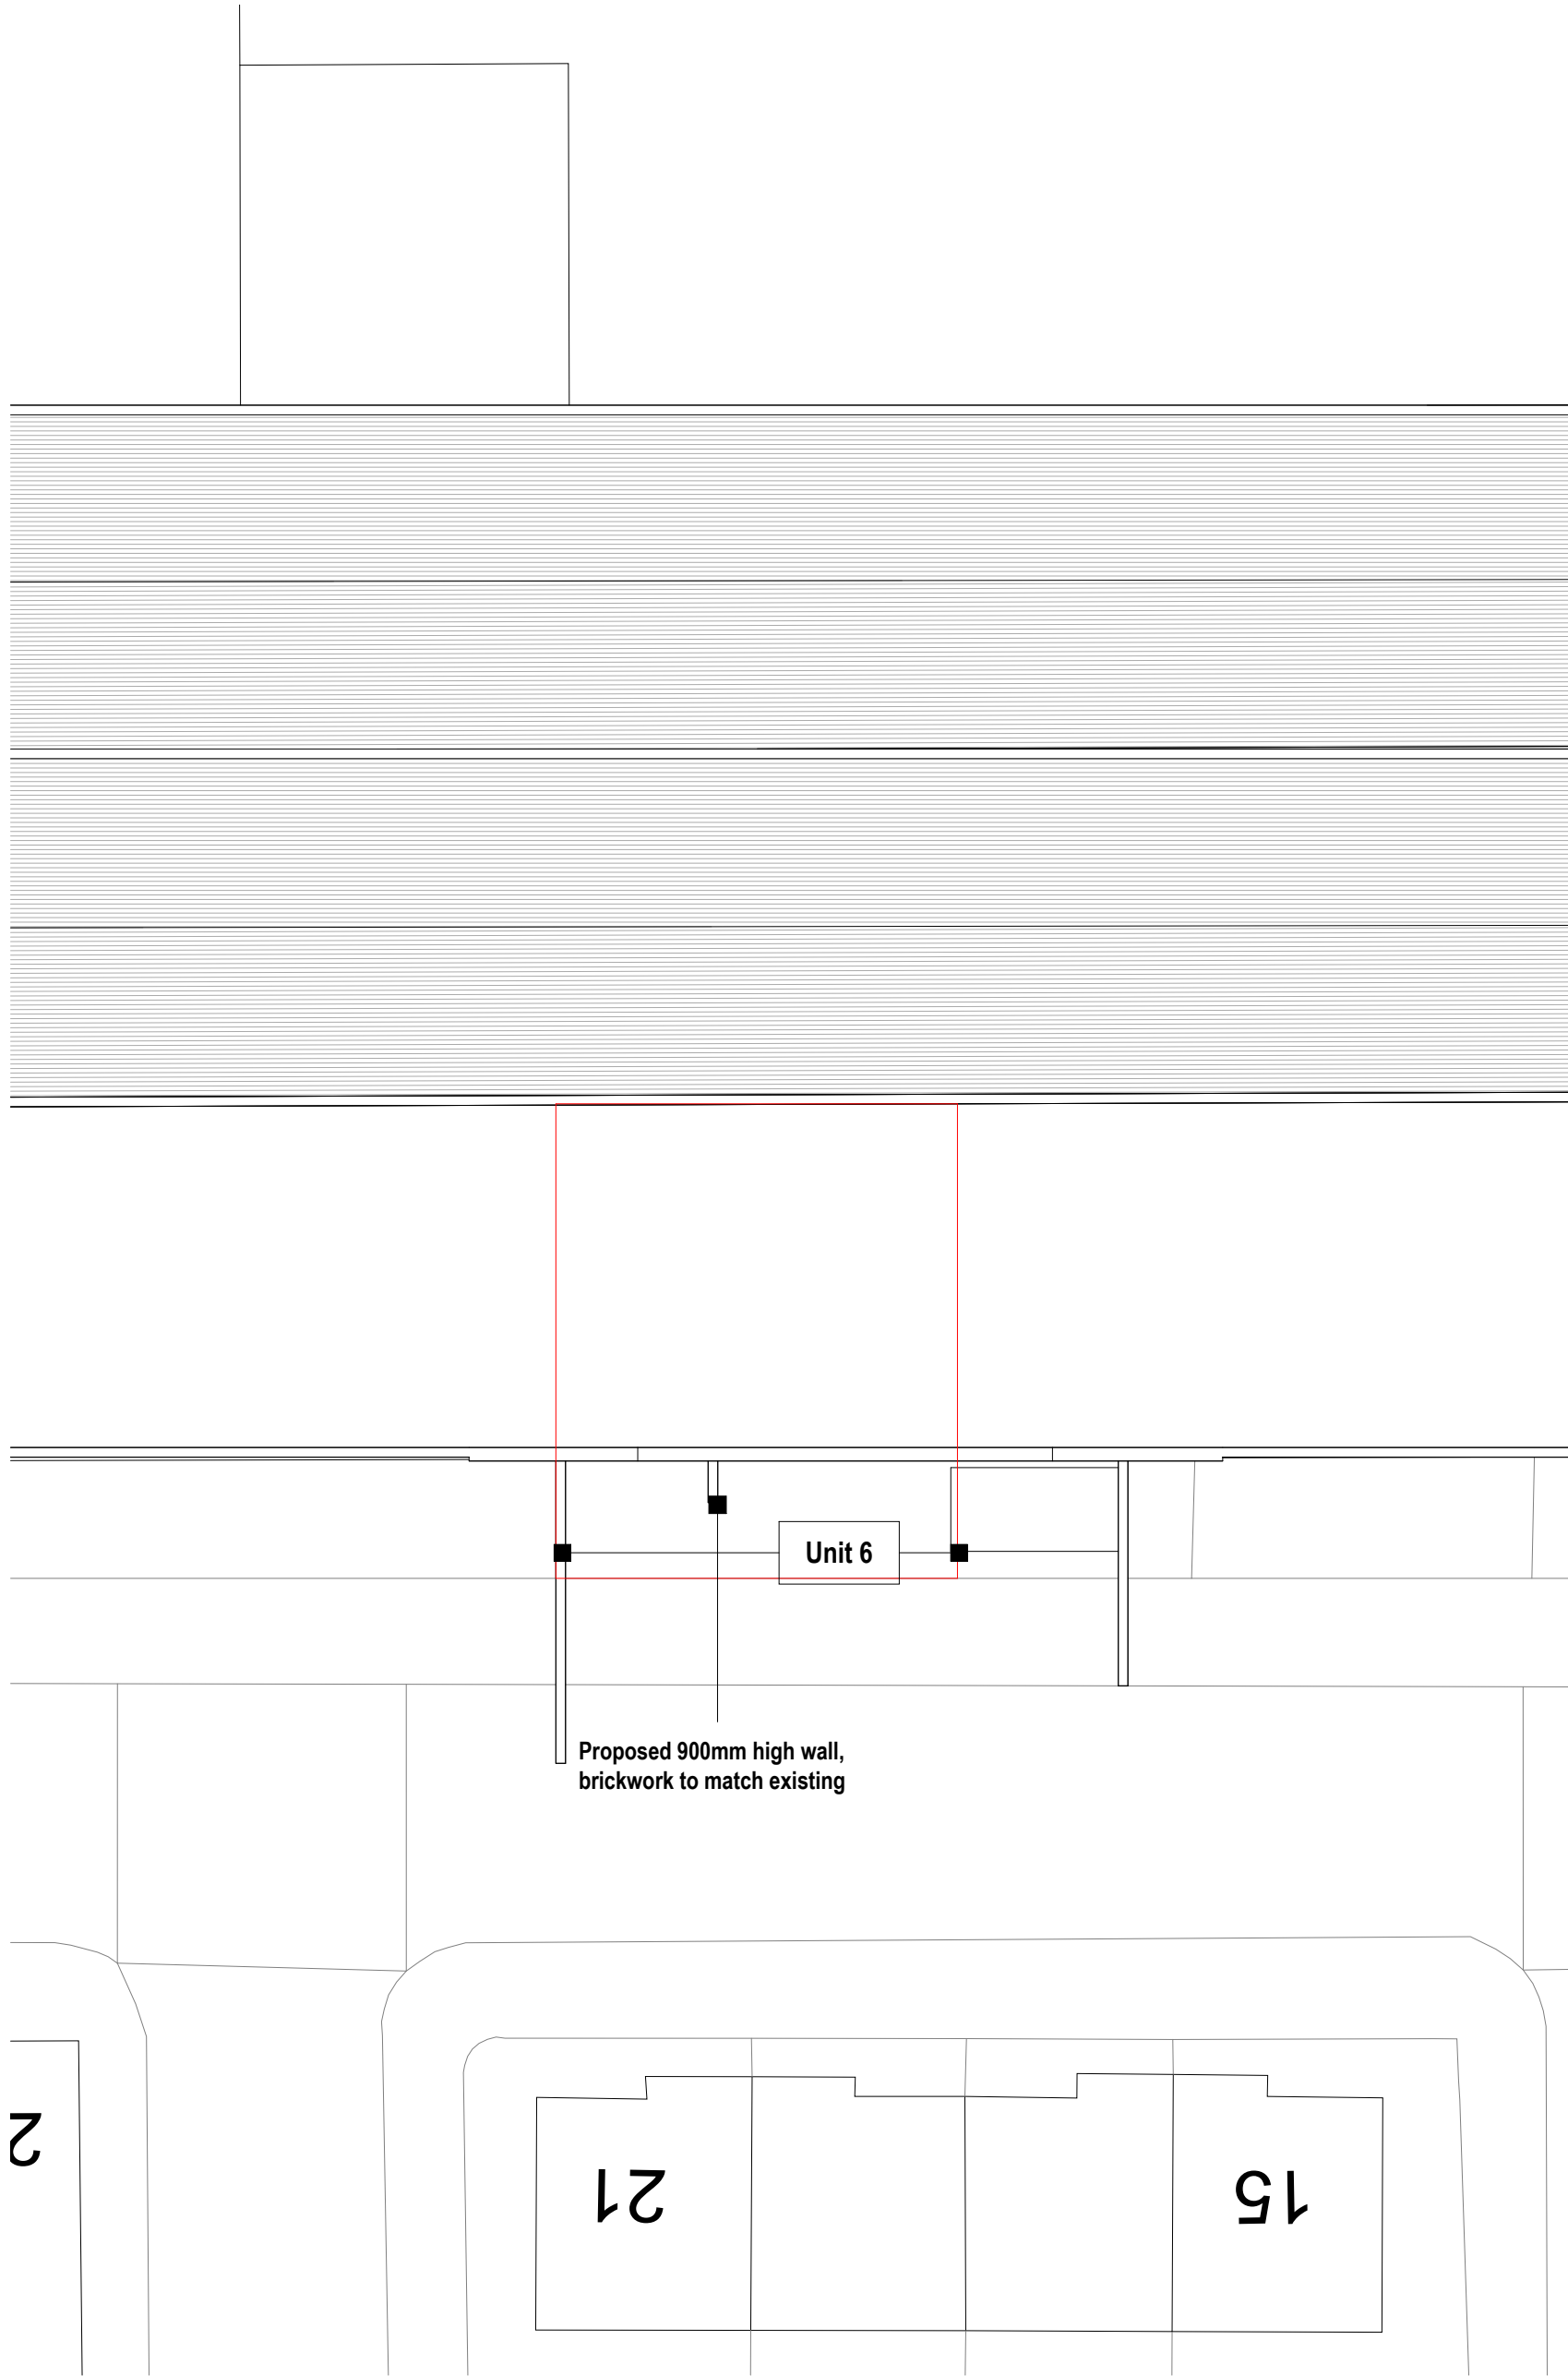

2 Proposed Site Plan
1 : 200

 

VISUAL SCALE 1:200 @ A2

 

M83	
Client Auristor Motors	
Project Title Unit 6, 19, LONGDEN ROAD, MANCHESTER M12 5SR	
Drawing Title Existing and Proposed Site Plan A2	
Drawing No. 172	Rev
Scale @ A2 1 : 200	Planning
Created By	Building Control
Drawn	Unit
Check By	Architect
This drawing and the copyright, design rights and all other intellectual property rights in it belong to M83 Associates Ltd. No licence or endorsement of any work shown is granted hereunder. This drawing is not to be copied or changed in total or in part without written permission.	