


MATERIAL SCHEDULE

A ROOF CONSTRUCTION




Euroclad Elite Plus 2 built up trapezoidal profile roof system. Euroclad EC 32-200-1000 profile. Colour coated HPS200 Ultra. Colour RAL 7038 - Goosewing Grey.

B ROOFLIGHTS

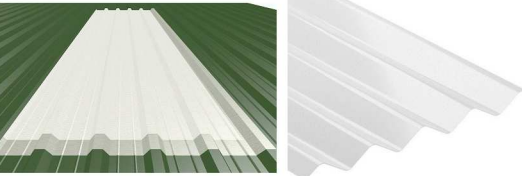


Rooflights to be Polycarbonate Class 3 SAB EC 32-167-1000 Roof 32_5F

C WALL CONSTRUCTION

 

Euroclad Elite Plus 51 built up wall system vertically laid. Euroclad EC 32-167-100 profile. Colour coated HPS200 Ultra. Colour RAL 9002 - Hamlet

D WALL CONSTRUCTION

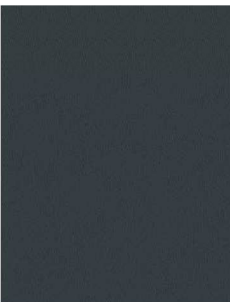


Euroclad Elite Plus 51 built up wall system vertically laid. Euroclad EC 32-167-100 profile. Colour coated HPS200 Ultra. Colour RAL 7016 - Anthracite

E WALL CONSTRUCTION




Europanel F5 S5 900 and 600 Modules. Colour coated HPS200 Ultra. Colour RAL 9003 - White

F WALL CONSTRUCTION

 

Europanel F5 S5 900 and 600 Modules. Colour coated HPS200 Ultra. Colour RAL 7035 - Light Grey.

G CURTAIN WALLING

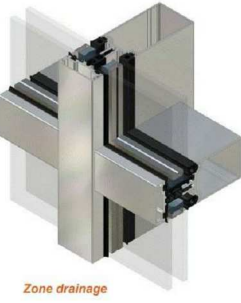

Kawneer AA 100 Curtain walling system. Powder coated and thermally broken. External frame colour RAL 7016 - Anthracite.

Glazing panels - Clear glazing high performance HST. Spandrel Panels (as indicated on elevations) Ceramic-Fired HST glass, colour RAL7016 Anthracite.


H WINDOWS



Kawneer AA720 Reflex window system. Powder coated and thermally broken. External frame colour RAL 7016 - Anthracite.

Glazing panels - Clear glazing high performance HST. Spandrel Panels (as indicated on elevations) Ceramic-Fired HST glass, colour RAL7016 Anthracite.

I ENTRANCE DOORS

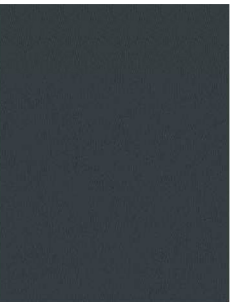

Kawneer AA190 TB manual push/pull door system. Powder coated and thermally broken. External frame colour RAL 7016 - Anthracite.

Glazing panels - Clear glazing high performance HST.

2No. SSS Stainless steel pull handles.

J PERSONNEL/ FIRE ESCAPE DOORS



Assa Abloy Clandeboye steel door set. Polyester Powder coated finish. Colour RAL 7035 - Light Grey.

K LOADING BAY DELIVERY DOORS



Assa Abloy Vertical Lift Dock Doors. Polyester Powder coated finish. Colour RAL 7035 - Light Grey.

L WALL CONSTRUCTION TO LOADING BAY



Precast concrete prow wall with openings to have concrete returns.

M PARAPET




Aluminium parapet flashing HPS200 Ultra coated. Polyester Powder coated finish. Colour RAL 7016 - Anthracite.

N FEATURE FLASHING DETAILS



Aluminium feature projecting band flashing HPS200 Ultra coated. Polyester Powder coated finish. Colour RAL 7016 - Anthracite.

O LOUVRES

 

1000mm X 200mm & 300mm x 200mm Louvres for mechanical equipment extract to be HPS200 Ultra coated. Polyester Powder coated finish. Colour RAL 7035 - Light Grey.

P LOUVRES



1000mm X 200mm & 300mm X 200mm Louvres for mechanical equipment extract to be HPS200 Ultra coated. Polyester Powder coated finish. Colour RAL 9003 - White.

Q EXTERNAL SAIRS




External steel roof access stair. Polyester Powder coated finish. Colour RAL 7016 - Anthracite.


R VERTICAL LADDER



Fixed Aluminium vertical ladder and safety cage. Polyester Powder coated finish. Colour RAL 7016 - Anthracite.

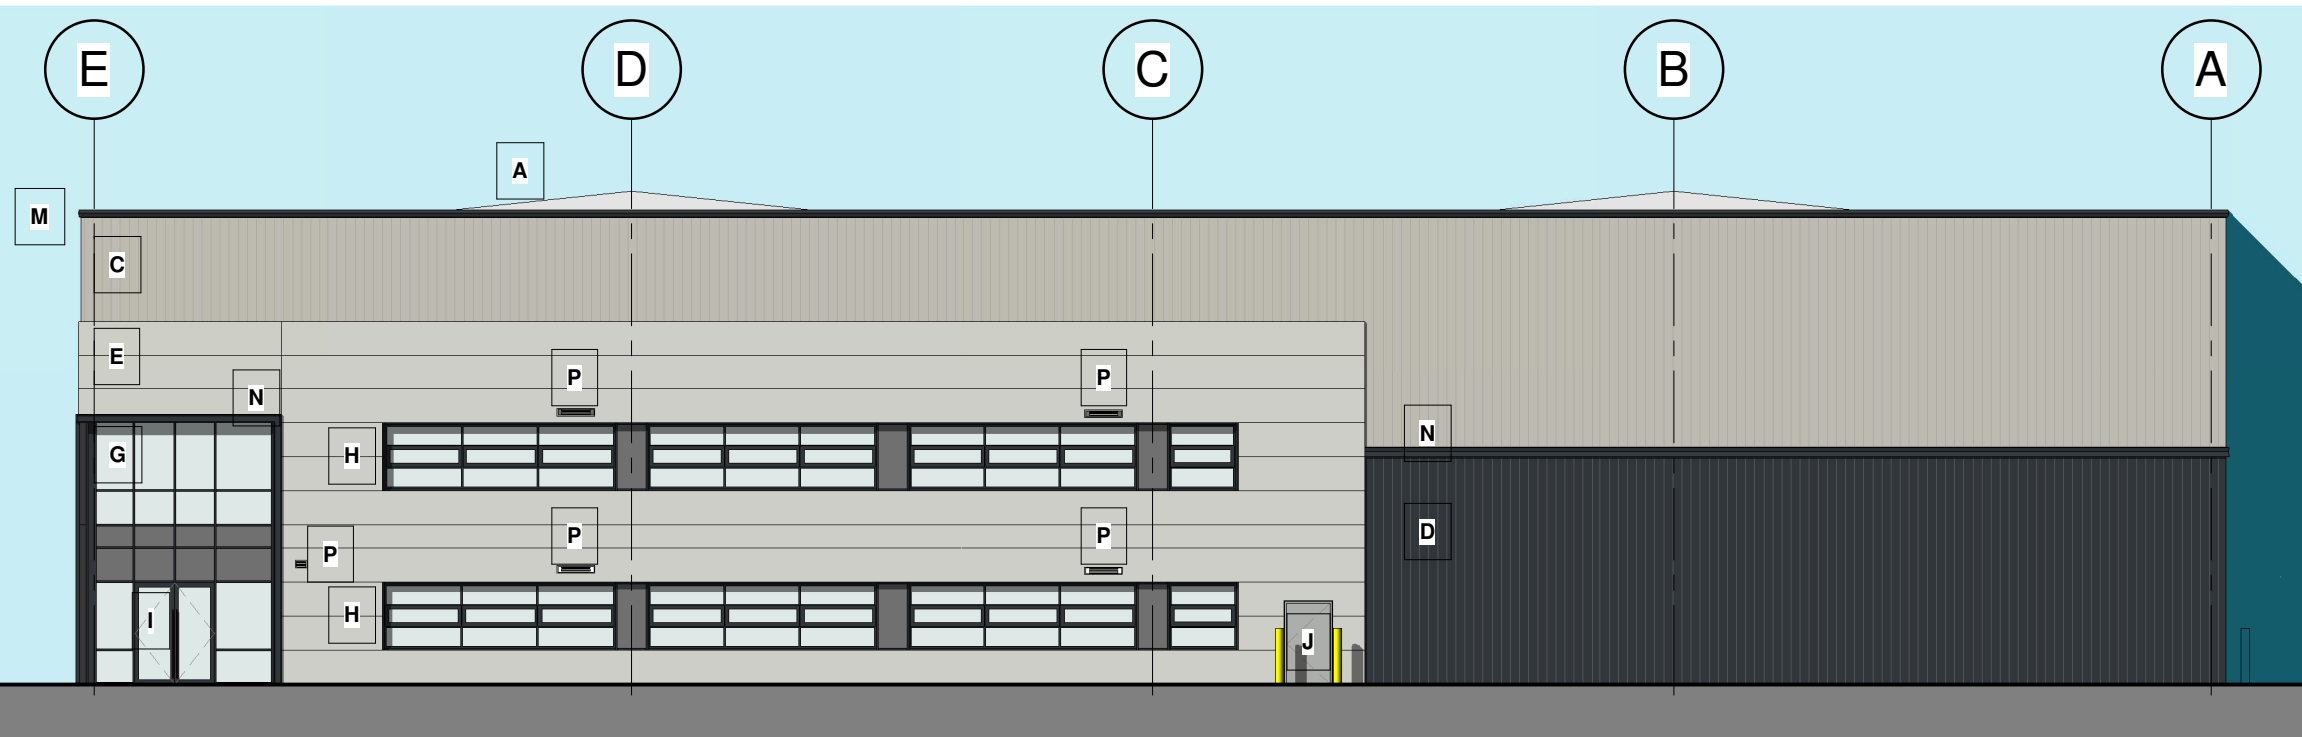

Elevation A - North Elevation
1 : 200

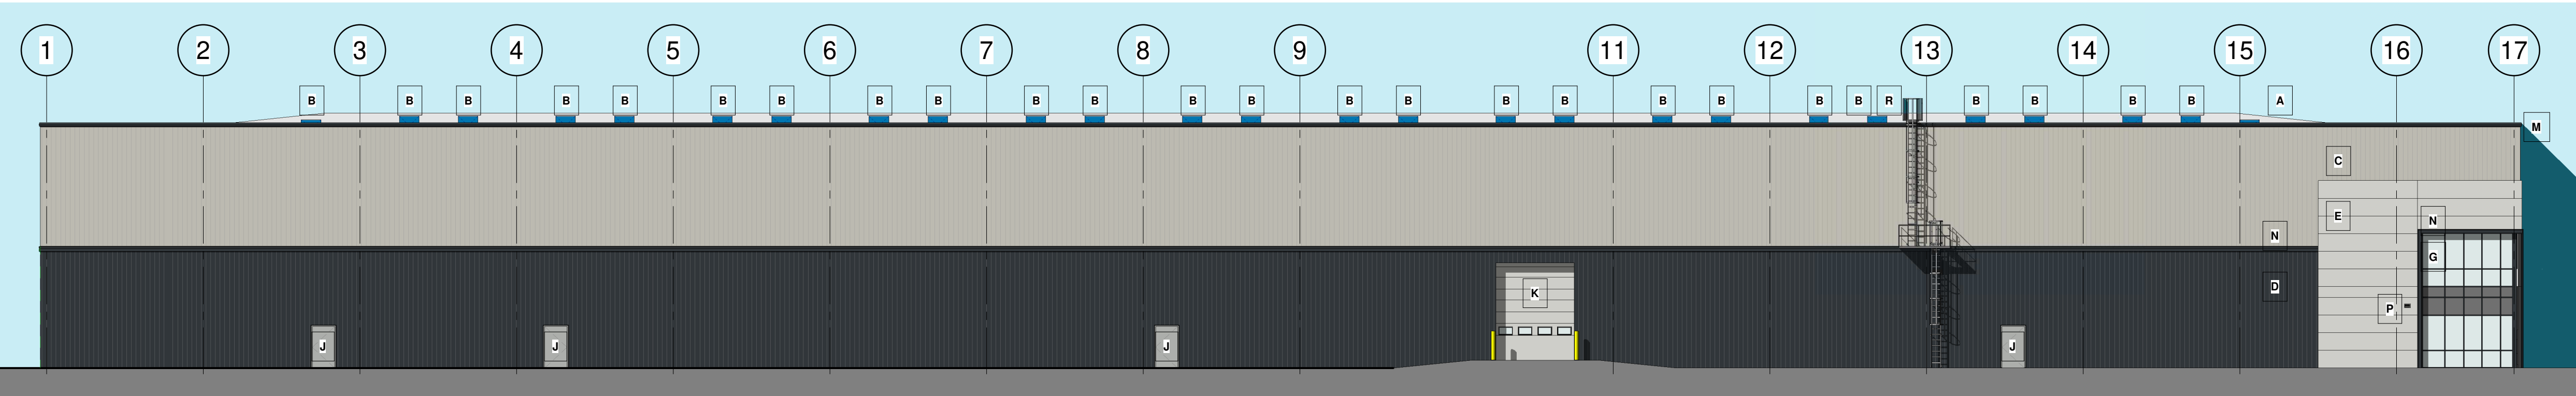


Elevation B - East Elevation
1 : 200

1m SCALE 1:200

© 2022 RPS Group

Notes

1. This drawing has been prepared in accordance with the scope of RPS's appointment with its client and is subject to the terms and conditions of that appointment. RPS accepts no liability for any use of this document other than by its client and only for the purposes for which it was prepared and provided.
2. If received electronically it is the recipients responsibility to print to correct scale. Only written dimensions should be used.
3. This drawing should be read in conjunction with all other relevant drawings and specifications.

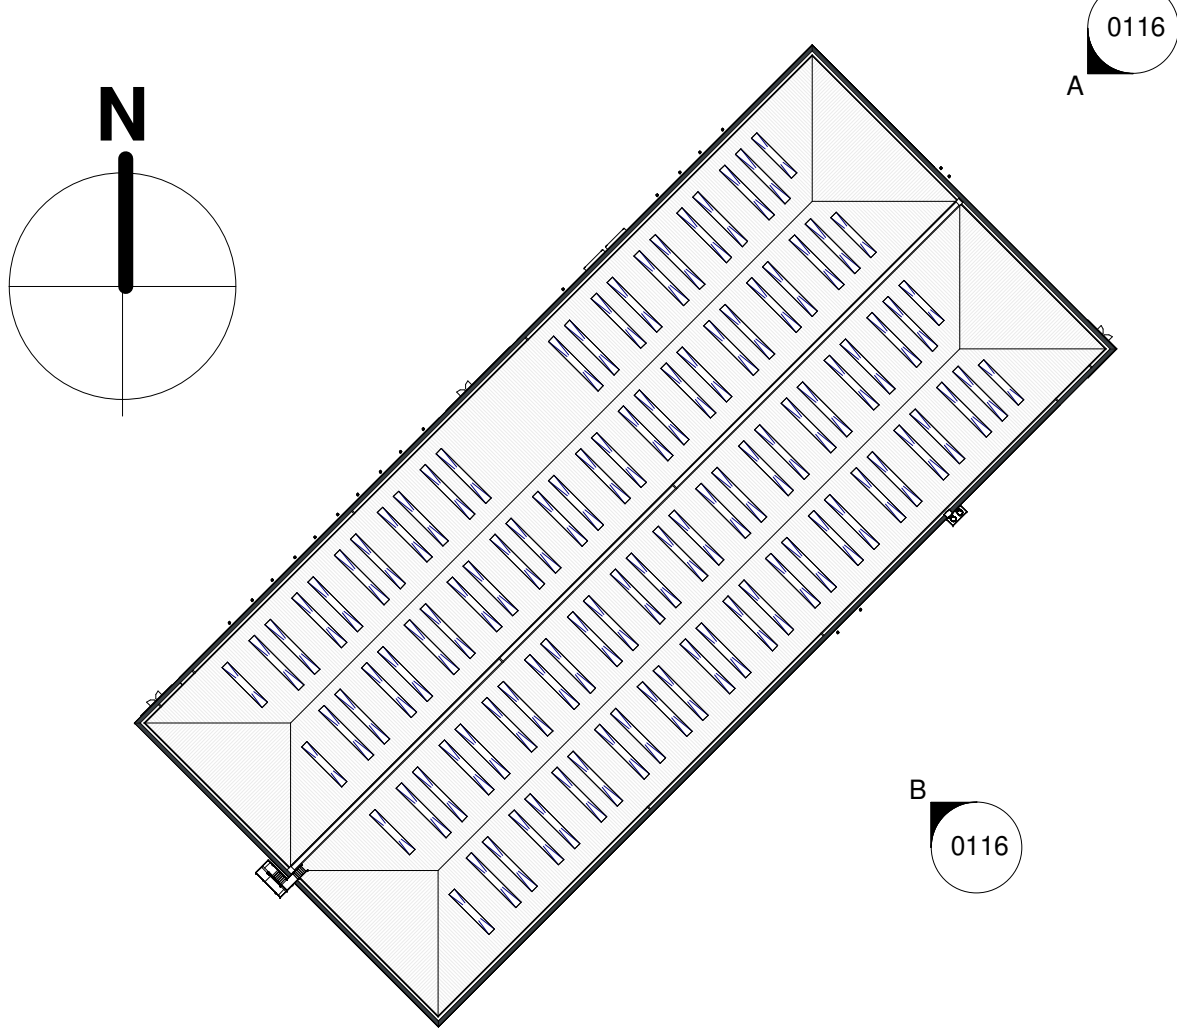

P02	Dock doors updated to Elevations	ET	SBC	15.12.22
P01	Issued for NMA submission	ET	SBC	12.12.22
Rev	Description	By	Ckd	Date



Sherwood House, Sherwood Avenue,
Newark, Nottinghamshire, NG24 1QQ
T:01636 605 700 E:exp@newark@rpsgroup.com

Client



Project MAG - Building 401, Manchester Airport

Title Material Schedule Sheet 1 of 2

RPS Project Number NK020598 Scale @A1 As indicated Date Created 12/10/22

Task Team Manager ET Information Author SBC Task Information Manager ET

Status S3 (Suitable for Review and Comment)

Document Number 020598-RPS-MB-XX-DR-A-0116 Revision P02

Project Code - Originator - ValidSys - LevelLoc - Type - Role - Drawing Number

rpsgroup.com