

[illegible]

1. ALL DIMENSIONS IN MM UNLESS OTHERWISE NOTED.

A	Issued for Planning	JWO	RWB	19.11.22
REV	MODIFICATION	BY	CH	DATE

450 Longwater Avenue,
Green Park,
Reading,
RG30 3UR



Great British Communications
Lapwing House, Block 3 Forward Point,
Tan House Lane, Widnes, Cheshire, WAB 0SL
t. 44 (0)151 420 4128
www.gbcservices.co.uk

3UK Nominal ID: MAN21777

Address: WILMSLOW ROAD,
DIDSBURY,
MANCHESTER,
M20 6UG

Title: 001 DRAWING REGISTER


Project: UNILATERAL SW

Purpose of Issue: **PLANNING**

MBNL/TM/H3G Cell ID:
MAN649/TBC/M1358


Drawing No:	Issue:
MAN21777_MAN649_TBC_M1358_GA_REV_A	A

SITE LOCATION

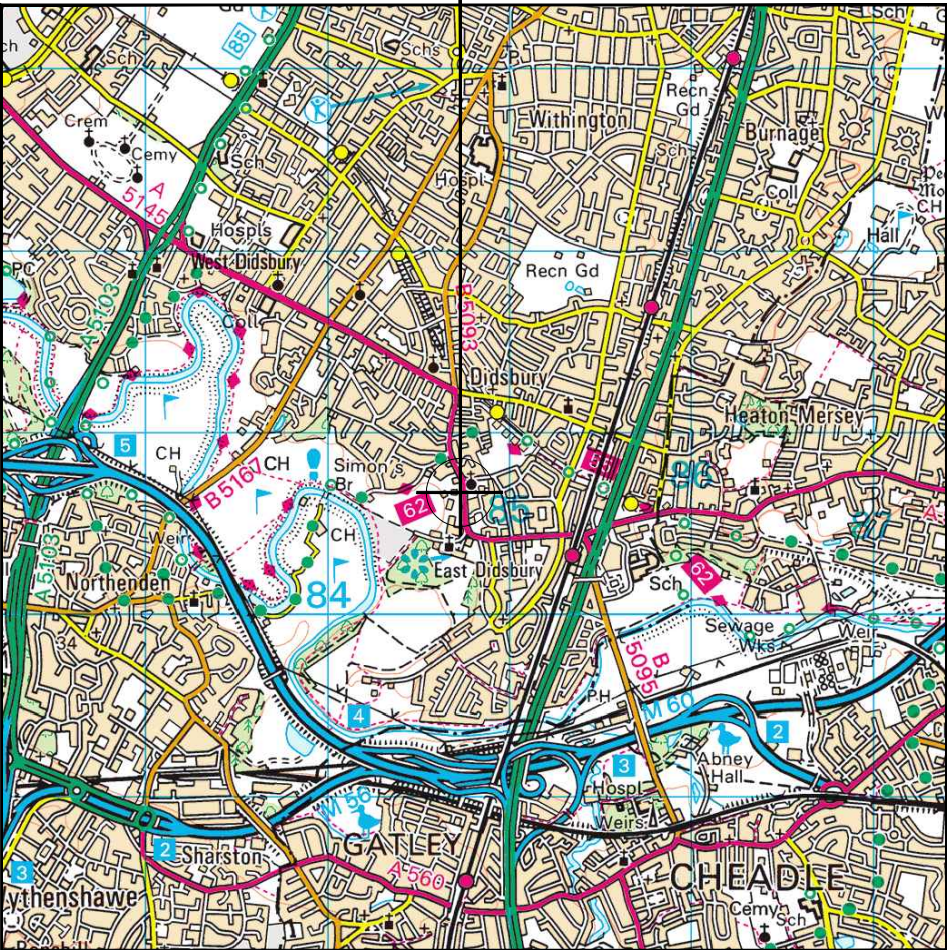

Reproduced by permission of Ordnance Survey on behalf of the Controller of Her Majesty's Stationery Office
All rights reserved. © Crown Copyright licence no. 100022432


SITE AREA PLAN

 

SITE PHOTOGRAPH





PARKING LOCATION

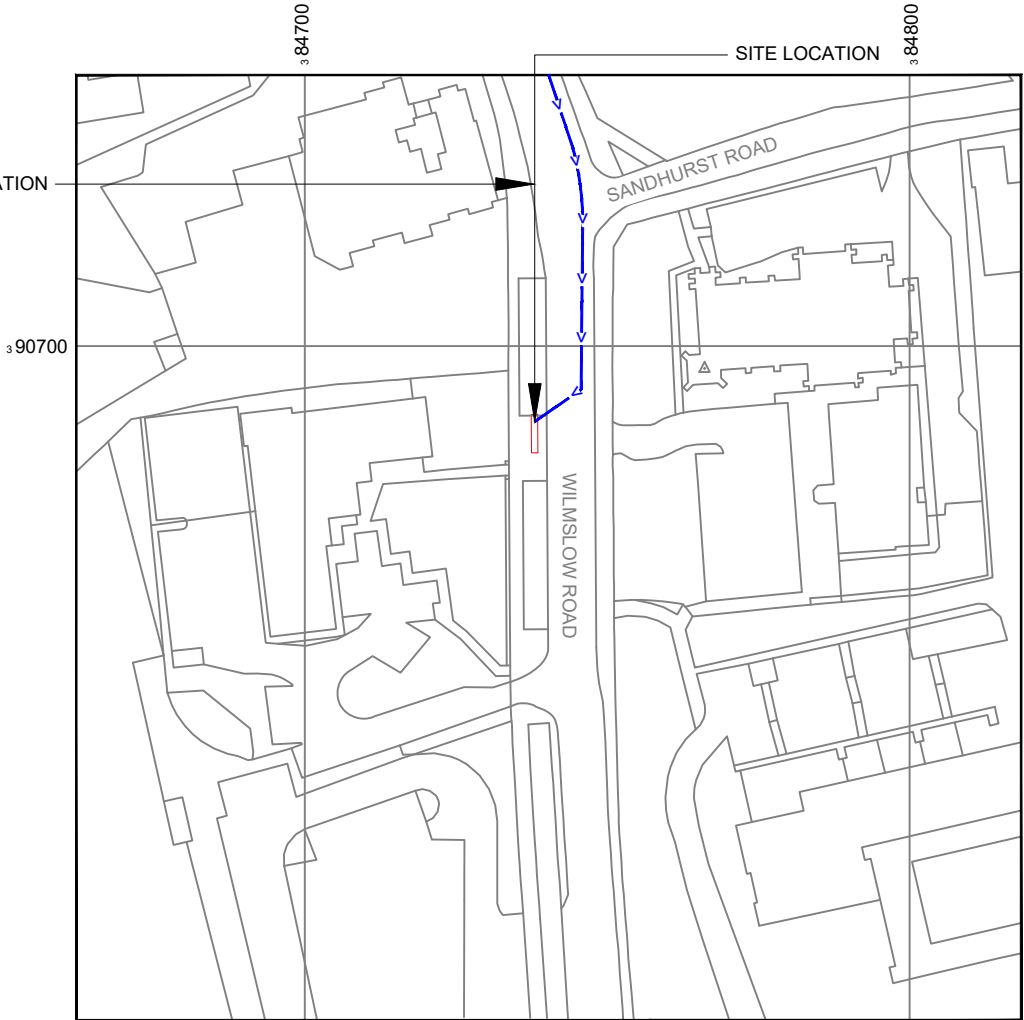

Reproduced by permission of Ordnance Survey on behalf of the Controller of Her Majesty's Stationery Office
All rights reserved. © Crown Copyright licence no. 100022432

NGR E: 384738 N: 390688

SITE LOCATION PLAN

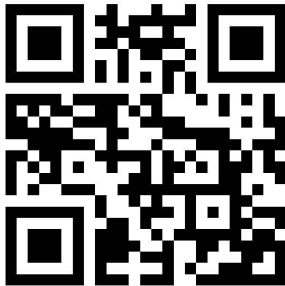 

GOOGLE MAPS QR CODE
GOOGLE MAPS - <https://tinyurl.com/5n7dpj4e>
STREETVIEW - <https://tinyurl.com/ynuca6xt>

NOTES:

1. ALL DIMENSIONS IN MM UNLESS OTHERWISE NOTED.

Access Route To Site:

Directions To Site: - Take M60 and Exit 5 to Palatine Rd/B5167 in Northenden, Wythenshawe. Take the exit for B5166 from Princess Pkwy/A5103 4 min (2.7 mi). Head south-east on M60 1.6 mi. At junction 5, exit onto Princess Pkwy/A5103 towards M56/Chester/Manchester Airport/Birmingham/M6 1.0 mi. Take the B5166 exit towards Northenden/Sale Moor 0.1 mi. Keep left at the fork and merge onto Palatine Rd/B5167 95 ft. Continue on Palatine Rd/B5167. Drive to Wilmslow Rd/A5145 in Didsbury, Manchester 8 min (2.2 mi). Merge onto Palatine Rd/B5167 1.3 mi. Turn right onto Dene Rd W 499 ft. Dene Rd W turns left and becomes Holme Rd 0.2 mi. Turn right onto Spath Rd 0.2 mi. Turn right to stay on Spath Rd 220 ft. Turn left onto Dene Rd 0.3 mi. Turn right onto Wilmslow Rd/A5145. Destination will be on the right 0.1 mi.

A	Issued for Planning		JWO	RWB	19.11.22
REV	MODIFICATION		BY	CH	DATE

CK Hutchison Networks (UK) Limited

450 Longwater Avenue,
Green Park,
Reading,
RG30 3UR

Design Consultant & Principal Contractor:

Great British Communications
Lapwing House, Block 3 Forward Point,
Tan House Lane, Widnes, Cheshire, WAB 0SL
t. 44 (0)151 420 4128
www.gbcservices.co.uk

Site Name:

WILMSLOW ROAD

3UK Nominal ID:

MAN21777

Address:

WILMSLOW ROAD,
DIDSBURY,
MANCHESTER,
M20 6UG

Title:

002 SITE LOCATION PLAN

Project:

UNILATERAL SW

Purpose of Issue:

PLANNING

MBNL/TM/H3G Cell ID:


MAN649/TBC/M1358

Drawing No:

MAN21777_MAN649_TBC_M1358_GA_REV_A

Issue:

A

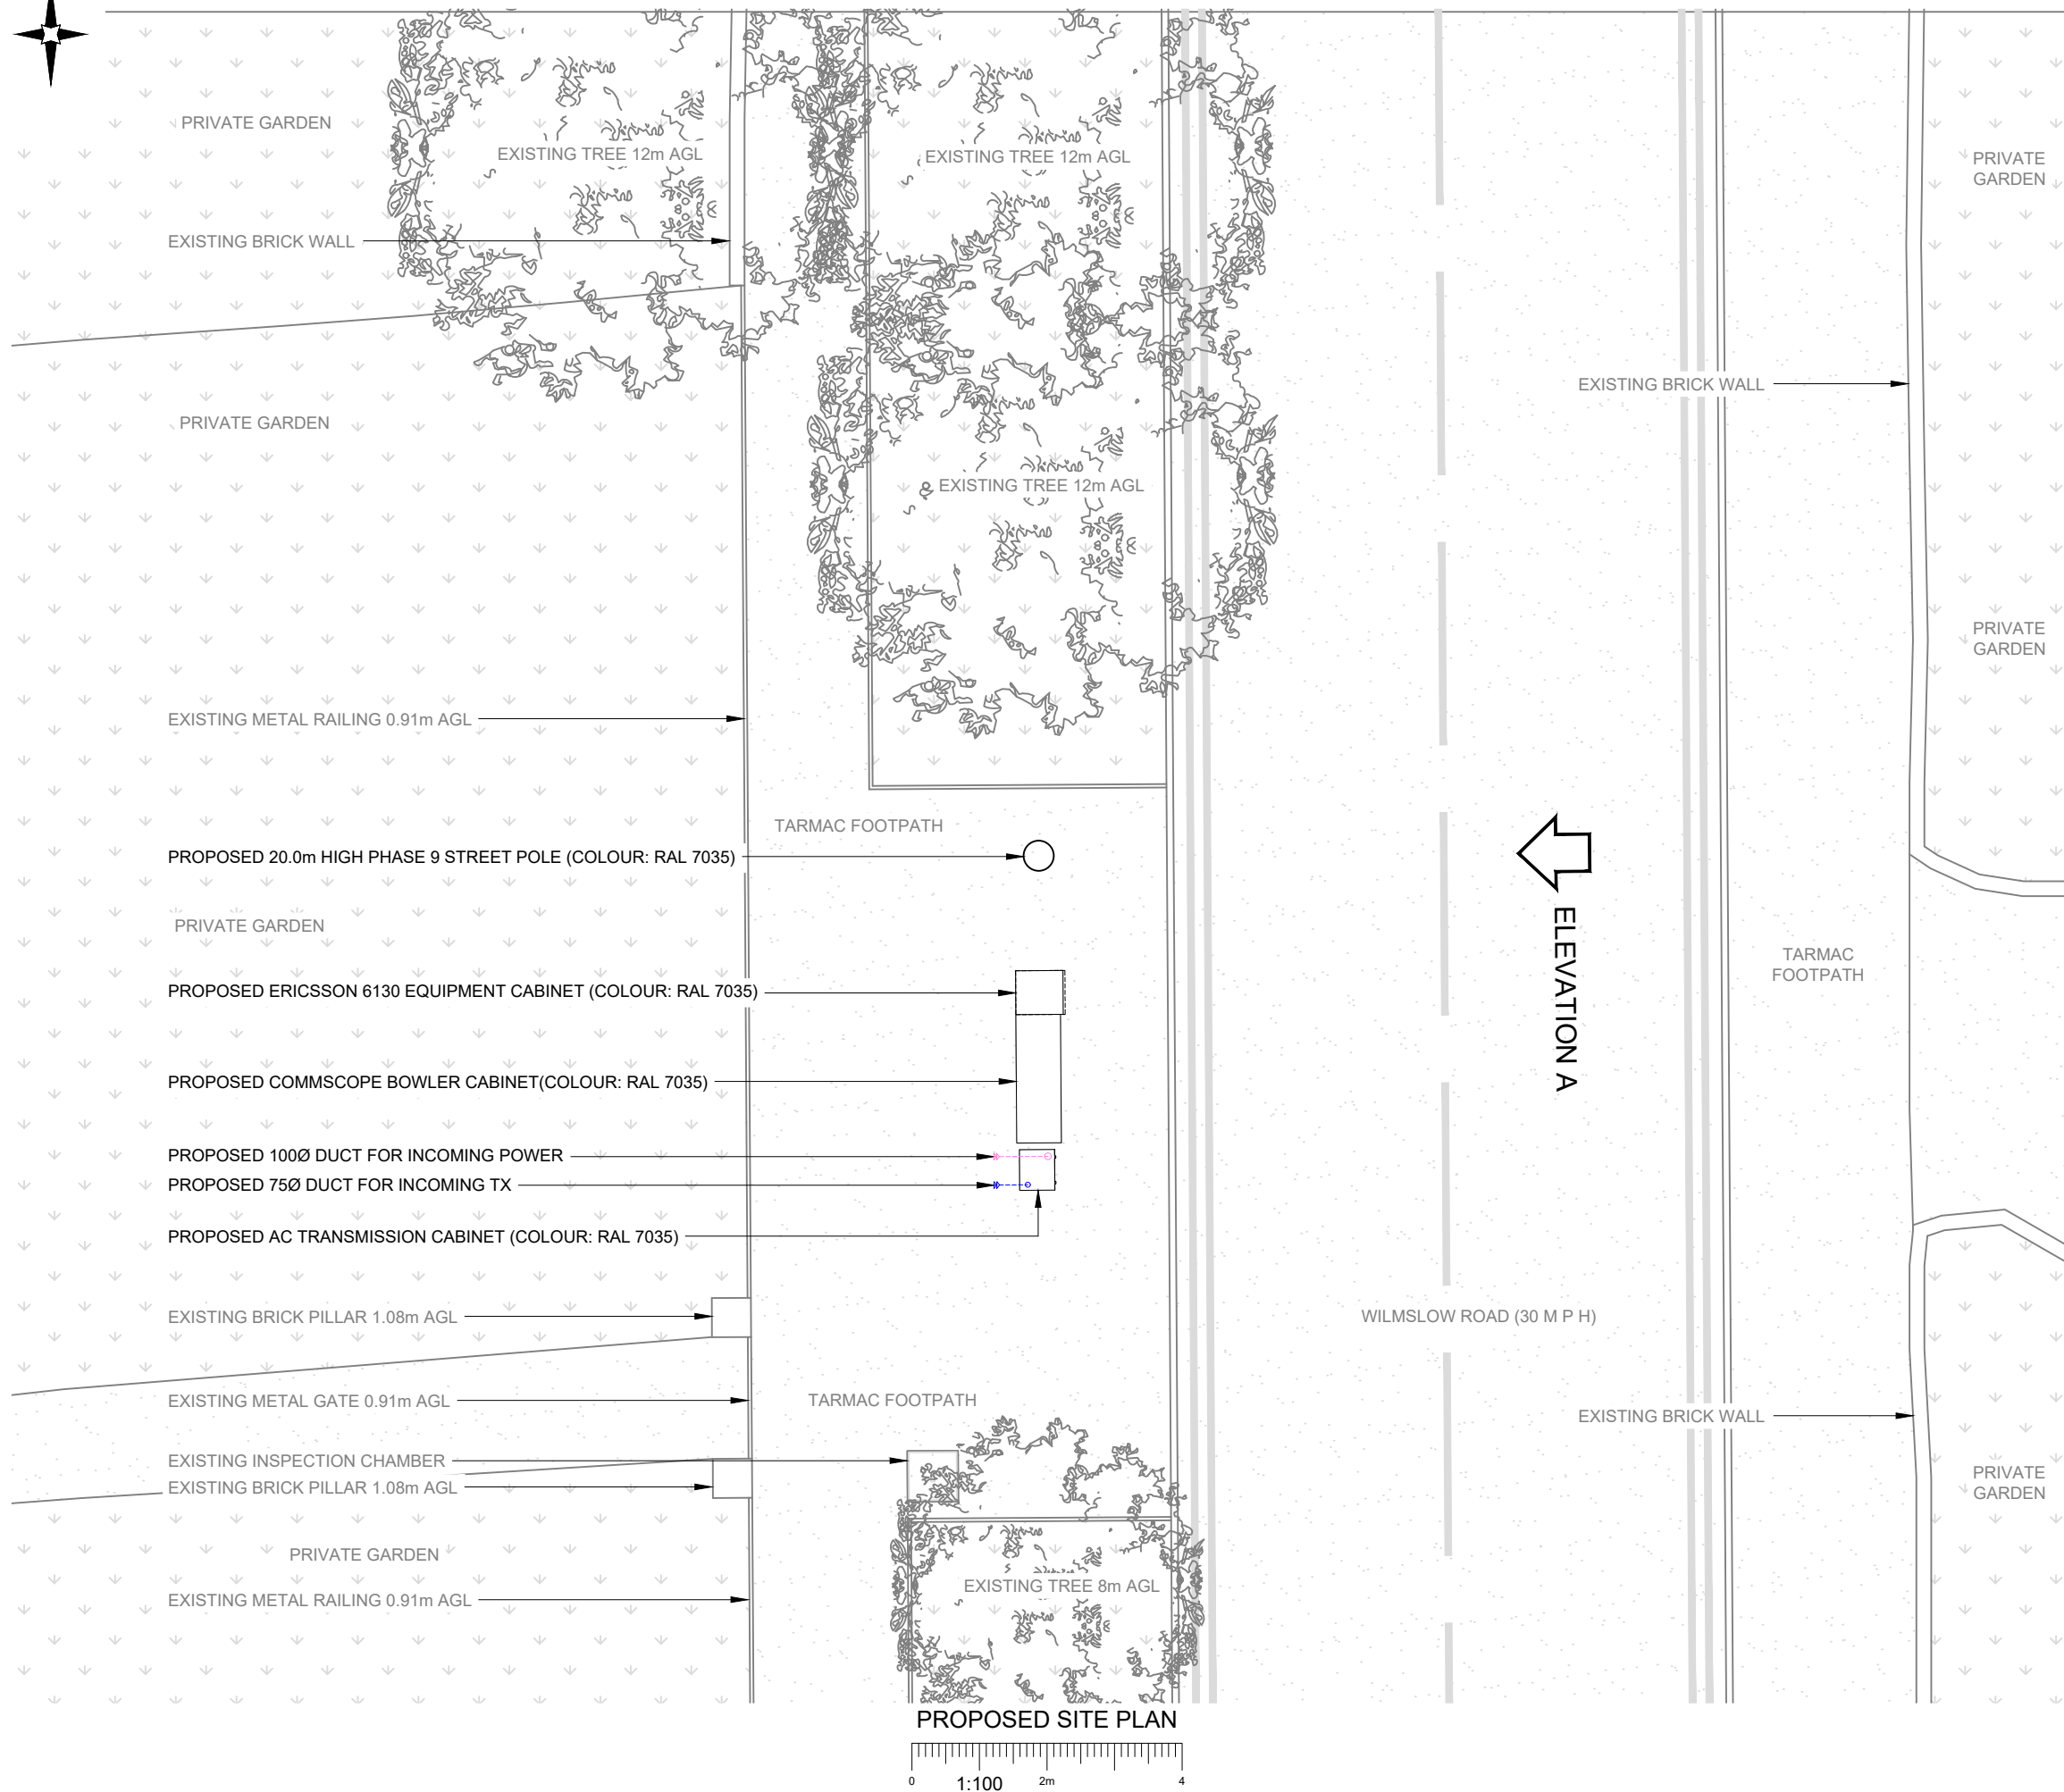

1. ALL DIMENSIONS IN MM UNLESS OTHERWISE NOTED.

A	Issued for Planning	JWO	RWB	19.11.22
REV	MODIFICATION	BY	CH	DATE

450 Longwater Avenue,
Green Park,
Reading,
RG30 3UR



Great British Communications
Lapwing House, Block 3 Forward Point,
Tan House Lane, Widnes, Cheshire, WAB 0SL
t. 44 (0)151 420 4128
www.gbcservices.co.uk

WILMSLOW ROAD

MAN21777

WILMSLOW ROAD,
DIDSBURY,
MANCHESTER,
M20 6UG

215 PROPOSED SITE PLAN

UNILATERAL SW

PLANNING


MAN649/TBC/M1358

MAN21777_MAN649_TBC_M1358_GA_REV_A

▲

Antenna Aperture ID	Proposed 4G/5G Bearing
A1	310°
A2	310°
B1	70°
B2	70°
C1	190°
C2	190°

- NOTES:
1. ALL DIMENSIONS IN MM UNLESS OTHERWISE NOTED.

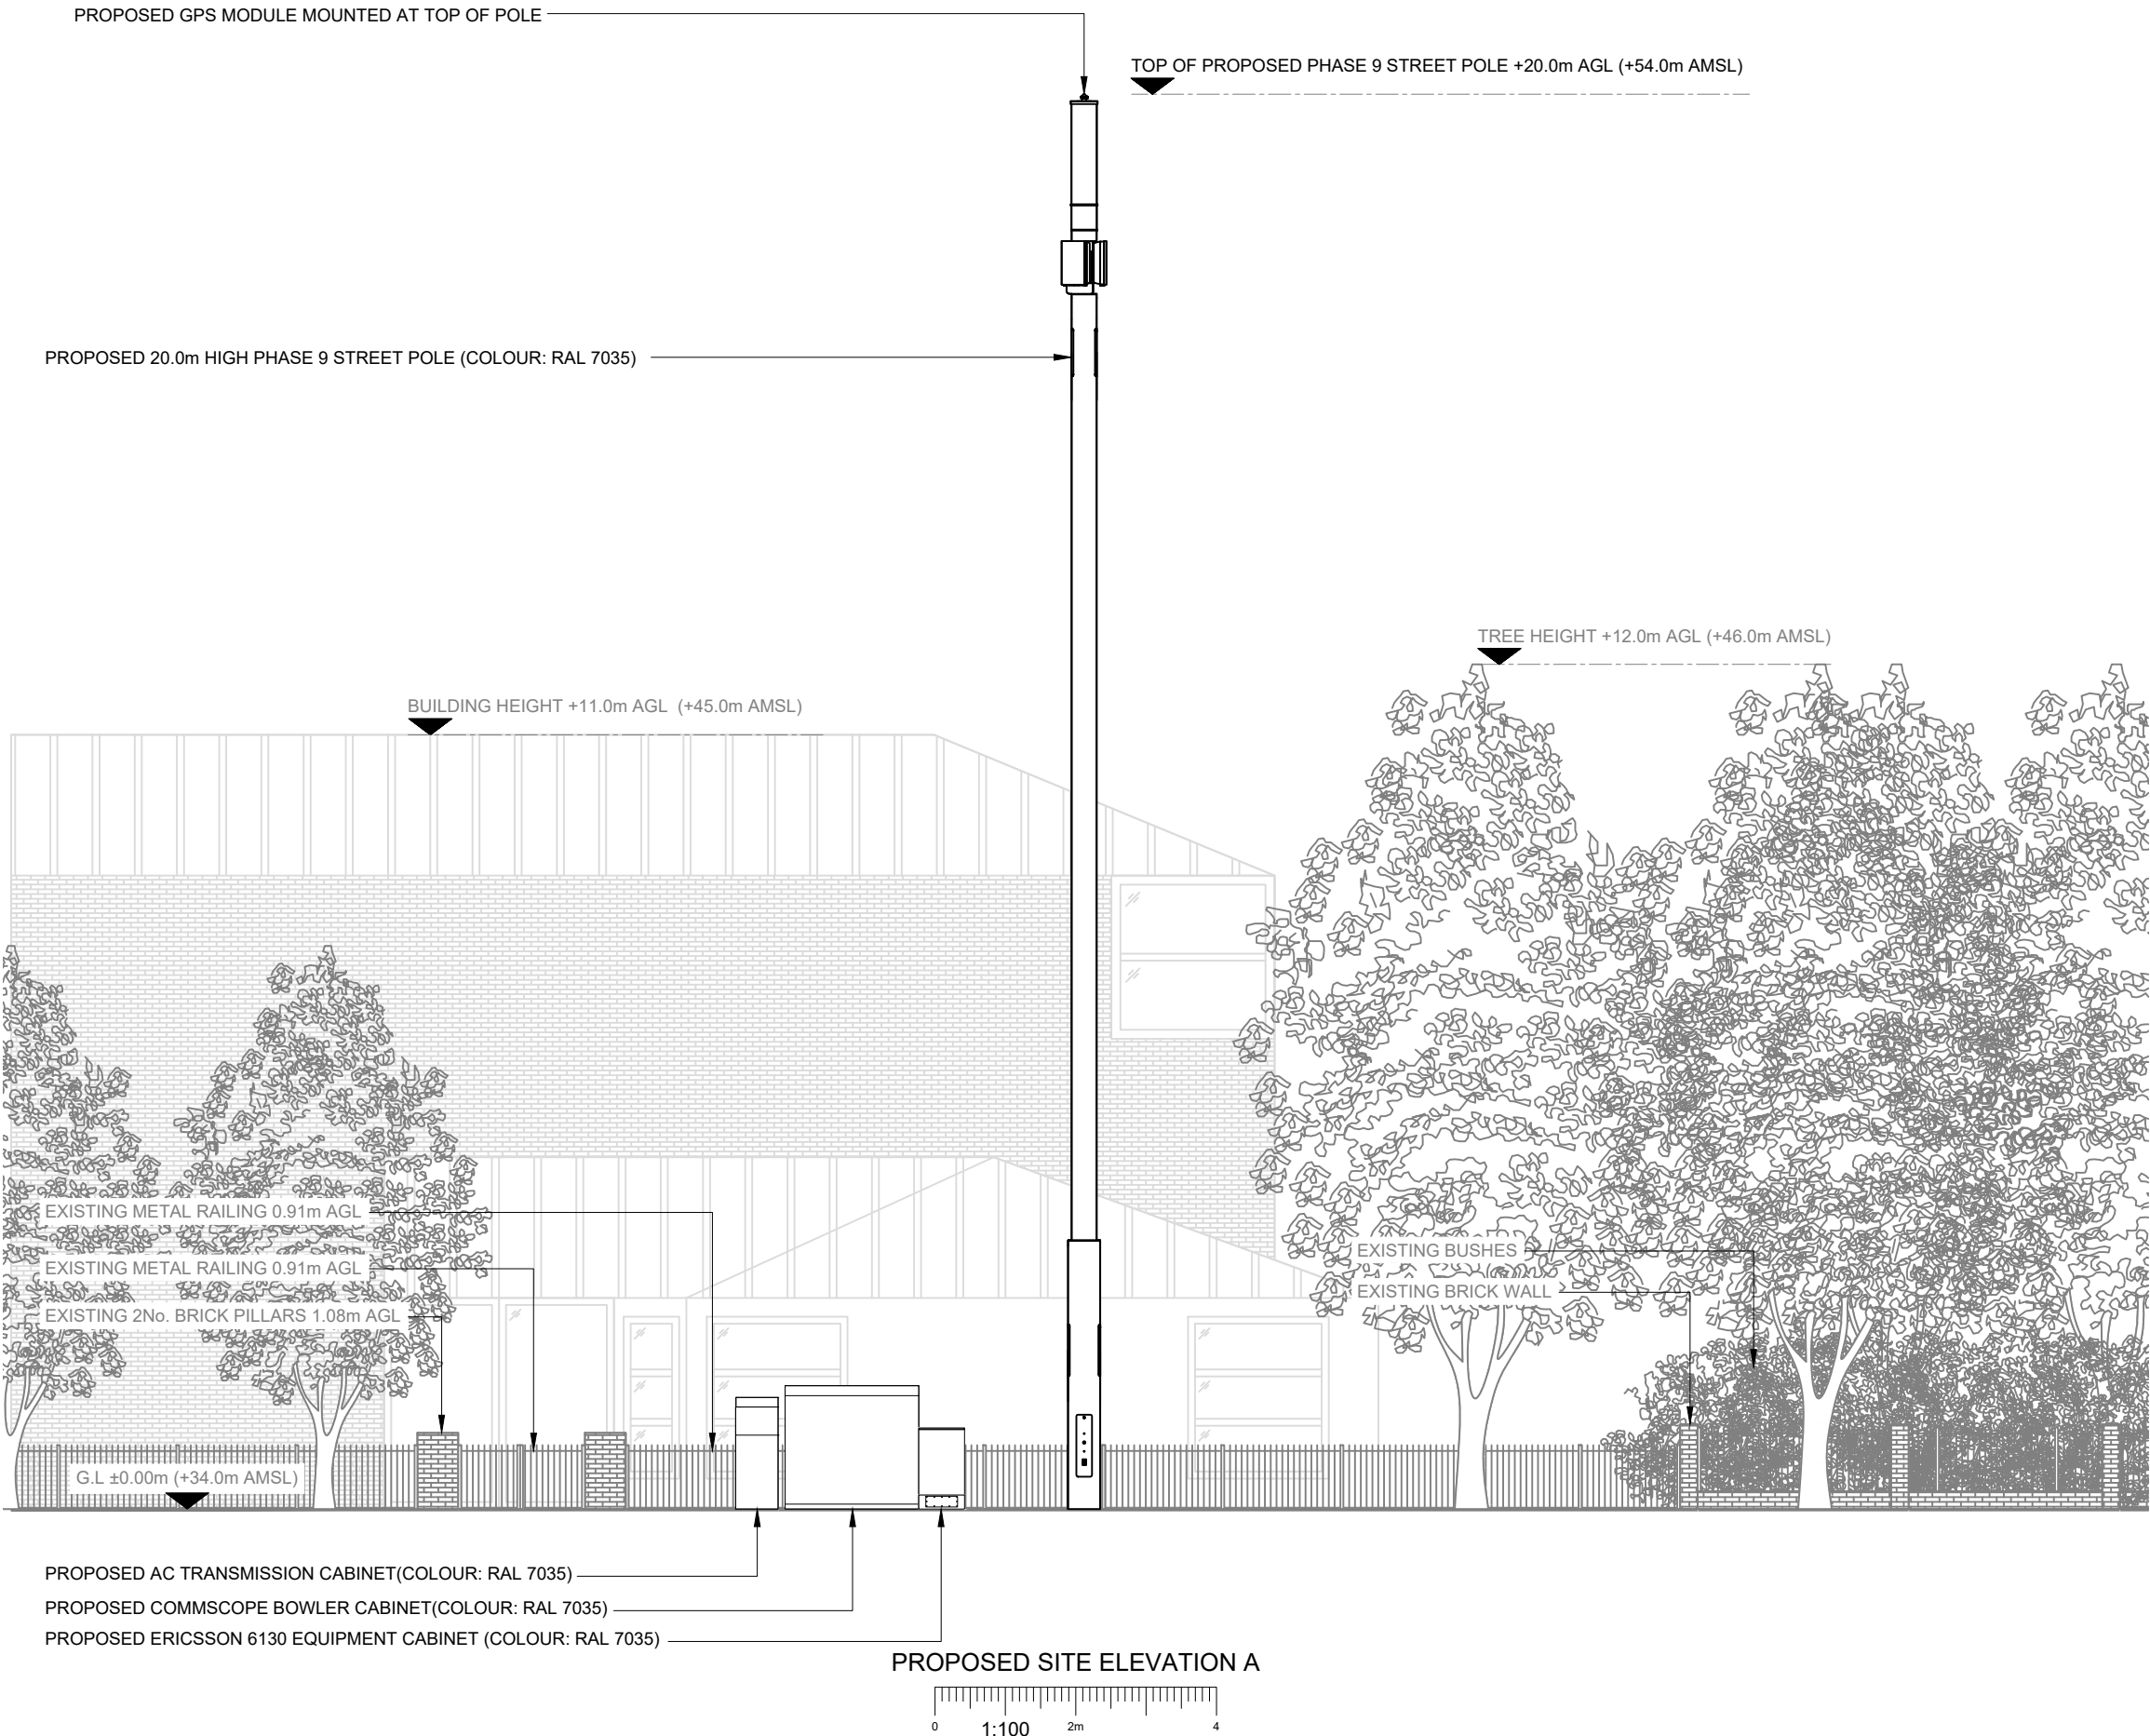

**CK Hutchison
Networks (UK)
Limited**

450 Longwater Avenue,
Green Park,
Reading,
RG30 3UR

Design Consultant & Principal Contractor:



Great British Communications
Lapwing House, Block 3 Forward Point,
Ton House Lane, Widnes, Cheshire, WA8 0SL
t. 44 (0)151 420 4128
www.gbcservices.co.uk

Site Name: **WILMSLOW ROAD**

3UK Nominal ID: **MAN21777**

Address: **WILMSLOW ROAD,
DIDSBURY,
MANCHESTER,
M20 6UG**

Title: **265 PROPOSED SITE ELEVATION**

Project: **UNILATERAL SW**

Purpose of Issue: **PLANNING**

MBNL/TM/H3G Cell ID:
MAN649/TBC/M1358

Drawing No: **MAN21777_MAN649_TBC_M1358_GA_REV_A**

Issue: **A**