


This drawing and CAD data therein
is protected by copyright and must
not be copied or reproduced
without the written consent of DLG
Architects LLP. ©

No dimensions are to be scaled from
this drawing. Use figured dimensions
only. All dimensions and sizes are
to be checked on site and any
discrepancies reported to the architect
prior to initiation of any works.

PL

REV	DESCRIPTION	INITIALS/DATE
A	ISSUED FOR PLANNING, LAYOUTS UPDATED	SMH/30.10.19

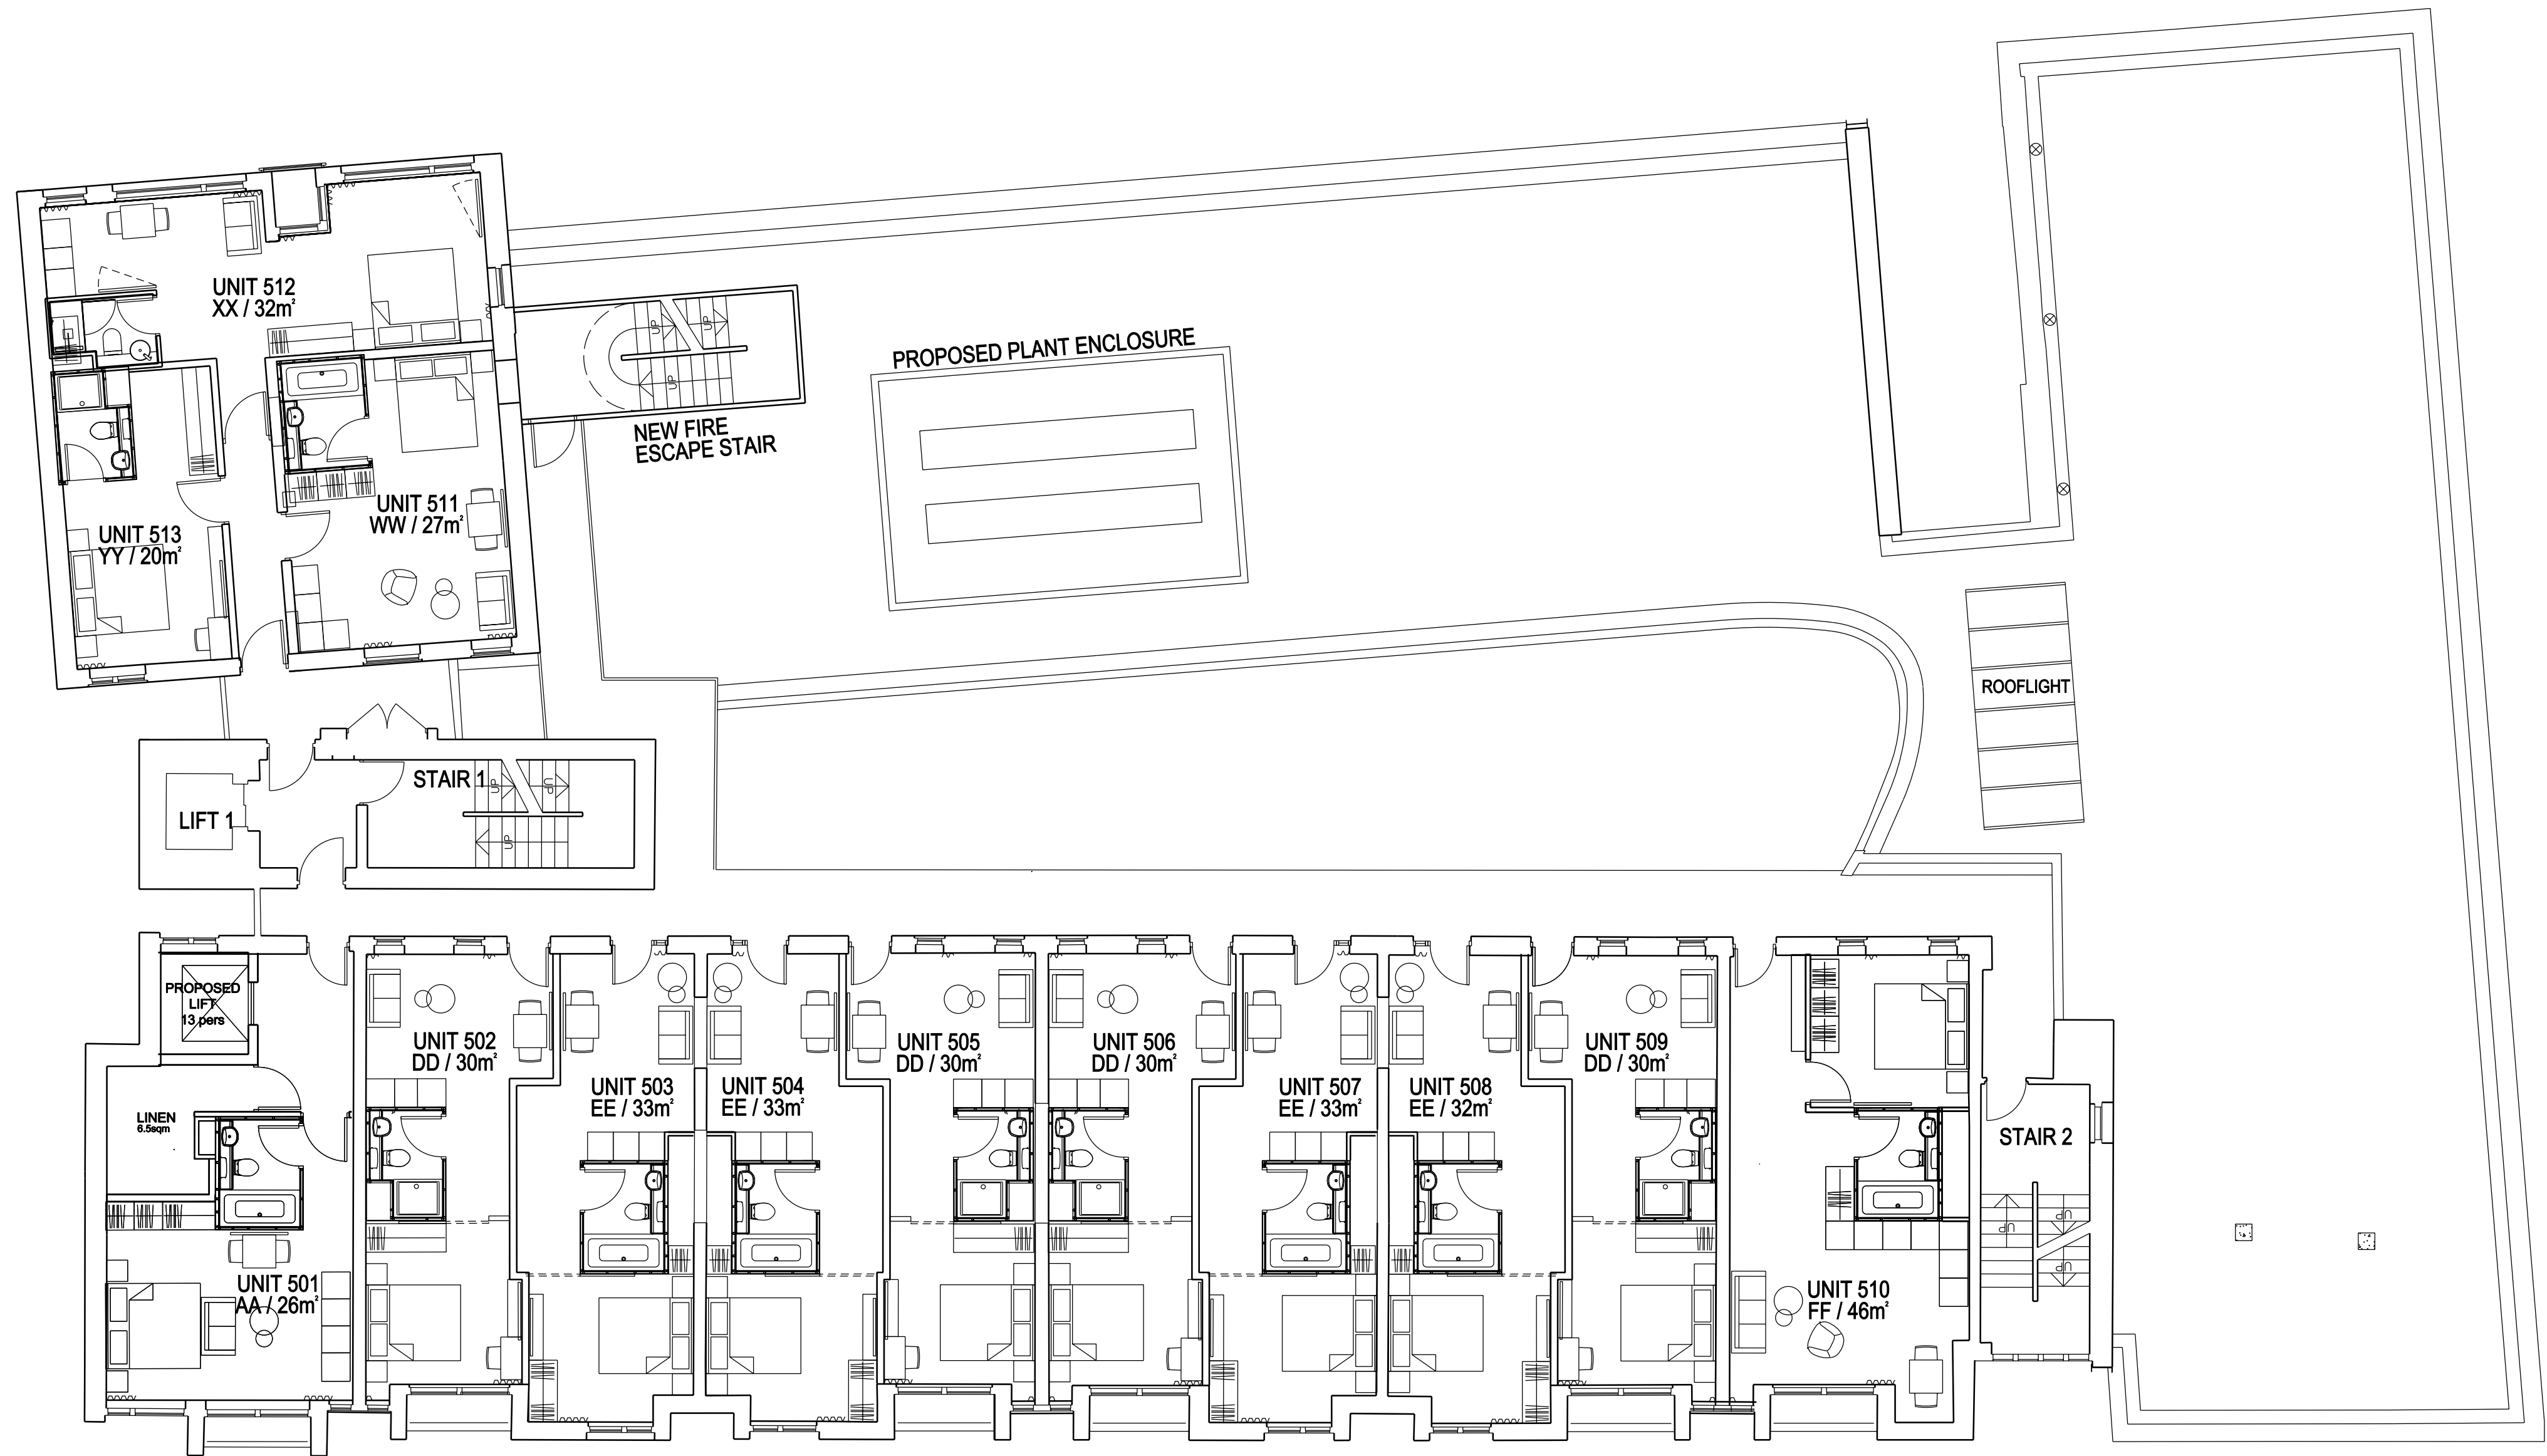

JOB NAME
CIEL LAYSTALL LTD
LAYSTALL ST
MANCHESTER
M1 2JZ
DRAWING TITLE
PROPOSED
FIFTH FLOOR PLAN

STATUS
Planning

DATE SHEET BY SCALE @ SIZE
Sep '19 SMH 1:100@A1

JOB NO. CODE DRAWING NO. REV
4328 PL 205 A

DLG ARCHITECTS
LEEDS
One Brewery Wharf
Waterloo Street
Leeds
LS10 1CX
LONDON
Studio 12.0C1
The Leather Market
11-13 Weston Street
London
SE1 3ER

+44(0)113 247 1222
leeds@dlgarchitects.com
+44(0)207 620 1236
london@dlgarchitects.com

dlgarchitects.com

dlg