




Location Plan (Scale - 1:1250)
0m 10 20 30 40 50 60m

 

Site Plan (Scale - 1:200)
0m 2 4 6 8 10m

DO NOT SCALE FROM THIS DRAWING.
This drawing is to be read in conjunction with all related drawings. All dimensions must be checked and verified on site before commencing any work or material production. The originator should be notified immediately of any discrepancy.

Ronson
building design
Tel: 07926826016
craig@ronsonbuildingdesign.co.uk


Rev	Date	Description
Issued For : INFORMATION PURPOSES ONLY		
Client		
-		
Project		
142 Wythenshawe Road Wythenshawe M23 0PF		
Scheme - Drawing Title		
Location & Site Plan		
-	01	Date 14-08-2022
Project No.	Drawing No.	Revision
		Scale As Noted @ A3

DO NOT SCALE FROM THIS DRAWING.
This drawing is to be read in conjunction with all related drawings. All dimensions must be checked and verified on site before commencing any work or material production. The originator should be notified immediately of any discrepancy.




Ronson
building design


Tel: 07926826016
craig@ronsonbuildingdesign.co.uk

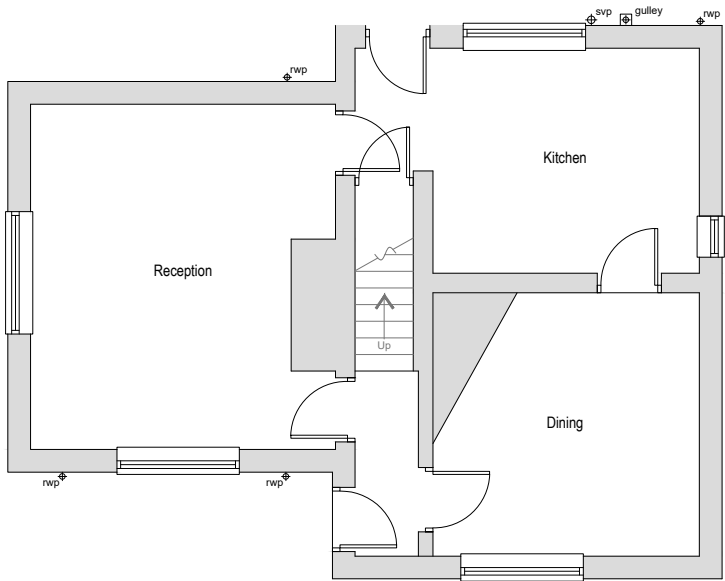

Existing GF Plan

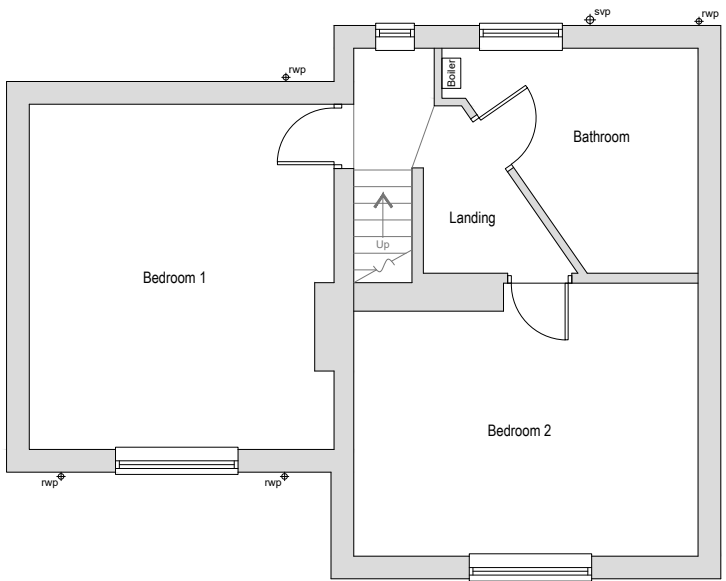

Existing FF Plan

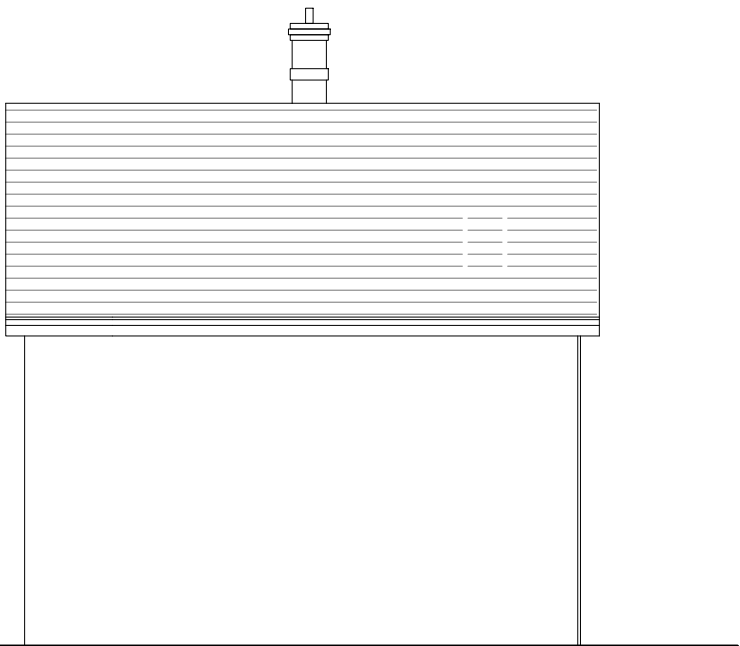

Existing Side Elevation



Existing Side Elevation



Existing Rear Elevation





Rev	Date	Description
Issued For : INFORMATION PURPOSES ONLY		
Client		
-		
Project		
142 Wythenshawe Road		
Wythenshawe		
M23 OPF		
Scheme - Drawing Title		
Existing Plans & Elevations		
-/	02	Date 14-08-2022
Project No.	Drawing No.	Revision
		Scale 1:100 @A3

DO NOT SCALE FROM THIS DRAWING.
This drawing is to be read in conjunction with all related drawings. All dimensions must be checked and verified on site before commencing any work or material production. The originator should be notified immediately of any discrepancy.




Ronson
building design

Tel: 07926826016
craig@ronsonbuildingdesign.co.uk

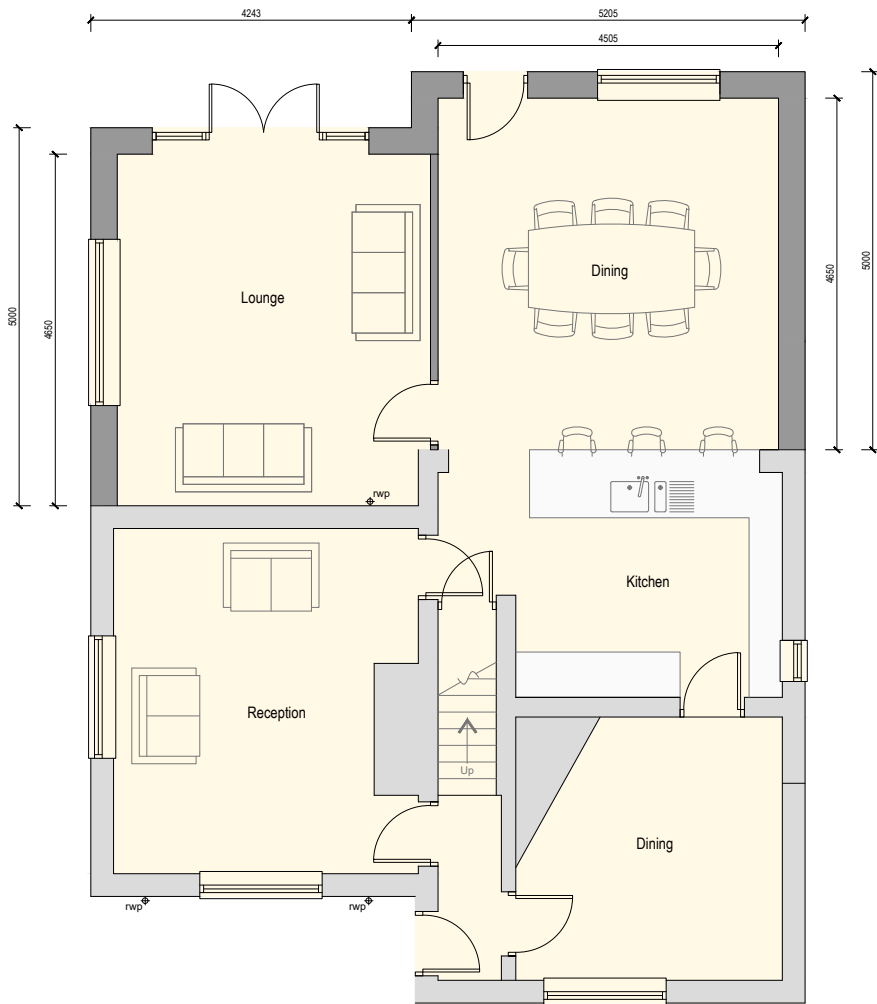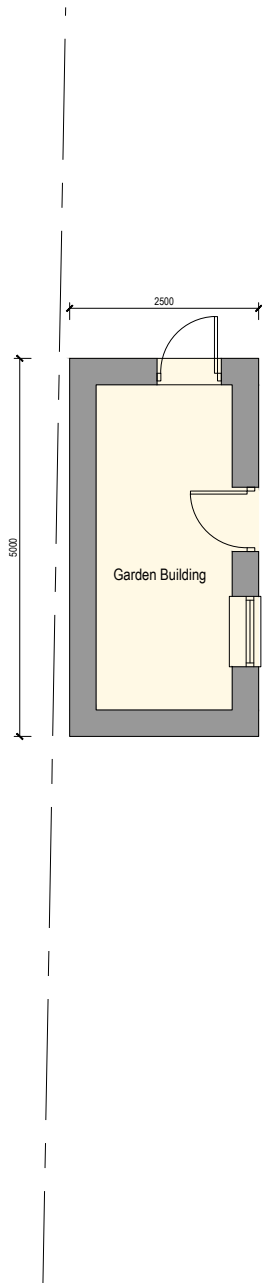

Proposed GF Plan

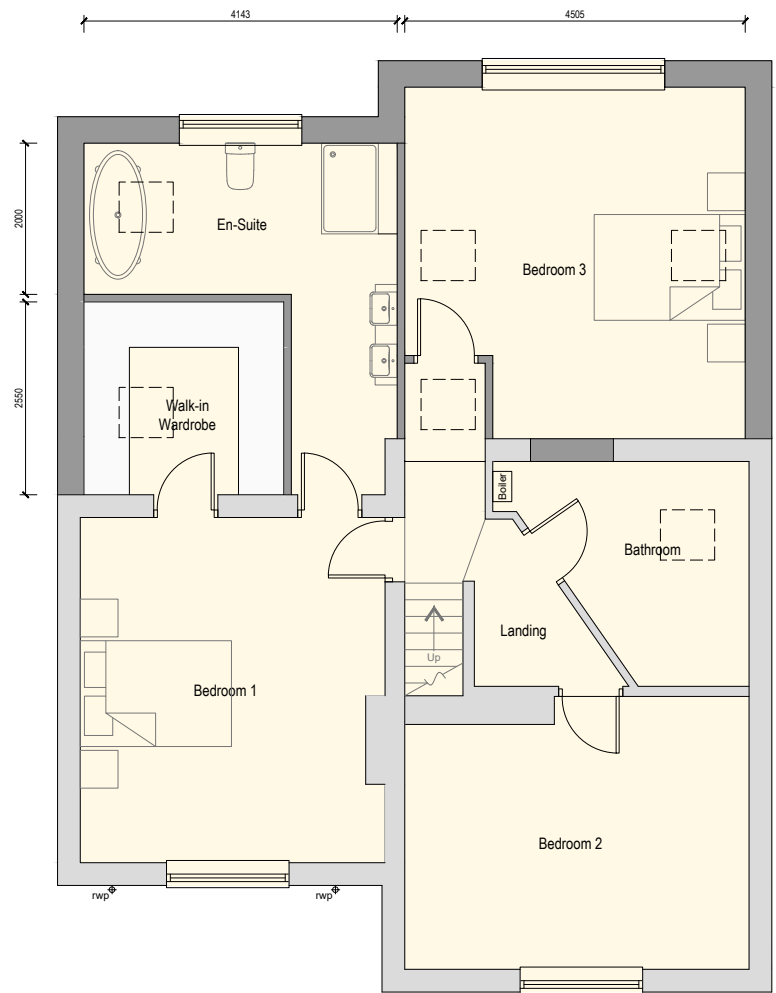

Proposed FF Plan



Rev	Date	Description
Issued For : INFORMATION PURPOSES ONLY		
Client		
-		
Project		
142 Wythenshawe Road Wythenshawe M23 0PF		
Scheme - Drawing Title		
Proposed Plans		
-	03	Date 14-08-2022
Project No.	Drawing No.	Revision
		Scale 1:100 @A3

DO NOT SCALE FROM THIS DRAWING.
This drawing is to be read in conjunction with all related drawings. All dimensions must be checked and verified on site before commencing any work or material production. The originator should be notified immediately of any discrepancy.



Ronson
building design


Tel: 07926826016
craig@ronsonbuildingdesign.co.uk



Proposed Side Elevation




Proposed Rear Elevation

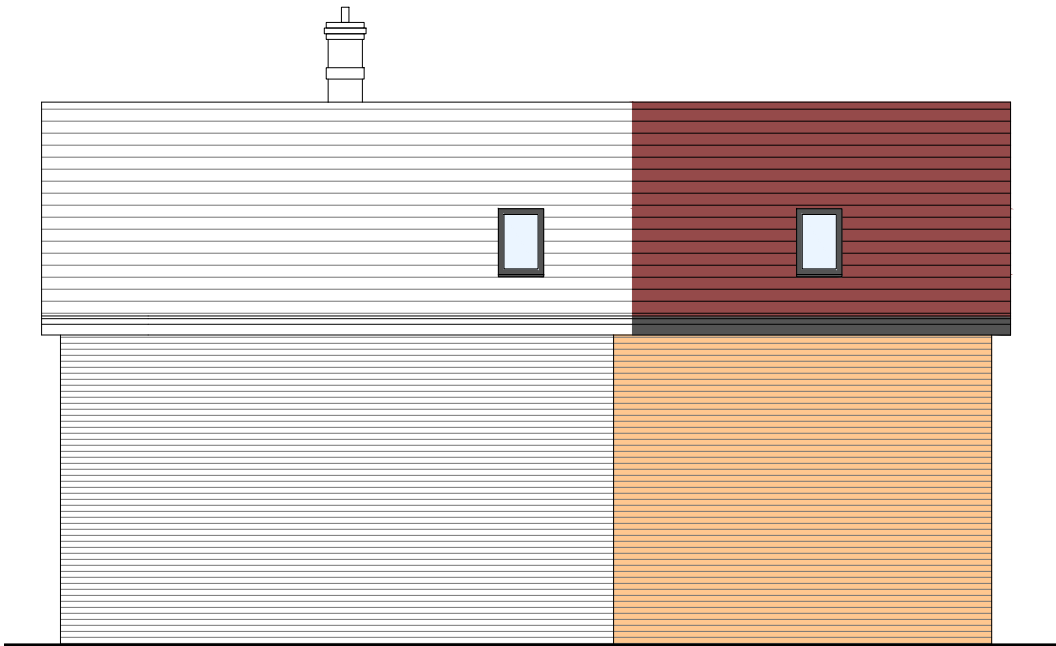


Proposed Side Elevation




Proposed Garden Building Front Elevation

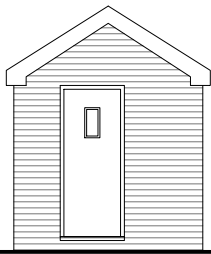

Side Elevation

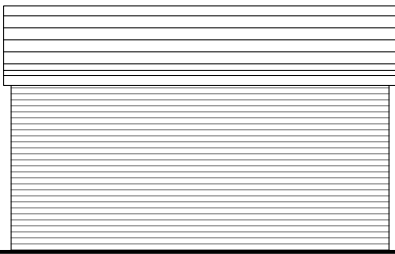

Rear Elevation

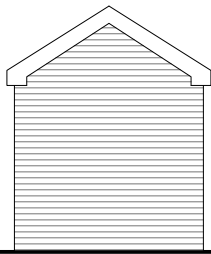

Side Elevation



Rev	Date	Description
Issued For : INFORMATION PURPOSES ONLY		
Client -		
Project 142 Wythenshawe Road Wythenshawe M23 0PF		
Scheme - Drawing Title Proposed Elevations		
-/	04	Date 14-08-2022
Project No.	Drawing No.	Revision Scale 1:100 @A3