






EXISTING SIDE ELEVATION

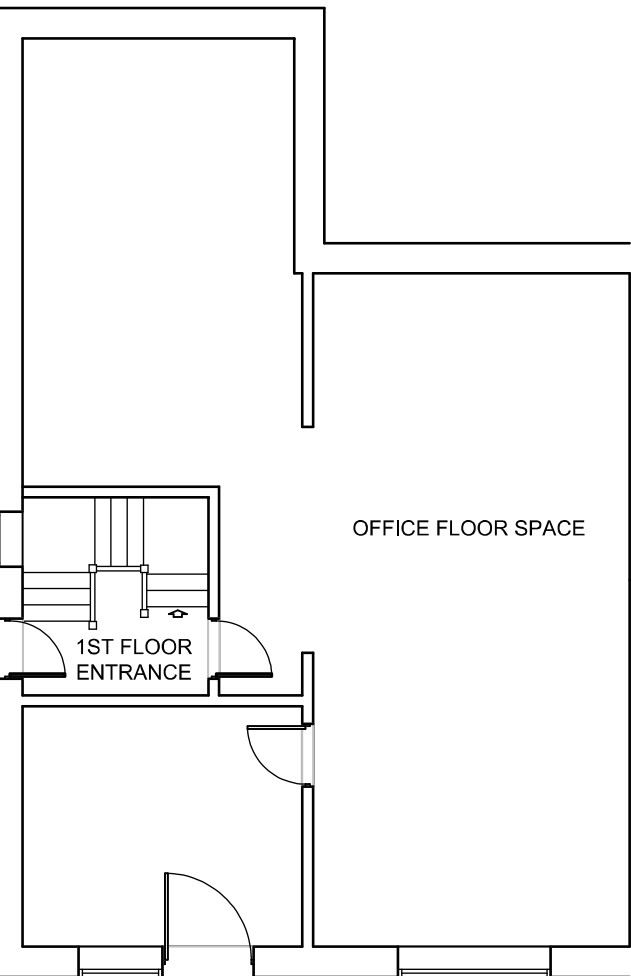

EXISTING GROUND FLOOR PLAN

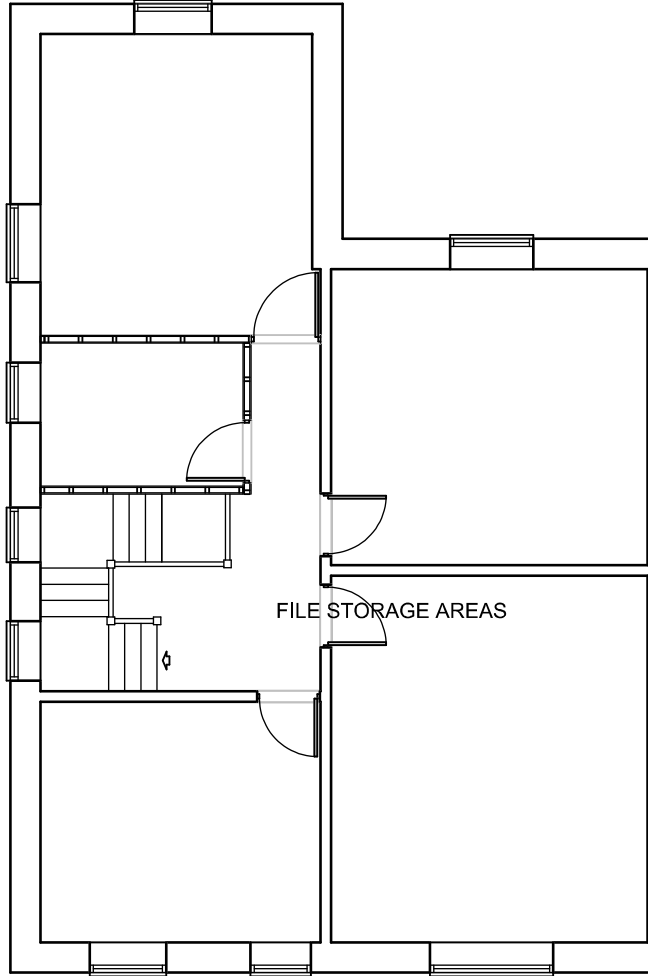

EXISTING FIRST FLOOR PLAN

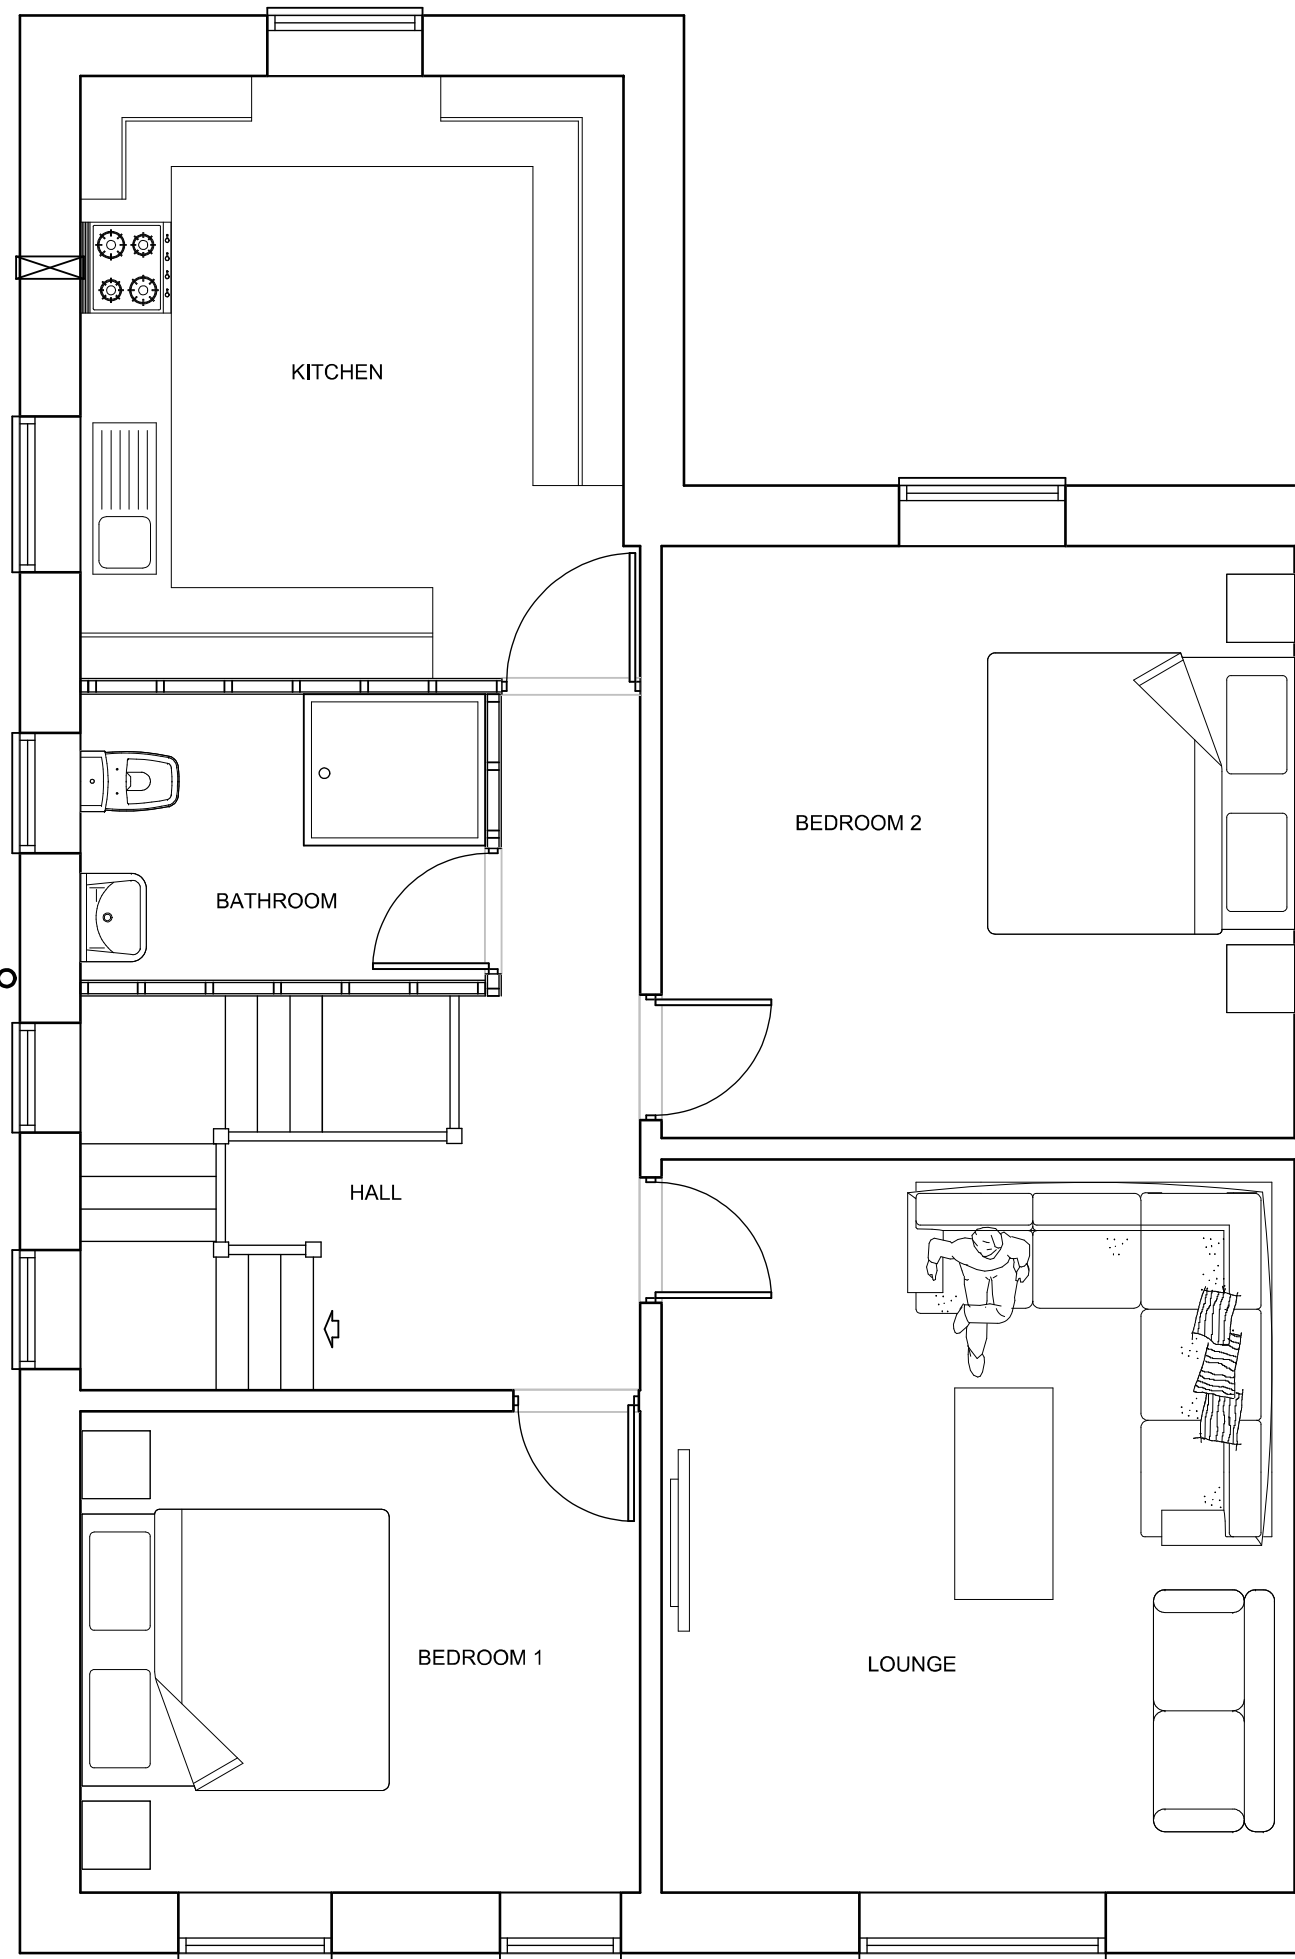

PROPOSED FIRST FLOOR PLAN



Scale 1: 500

Project 1ST FLOOR RESIDENTAIL AREA		
Client MR ABUL AZIZ SHAIK		
2 LONSDALE STREET NEWTON HEATH MANCHESTER M40 2FT		
DrawingELEVATIONS AND FLOOR PLANS		
Revision	Scale 1: 100, 50	Date 27.10.2022
Drawing No. AAS271022		
This drawing and design is copyright and must not be reproduced in part or in whole without prior written consent. Contractors must verify all dimensions on site before commencing work or preparing shop drawings.		