



The Contractor is responsible for checking dimensions and any discrepancy to be verified with the Architects before proceeding. Figured dimensions to be worked to only. Subject to all Local Authority and Statutory approvals.
DO NOT SCALE

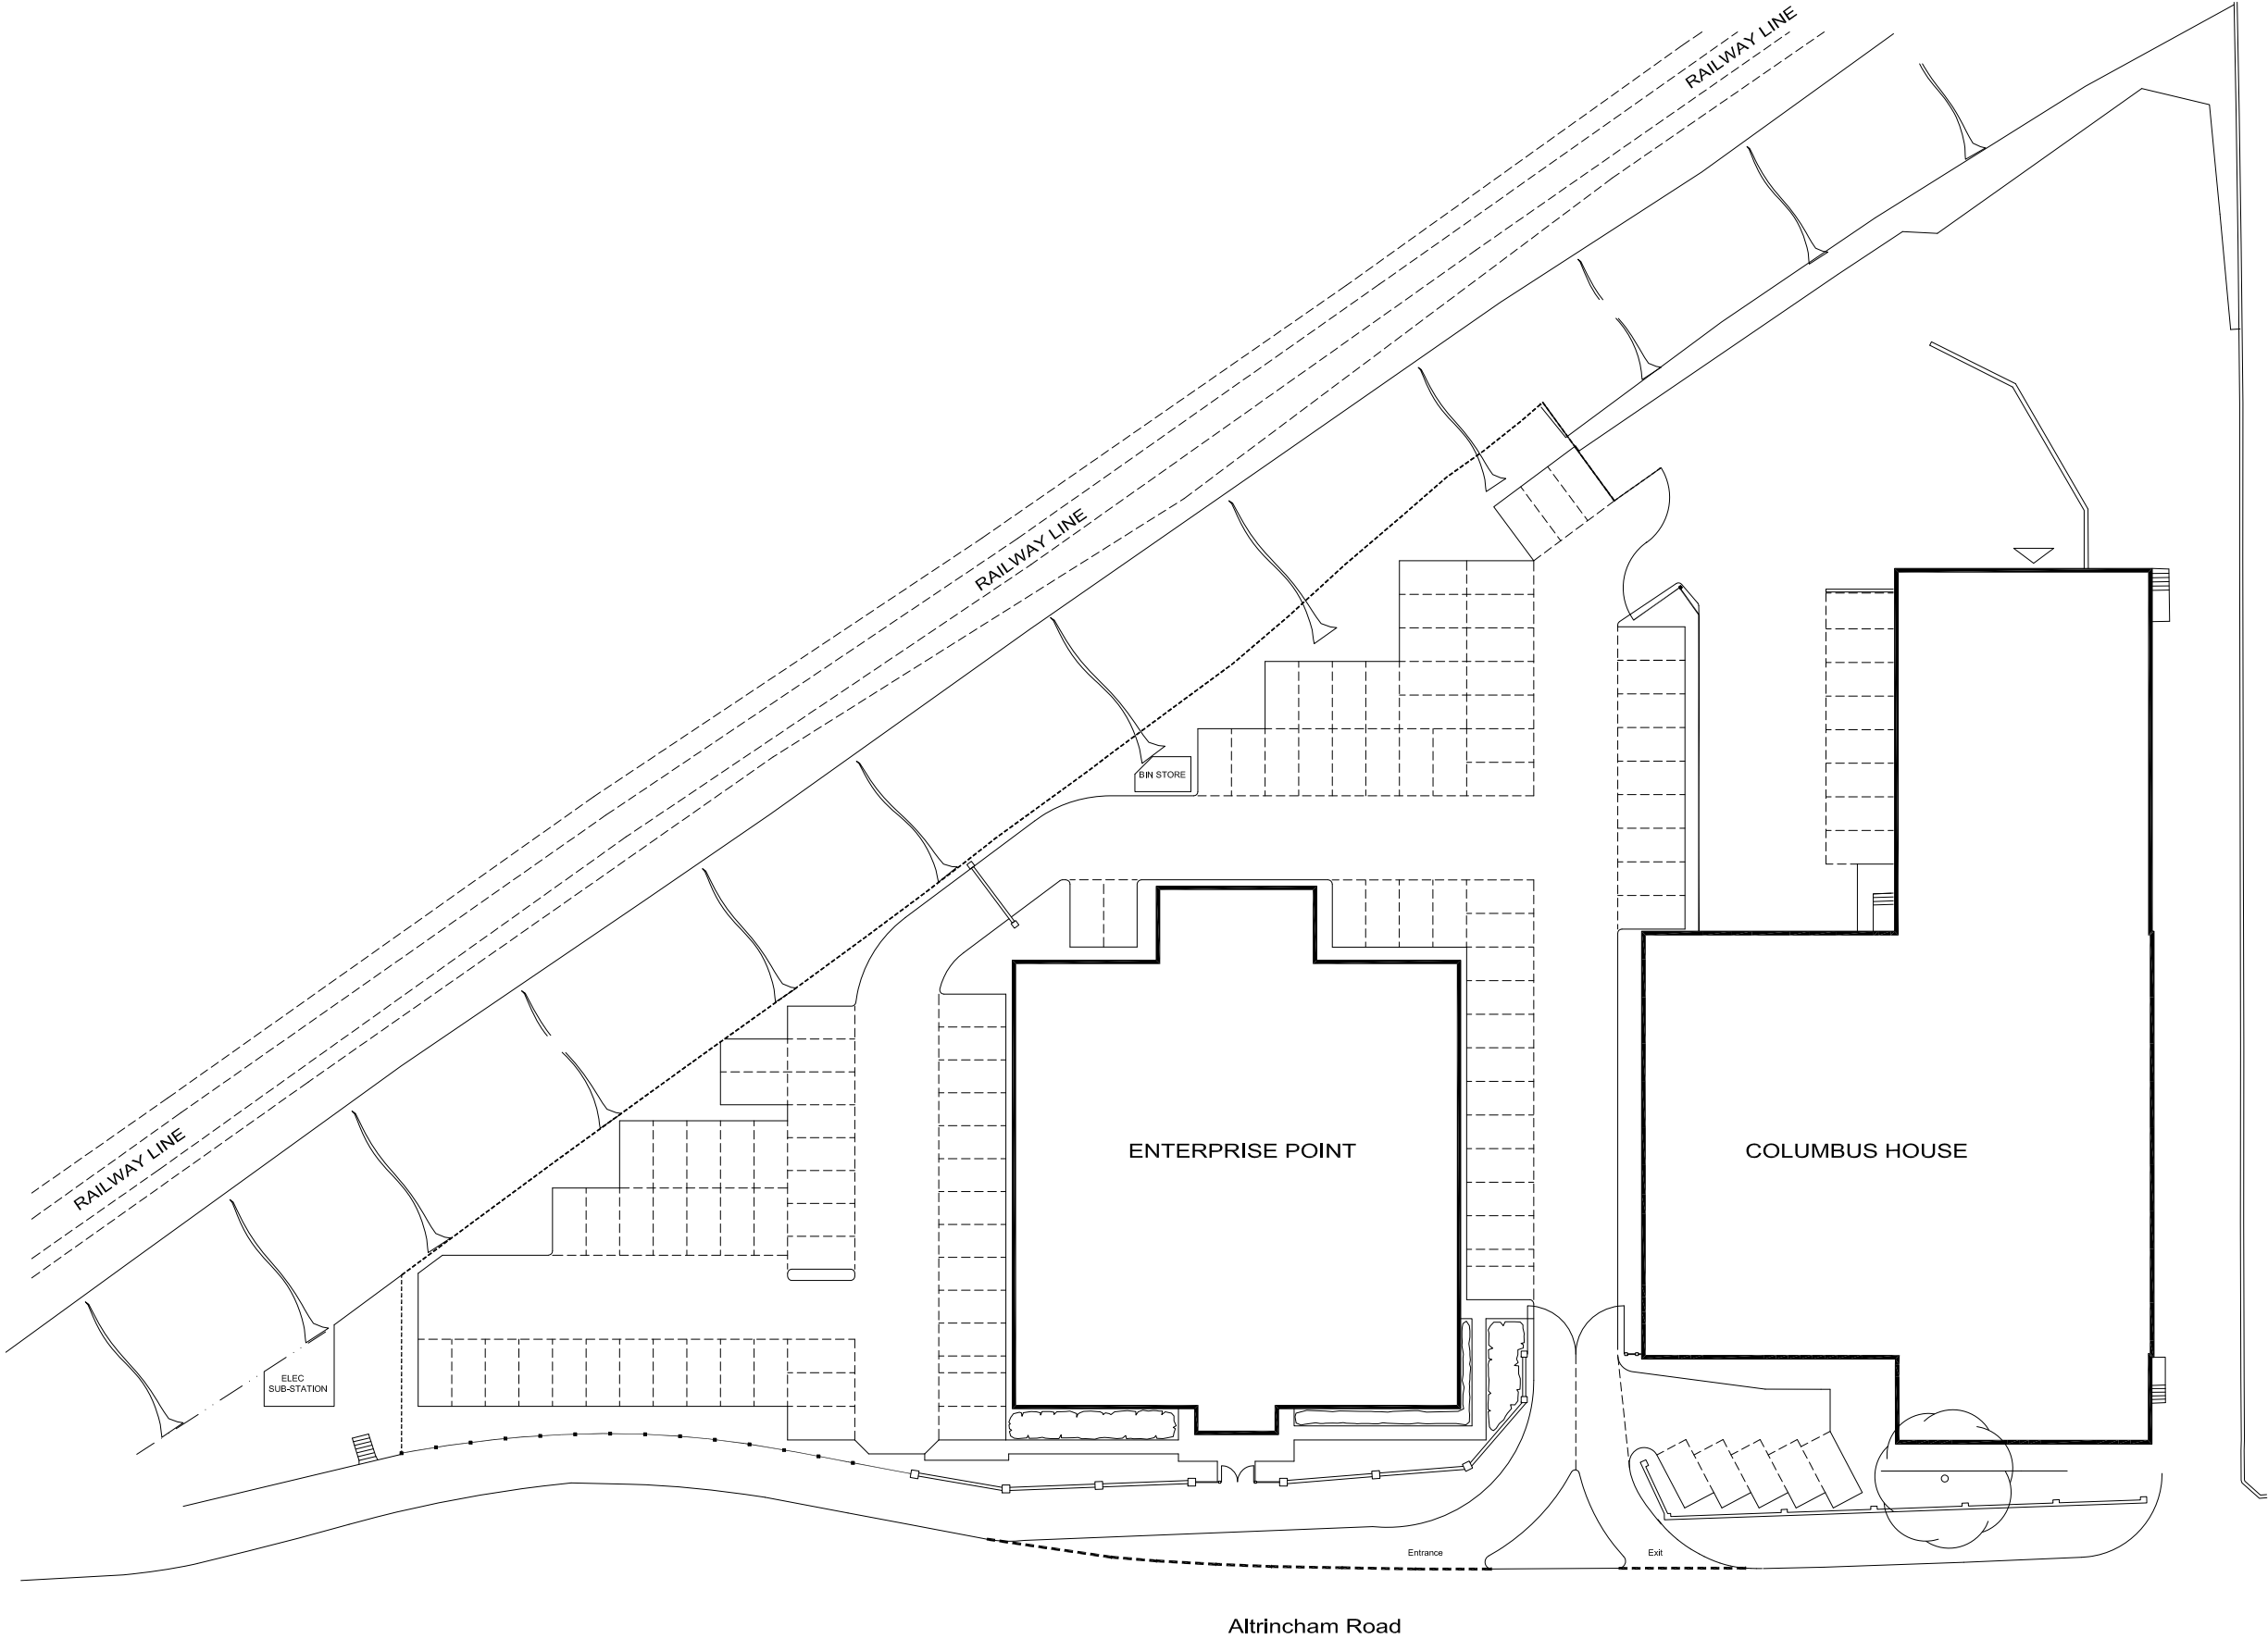

REV	DESCRIPTION	DATE

EMERSON HOUSE, HEYES LANE,
ALDERLEY EDGE,
CHESHIRE SK9 7LF
Tel: (01625) 588400. Fax: (01625) 588276

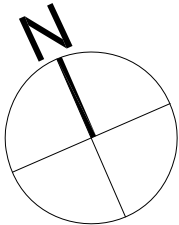

location			
ENTERPRISE POINT ALTRINCHAM ROAD, SHARSTON			
title			
PROPOSED SITE PLAN INDICATING ADDITIONAL CAR SPACES			
scale	ref	checked	date
1:500 @ A3	C.P.H.		12.06.14
drawing no.			
172-PLA-2001			