



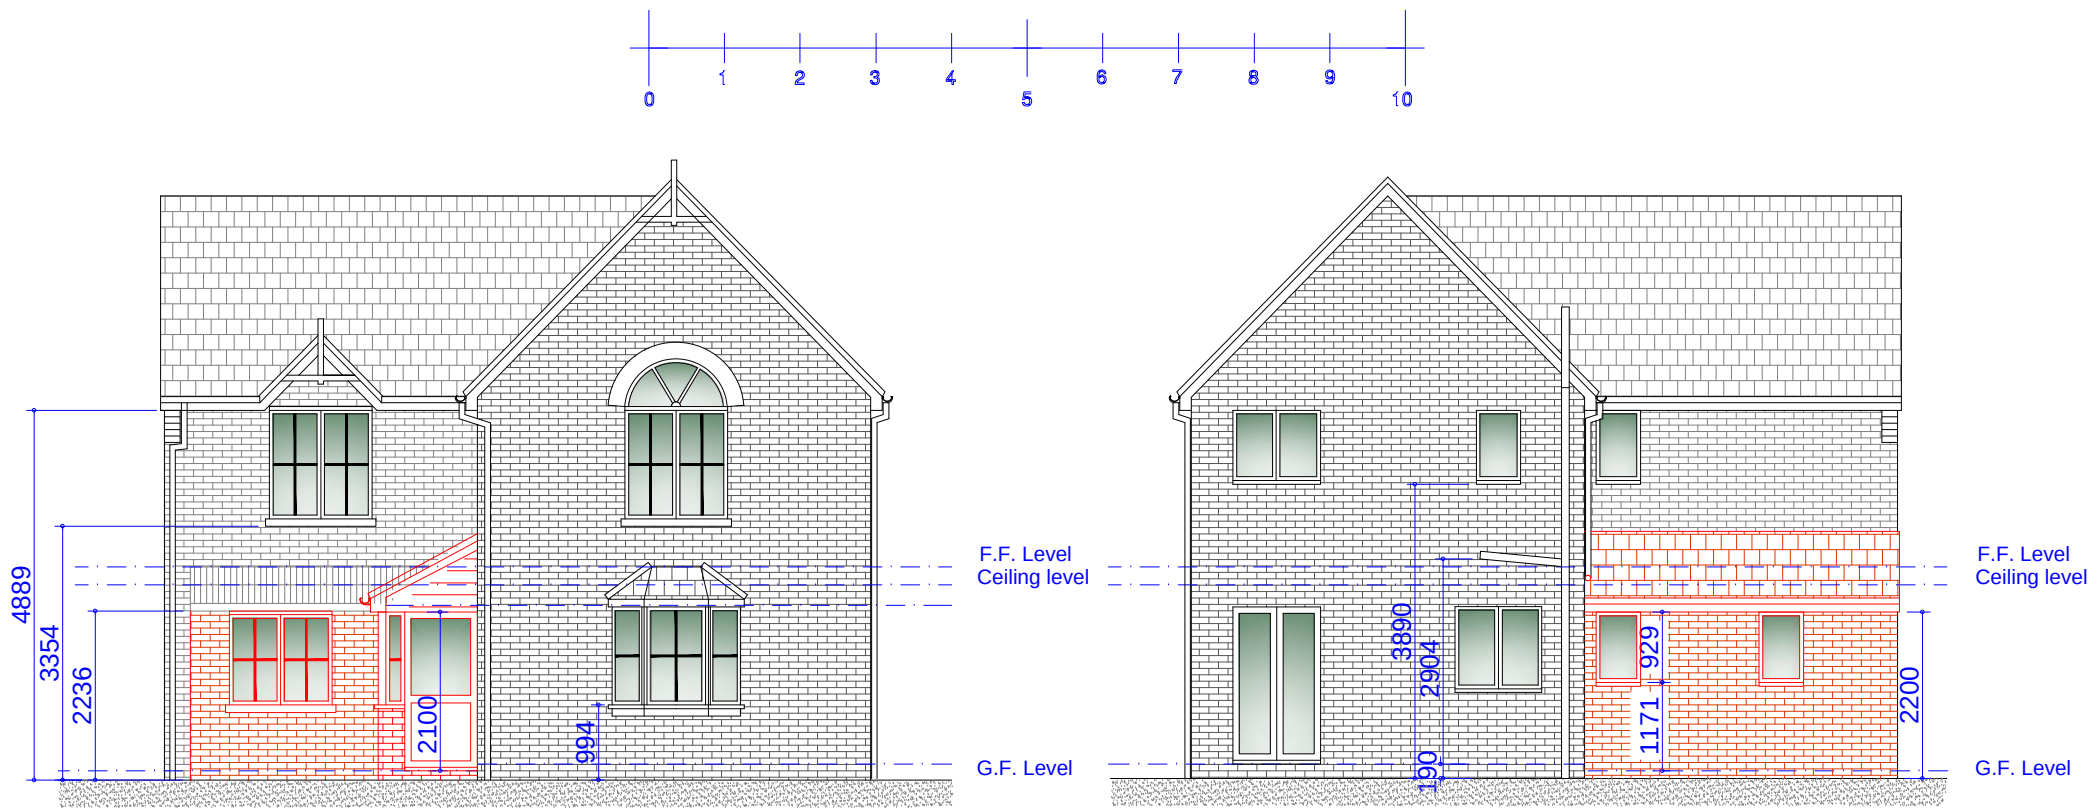

Proposed Front Elevation
Scale 1:100

Proposed Rear Elevation
Scale 1:100

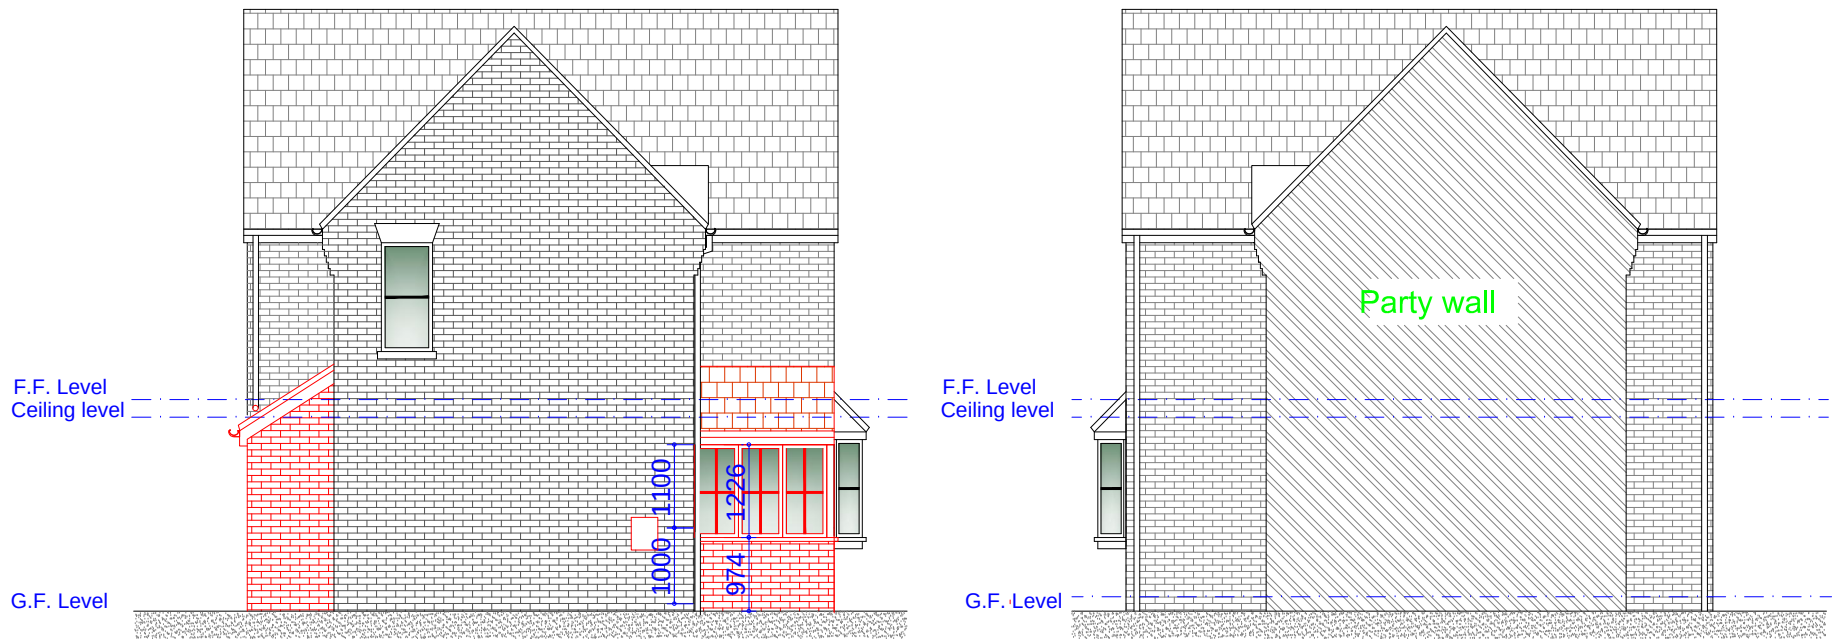

Proposed L/H Side Elevation
Scale 1:100

Proposed R/H Side Elevation
Scale 1:100

Materials-
Walls - Brown mix commons
Windows - White UPVC DG
Roof - Concrete interlocking roof tiles
Doors - White UPVC DG

Rev	Date	Description
Issued For : INFORMATION PURPOSES ONLY		
Client		
Mr. Dan Kasinathan		
Project		
34 Chervil Close, Fallowfield, Manchester M14 7DP		
Proposed garage conversion, front porch and single storey rear extension.		
Scheme - Drawing Title		
Proposed Elevations.		
03	Date	29.11.22
Drawing No.	Revision	Scale 1:100 @A3
		
Plans To Build It Ltd		
Tel: 0161 728 5730		
Mob: 07741175755		
www.planstobuildit.com		