


SHIP CANAL HOUSE, 9TH FLOOR

DECORATIONS LAYOUT

This drawing is the property of bluesky Design and must not be copied or otherwise reproduced. All dimensions must be checked on site before commencing work. This drawing was produced using AutoCAD 2019.

NOTE: ALL DRAWING INFORMATION SUBJECT TO SITE SURVEY AND DRAWING UPDATES POST STRIP-OUT

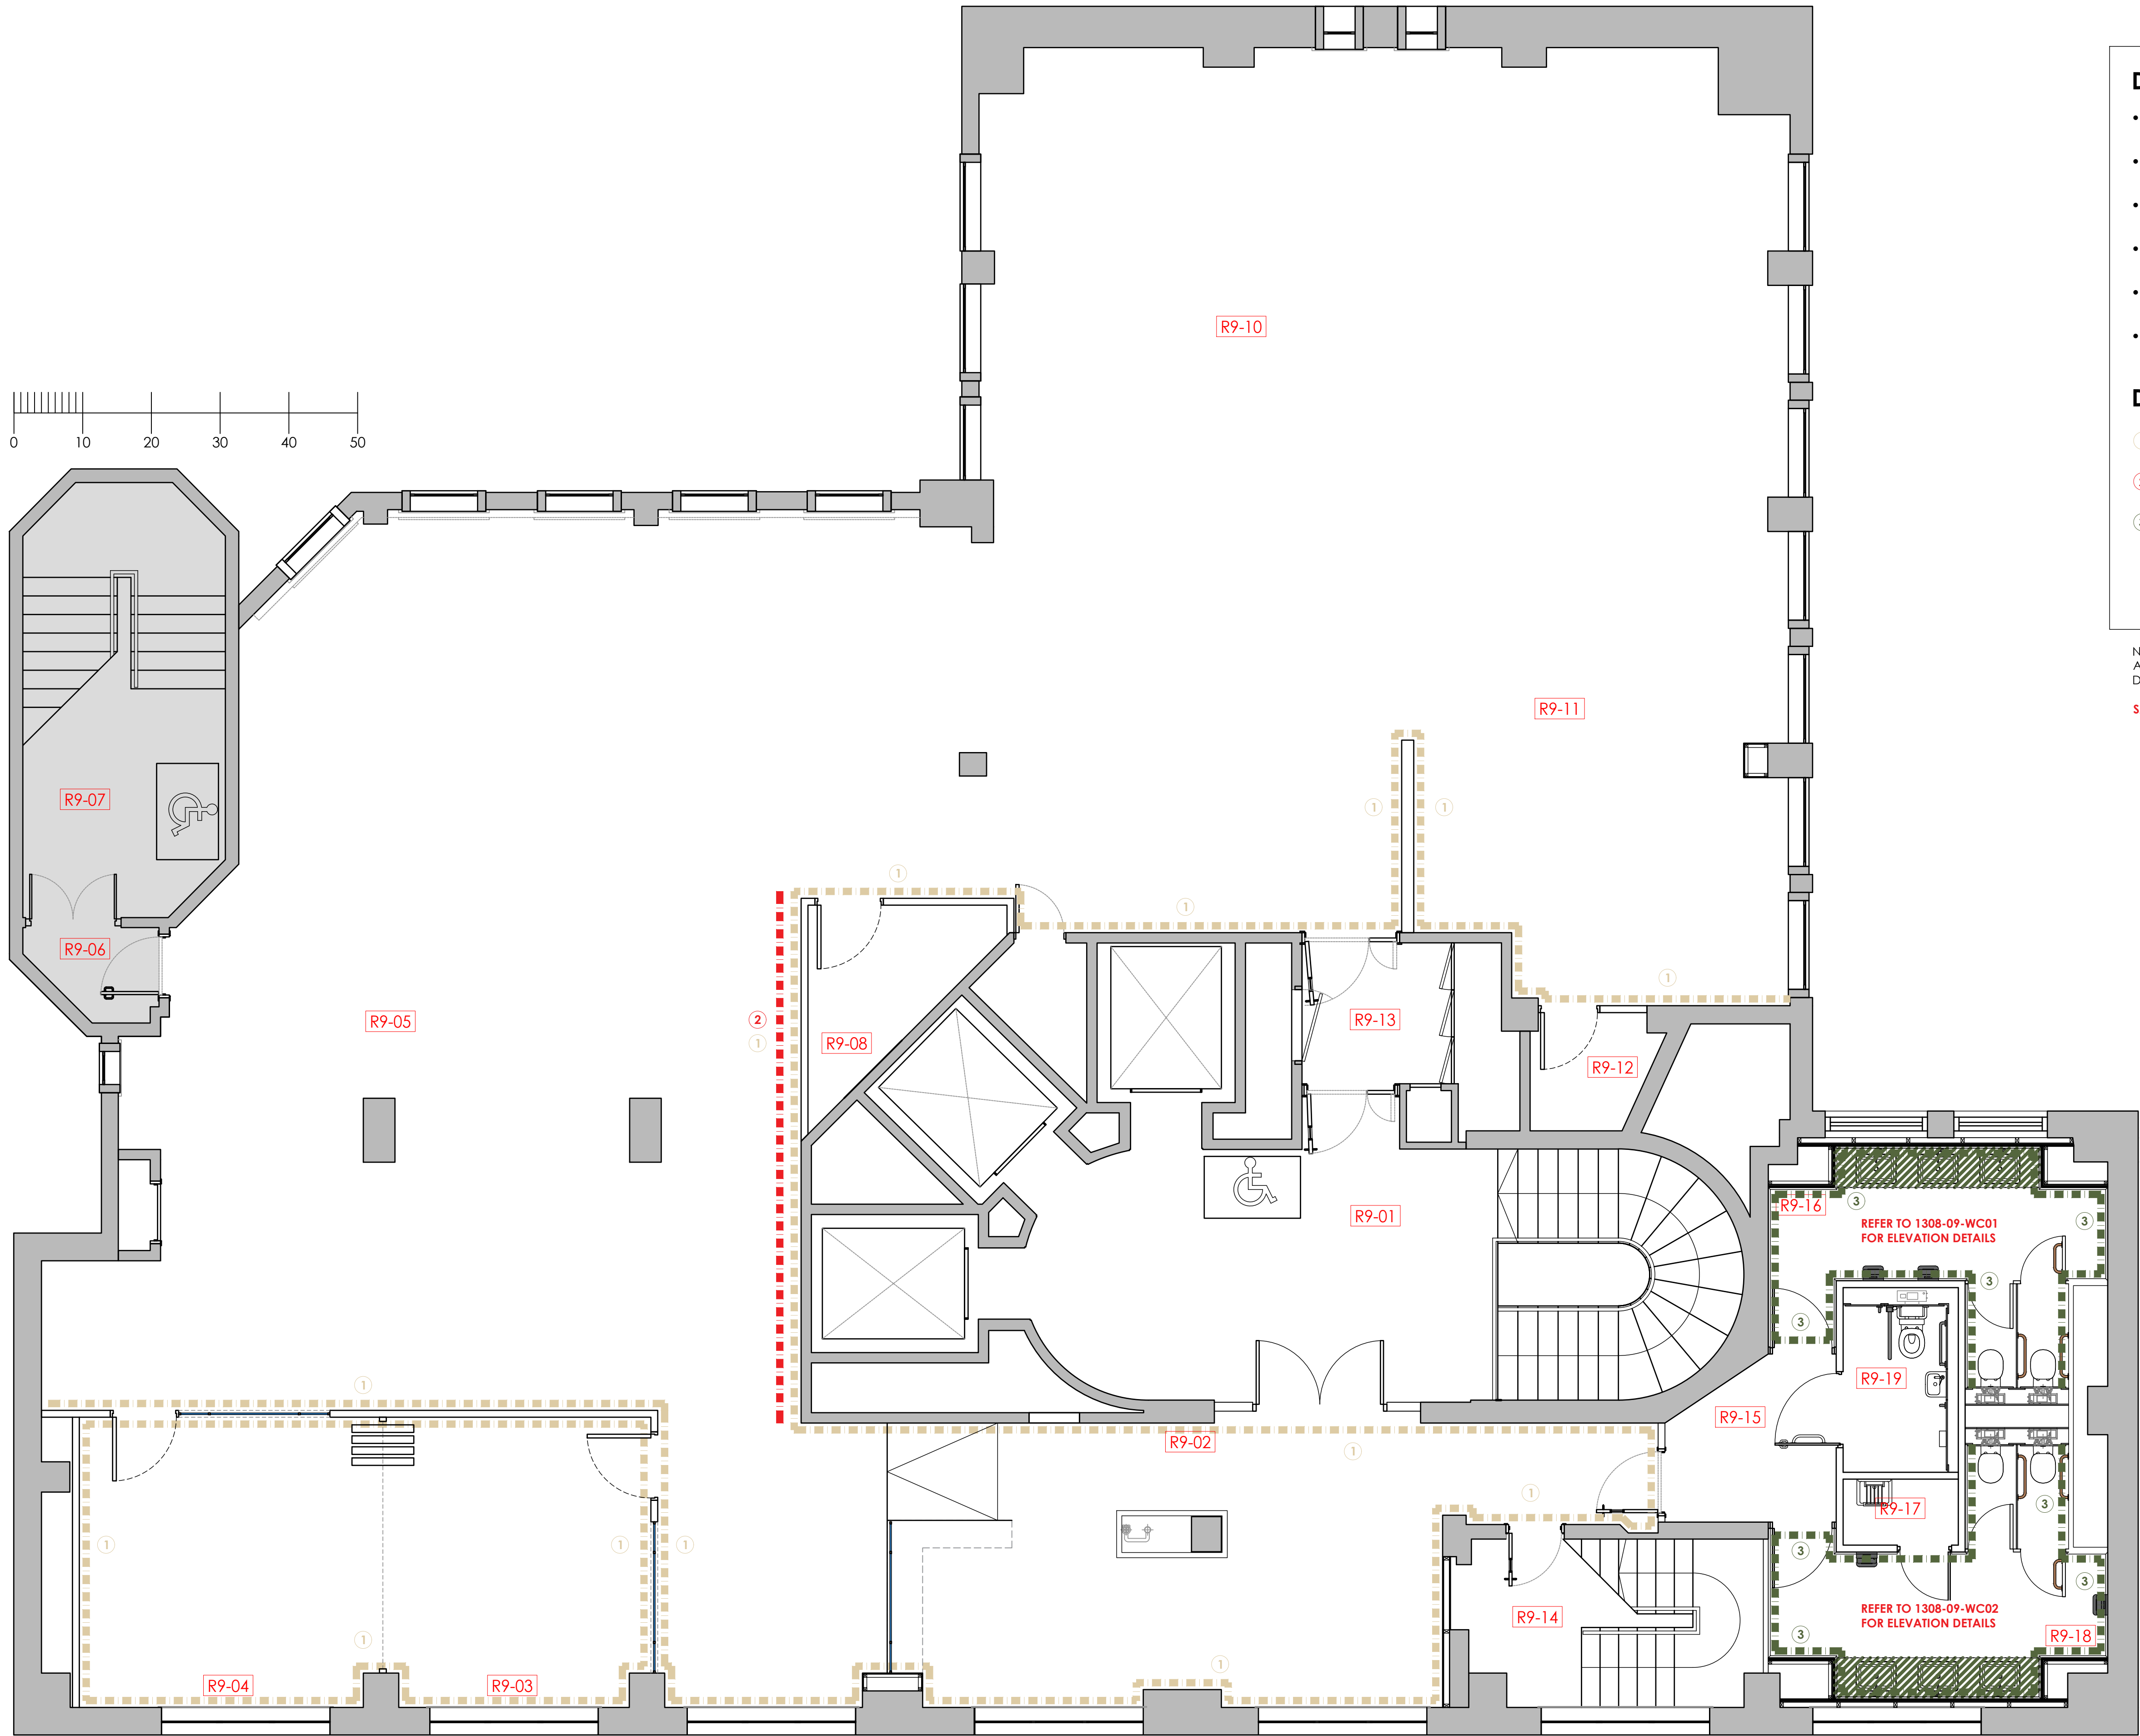

DECORATION NOTES

- Unless otherwise stated, all existing walls to receive new Dulux Diamond Matt emulsion paint finish. Colour:- RAL 9010.
- Unless otherwise stated, all new partitions to receive new Dulux Diamond Matt emulsion paint finish. Colour:- RAL 9010.
- Unless otherwise stated, all existing cills and skirtings to be sanded and prepared to receive 2No. coats eggshell paint finish. Colour:- to match wall colour above.
- Unless otherwise stated, all new architraves to be prepared to receive 2No. coats eggshell paint finish. Colour:- refer to layout
- To be read in conjunction with elevations and door schedule to illustrate extents of paint colours.
- All new and existing MF and plasterboard ceilings to be receive Dulux Diamond Matt emulsion paint finish. Colour:- RAL 9010

DECORATION KEY

- ① Walls to receive feature paint colour, Dulux Diamond Matt emulsion paint. Colour:- 40YY 60/103
- ② Painted wall with beading detail. Refer to detail drawing 1308-09-JN-03 Beading to be painted to match wall colour.
- ③ Walls to receive feature paint colour, Dulux Diamond Matt emulsion paint. Colour:- 90YY 13/177
- Ceiling bulkheads to receive feature paint colour, Dulux Diamond Matt emulsion paint. Colour:- 90YY 13/177

NOTES
ALL DECORATIONS TO BE IN ACCORDANCE WITH MANUFACTURER'S GUIDELINES. FOR PAINT DECORATION 1no. MISS / SEALING COAT & 2no. FINISHING COATS

SAMPLE PATCH ON SITE REQUIRED FOR APPROVAL BY BSD PRIOR TO FULL COVERAGE

Rev	Date	Description	Initials
B	13.11.22	Heritage Issue	FLC
A	03.11.22	Issued for Tender	FLC

Client:	GROSVENOR
Project:	SHIP CANAL HOUSE
Address:	9TH FLOOR, SHIP CANAL HOUSE, KING STREET
Drawing Title:	DECORATIONS LAYOUT
Date:	21.10.2022
Project Number:	1308
Scale:	1:50@A1
Drawn by:	CB
Drawing Number:	1308-09-DC-01B

bluesky Design
INTERIORS LIMITED
Studio 1, 149 High Street, Boston Spa, Leeds LS23 6BH
Tel: 01937 845 399 www.blueskydesigninteriors.co.uk