





Location Plan
Scale 1:1250@A3




SCALE BAR 1:500

 

SCALE BAR 1:1250

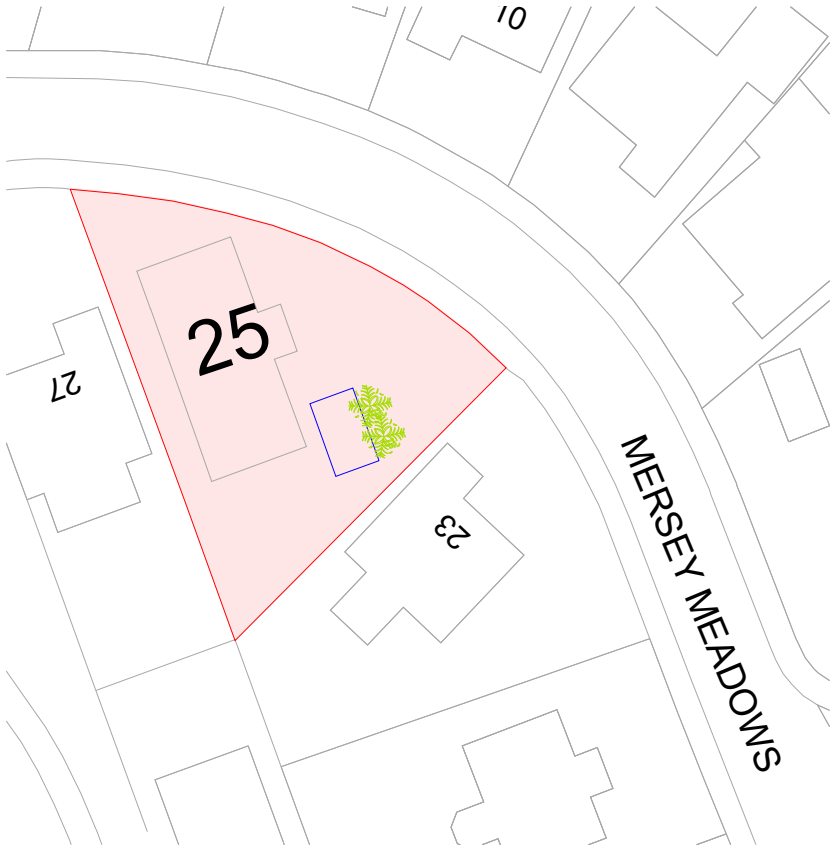

Existing Site Plan
Scale 1:500@A3

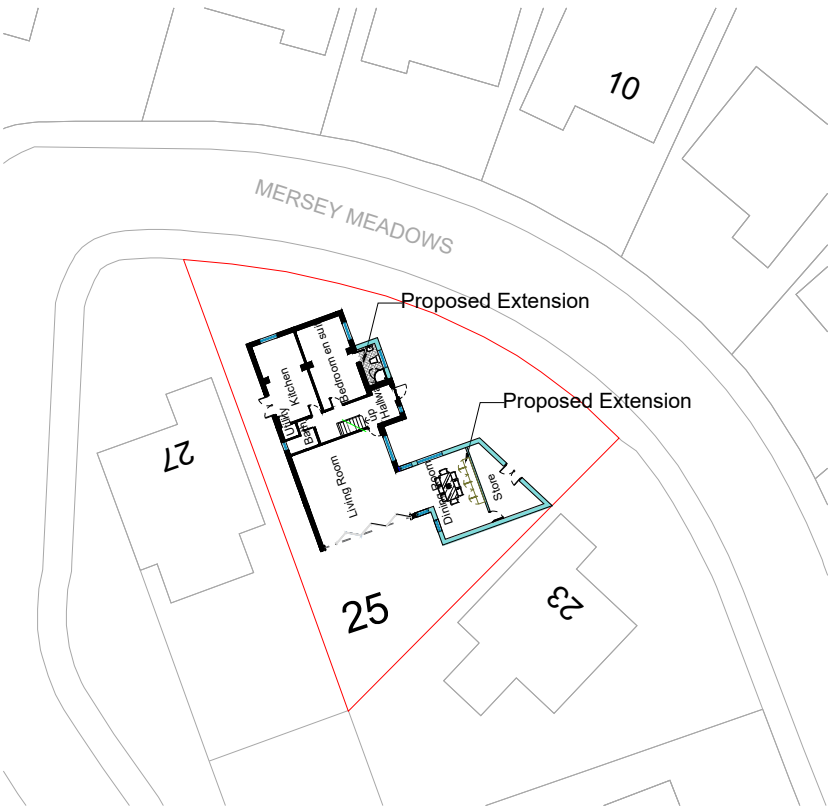

Proposed Site Plan
Scale 1:500@A3



GENERAL NOTES

1. The contractor must check the site and the approved drawings before commencing the works and must take any working measurements as necessary and any discrepancy must be reported to the client.
2. Work shall comply with any current relevant BS/codes of practices and confirm to the Building Regulations including the latest amendment. The contractor is responsible for setting out the works.

Project Address

25 Mersey Meadows
Manchester
M20 2GB

Drawing statuses

Planning Permission

Project

Front ground floor part extension
to incorporate en suite

Garage conversion to habitable
room

Erection of a garage

Key

Boundary

Revision

Date

Flat roofed front extension
flushed with 23 Mersey
Meadows

21/10/22

Hip roof front extension
flushed with 23 Mersey
Meadows

13/11/22

Drawing No.

PP141(1)22

SCALE

1: 1250@A3
1: 500@A3

PAPER SIZE

A3

DATE

21.06.2022

DRAWN BY

AT

AT A. Design
12 Hastings Gardens
Stockport
SK5 8BF
ata_design@hotmail.com
07830039347