


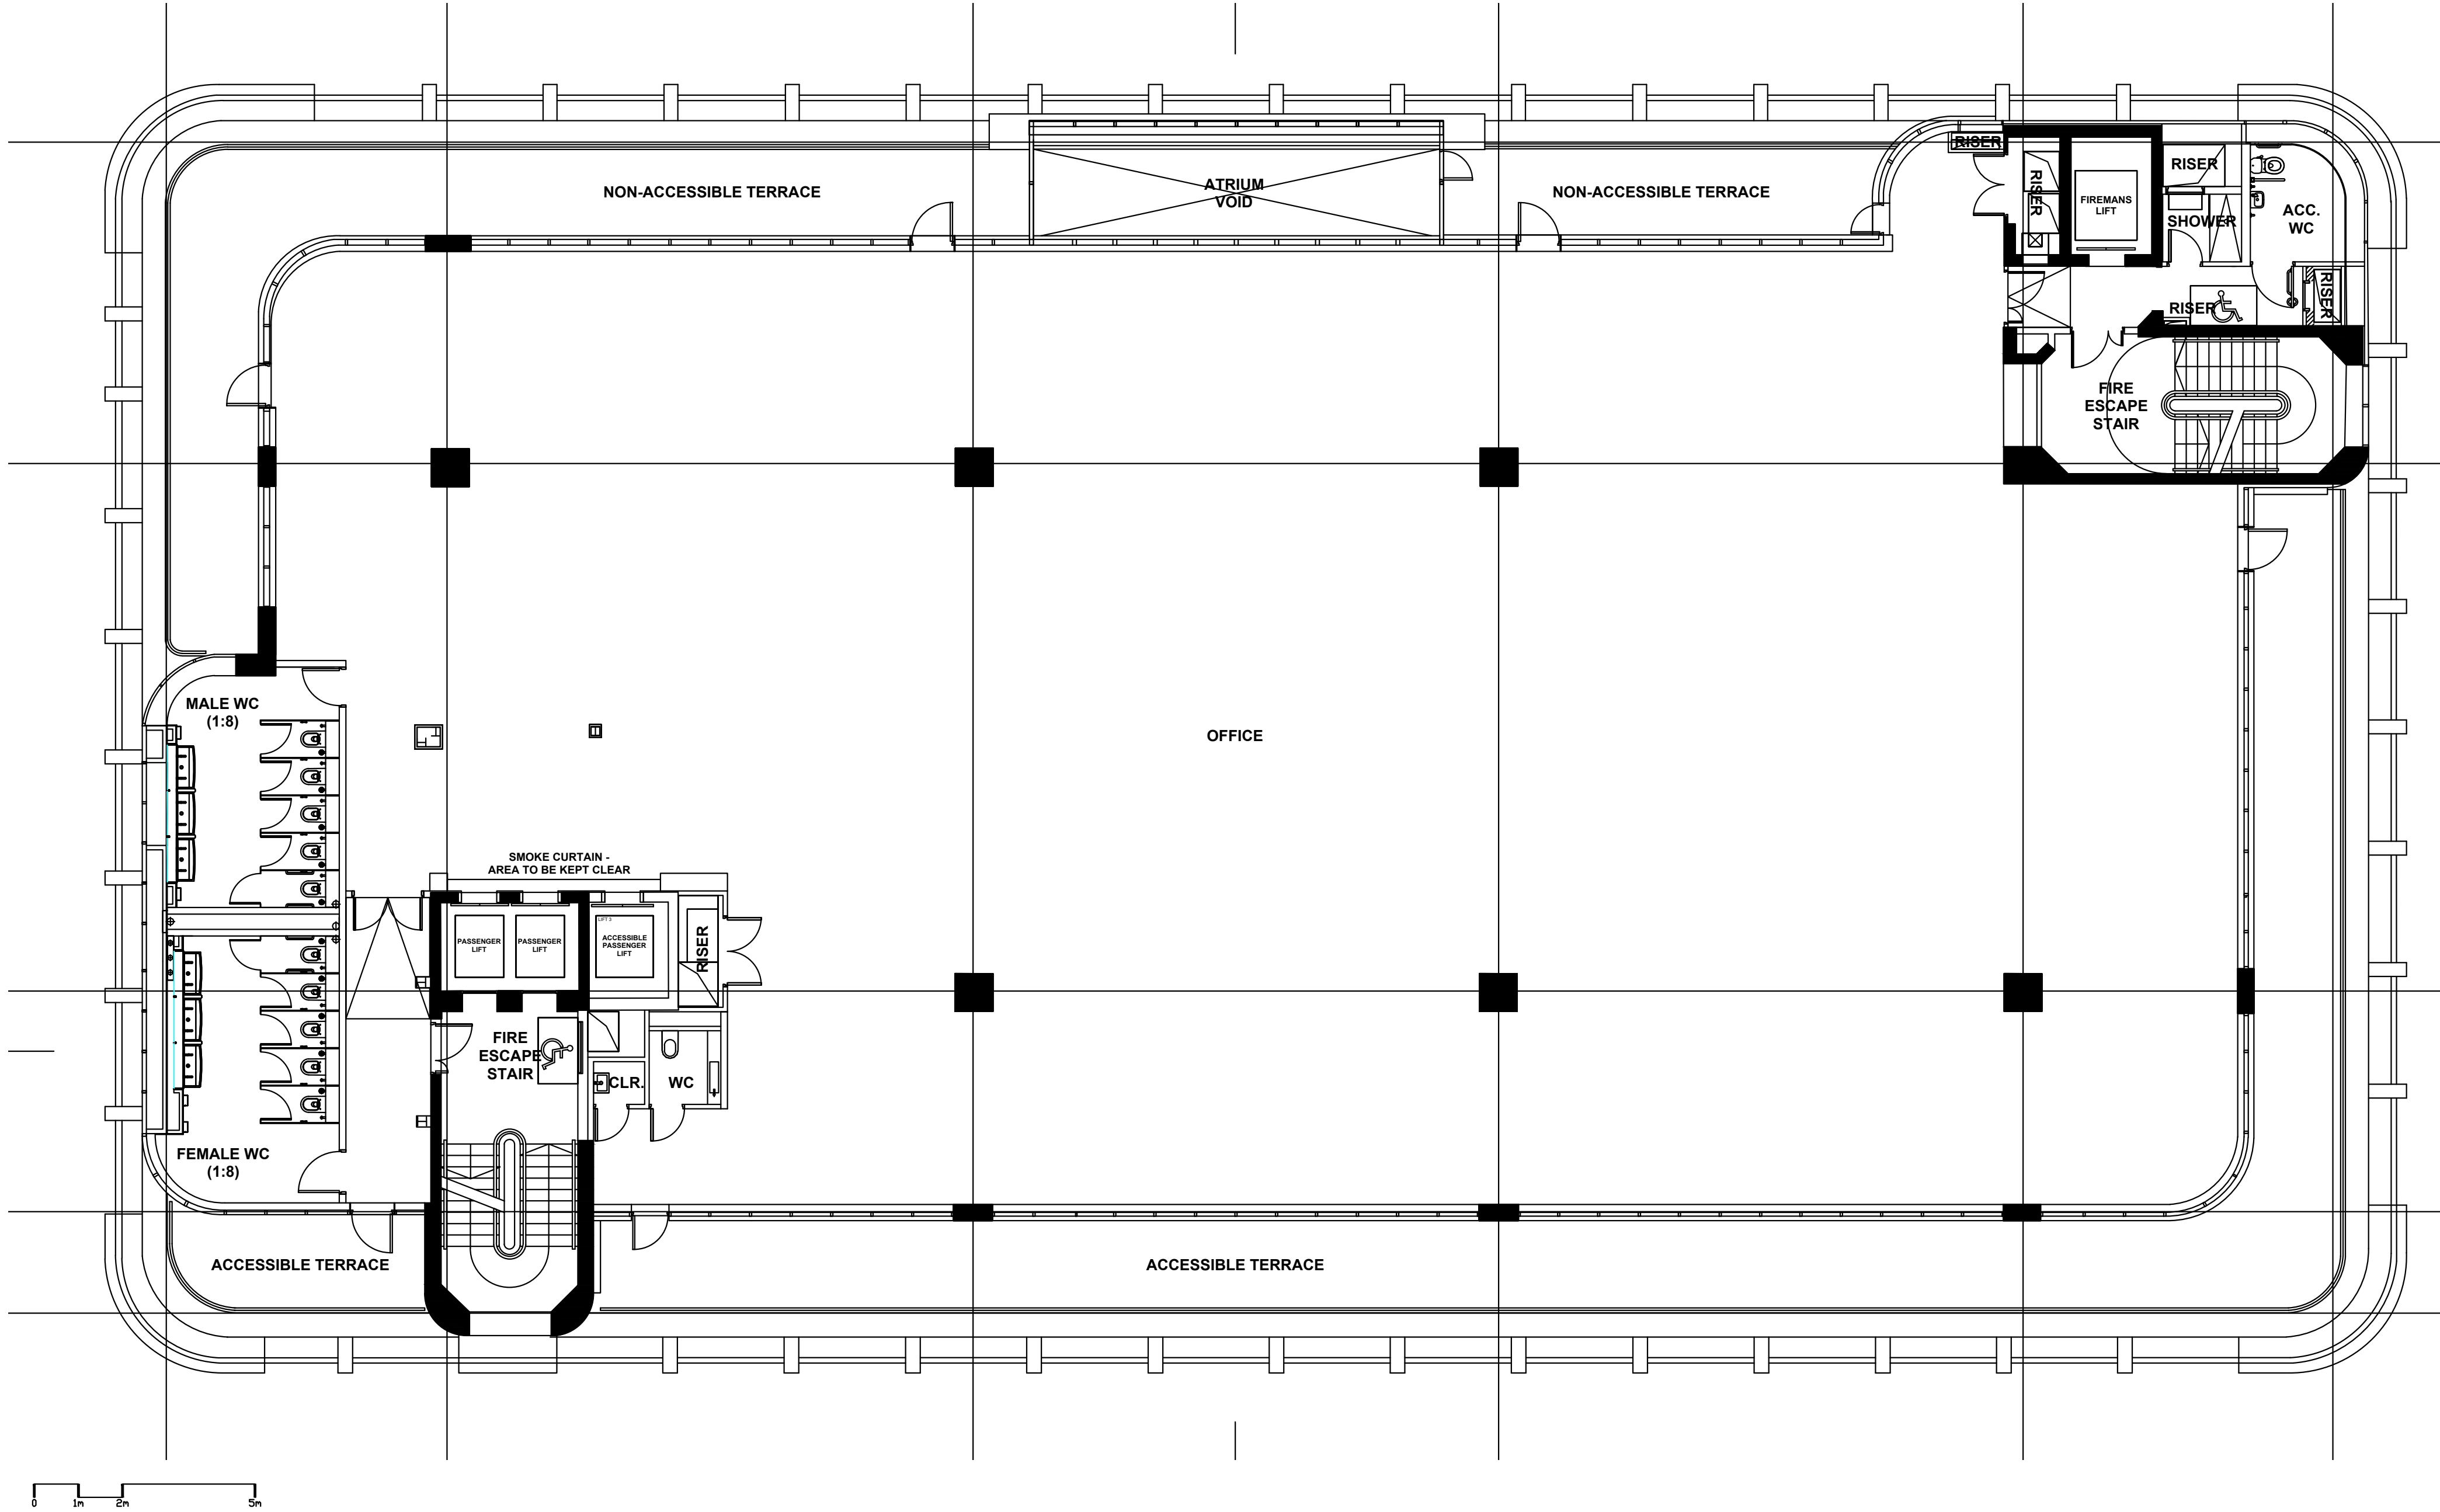

1 Existing Plan
S104.0 SCALE 1:100

Disclaimer:
All dimensions given in good faith and believed to be correct.
All measurements to be verified for accuracy after the stripout and prior to creating Construction Phase drawings.
Contractors please always verify measurements prior to starting work. Do not scale off this drawing.
If in doubt please consult the Surveyor or the PM in charge.
No responsibility can be taken for any errors found by measuring off these drawings.



CLIENT NAME

PROJECT NAME

VF Manchester Express

DESCRIPTION

SITE ADDRESS

PROJECT NUMBER

REVISIONS

1. 00-00-0000

ARCHITECT



OFFICE

8 St James's Square, St. James's,
London, SW1Y 4JU

Existing Floor Plan

SCALE


DRAFTED BY

VK

CHECKED BY

DRAWING NUMBER

S104.0

 

Disclaimer:
All dimensions given in good faith and believed to be correct.
All measurements to be verified for accuracy after the stripout and prior to creating Construction Phase drawings.
Contractors please always verify measurements prior to starting work. Do not scale off this drawing.
If in doubt please consult the Surveyor or the PM in charge.
No responsibility can be taken for any errors found by measuring off these drawings.



PROJECT NAME	VF Manchester Express
--------------	-----------------------

PROJECT NUMBER

1.	00-00-0000
----	------------

ARCHITECT



OFFICE
8 St James's Square, St. James's,
London, SW1Y 4JU


General Arrangement - Floor Layout

SCALE


DRAFTED BY	VK
CHECKED BY	

DRAWING NUMBER


P200.0

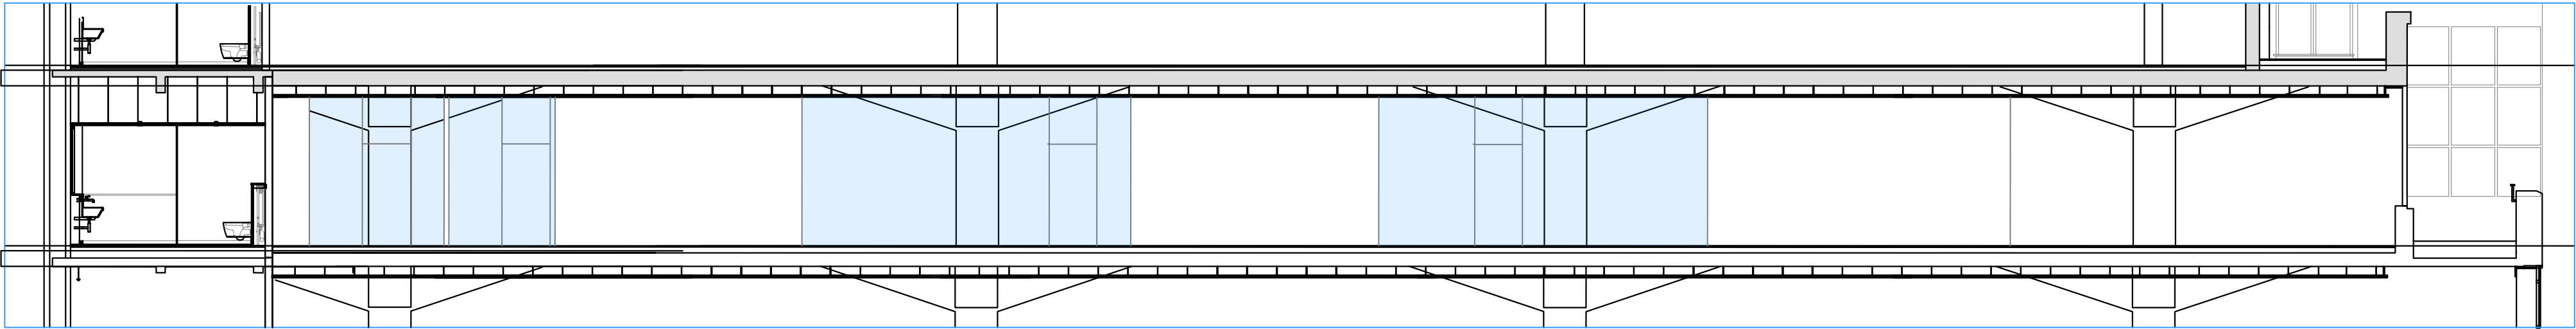



SECTION A-A

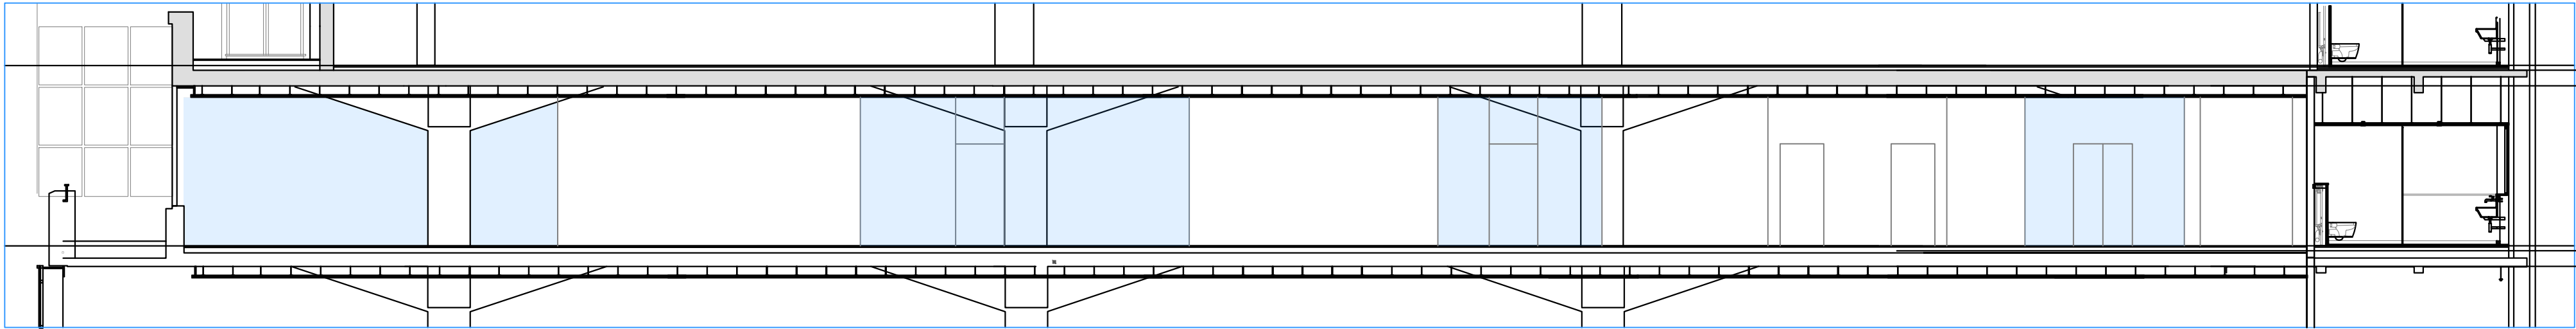

SECTION B-B

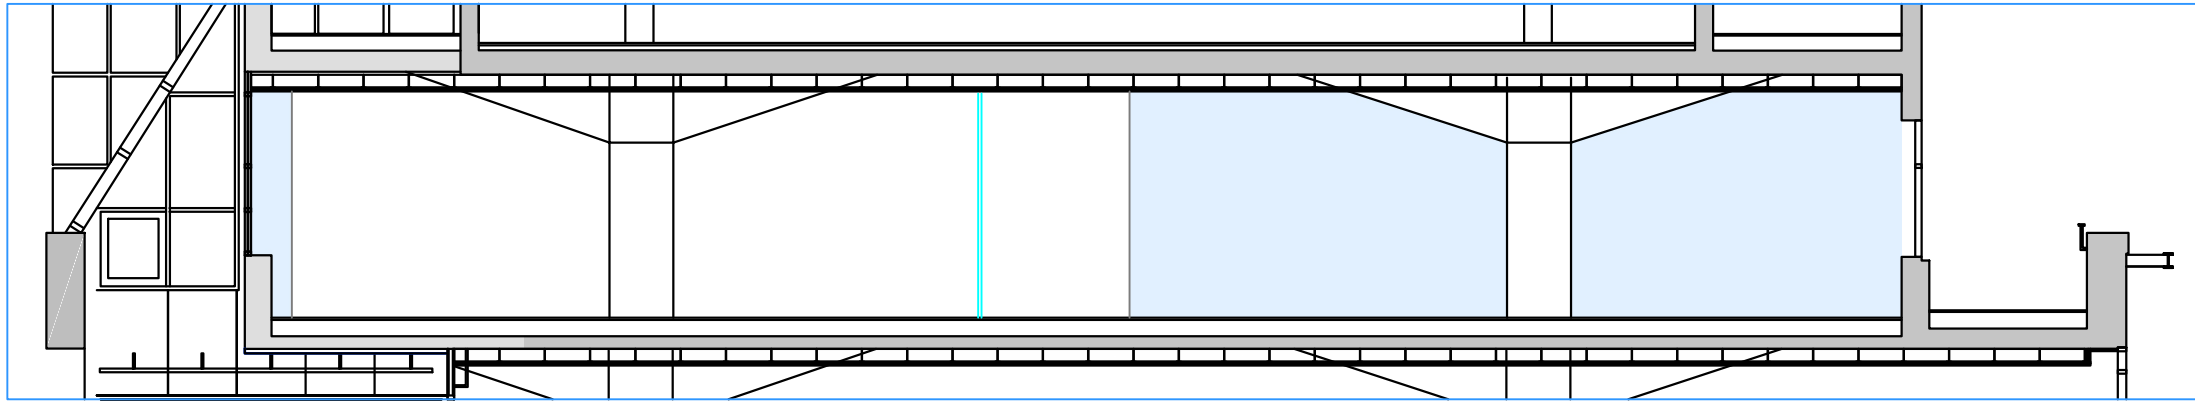

SECTION C-C

 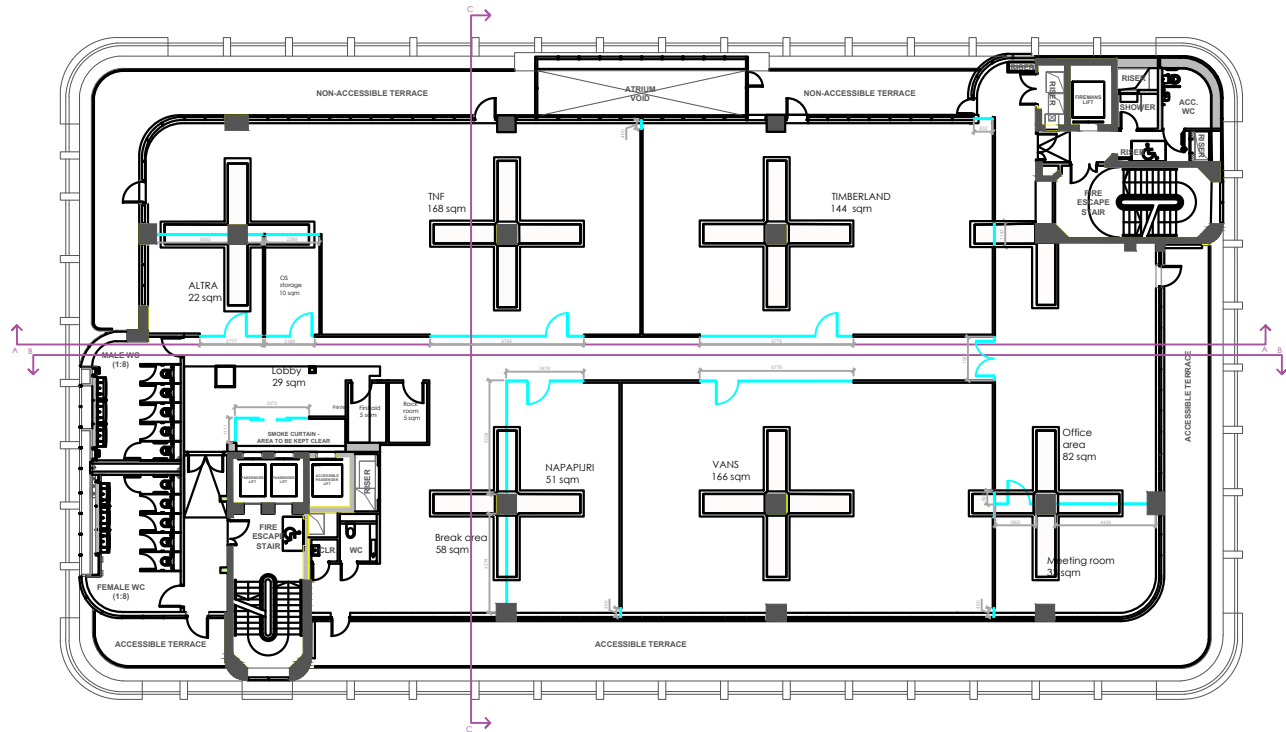

1 Proposed section
P200.2 SCALE 1:100

Disclaimer:
All dimensions given in good faith and believed to be correct.
All measurements to be verified for accuracy after the stripout and prior to creating Construction Phase drawings.
Contractors please always verify measurements prior to starting work. Do not scale off this drawing.
If in doubt please consult the Surveyor or the PM in charge.
No responsibility can be taken for any errors found by measuring off these drawings.



CLIENT NAME

PROJECT NAME

VF Manchester Express

DESCRIPTION

SITE ADDRESS

PROJECT NUMBER

REVISIONS

1. 00-00-0000

ARCHITECT



OFFICE

8 St James's Square, St. James's,
London, SW1Y 4JU

Sections depicting the relationship of
the proposed glazing with the
cruciform column

SCALE

DRAFTED BY



VK

CHECKED BY

DRAWING NUMBER

P200.2

EW30 Self-closing Double Glazed Glass Door

 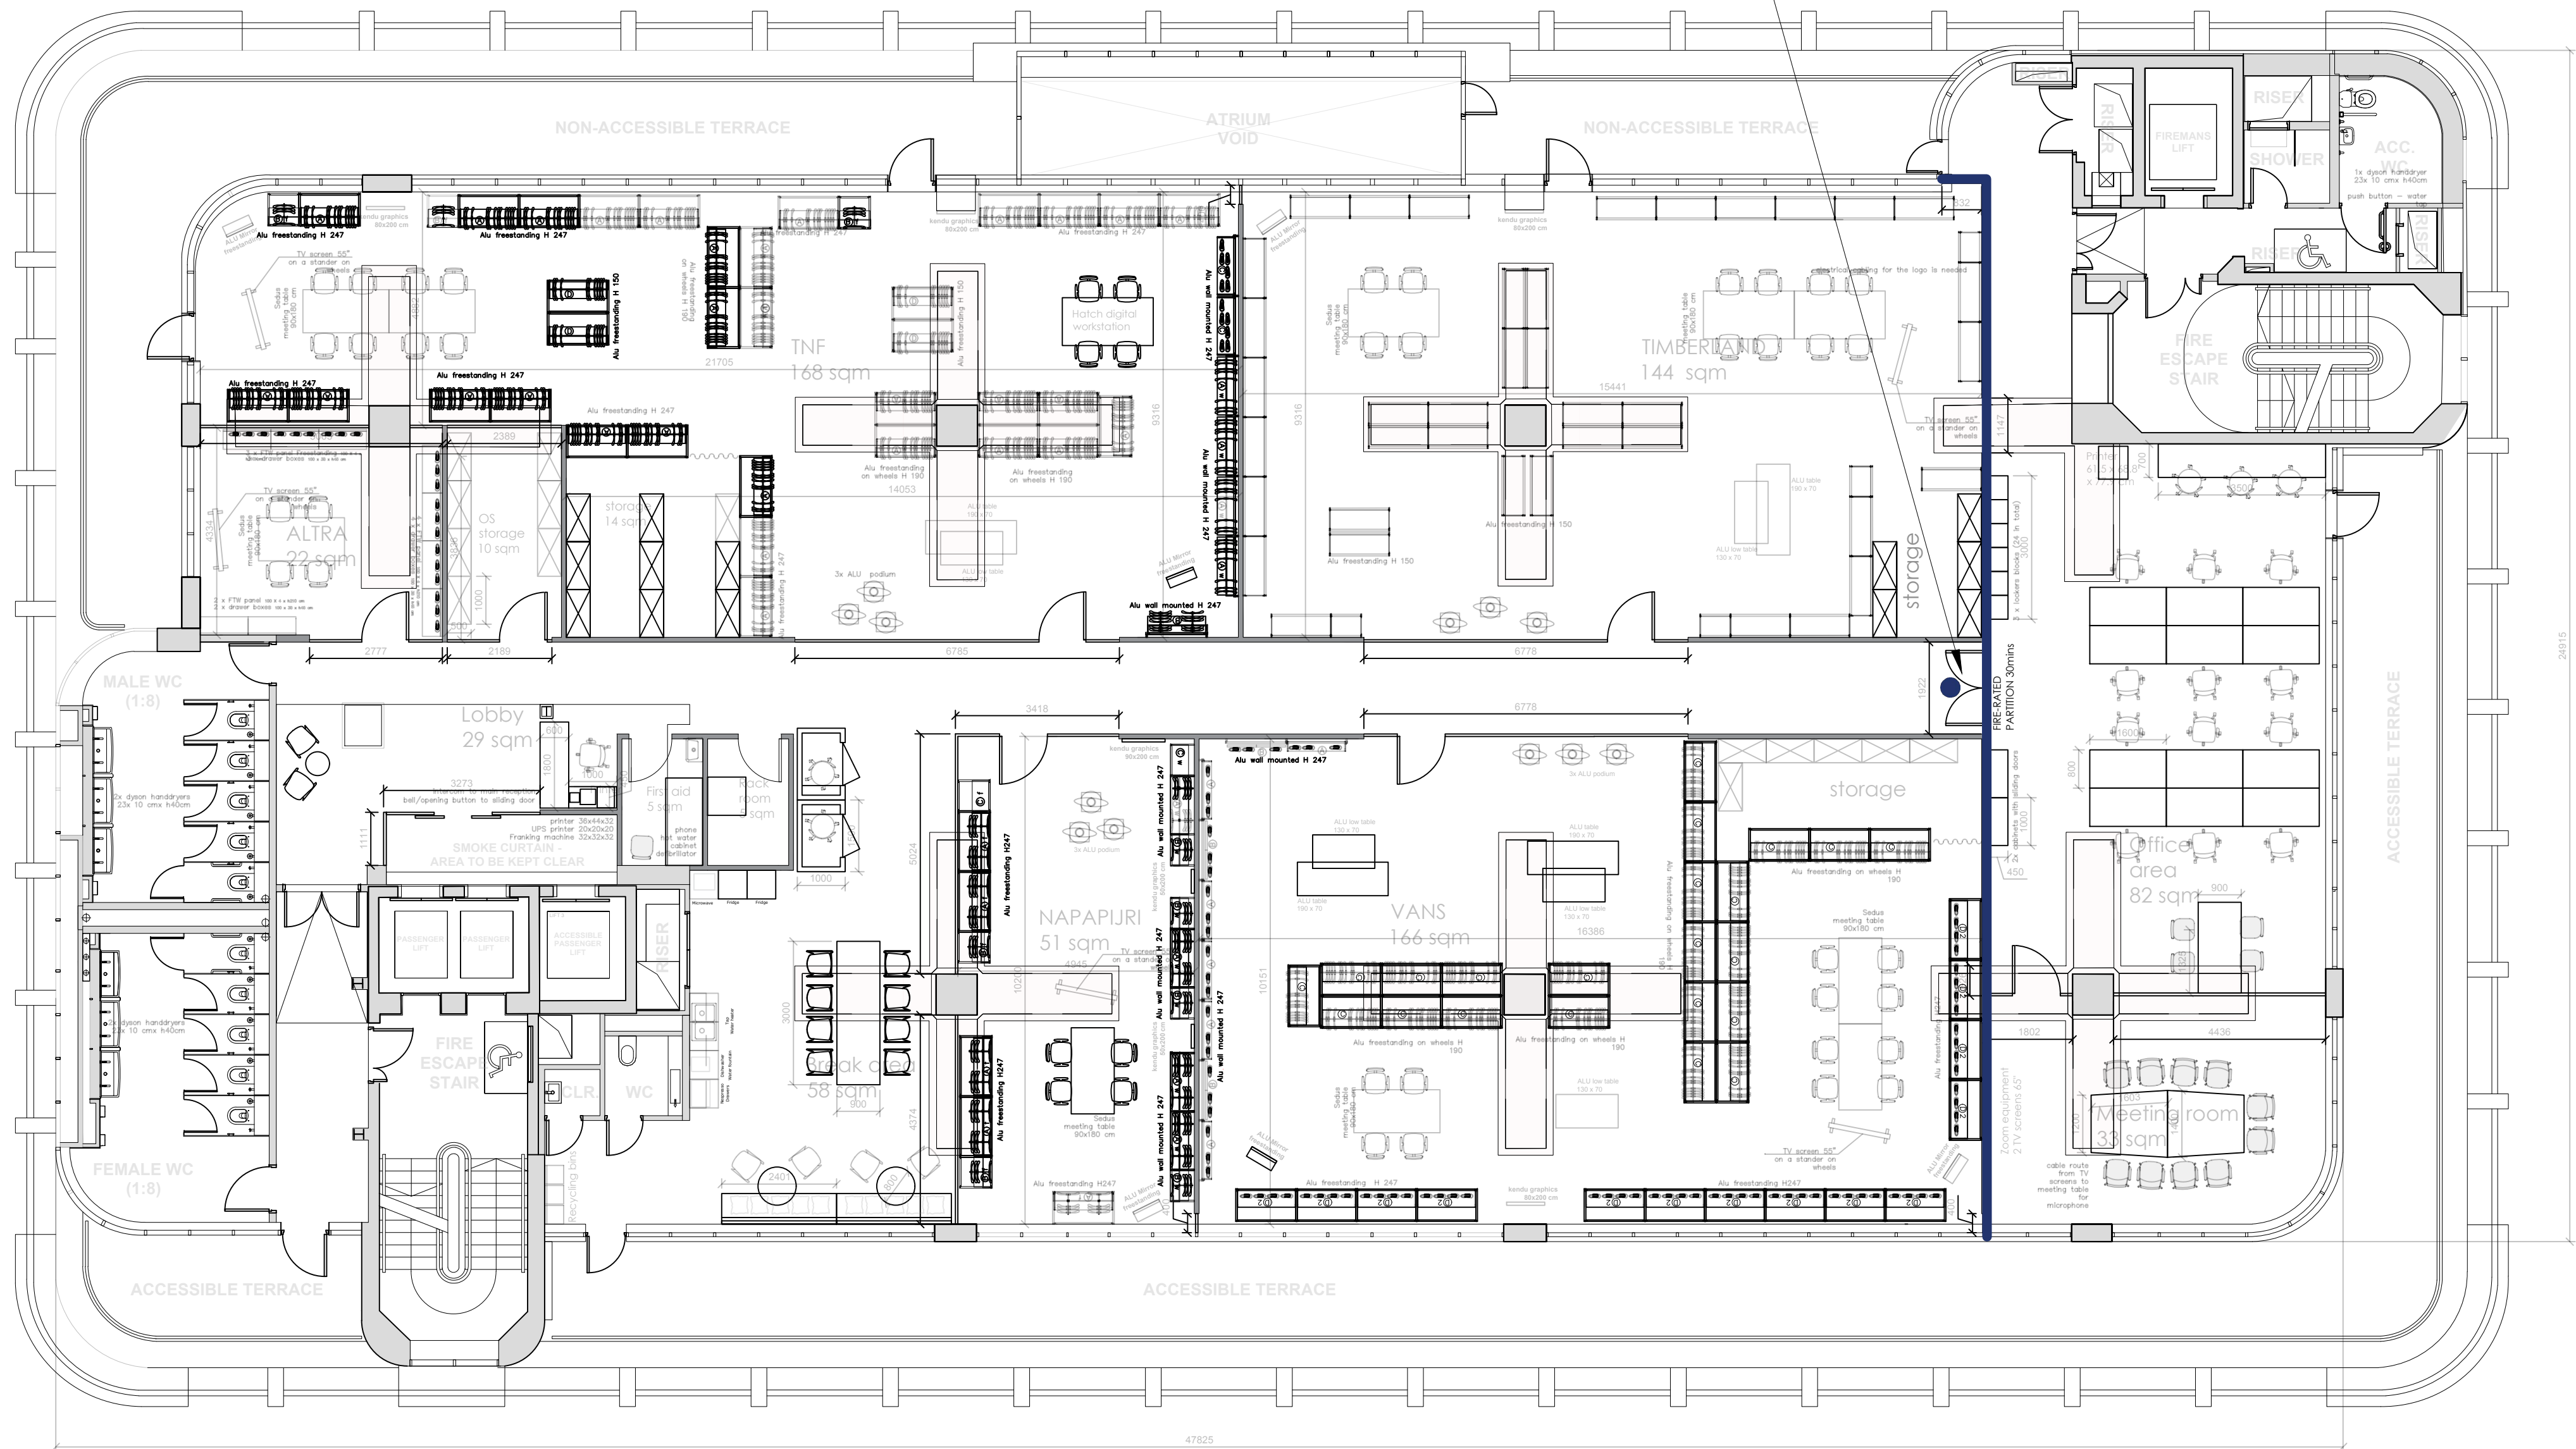

Proposed Fire Rated Wall & Door
FPS800.4
SCALE 1:100



30 Mins FR Door
30 Mins FR Wall

Disclaimer:
All dimensions given in good faith and believed to be correct.
All measurements to be verified for accuracy after the stripout and prior to creating Construction Phase drawings.
Contractors please always verify measurements prior to starting work. Do not scale off this drawing.
If in doubt please consult the Surveyor or the PM in charge.
No responsibility can be taken for any errors found by measuring off these drawings.



CLIENT NAME

PROJECT NAME

VF Manchester Express

DESCRIPTION

SITE ADDRESS

PROJECT NUMBER

REVISIONS

1. 00-00-0000

ARCHITECT



OFFICE

8 St James's Square, St. James's,
London, SW1Y 4JU

Fire Rated Walls & Door

SCALE

1:50 & 1:100 @A1

DRAFTED BY

VK

CHECKED BY

DRAWING NUMBER

FPS800.4