

For Building Regulation and construction purposes this plan is to be read in conjunction with A & S INMAN (Designs) Ltd. General Building Specification GBS 01.00.00 Rev. 'S' and as amended and the Full Plans Approval documentation issued by the Local Authority Building Control Department and as agreed with the BCO.

Rev B
Plan amended to reflect the Planning Officers
comments
at 4th October 2022

Planning Plan

**Proposed Single & Two Storey Side
Extension and Extended Canopy
16 ARTHOG ROAD
DIDSBURY
MANCHESTER
M20 6HG**




**Prepared by:-
A & S INMAN (Designs) Ltd.
24 GRANGETHORPE ROAD
URMSTON
MANCHESTER
M41 9HT**




Phone 0161 747 7433

Drg. No. 1836 / 07 / 22 Sht. 4

B

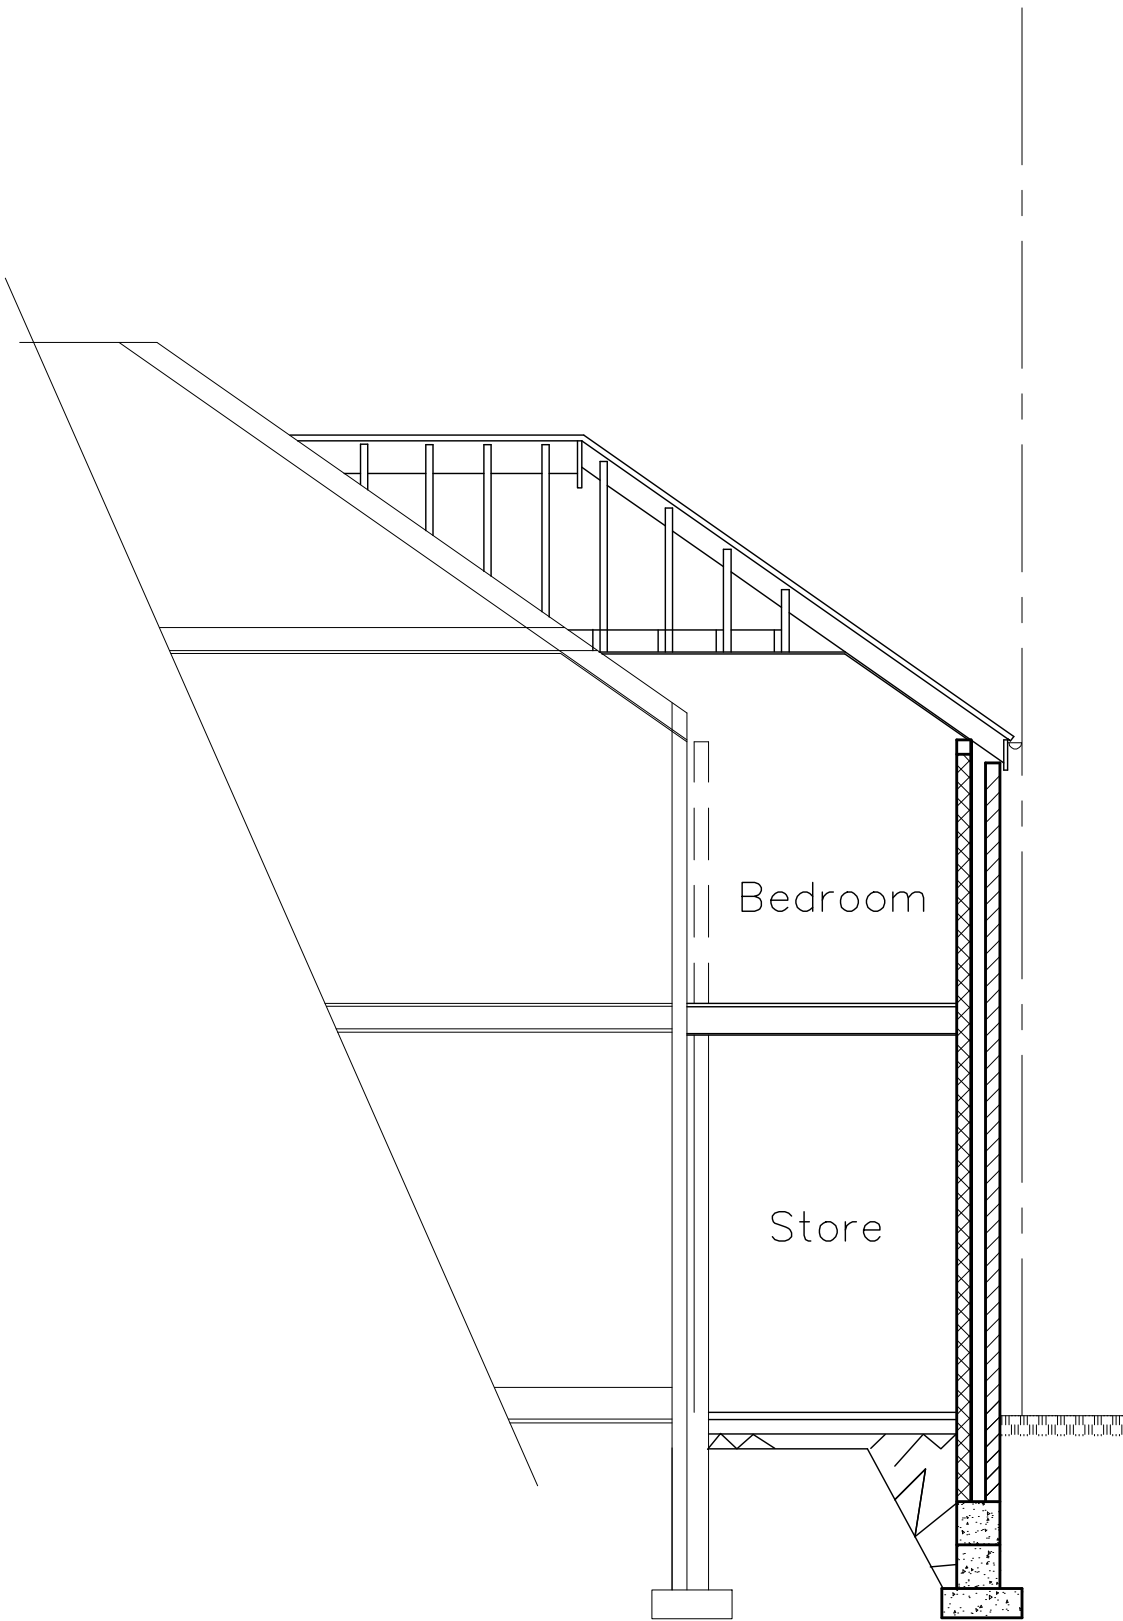

Section

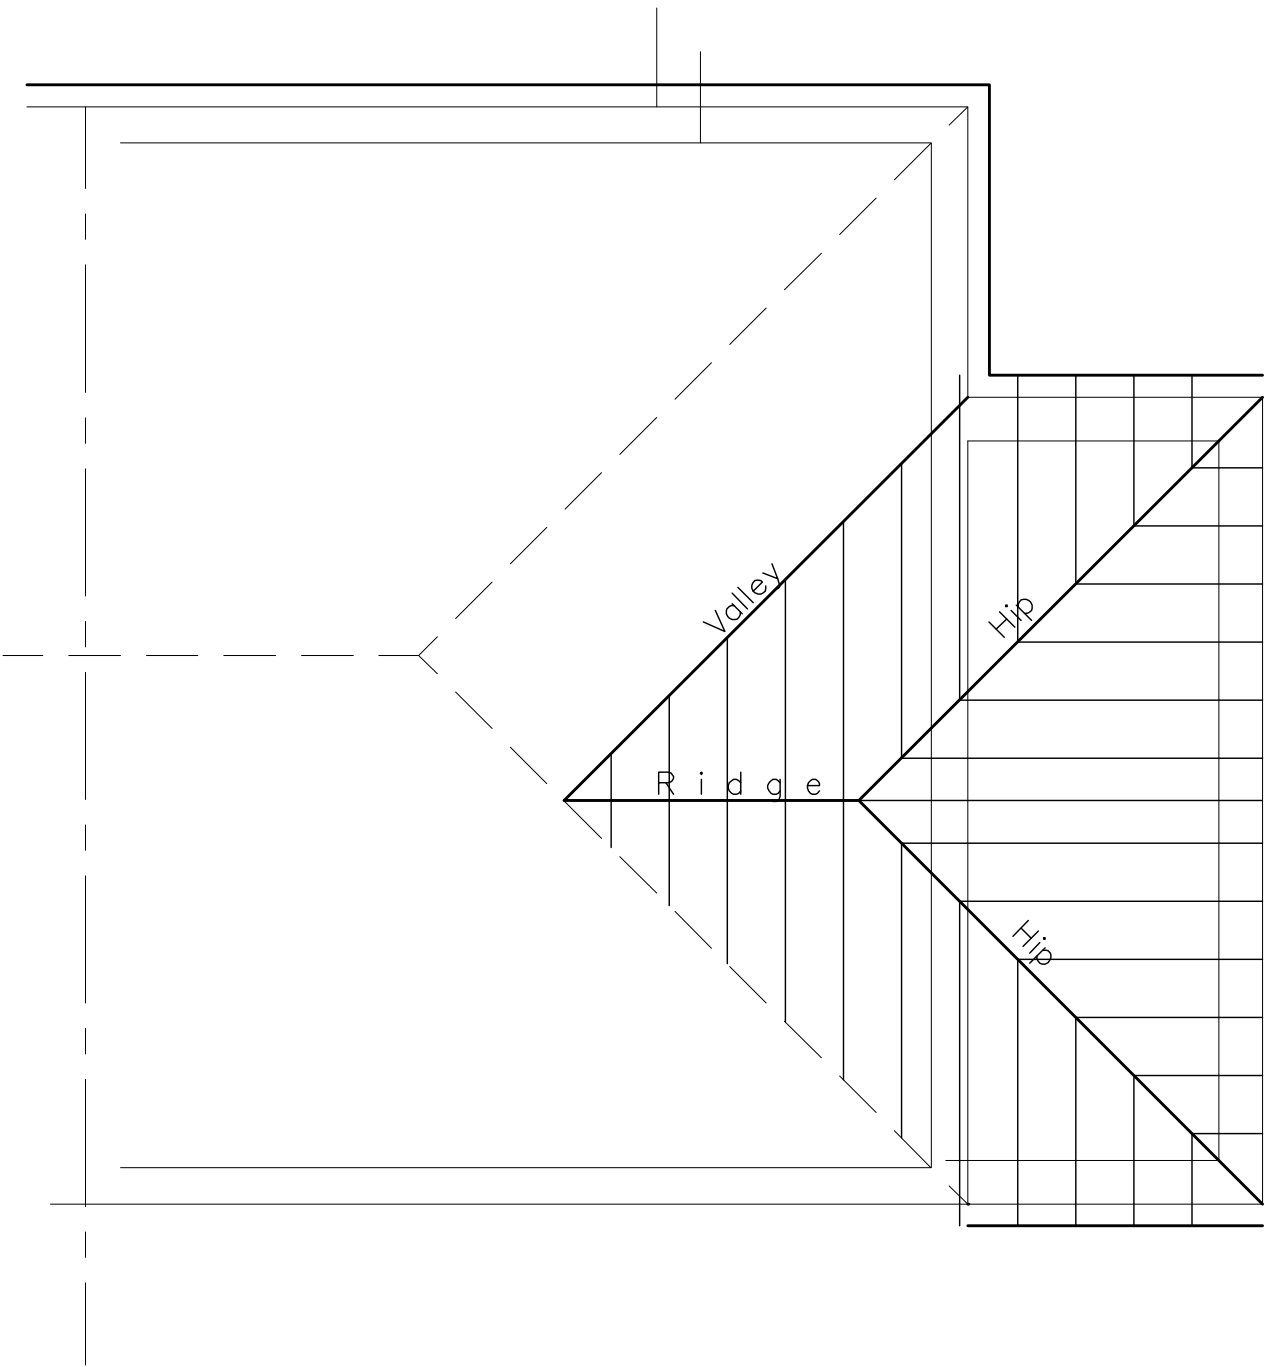

Proposed Roof Plan

Scale 0 1 2 3 4 5

Scale 1:50 @ A2