
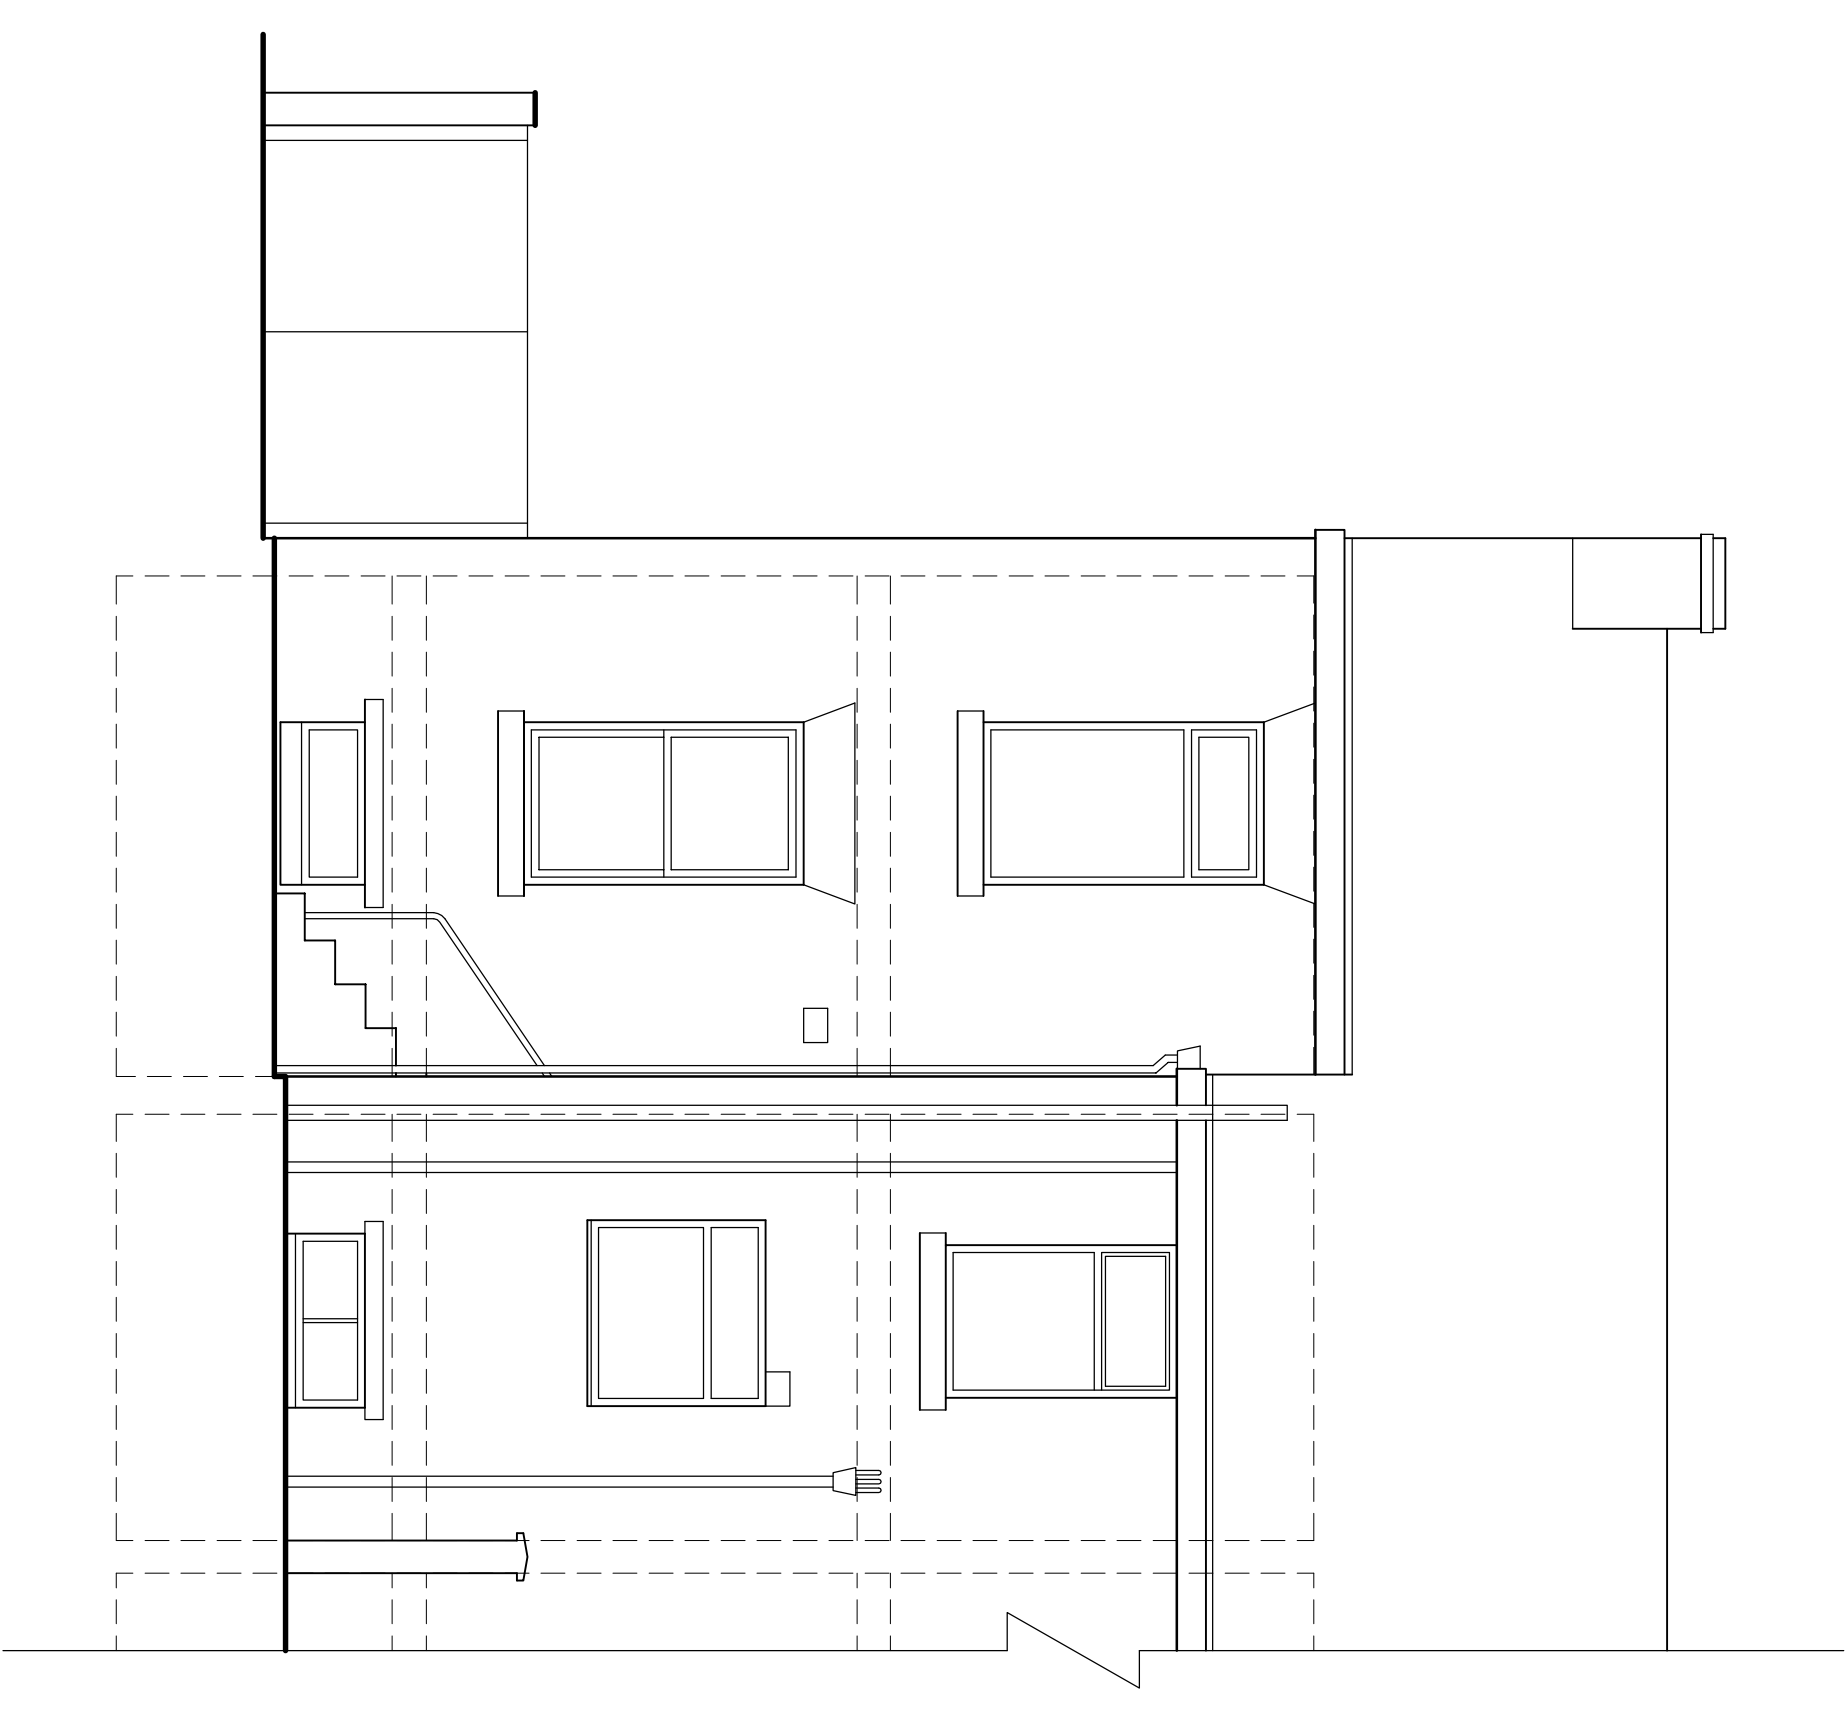
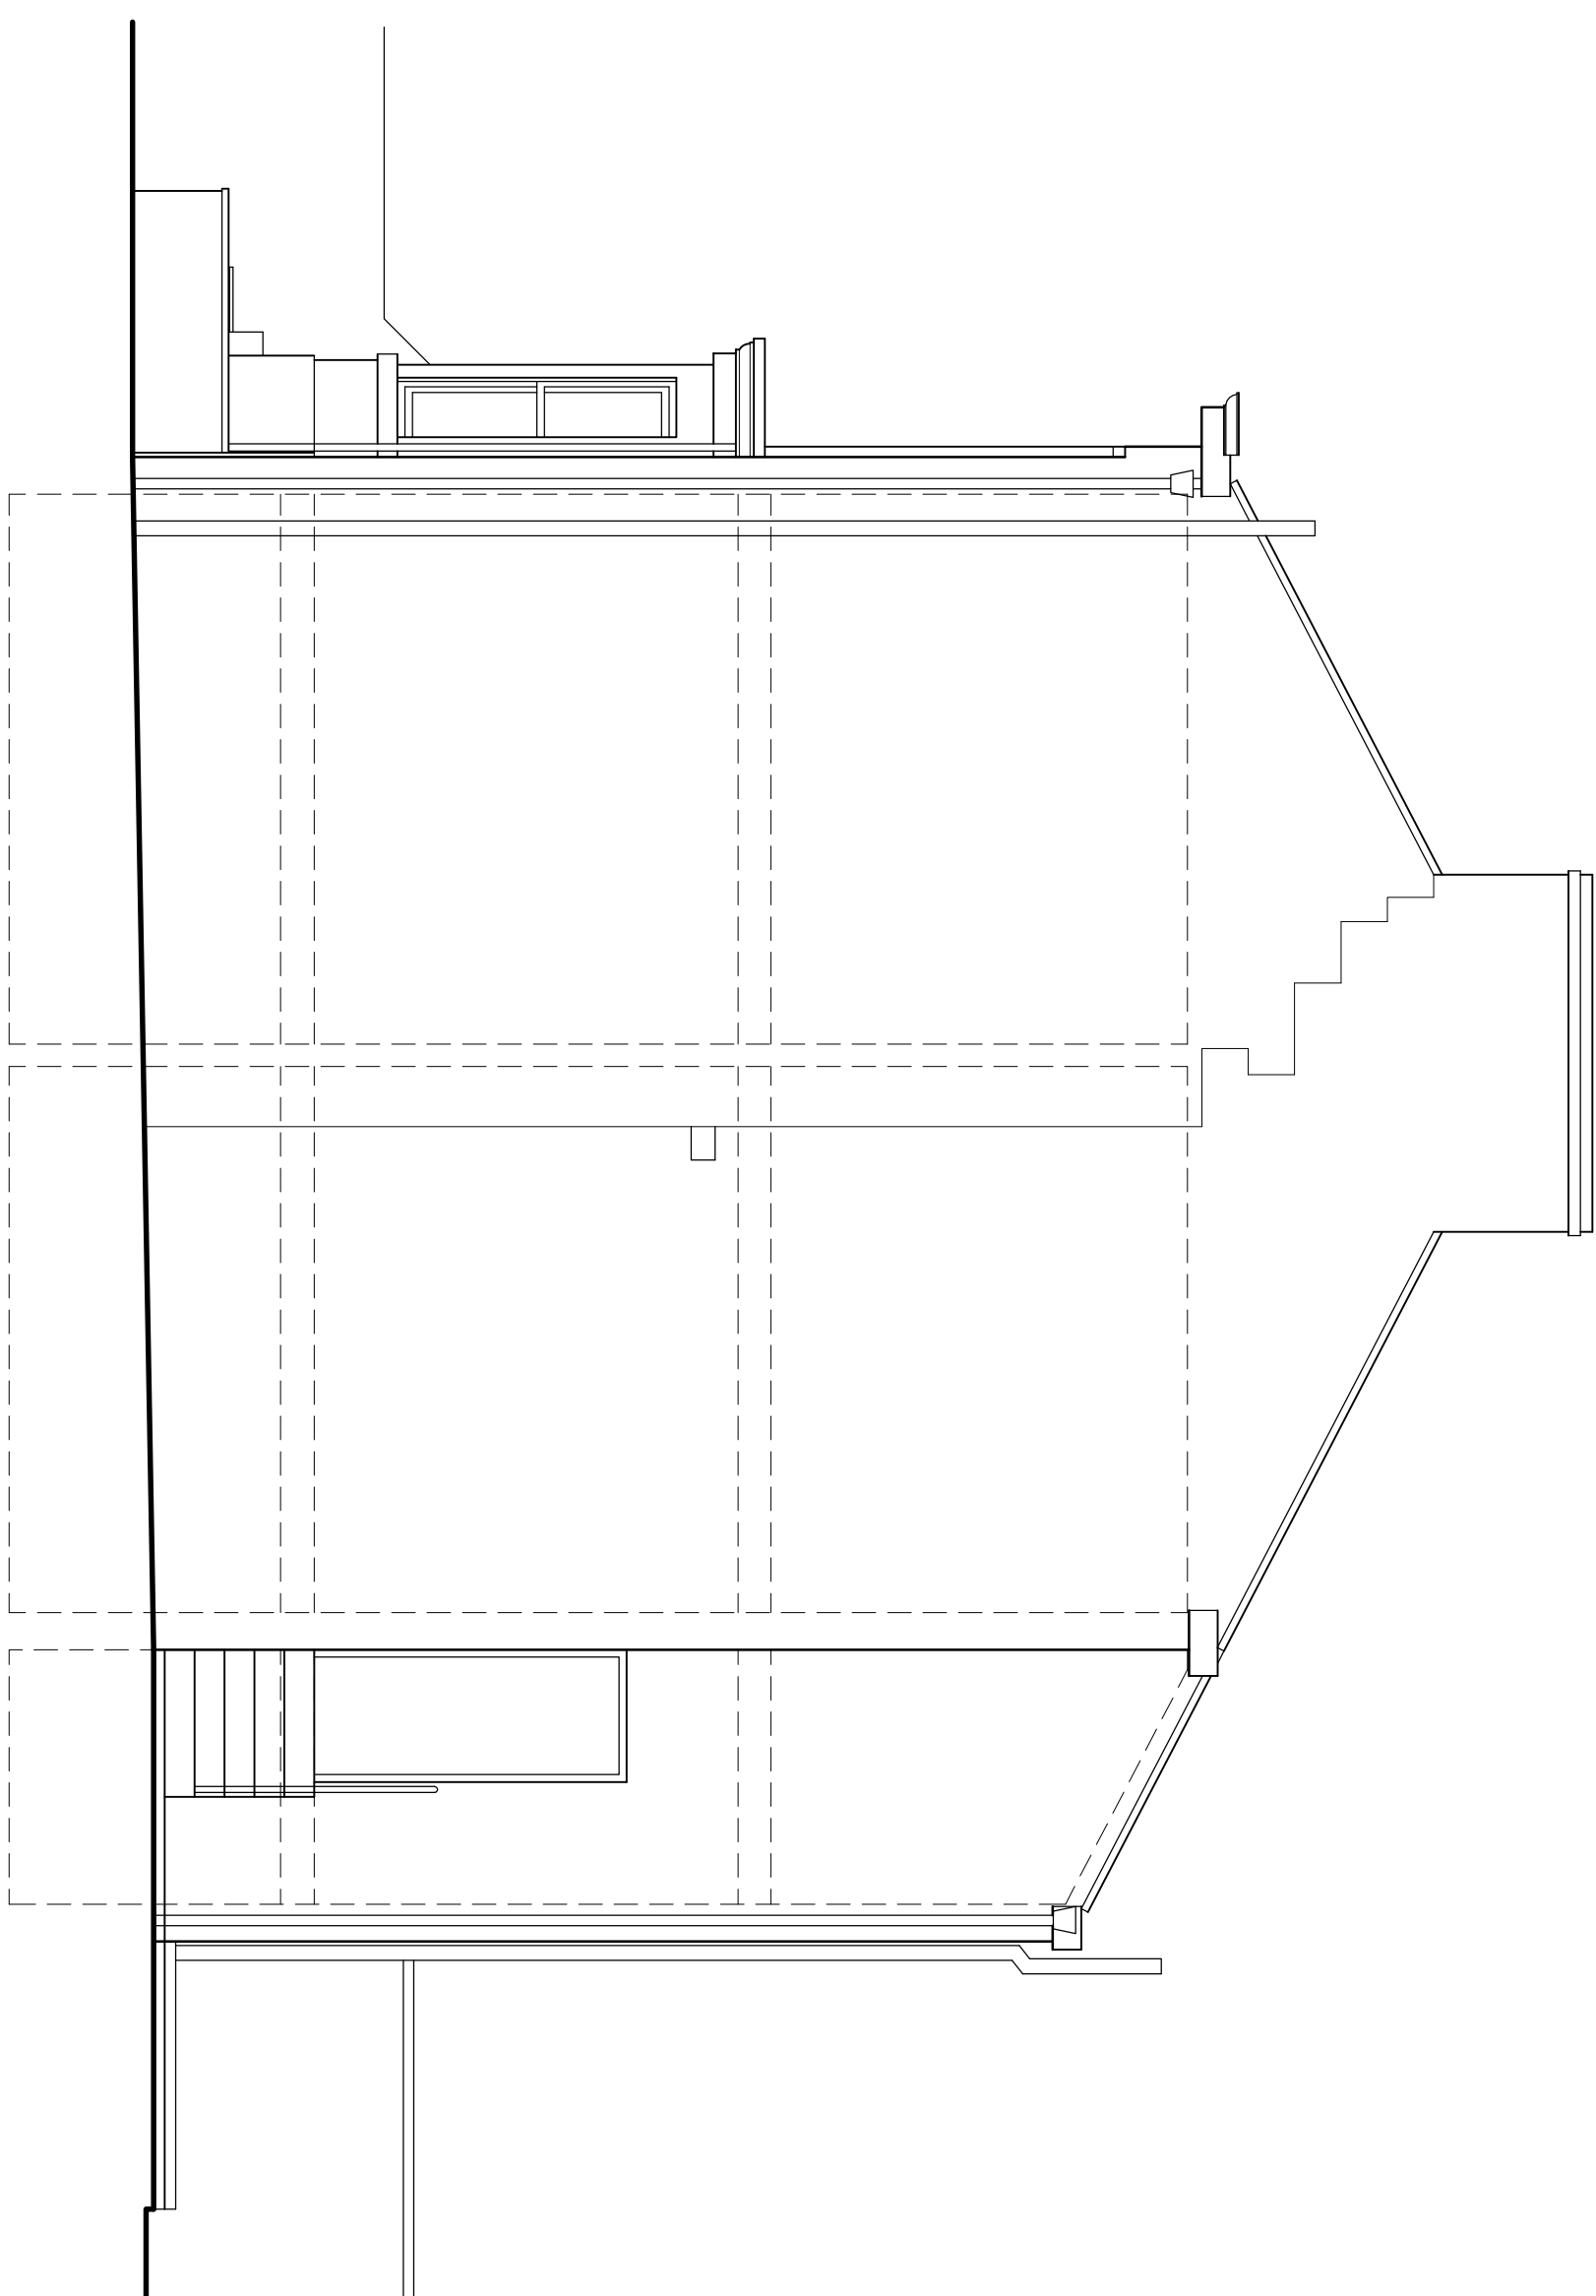


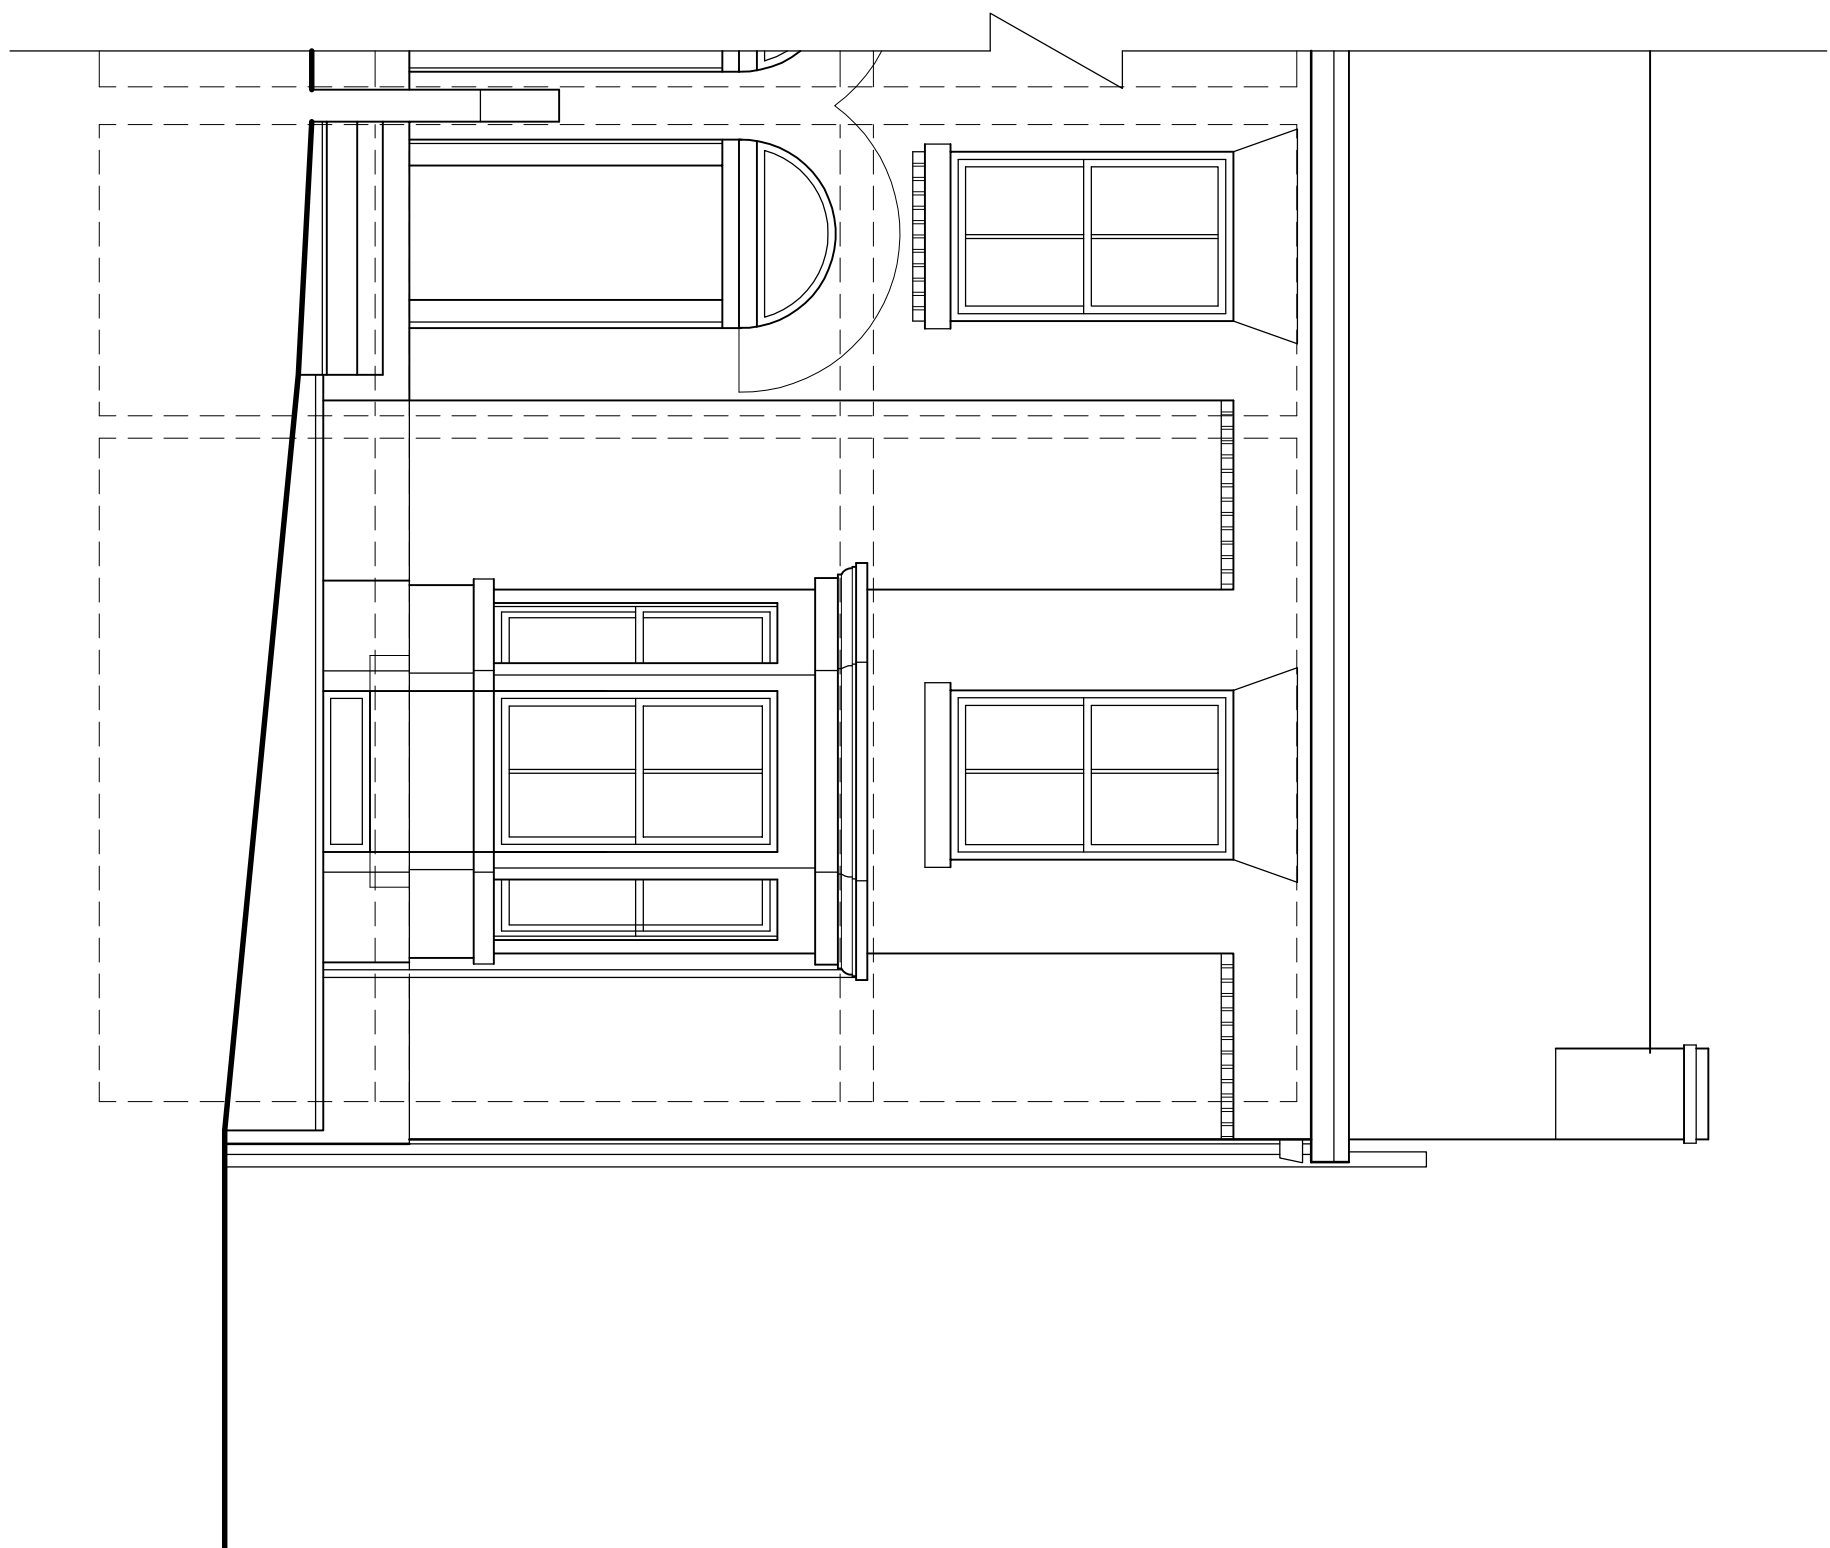

## EXISTING FRONT ELEVATION

## EXISTING SIDE ELEVATION

## EXISTING REAR ELEVATION

THIS DRAWING IS TO BE READ IN CONJUNCTION  
WITH DRAWINGS P.0504/01, 03, 04, 05 & 06 AND  
STRUCTURAL ENGINEERS DETAILS AND  
ARCHITECTURAL SPECIFICATION NOTES



**Project  
Design &  
Architectural  
SERVICES**

project  
3 STOREY REAR EXTENSION AND  
ALTERATIONS TO FORM 3 NO. FLATS AT  
9 PARK GROVE, LEVENSHULME FOR  
MR. NITIN SHAH

| title | EXISTING ELEVATIONS |
|-------|---------------------|
|       |                     |

scale 1:50

|       |           |          |  |
|-------|-----------|----------|--|
| drawn | B.J.WATTS | checked  |  |
| date  | 01.09.22  | approved |  |

Rev.