



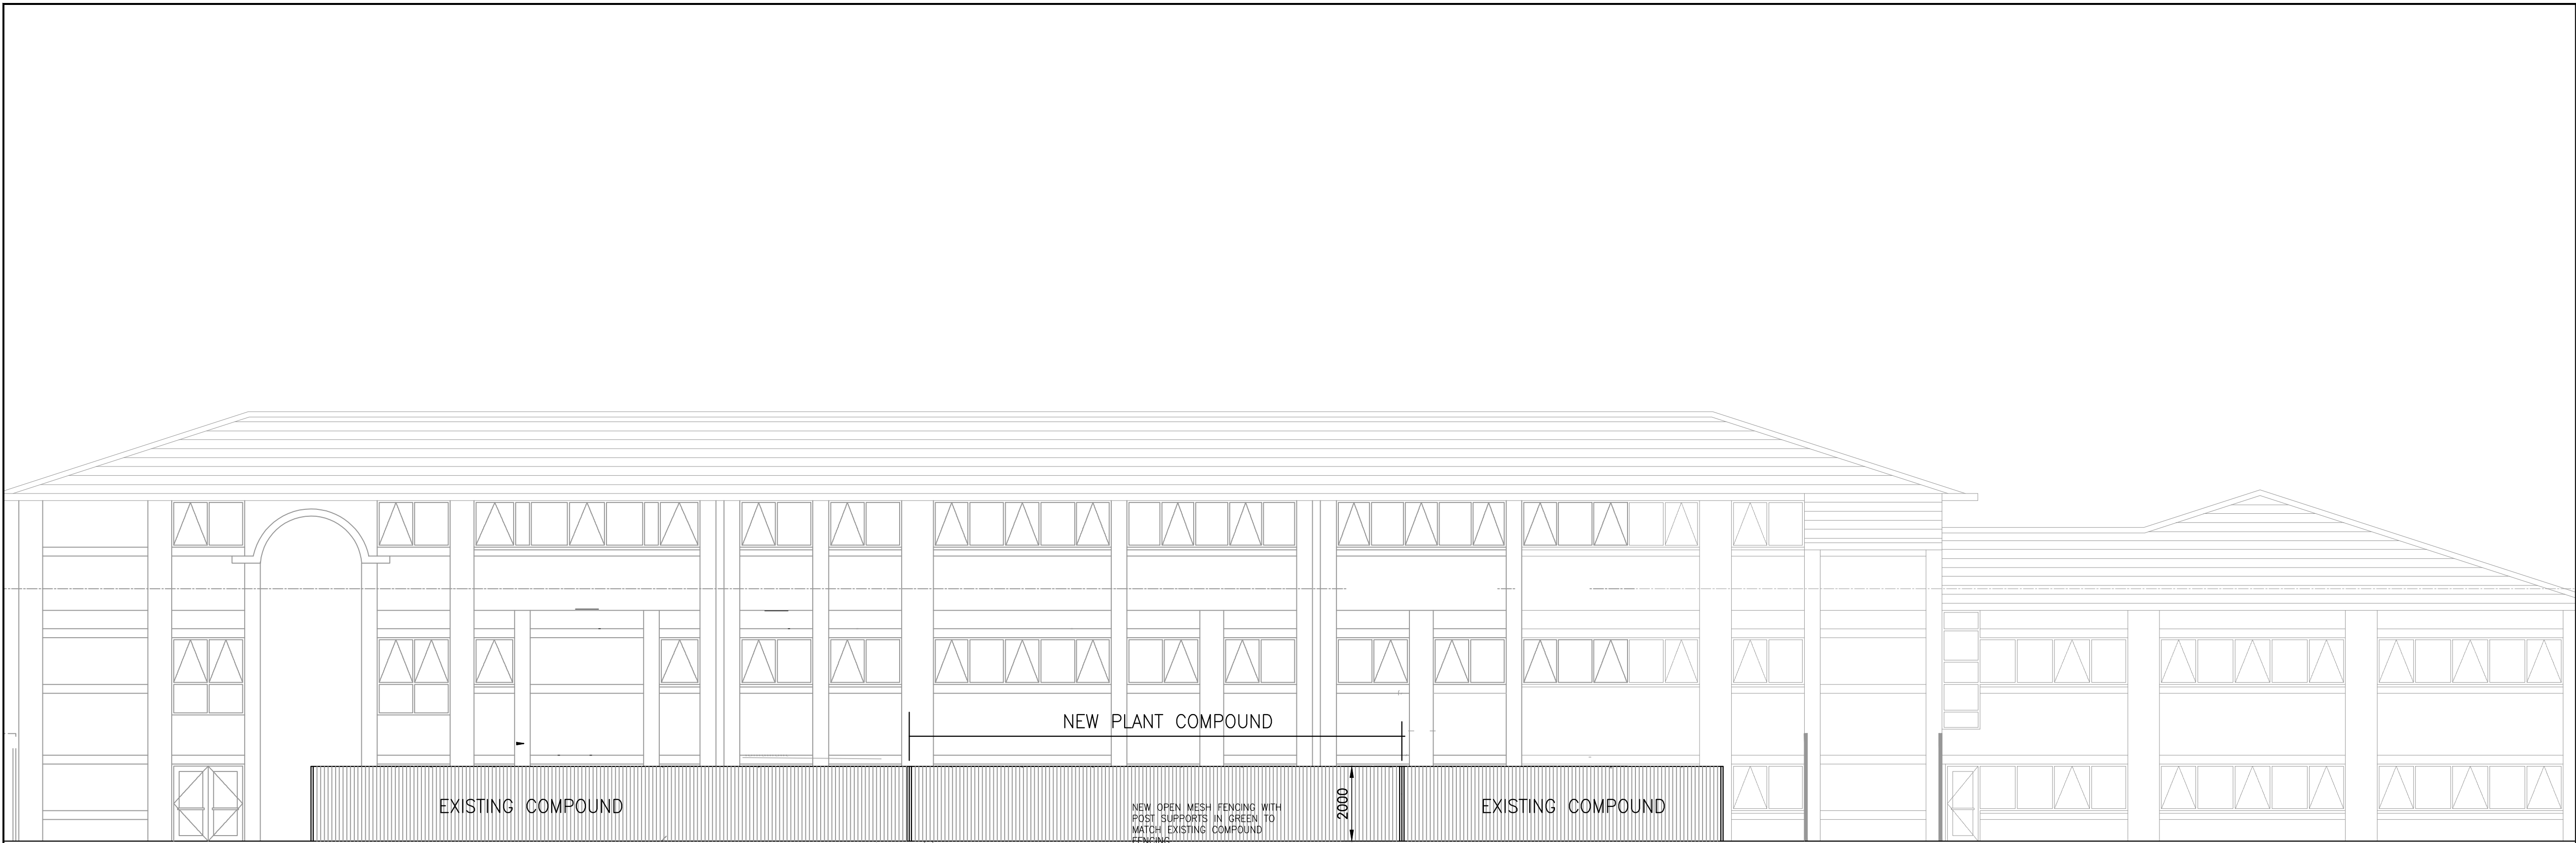

PROPOSED REAR ELEVATION

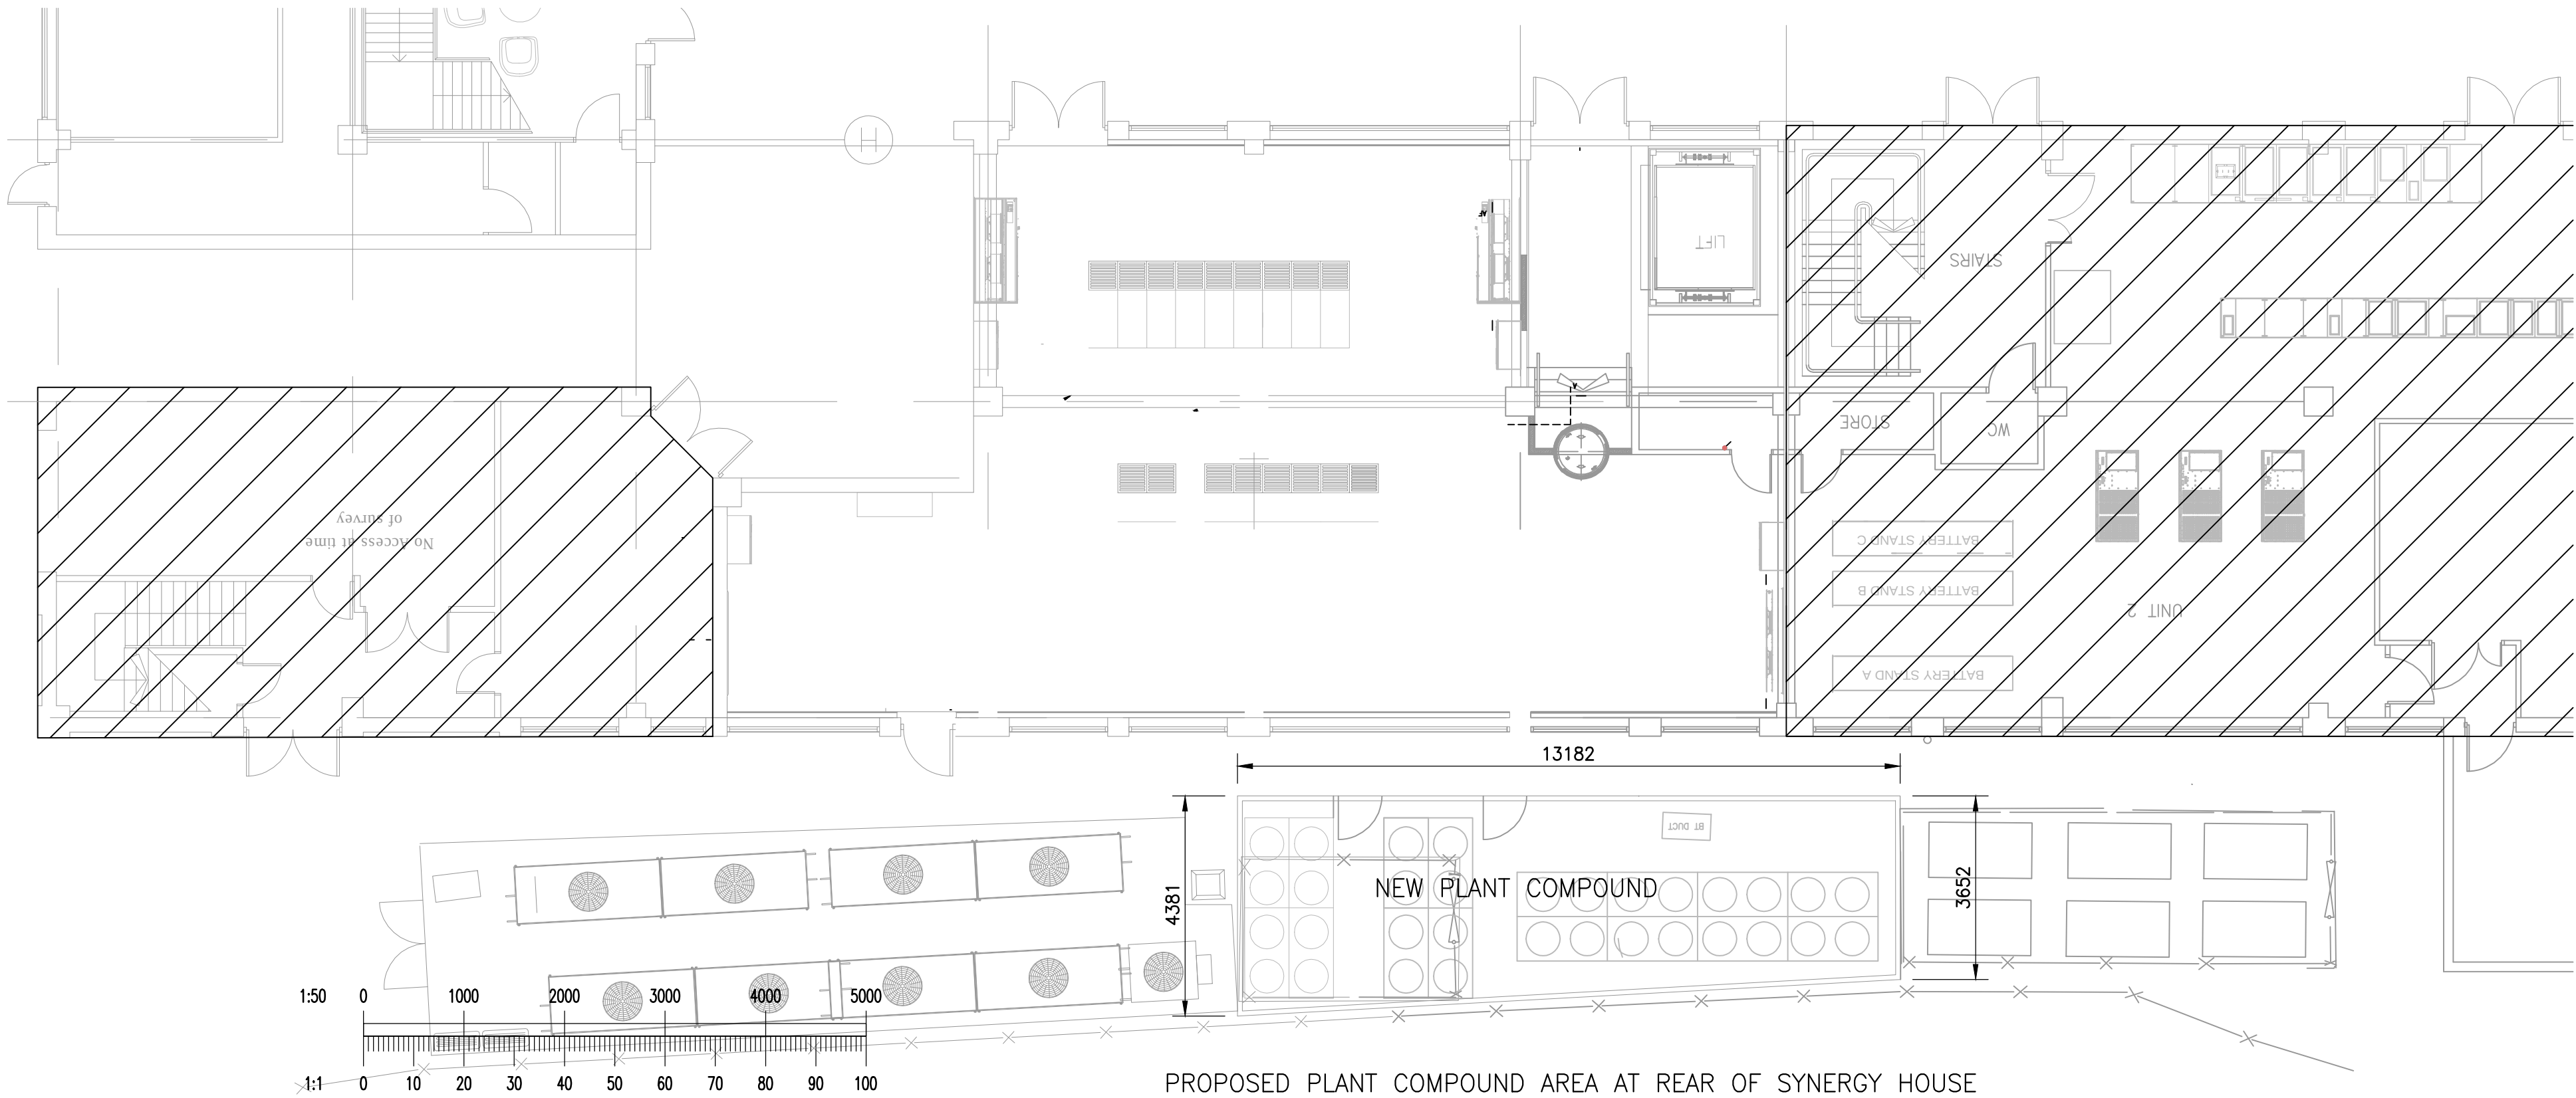

- Notes :
- Dimensions are to be checked on site before fabrication and construction
 - Any discrepancies are to be immediately notified to the designers
 - Structural measurements are to be taken from the structural engineers drawings
 - Do not scale
 - Copyright reserved

REV	DESCRIPTION	DATE
-----	-------------	------

DRAWING ISSUE STATUS
PLANNING

Client
EQUINIX

Job Title
**UNIT 3 PLANT COMPOUND
AT MA4 MANCHESTER**

Drawing Title
**PROPOSED UNIT 3 PLANT COMPOUND
PLANS AND ELEVATION**

Scale
1:50

Date SEPT 22	Drawn by GRS
------------------------	------------------------

Drg. No. 10.006	Rev
---------------------------	-----