




1 Existing Garage Side Elevation
Scale: 1:100

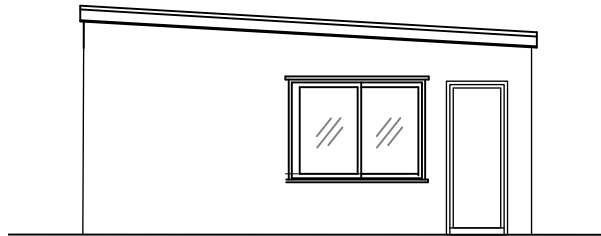


2 Existing Garage Side Elevation
Scale: 1:100

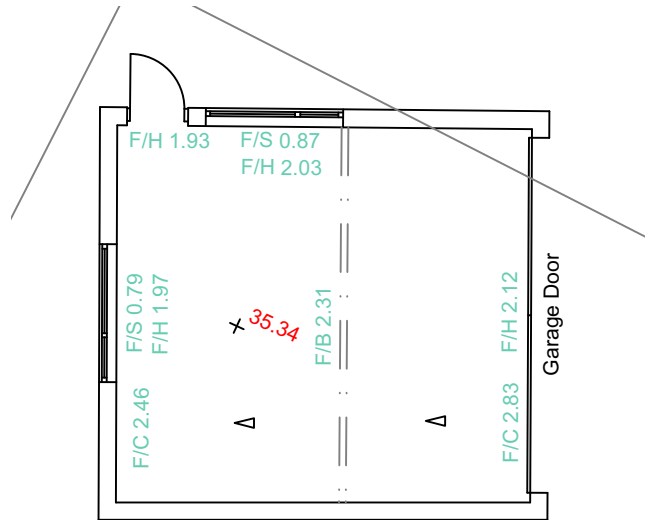

5 Existing Garage Plan
Scale: 1:100

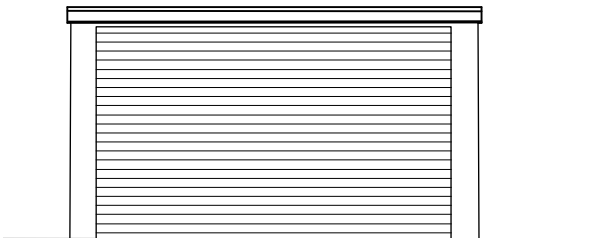

3 Existing Garage Front Elevation
Scale: 1:100

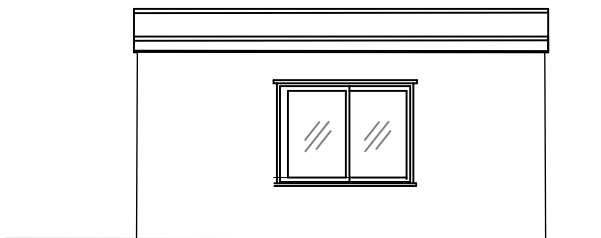

4 Existing Garage Rear Elevation
Scale: 1:100

Lancaster Road

Existing Garage Plan and Elevations

dwg 2143-007 rev -

scale 1:100 @ A3

issued Prelim

date 21/09/2022 drawn MM checked