


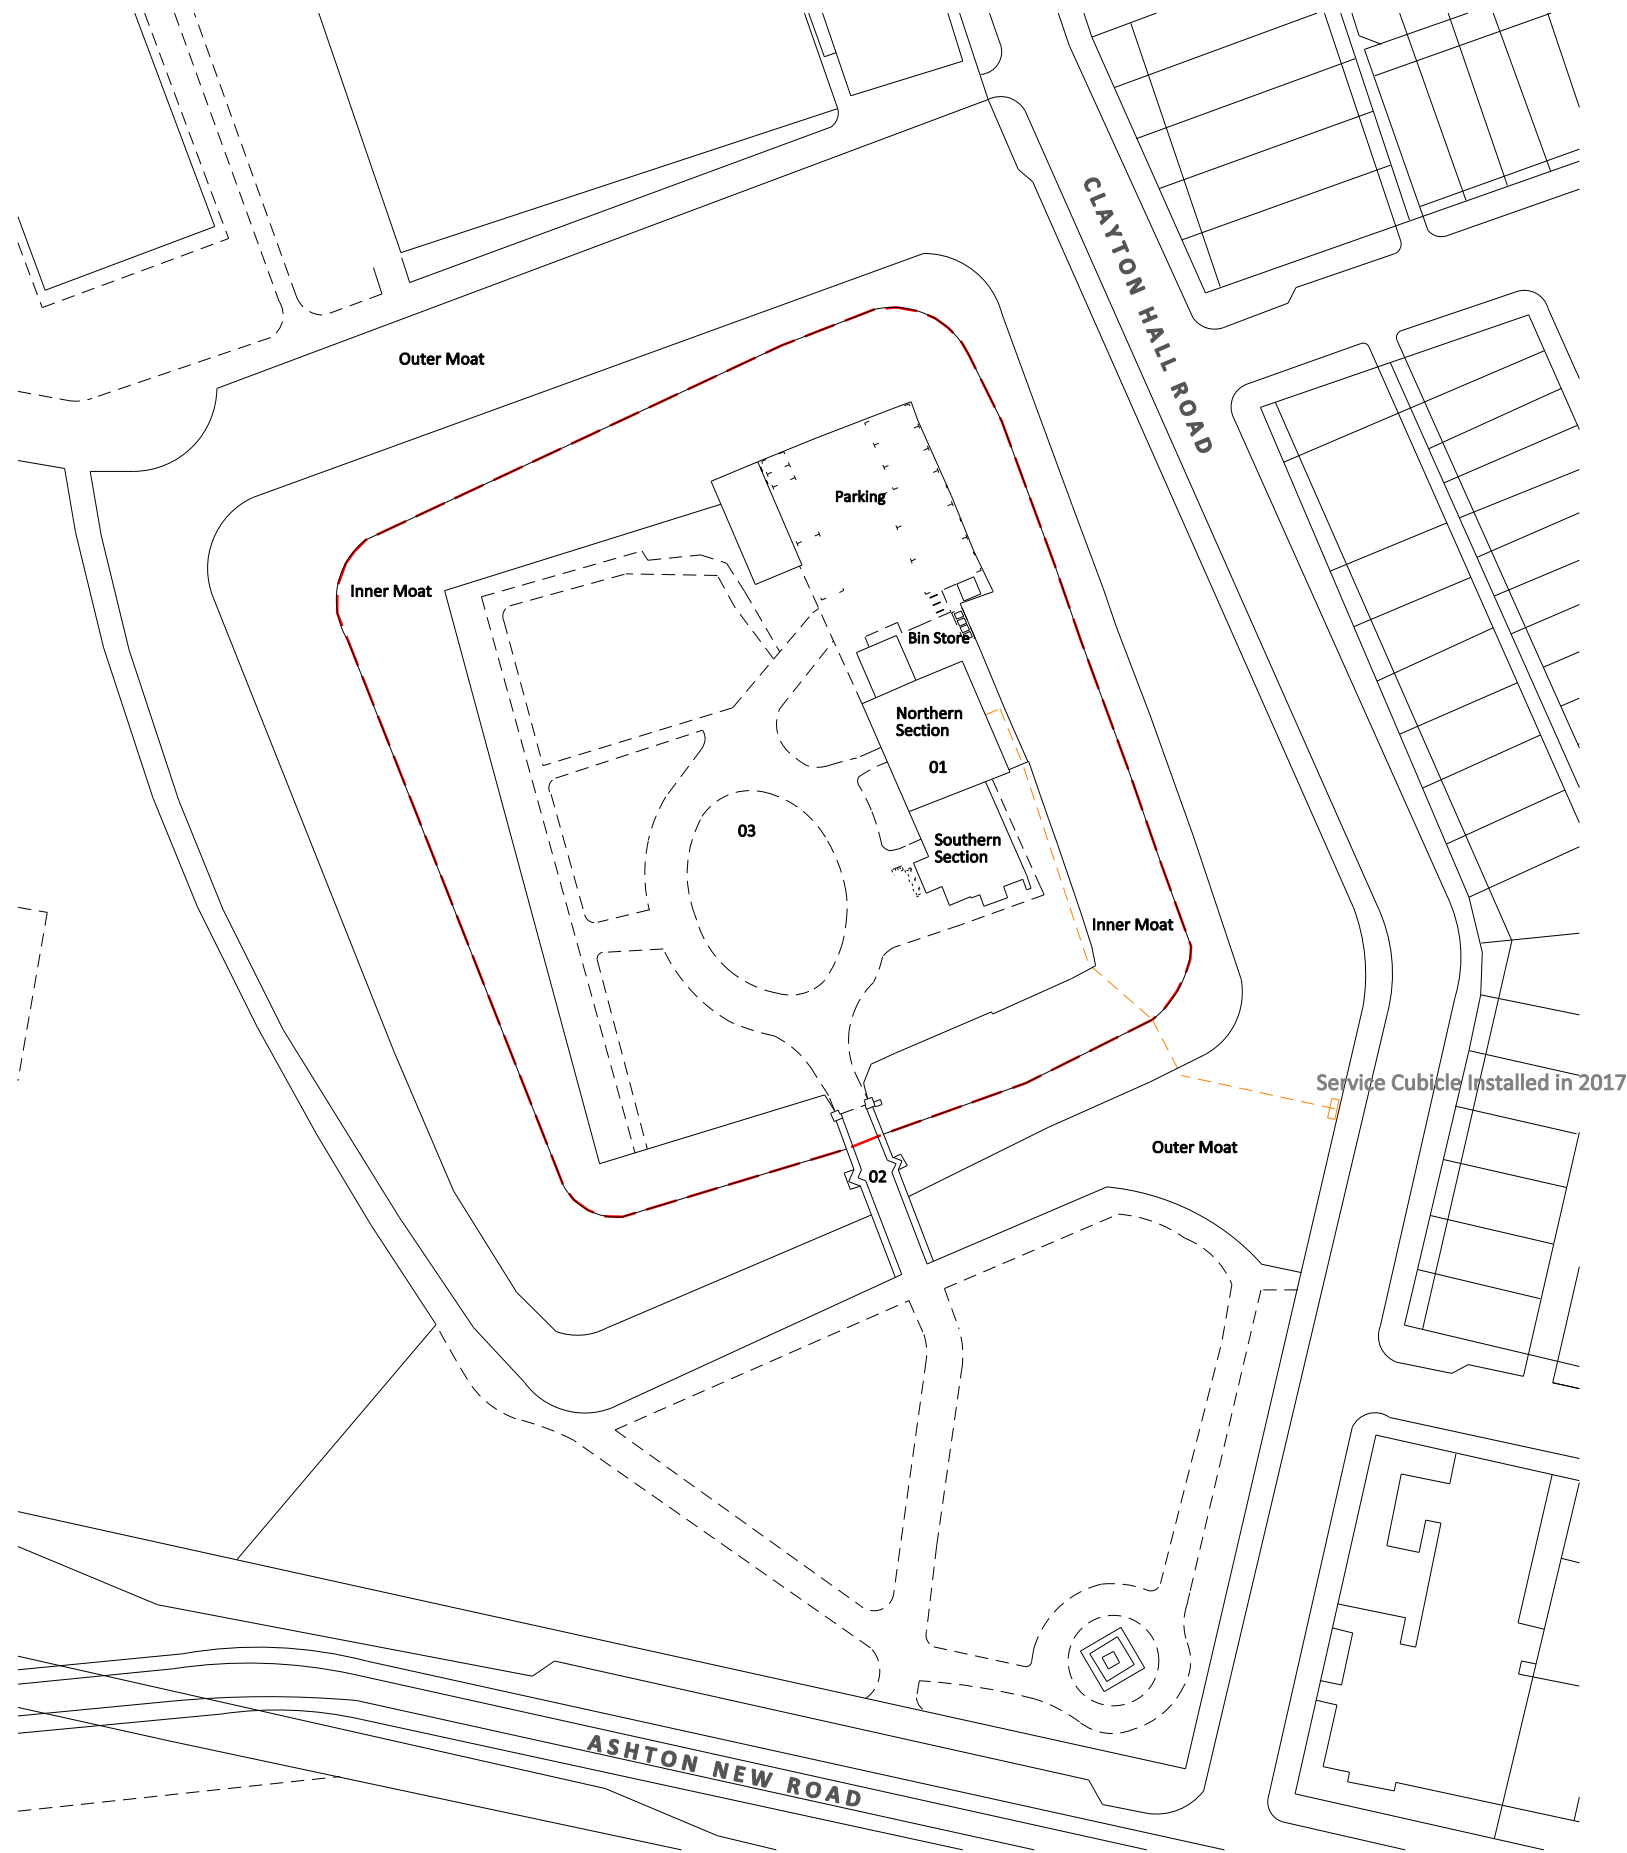

----- Scheduled Ancient Monument Boundary

----- Existing Mains Electricity Cable Route Installed in 2017

01: Grade II* Listed Clayton Hall

02: Grade II Listed Bridge

03: Scheduled Ancient Monument

Do not scale from this drawing - use figured dimensions only.
This design and drawing is the copyright of BB Heritage Studio Ltd and
may not be reproduced in any form without prior written consent.
Issue of the drawing does not impart any real or implied copyright licence.

revision / description
FIRST ISSUE

date
08.09.22

address
director
phone
company #
web
email

Fox Corner, Fox Hill Drive, Stalybridge, SK15 2RP
Bernadette Bone ARB RIBACA GradDiplConsAA
07813 076325
8862139
www.bbheritagestudio.com
info@bbheritagestudio.com

project
client
job no.
drawing title
drawing no.
drawing scale

Clayton Hall: Security Works and Fabric Repairs
FoCP & MCC
0224
Site Plan As Existing
0224-al(05)002
revision -
1:750

