


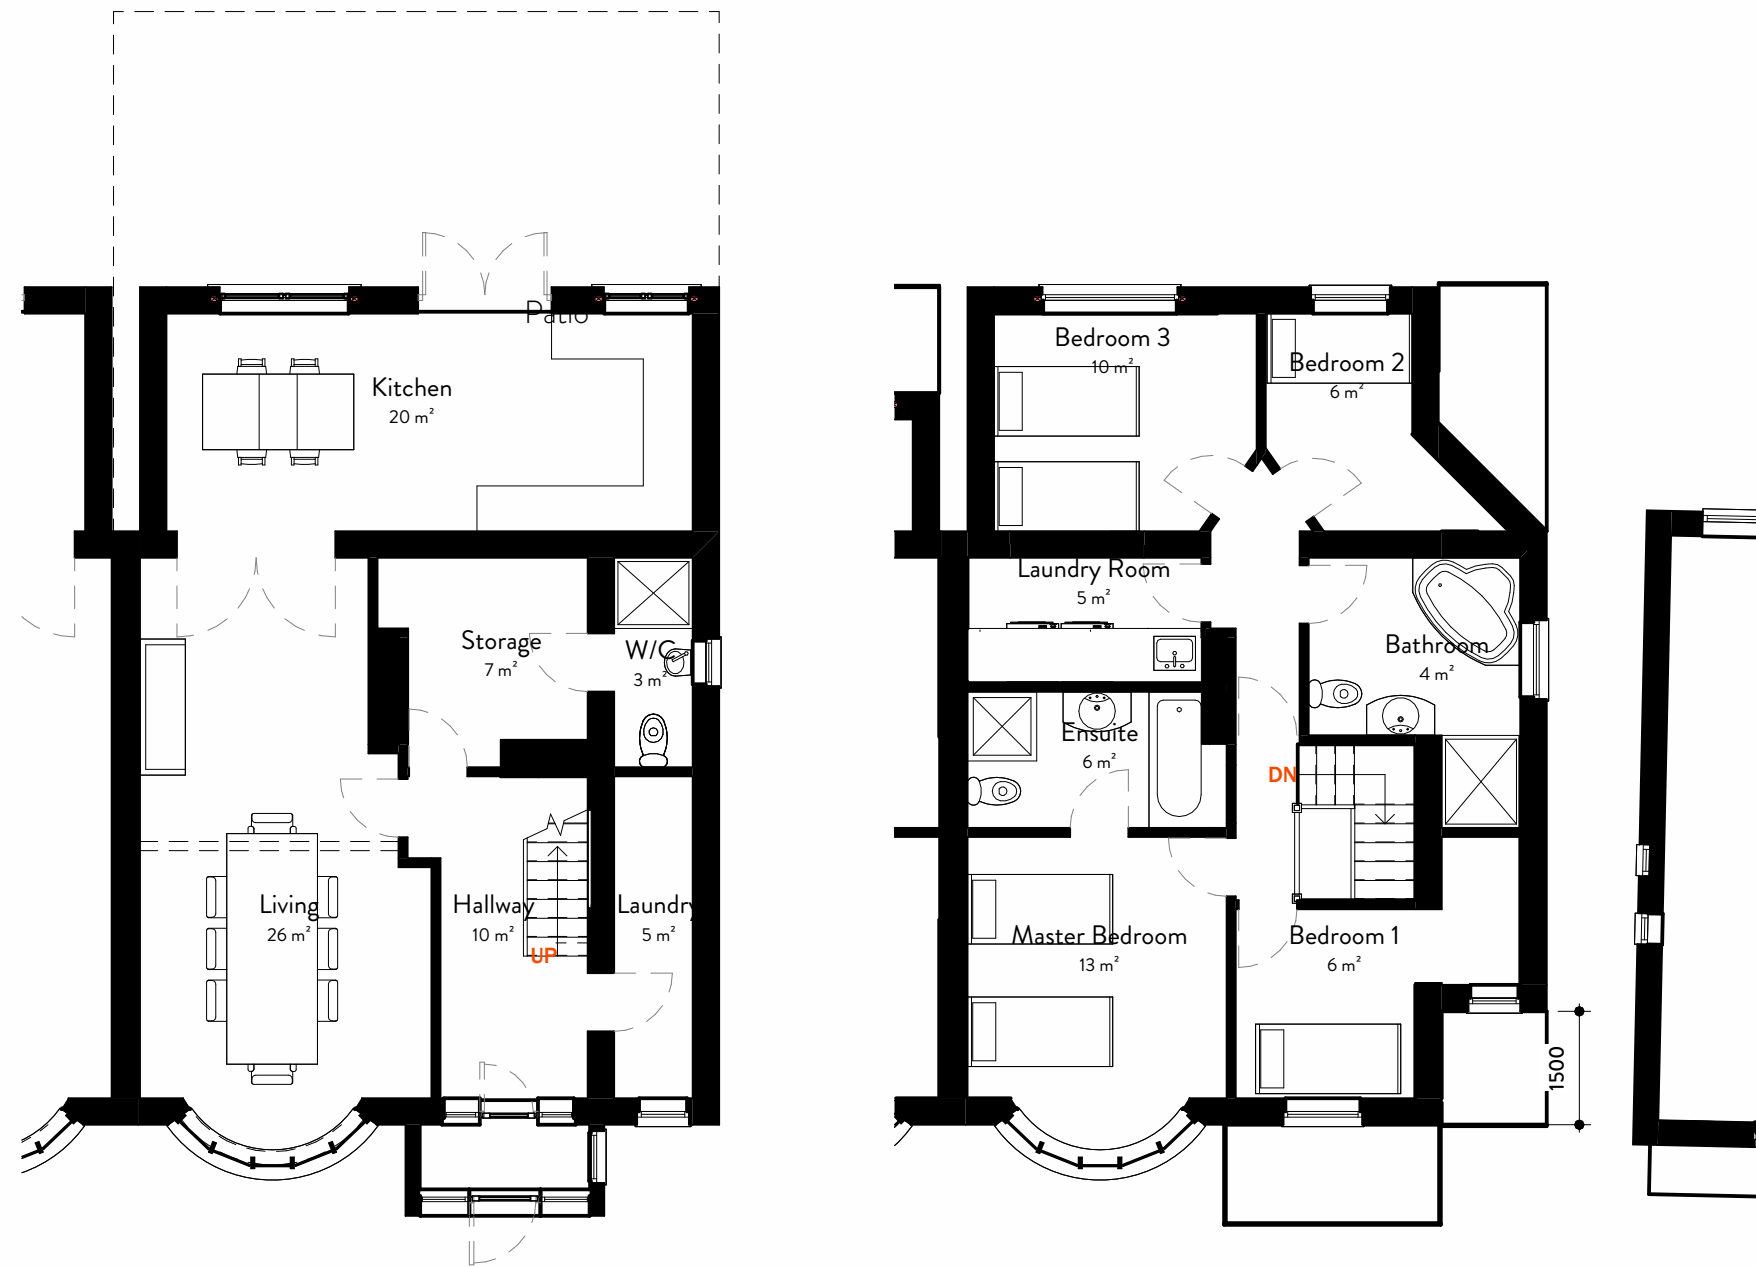


1 Ground Floor - Proposed
1:100


2 First Floor - Proposed
1:100




3 South - Proposed
1:100

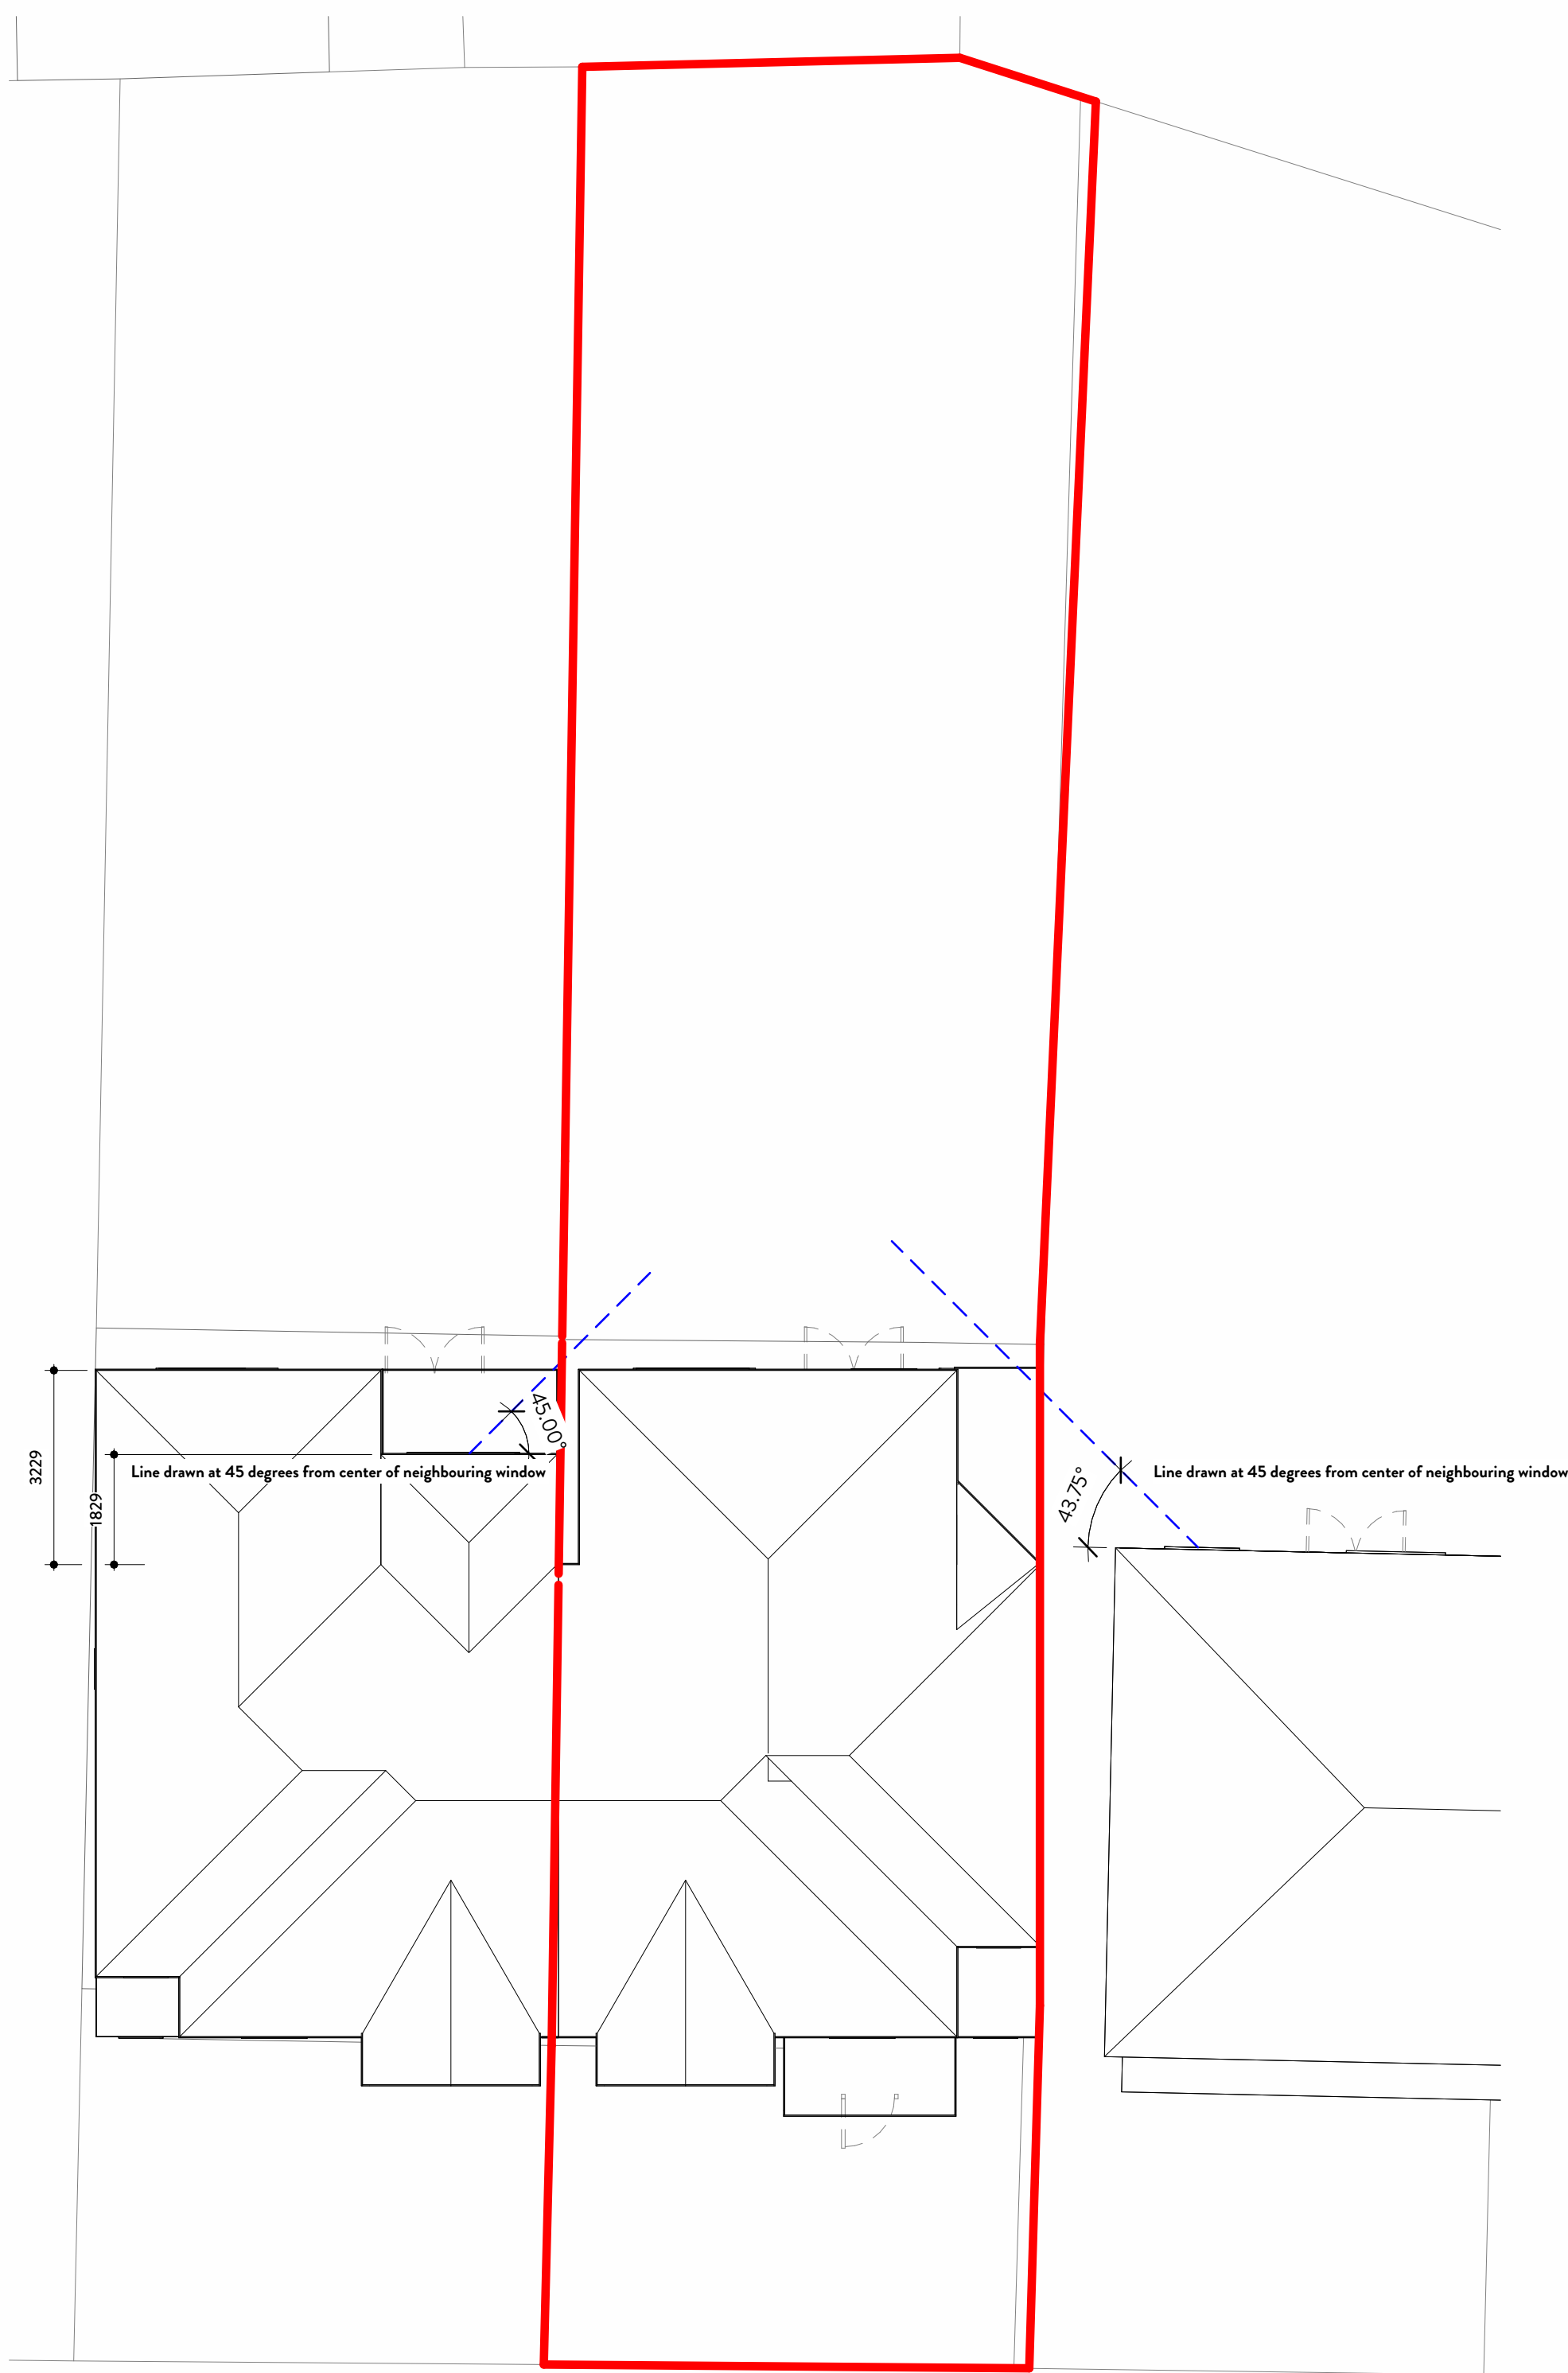


7 Block Plan- Proposed
1:100

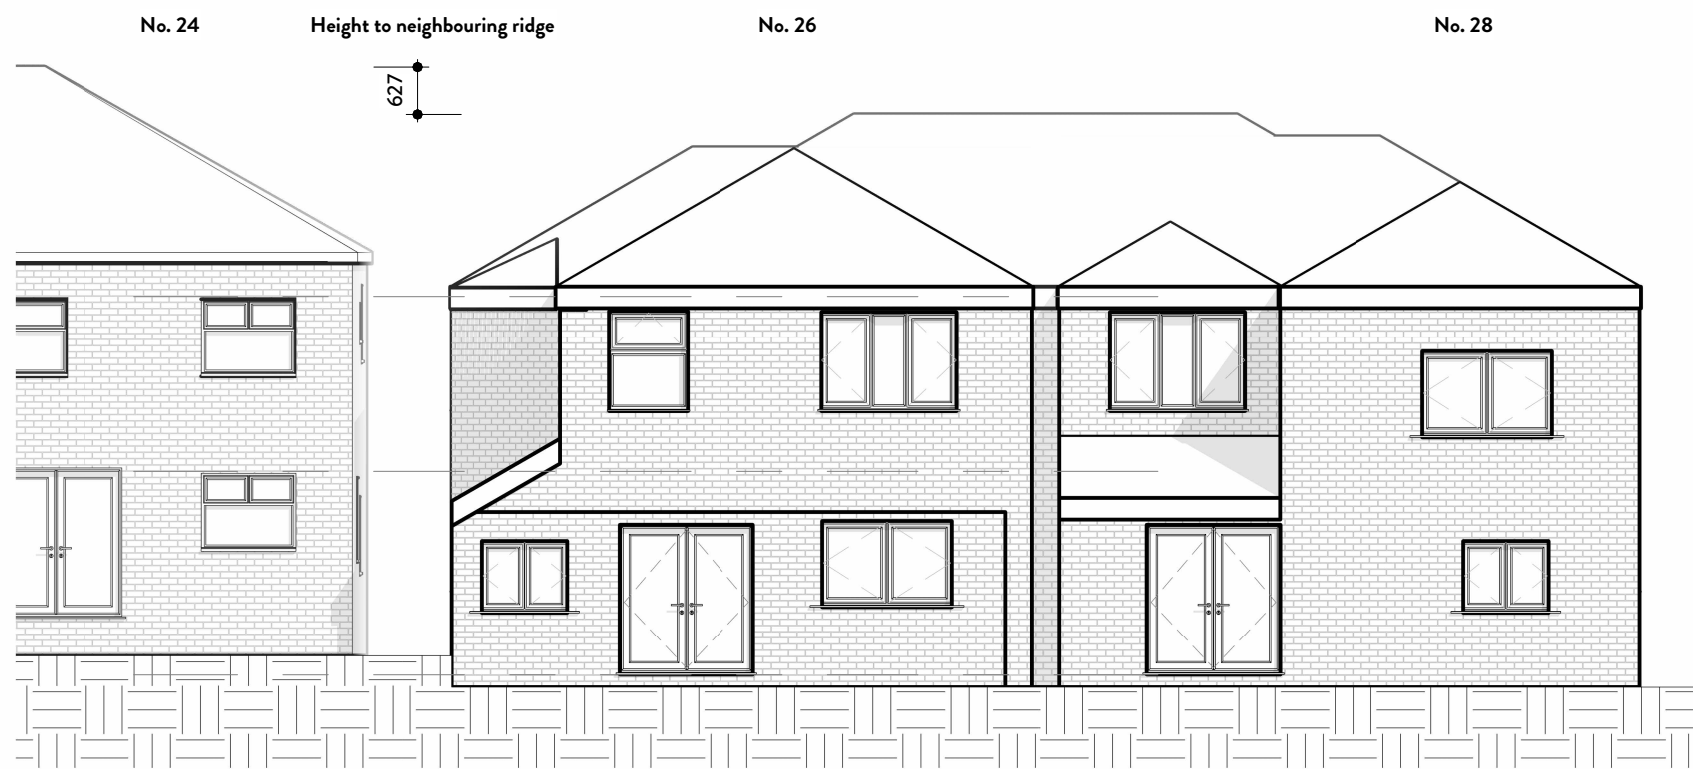


4 North - Proposed
1:100

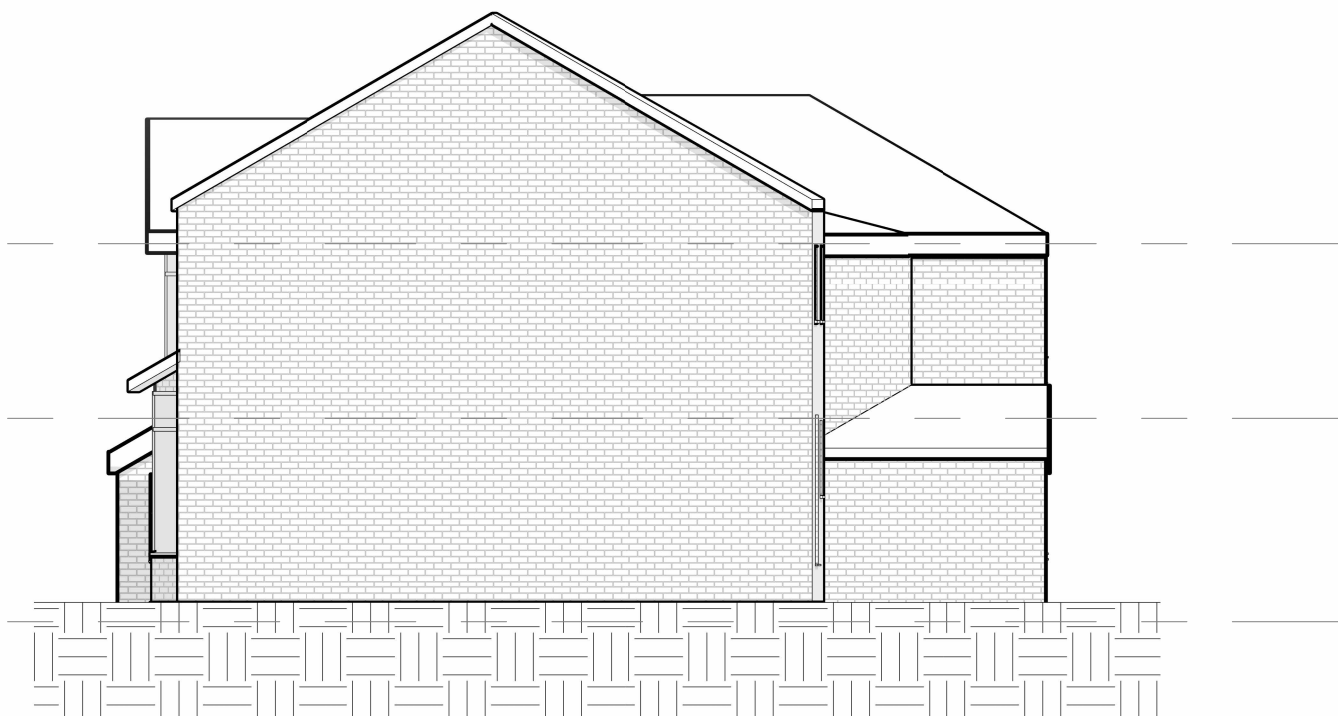

5 East - Proposed
1:100

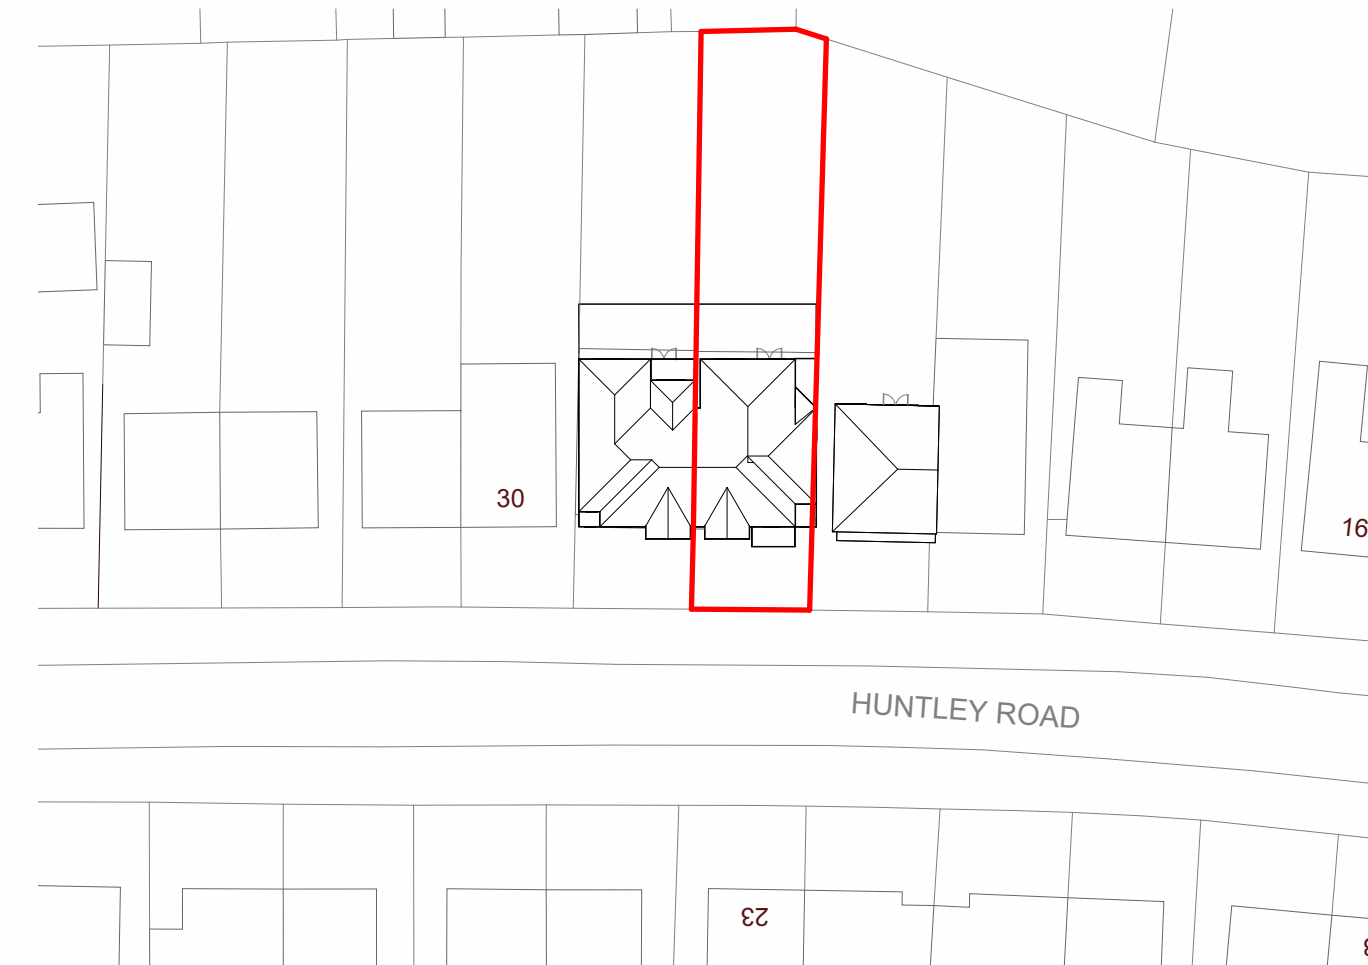

10 Site Plan - Proposed
1:500

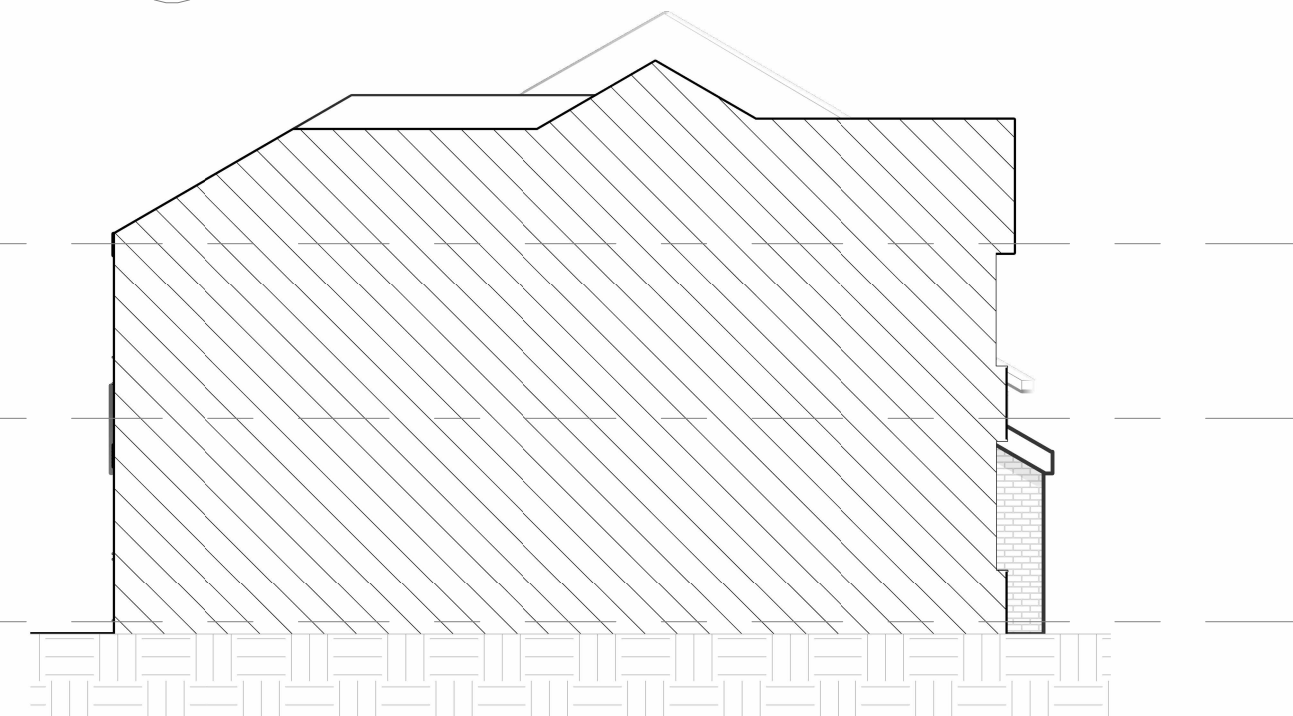

6 West - Proposed
1:100

PL3	Changes made to PO comments	AL	21 10 22
PL2	Changes made to PO comments	AL	29 09 22
PL1	Issued for planning	AL	18 08 22
101	Issued for information	AL	13 07 22

No.	Details	By	Date
Revisions			



Project:
123 Hunley Road

DRAWING TITLE:
PROPOSED GA PLANS AND ELEVATIONS

DRAWING No.
A1.2

Project Address	123 Hunley Road, Crumspol, Mancheste, M8 4JF
Project No.	JC_123
Project North:	
Drawn by:	AL
Checked by:	JC
Scale on A1:	As indicated
Date:	
SCALE 1:50	0 0.5 1 1.5 2 2.5
SCALE 1:100	0 1 2 3 4 5
SCALE 1:100	0 1 2 3 4 5

NOTES:
THIS DRAWING IS COPYRIGHT AND IS SENT TO YOU IN CONFIDENCE. IT MUST NOT BE COPIED, USED OR DISCLOSED IN WHOLE OR IN PART TO THIRD PARTIES WITHOUT OUR WRITTEN PERMISSION. IT REMAINS THE PROPERTY OF JC DESIGN GROUP AND MUST BE RETURNED ON REQUEST.