



PLOT 5

Ground Floor Plan - 35.0 sqm

2B 3P House Type
Total 70.0 sqm

01	Proposed Floor Plans (Plots 5-6)
04	Scale 1:50 @ A1


PLOT 6



PLOT 5


First Floor Plan - 35.0 sqm

PLOT 6

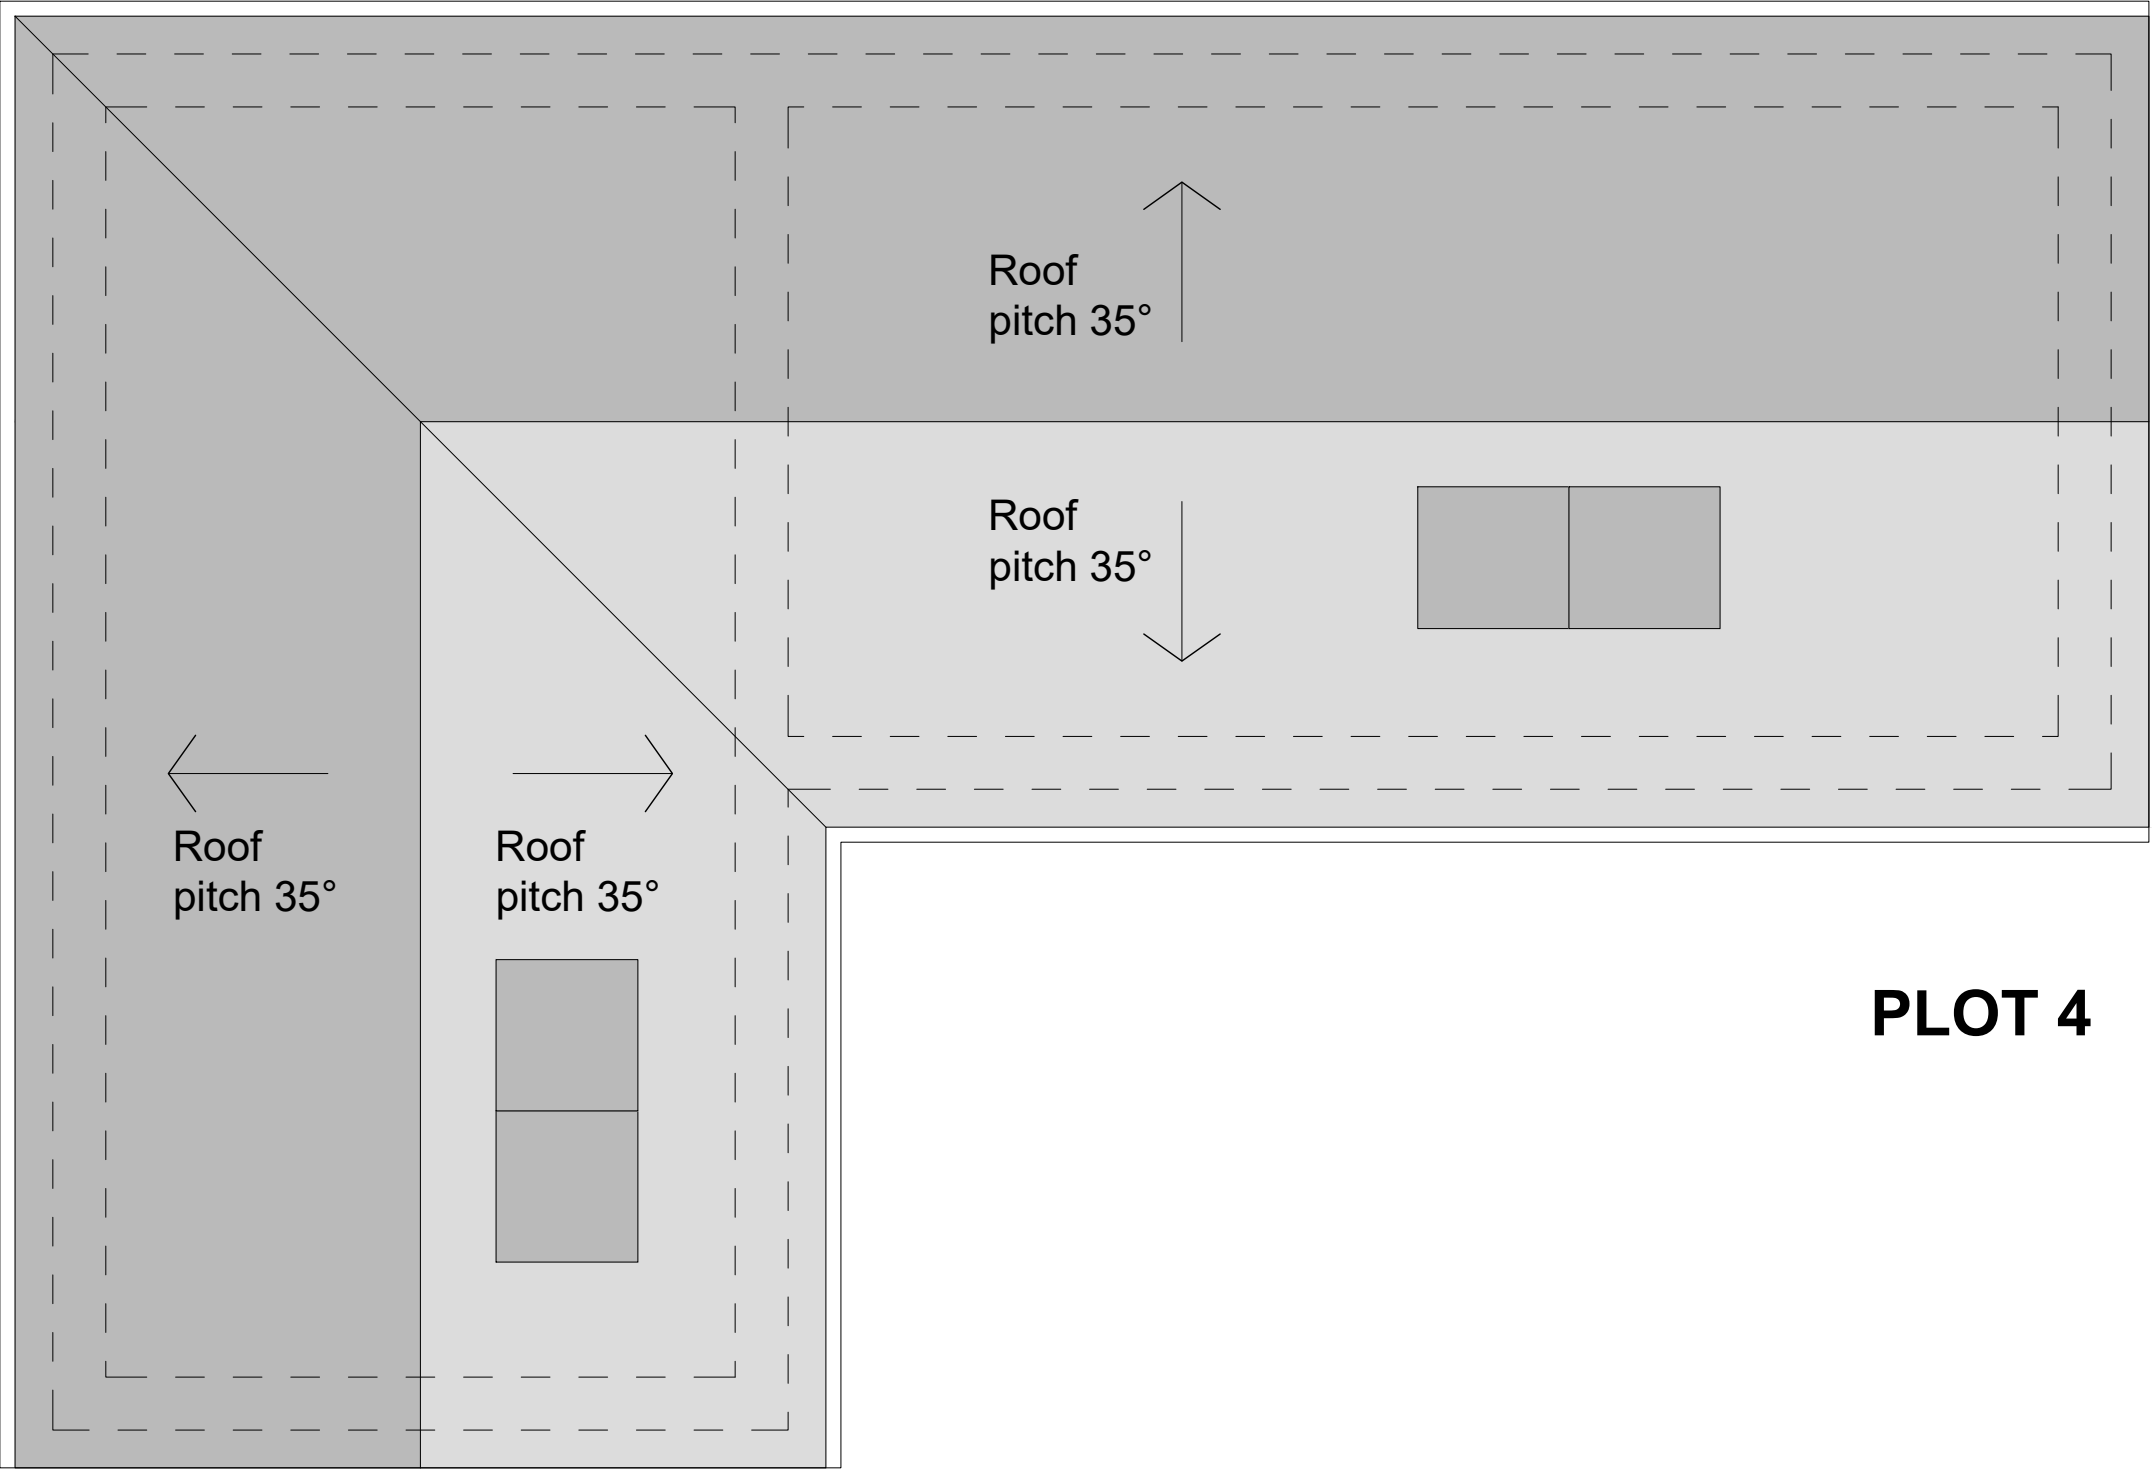

PLOT 3

02	Proposed Roof Plans (Plots 3-6)
04	Scale 1:50 @ A1

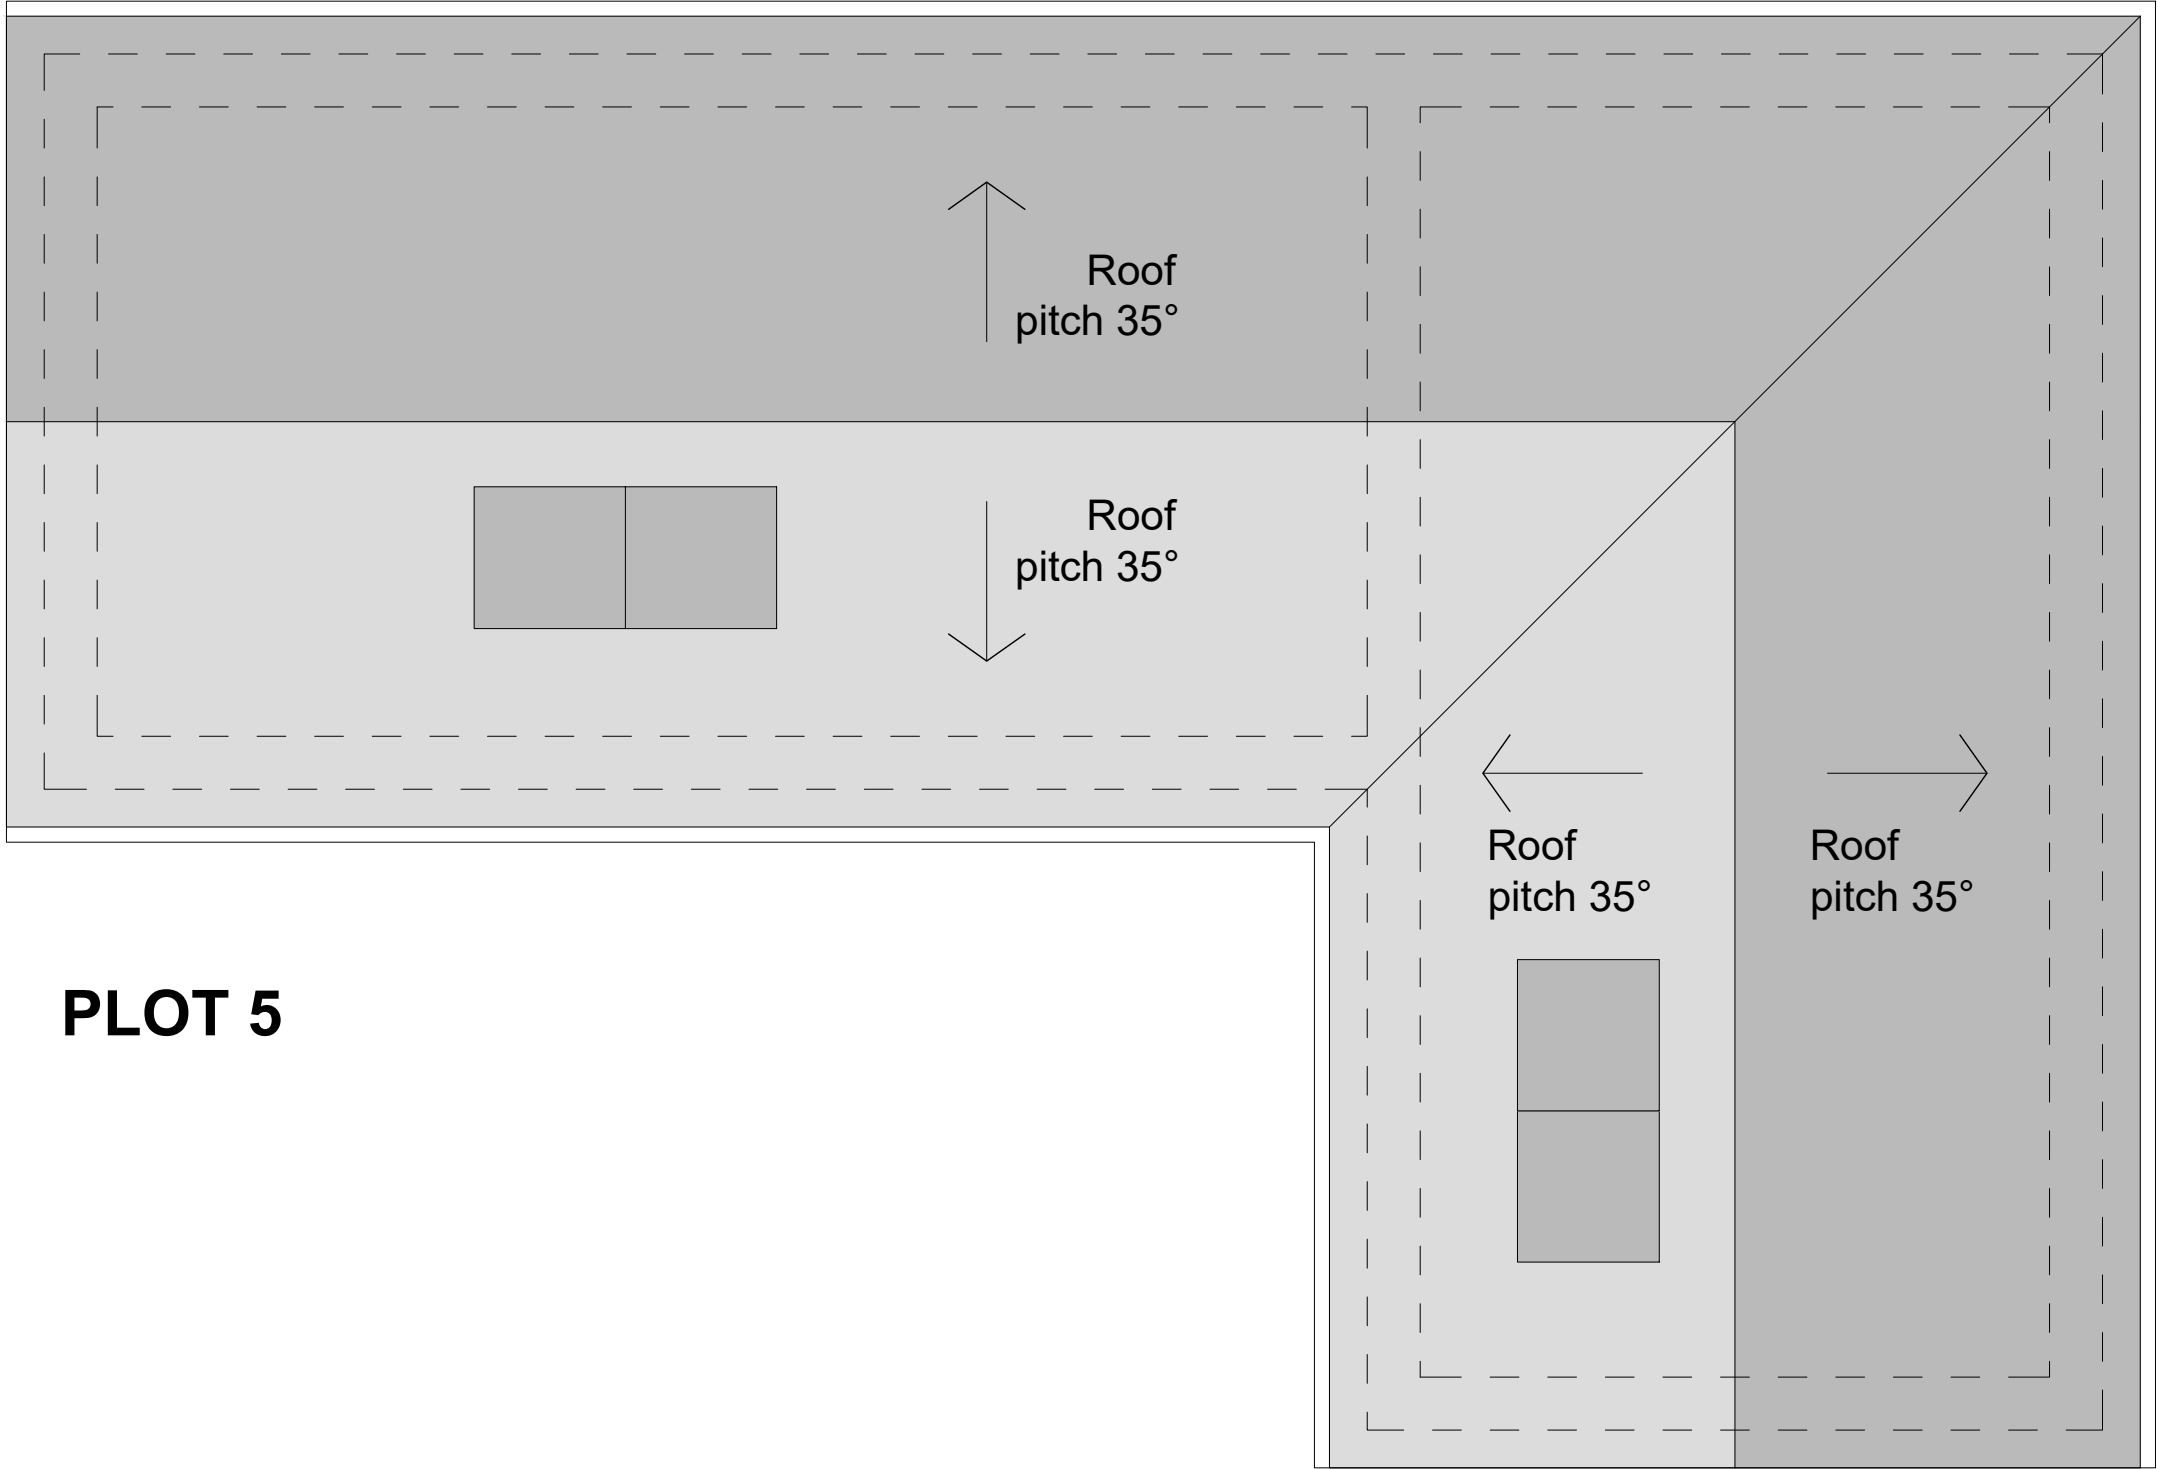

PLOT 5

PLOT 6

General Notes
01: Dimensions must not be scaled from this drawing. If in doubt, please ask.
02: All dimensions are in millimetres unless noted otherwise.
03: All dimensions should be verified on site before proceeding with the work.
04: TADW Architects shall be notified in writing of any discrepancies.
05: © TADW Limited (UK) 2015

Issue	Description	Date	Drawn	Checked
P3	Planning application submission	06.10.22	KM	MH
P2	Issued for comments	05.10.22	KM	MH
P1	Issued for comments	22.09.22	KM	MH

Drawing Status
P - Planning | T - Tender | C - Construction | R - As Record

For Approval

tadw architects

Six St. Petersgate Stockport Cheshire SK1 1HD
Ph 0161 477 6158 Fx 0161 480 8342 mail@tadw.co.uk www.tadw.co.uk

Client Watson Construction Ltd

Job Levenshulme Road
Gorton

Title Proposed Floor Plans (Houses)
Sheet 2 of 2

Scale 1:50 @ A1

Note - Prints from PDF files may not be to scale, check accuracy against scale
1 2 3 5m 1:50

Job Number 221310	Drawing Number 04	Issue P3
----------------------	----------------------	-------------