



1. THE COPYRIGHT OF THIS DRAWING IS VESTED IN © AC DESIGN SOLUTIONS LTD AND IT MAY NOT BE REPRODUCED IN FULL, PART OR USED FOR THE MANUFACTURE OF ANY ARTICLE WITHOUT THE EXPRESS PERMISSION OF THE COPYRIGHT HOLDER.
2. **DO NOT SCALE FROM THIS DRAWING.** ALL DIMENSIONS AND LEVELS TO BE CHECKED ON SITE AND VERIFIED BY THE CONTRACTOR PRIOR TO PURCHASING ANY MATERIALS.
3. ANY SPECIFICATION NOTED ON THESE **DRAWINGS SHOULD BE APPROVED BY BUILDING CONTROL** PRIOR TO PURCHASING ANY MATERIALS.
4. ALL DIMENSION ARE IN MM UNLESS NOTED OTHERWISE.
5. REPORT ALL DRAWING ERRORS, OMISSIONS AND DISCREPANCIES TO AC DESIGN SOLUTIONS LTD.
6. THE TEMPORARY WORKS AND THE STRUCTURAL INTEGRITY OF THE EXISTING AND PROPOSED STRUCTURES WITHIN AND ADJACENT TO THE WORKS ARE THE SOLE RESPONSIBILITY OF THE CONTRACTOR.
7. NO VARIATIONS TO THE DRAWINGS WILL BE PERMITTED WITHOUT THE WRITTEN APPROVAL OF AC DESIGN SOLUTIONS LTD.

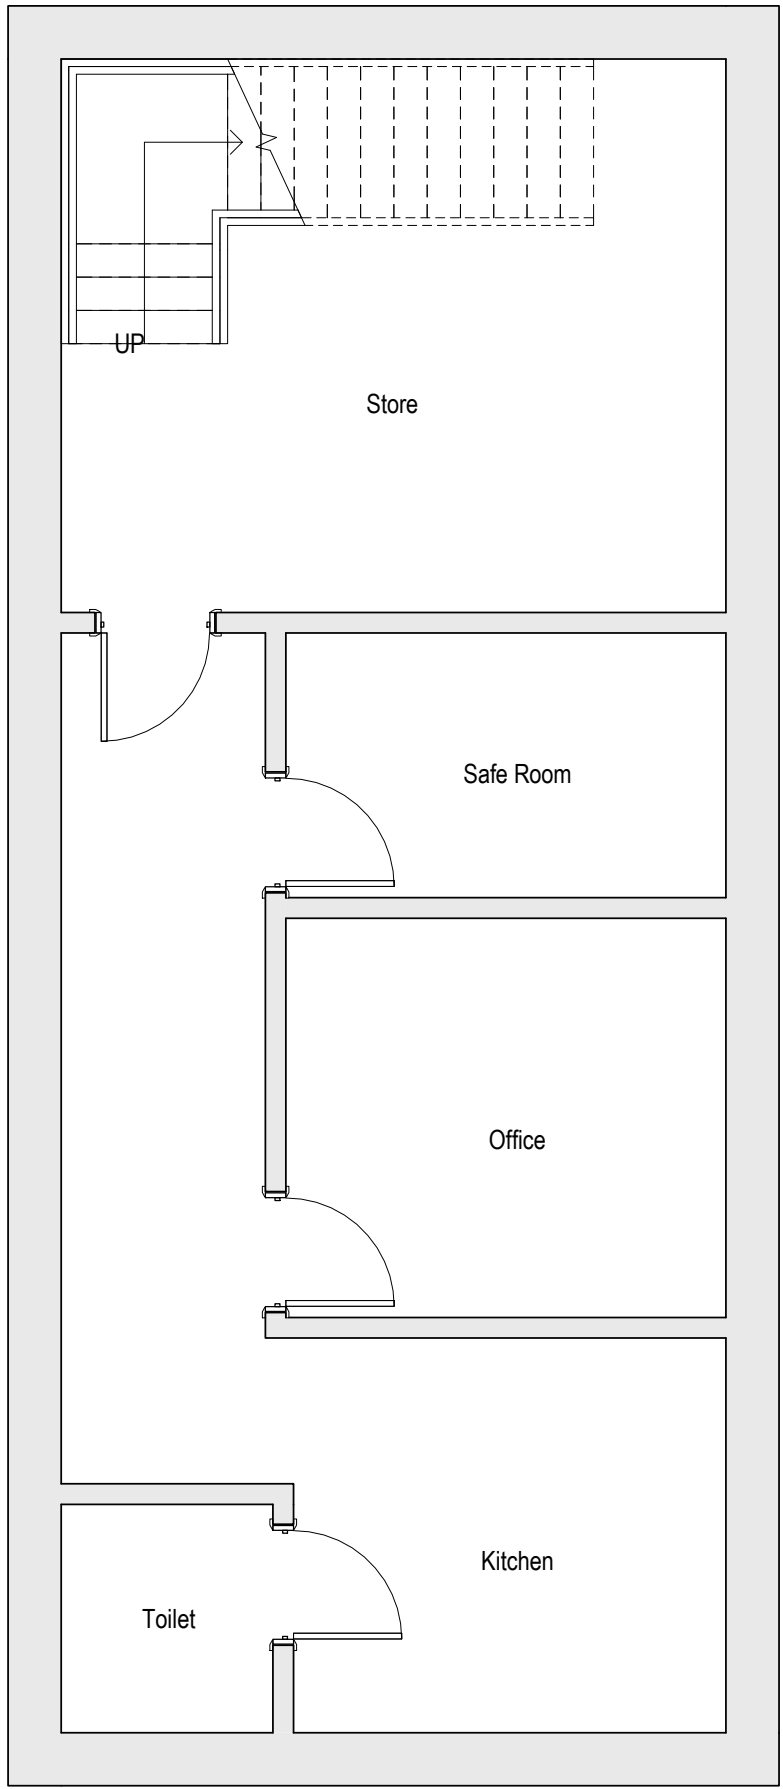

2

1. EXISTING BASEMENT

1 : 50

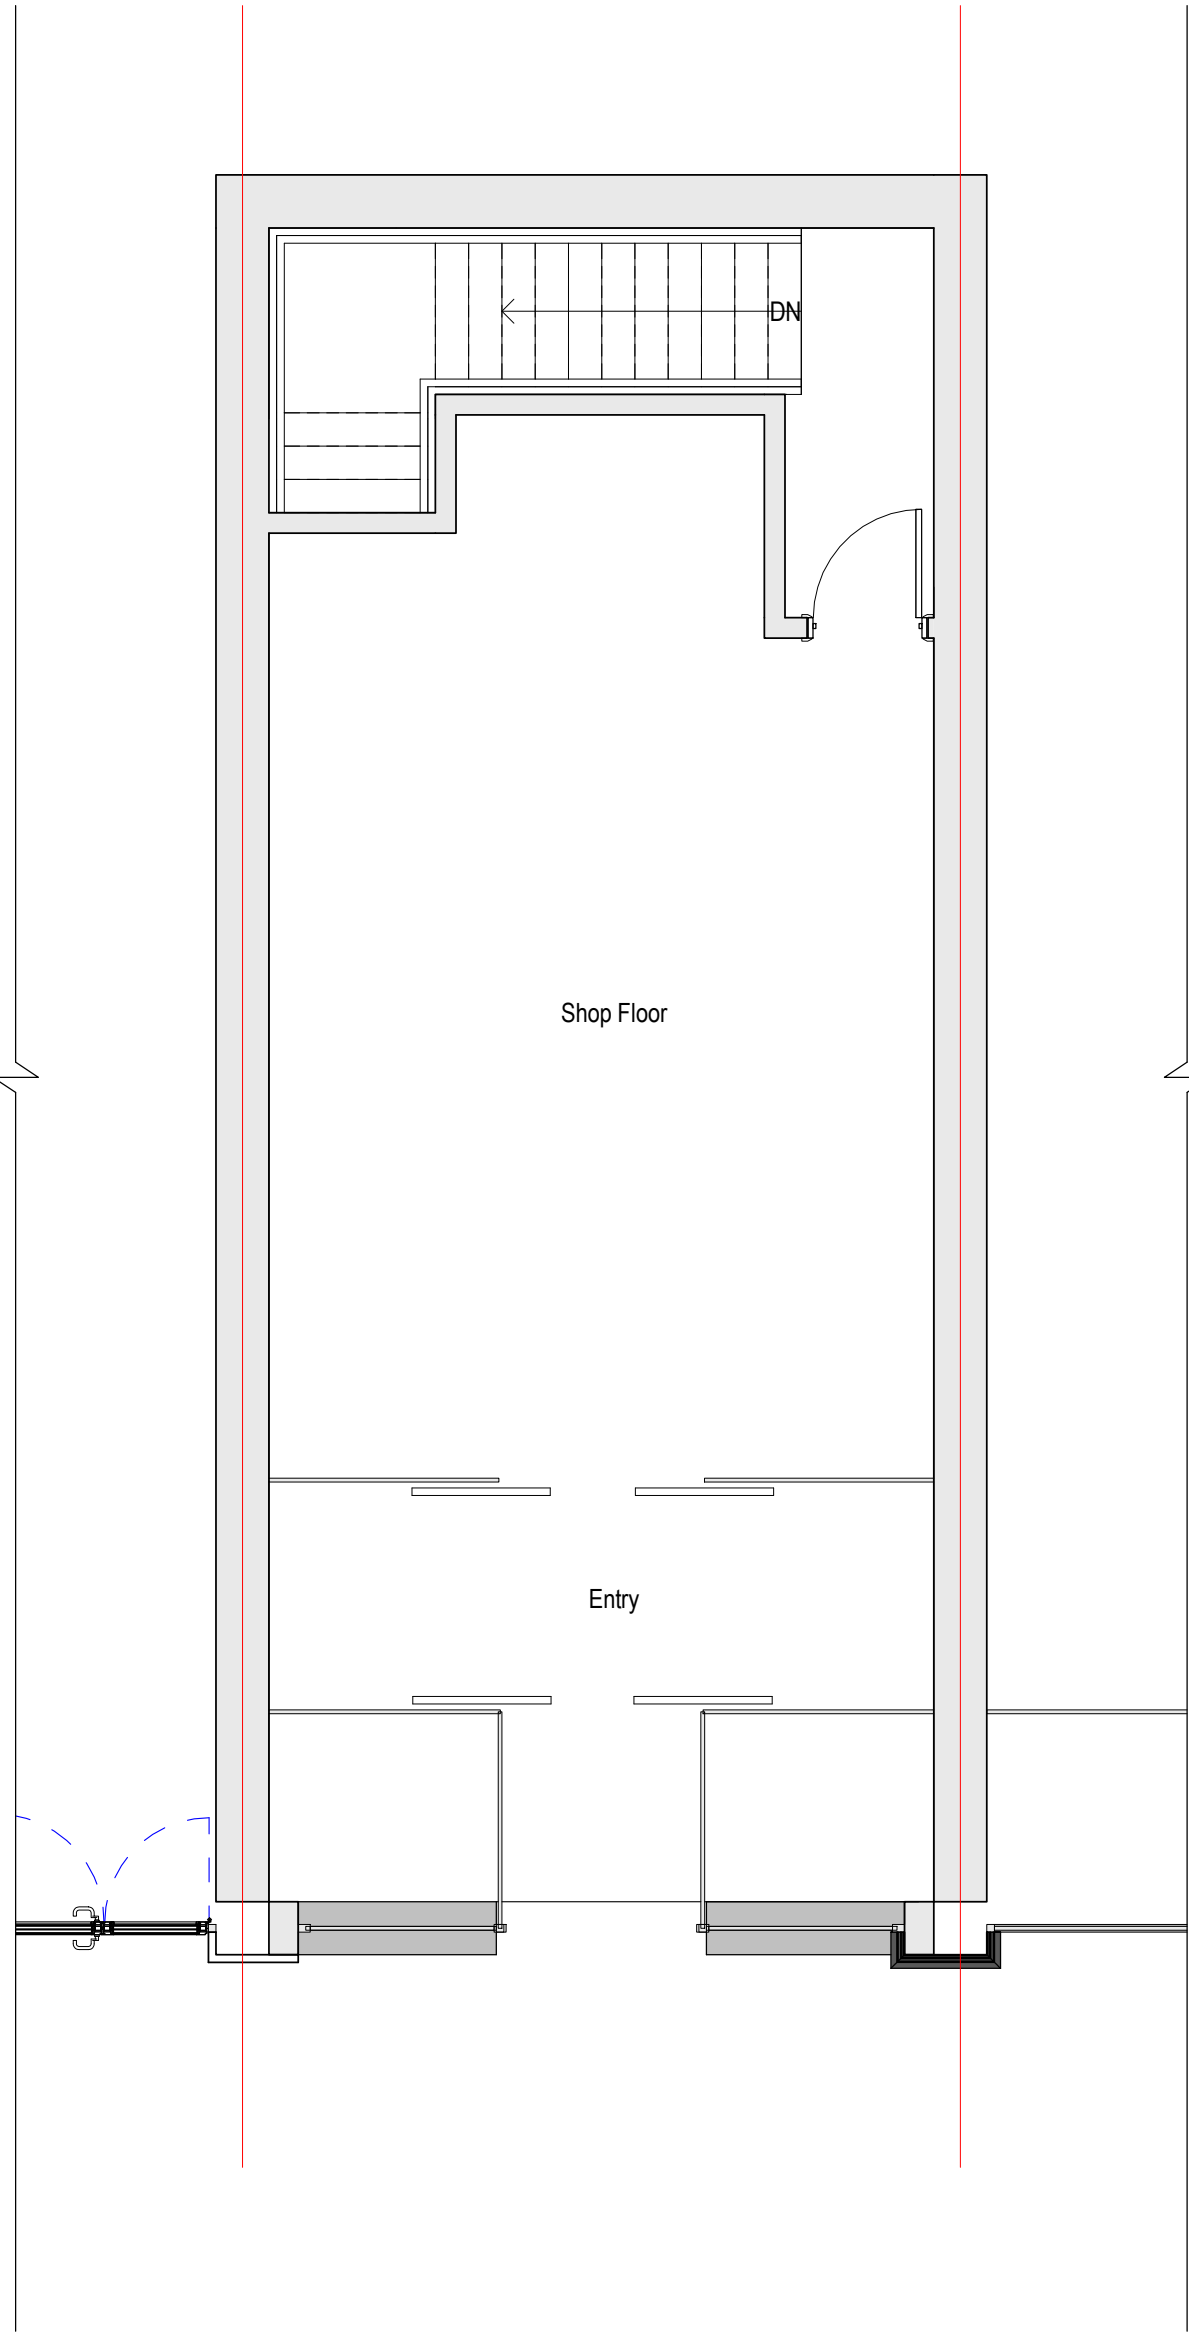


1

2.EXISTING GROUND FLOOR

1 : 50

REV	DESCRIPTION	DATE	BY

 

PROJECT STATUS			
PLANNING			
PROJECT			
5 Police St, Manchester M2 7LQ			
TITLE			
EXISTING PLANS			
CLIENT			
Rockefeller's Jeweller Limited			
DRAWN BY G.V.	CHECKED BY Z.C.	DATE 10.11.2022	SCALE (@A1) 1 : 50
DRAWING NUMBER UK2201-TD-A-103			
PROJECT NUMBER UK2201	BUILDING CLASS	PHASE	REVISION

1. THE COPYRIGHT OF THIS DRAWING IS VESTED IN © AC DESIGN SOLUTIONS LTD AND IT MAY NOT BE REPRODUCED IN FULL, PART OR USED FOR THE MANUFACTURE OF ANY ARTICLE WITHOUT THE EXPRESS PERMISSION OF THE COPYRIGHT HOLDER.
2. **DO NOT SCALE FROM THIS DRAWING**. ALL DIMENSIONS AND LEVELS TO BE CHECKED ON SITE AND VERIFIED BY THE CONTRACTOR PRIOR TO PURCHASING ANY MATERIALS.
3. ANY SPECIFICATION NOTED ON THESE DRAWINGS **SHOULD BE APPROVED BY BUILDING CONTROL** PRIOR TO PURCHASING ANY MATERIALS.
4. ALL DIMENSION ARE IN MM UNLESS NOTED OTHERWISE.
5. REPORT ALL DRAWING ERRORS, OMISSIONS AND DISCREPANCIES TO AC DESIGN SOLUTIONS LTD.
6. THE TEMPORARY WORKS AND THE STRUCTURAL INTEGRITY OF THE EXISTING AND PROPOSED STRUCTURES WITHIN AND ADJACENT TO THE WORKS ARE THE SOLE RESPONSIBILITY OF THE CONTRACTOR.
7. NO VARIATIONS TO THE DRAWINGS WILL BE PERMITTED WITHOUT THE WRITTEN APPROVAL OF AC DESIGN SOLUTIONS LTD.



1. EXISTING FRONT ELEVATION
1 : 50



2. 1. EXISTING SHOPFRONT ELEVATION A
1 : 20

REV	DESCRIPTION	DATE	BY

0 1 2 3 4 5 6 7 8 9 10
GRAPHIC SCALE: 1:50

PROJECT STATUS			
PLANNING			
PROJECT			
5 Police St, Manchester M2 7LQ			
TITLE			
EXISTING ELEVATIONS			
CLIENT			
Rockefeller's Jeweller Limited			
DRAWN BY G.V.	CHECKED BY Z.C.	DATE 10.11.2022	SCALE (@A1) As indicated
DRAWING NUMBER UK2201-TD-A-202			
PROJECT NUMBER UK2201	BUILDING CLASS	PHASE	REVISION