


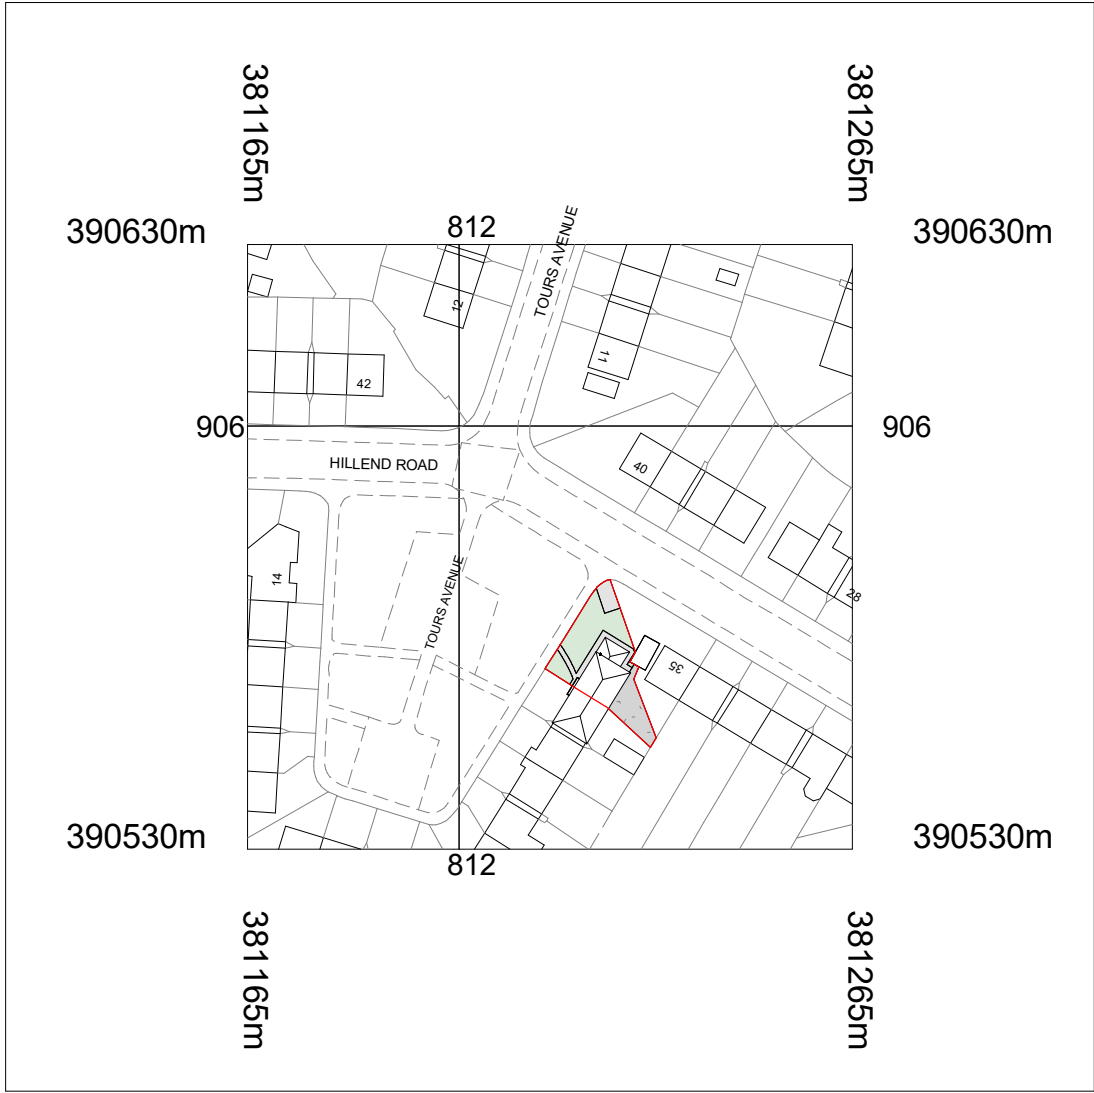


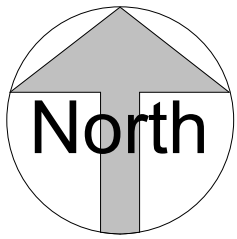


SITE PLAN @ 1:1250

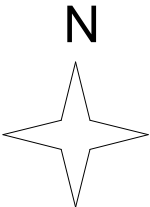

No.	Description	Date
A	First floor extension removed.	17.11.22
B	Hardstanding to front reverted back to existing layout	25.11.22

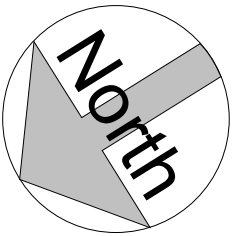

BLOCK PLAN @ 1:200

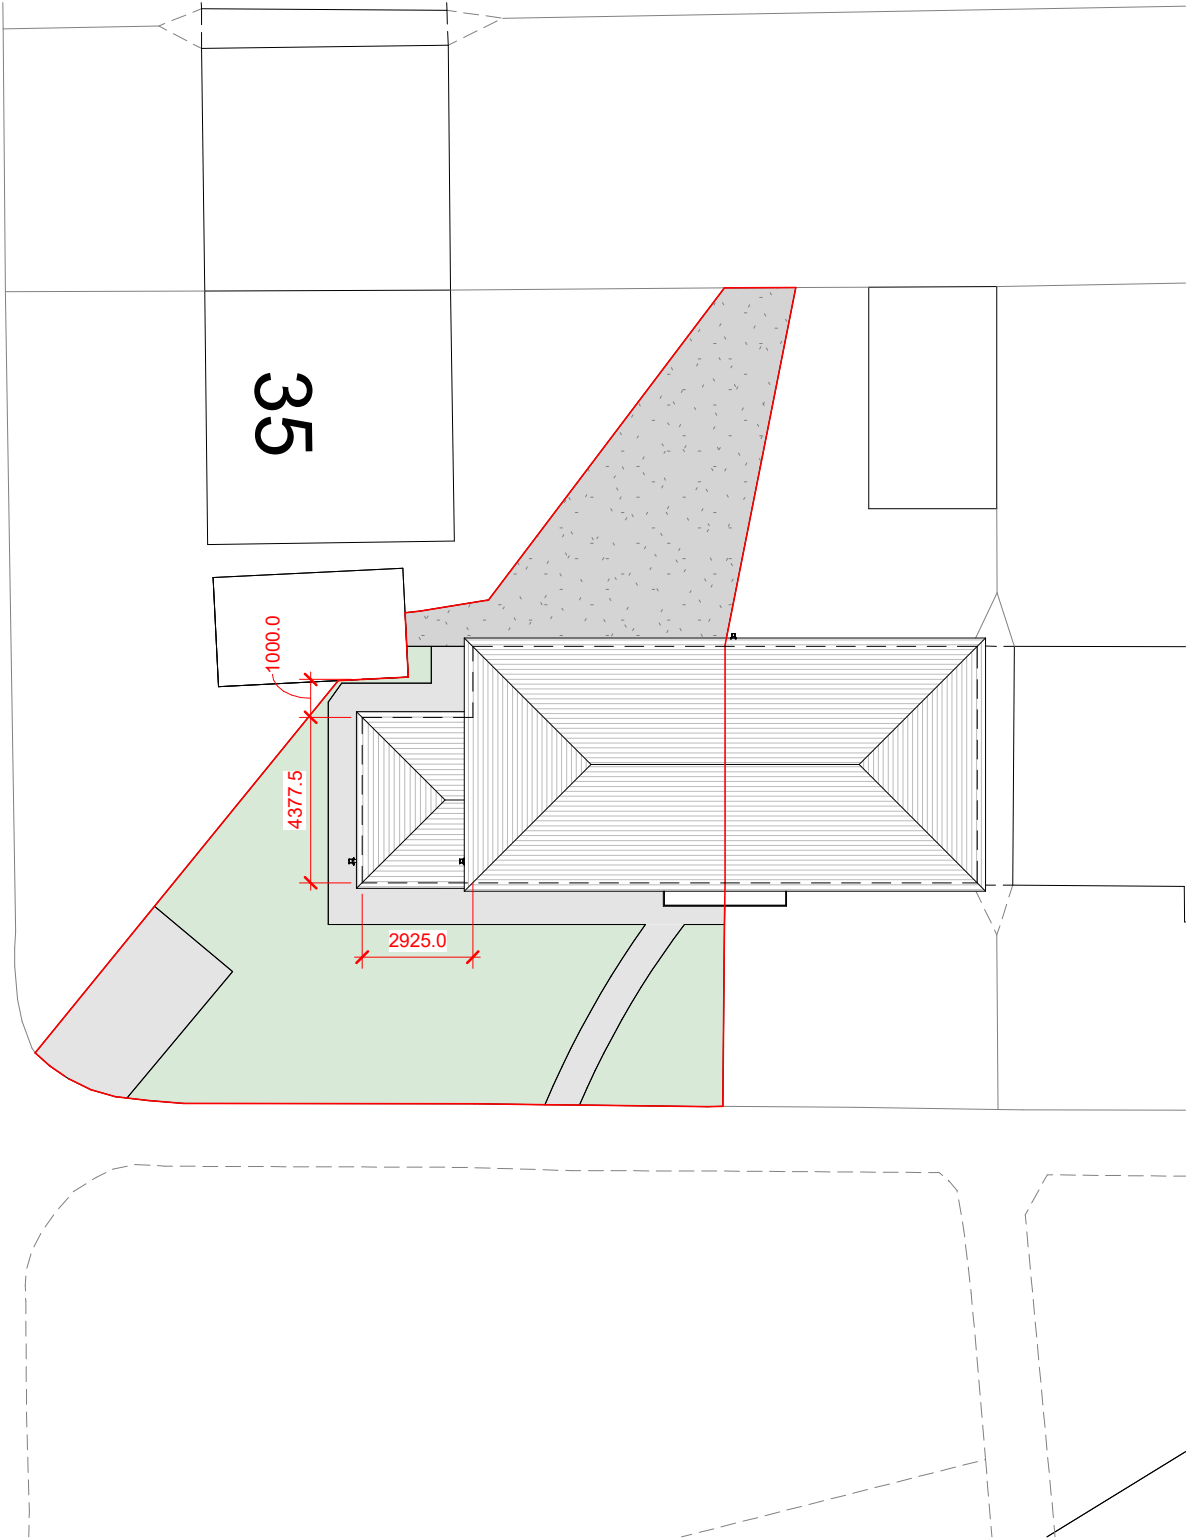

1:100	mm	1000	3000	5000
1:200	mm	5000	8000	
1:500	M	5	15	25
1:1250	M	10	30	50 70

The Contractor is to check all dimensions and conditions on site before commencing. Do not scale from this drawing.
This drawing remains the copyright of Reid Design Limited

PROJECT	13 Tours Avenue, Manchester, M23 0LN
SHEET	Site Location & Block Plan

CLIENT		R. Samuel	
Date Sept '22	Project number RD-191	Scale (@ A3) As indicated	
DRAWING NUMBER			REV
PL-100			B