






Proposed Front Elevation

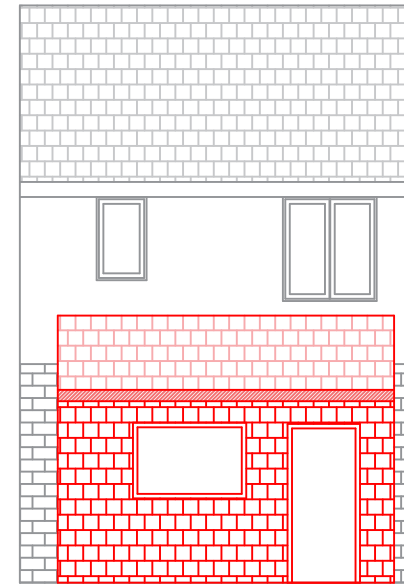

Proposed Rear Elevation

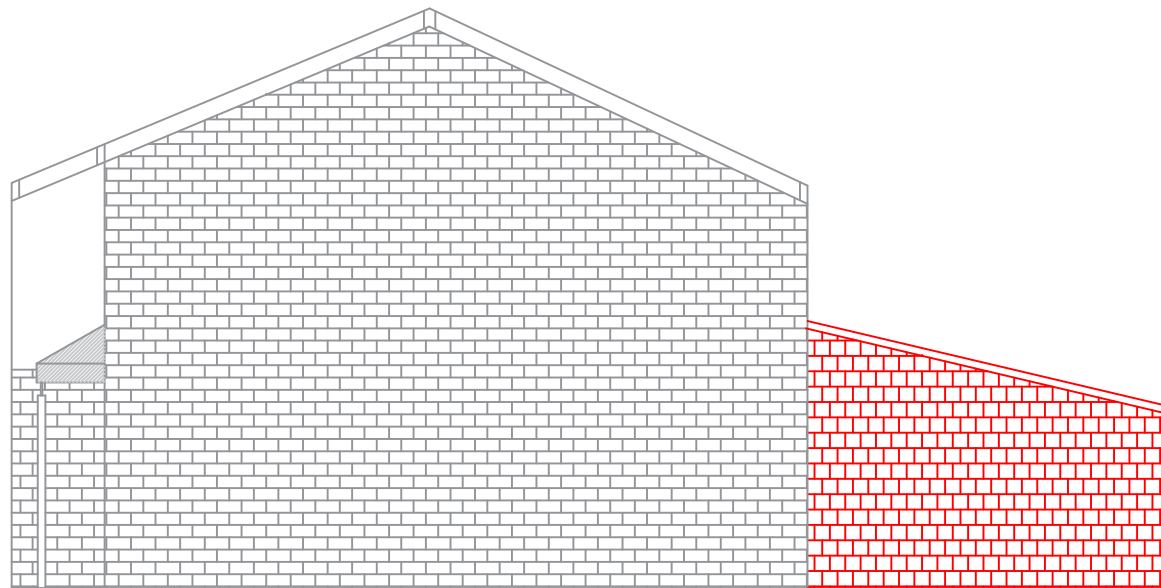

Proposed L/H/S Elevation

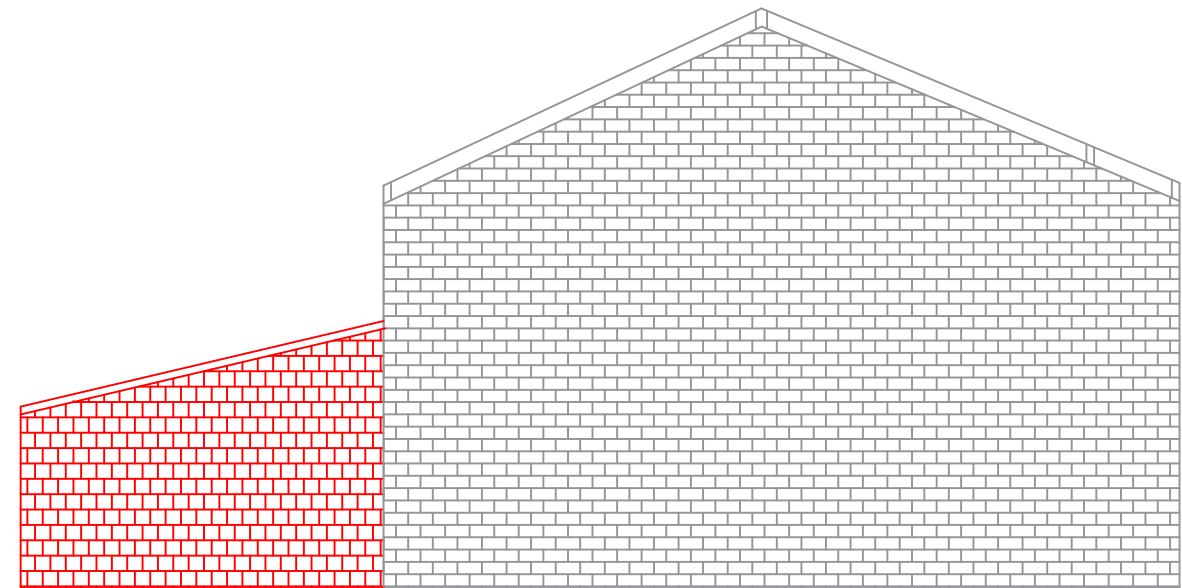

Proposed R/H/S Elevation

Manchester Equipment & Adaptations Partnership Technical Officer Service 29 Poland St, Unit 1 Ancoats, Manchester, M4 6AZ	Applicants name: Asia Saghir Property address: 94 Cardinal Street Cheetham Manchester M8 0WP	Revisions: 1 =10/02/2022=JR	Drawn By: Shaun Stephenson	Date:07/01/2022	 Manchester Equipment & Adaptations Partnership
		REV SS -	Scale: 1:100	Paper Size: A3	