




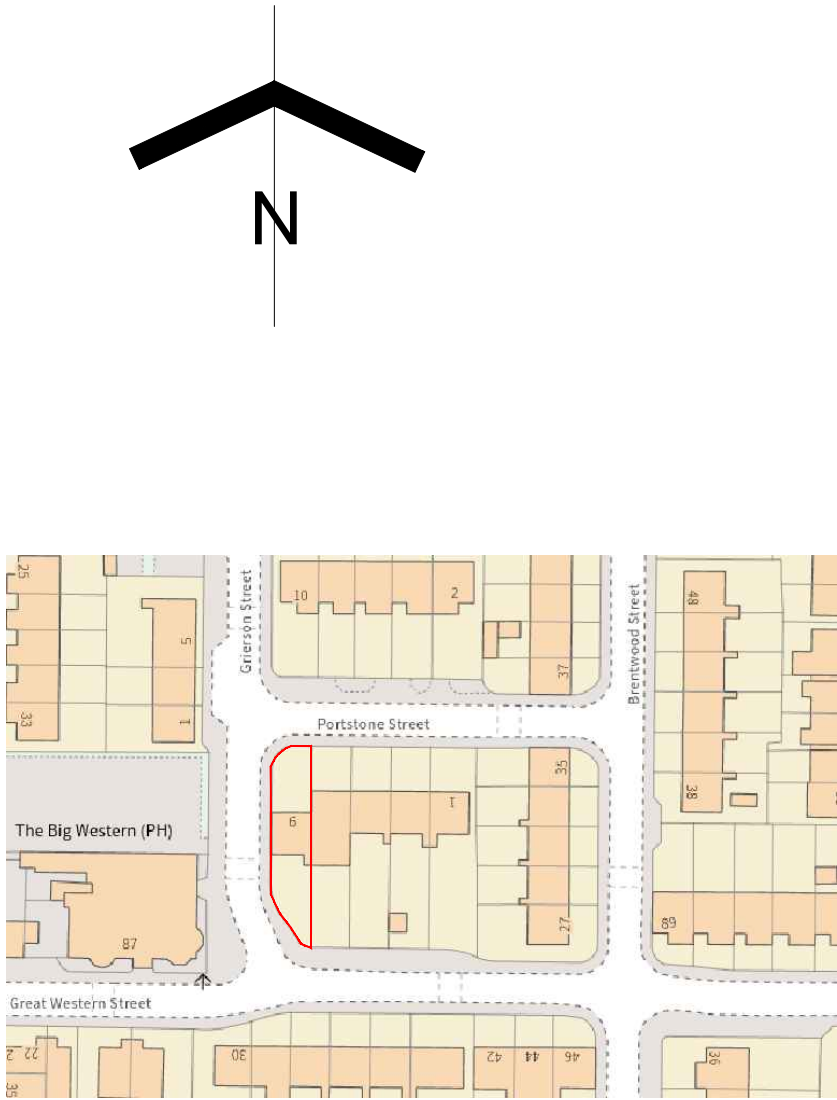

Location plan Scale 1:1250

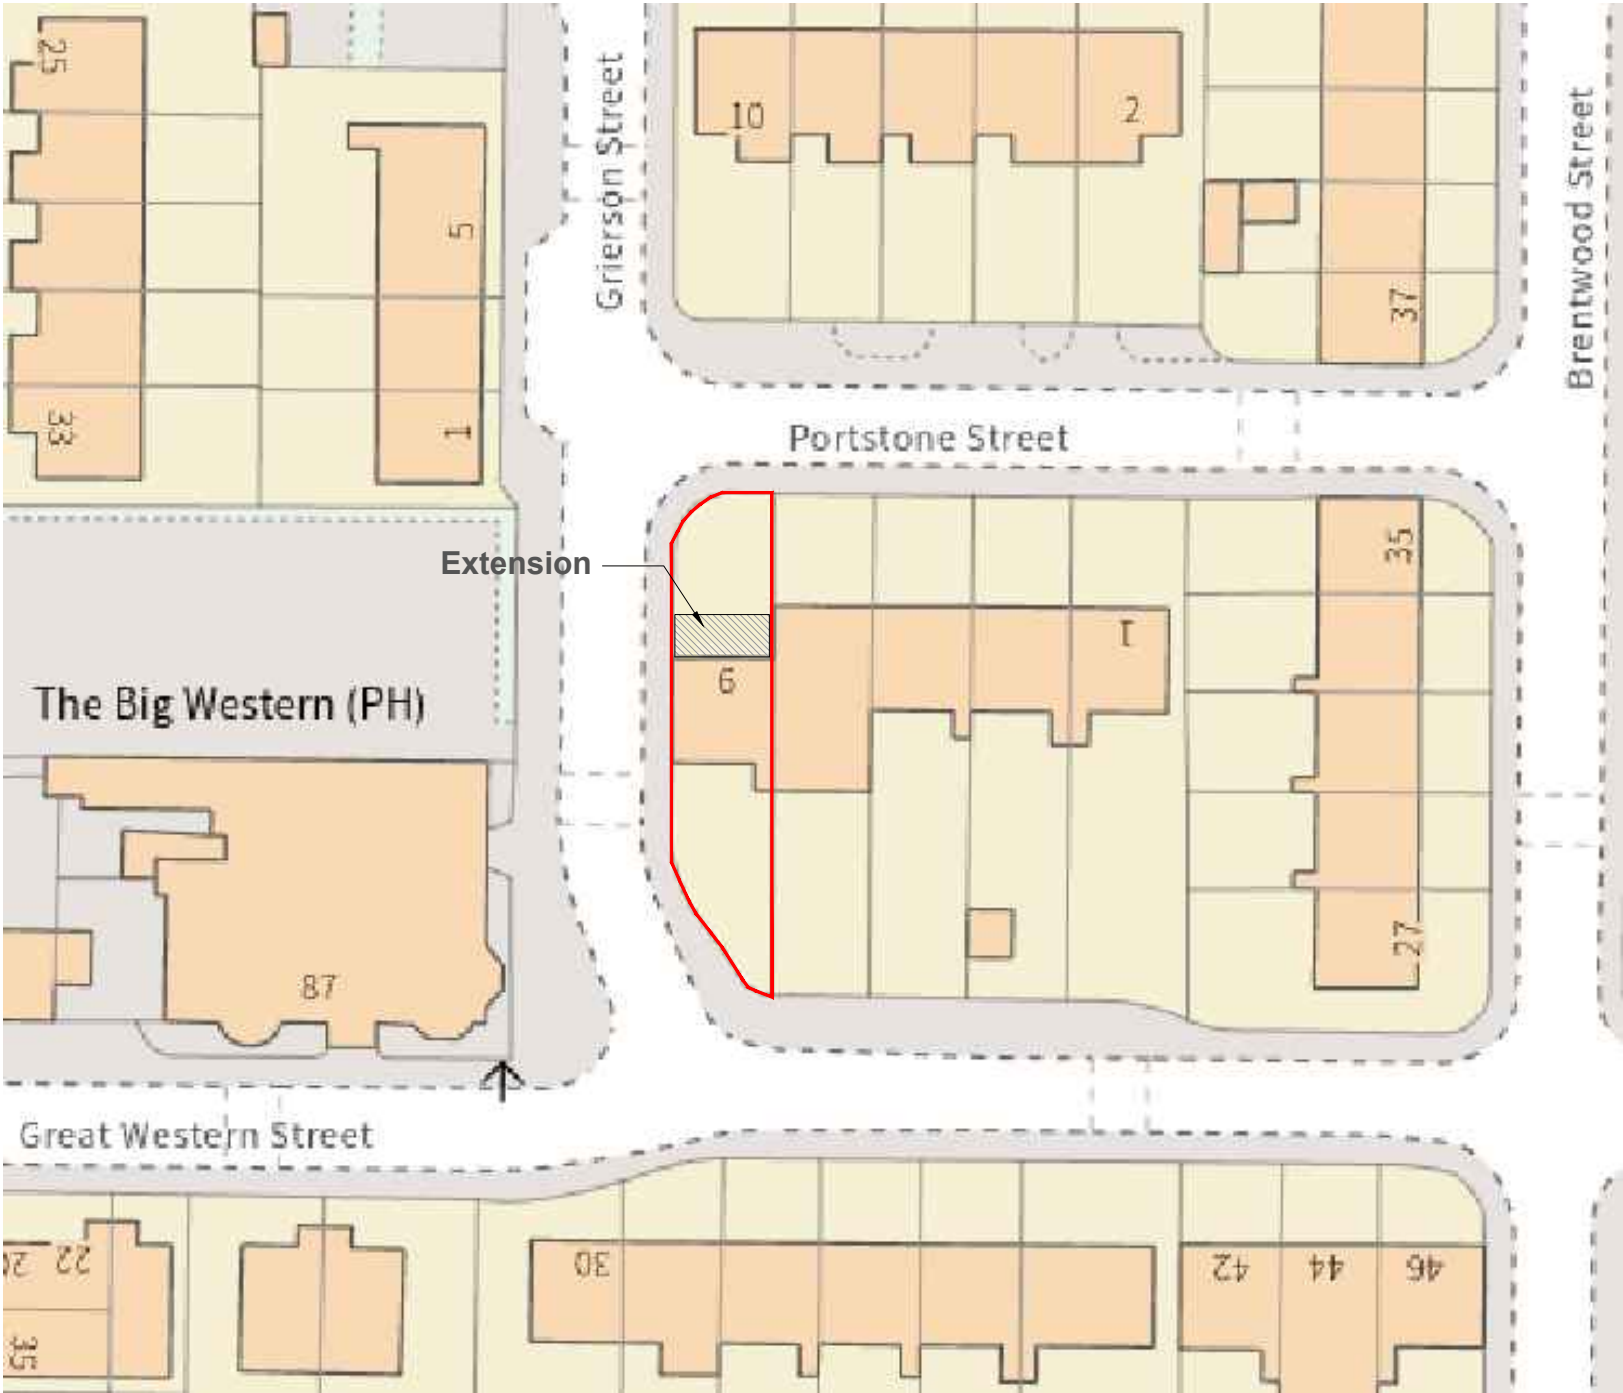

Site Plan Scale 1:500

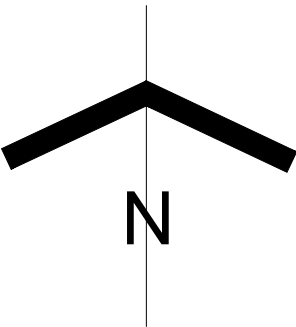

ARCHITECTURE

www.m1architecture.co.uk
T:0161 327 2011
M:07506237914






Non material amendment

2239
9 Portstone street M16 7LY

01.

Location & site plan

@A3

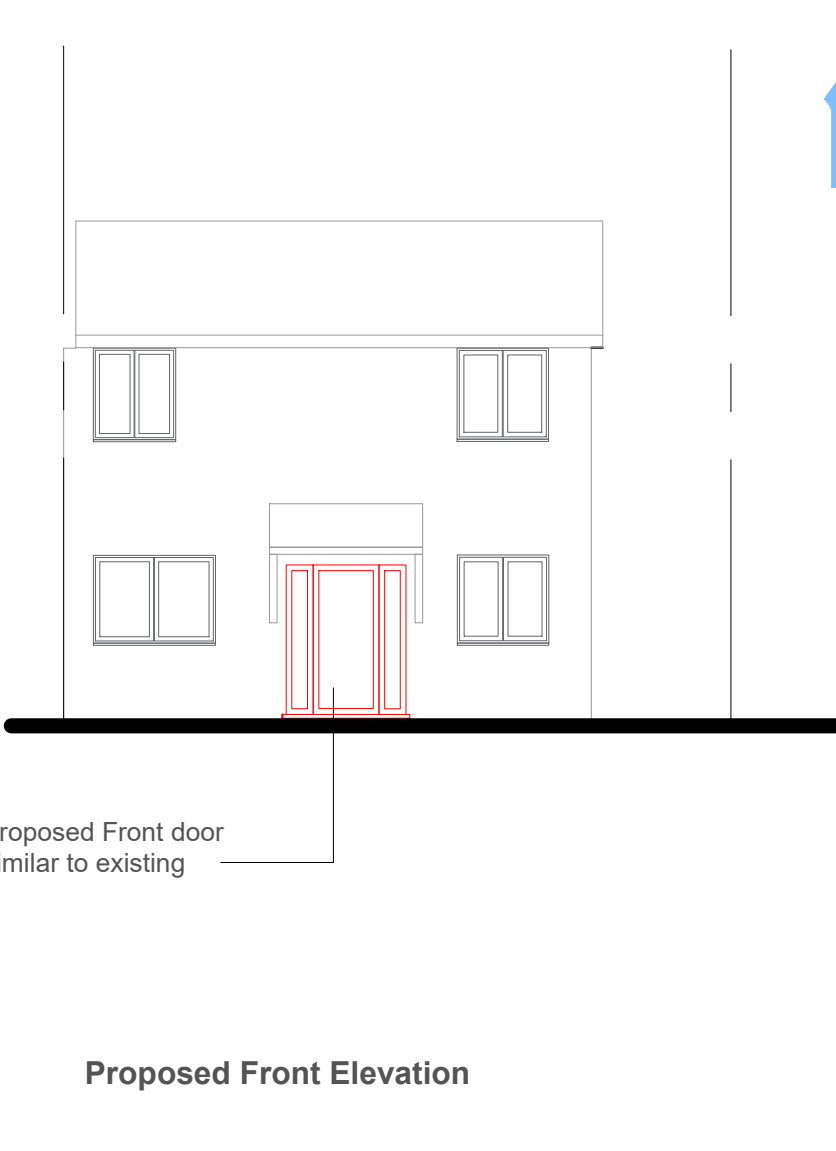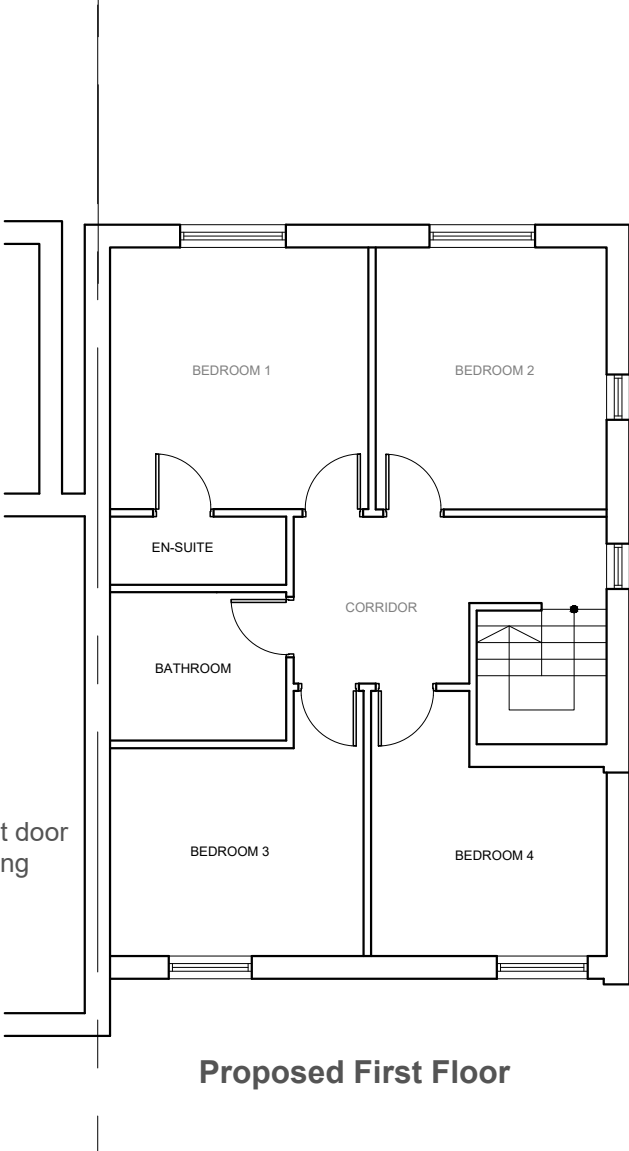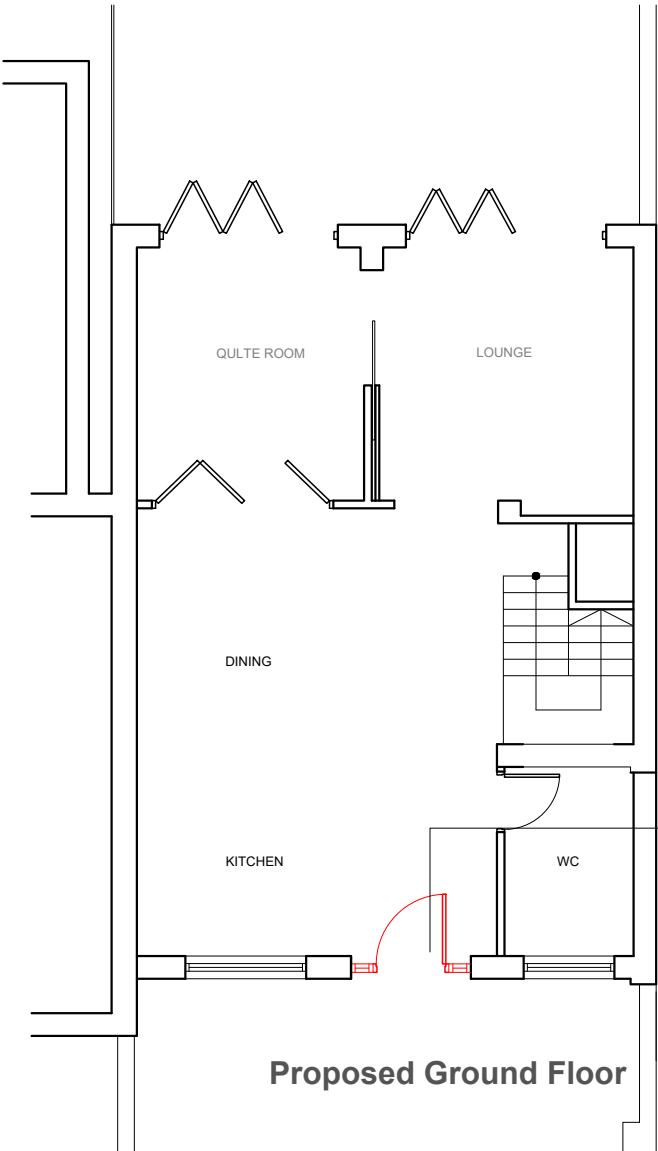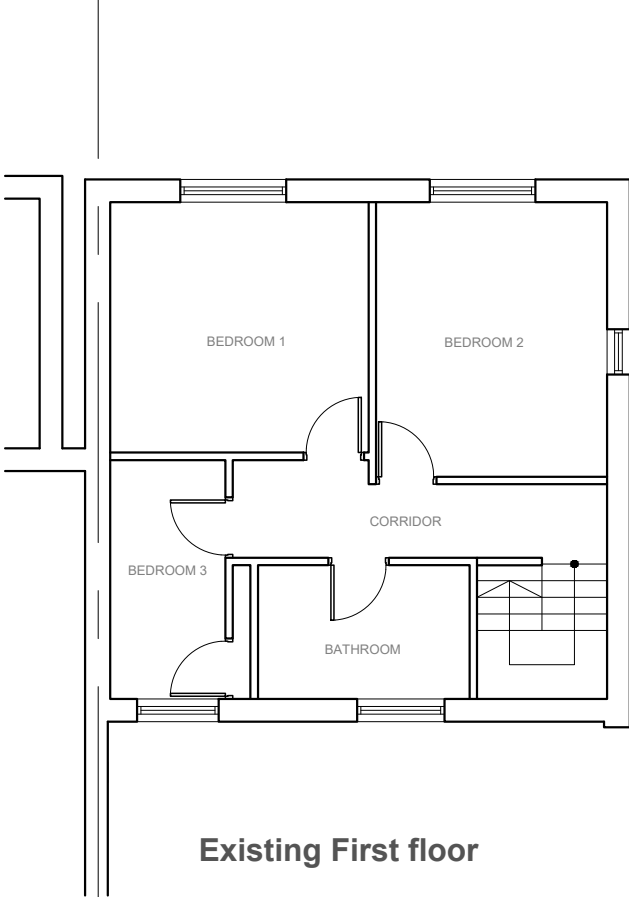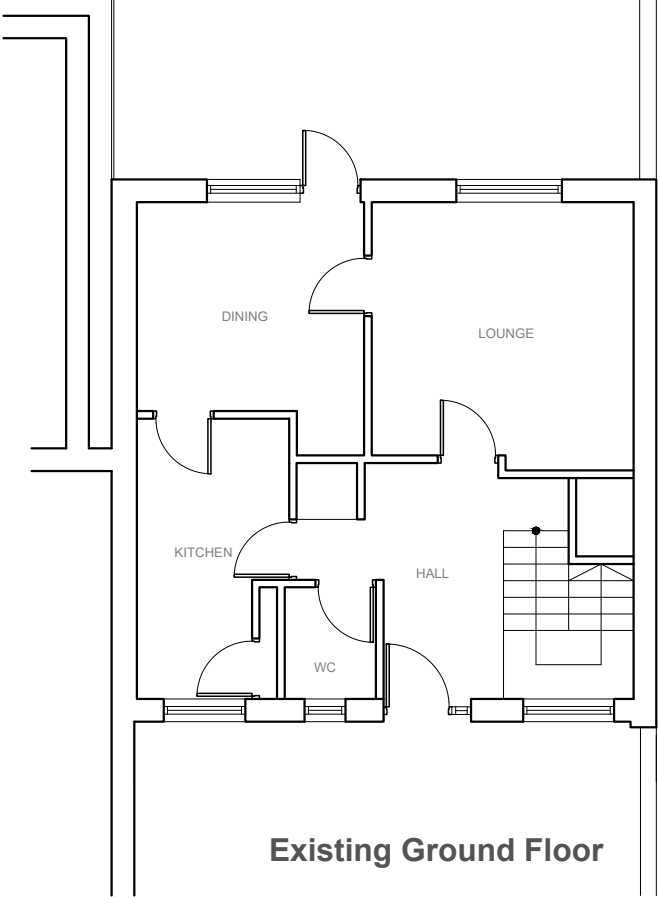

Proposed Front door
similar to existing

Proposed Front door
similar to existing

1:100@A3

Existing and proposed
plans and elevations



ARCHITECTURE

www.m1architecture.co.uk
T:0161 327 2011
M:07506237914

Non material amendment

2239

02.

9 Portstone street M16 7LY