

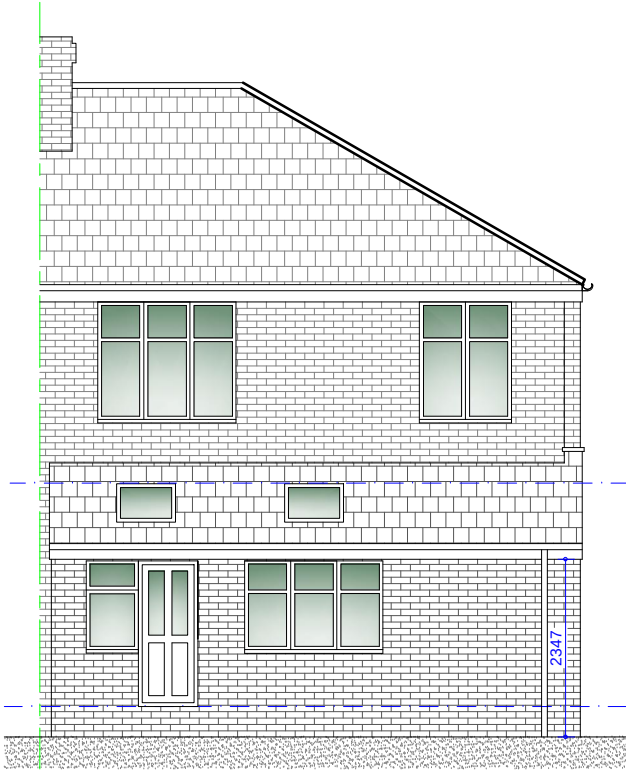



All dimensions are to be checked on site. This drawing shall not be scaled to ascertain dimensions.

 


Existing Rear Elevation
Scale 1:100

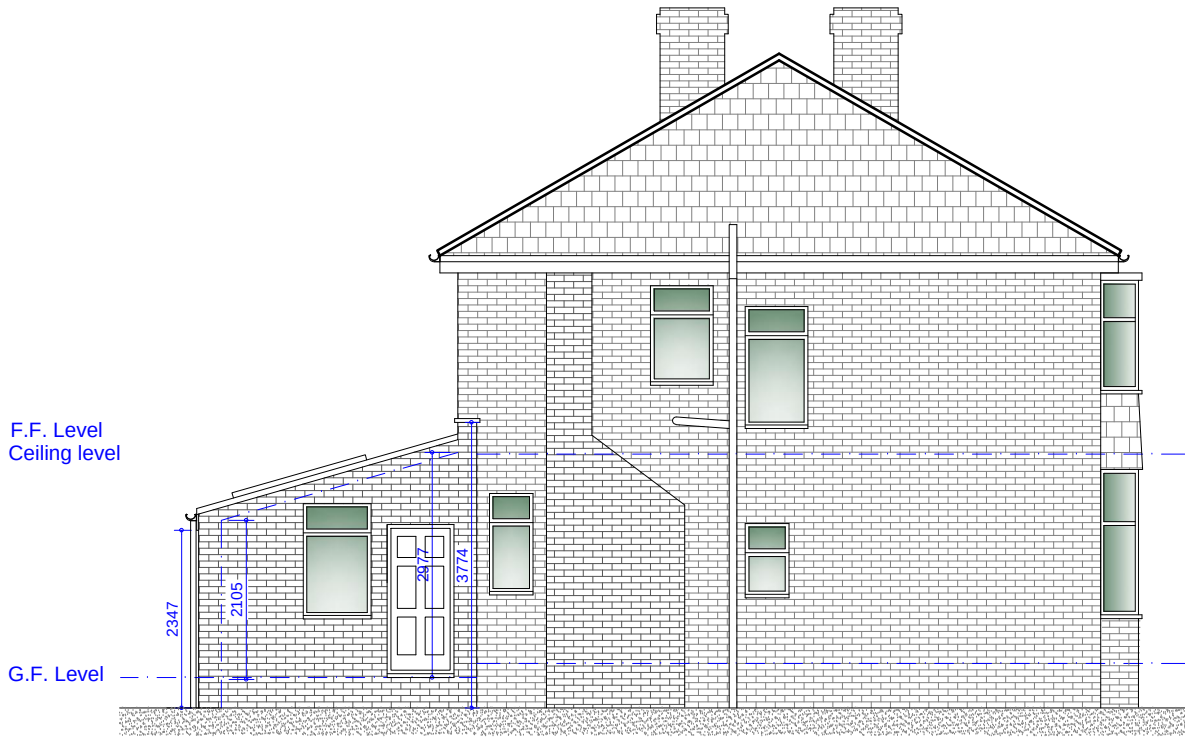

Existing L/H Side Elevation
Scale 1:100

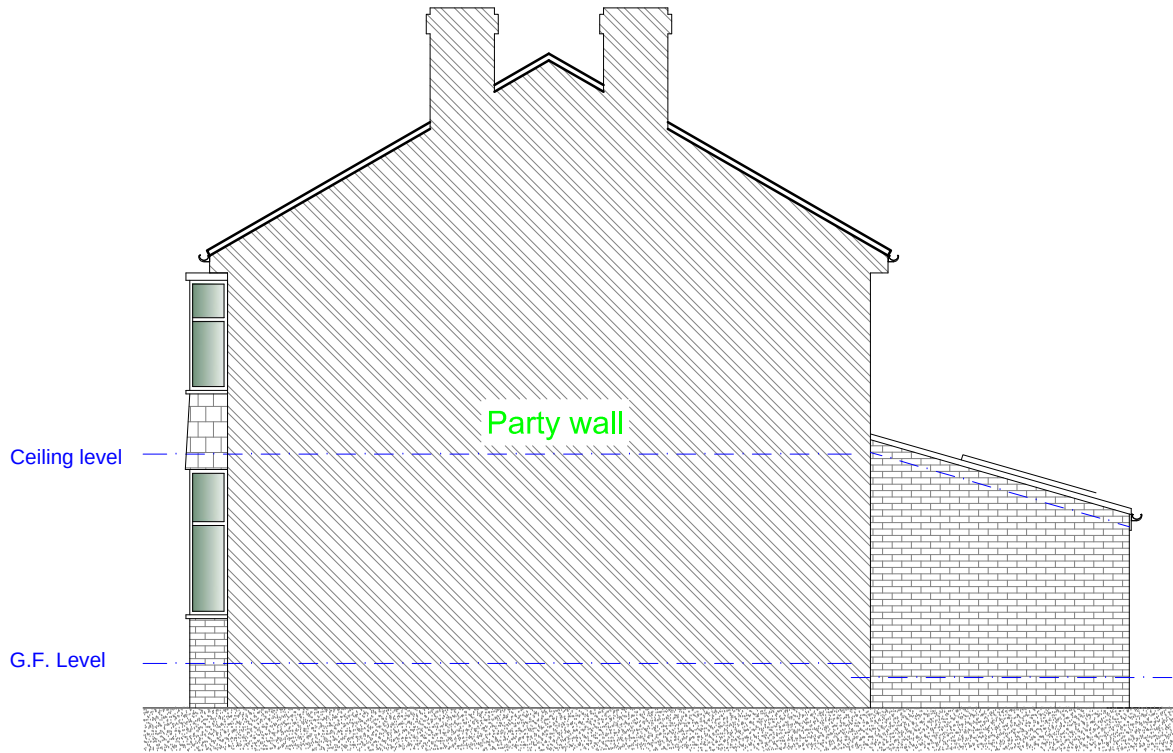

Existing R/H Side Party Wall Elevation
Scale 1:100

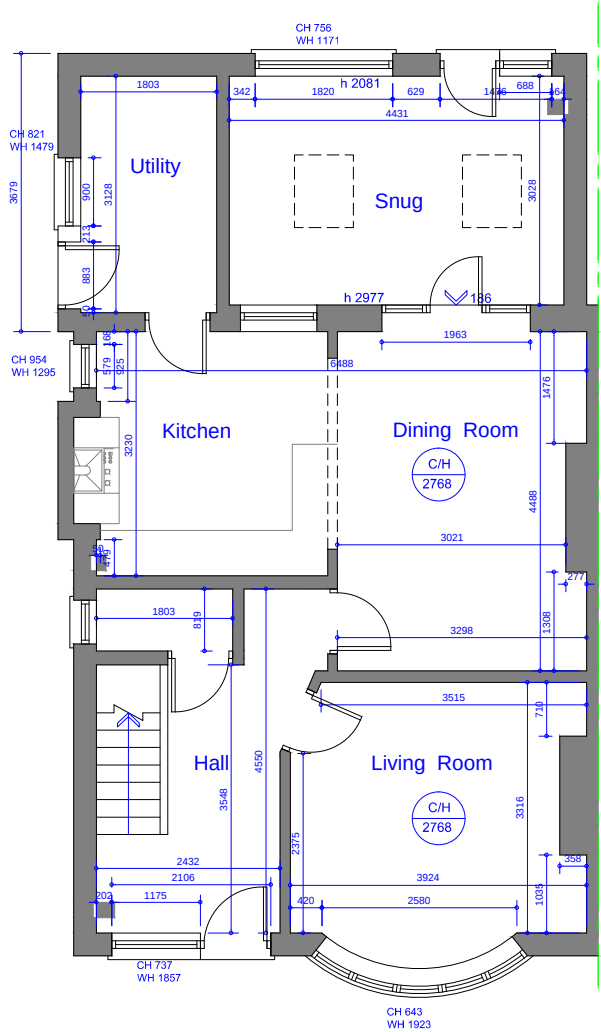

Existing Ground Floor Plan
Scale 1:100



Rev	Date	Description
-----	------	-------------

Issued For : INFORMATION PURPOSES ONLY		
--	--	--

Client		
--------	--	--

Mrs. Danielle Lowy		
--------------------	--	--

Project		
4 Abbotsford Road, Chorlton, M21 0RJ		
Proposed single storey rear extension.		

Scheme - Drawing Title		
Existing Floor Plans and Elevations.		

01	Date	17.11.22
Drawing No.	Revision	Scale 1:100 @A3

