


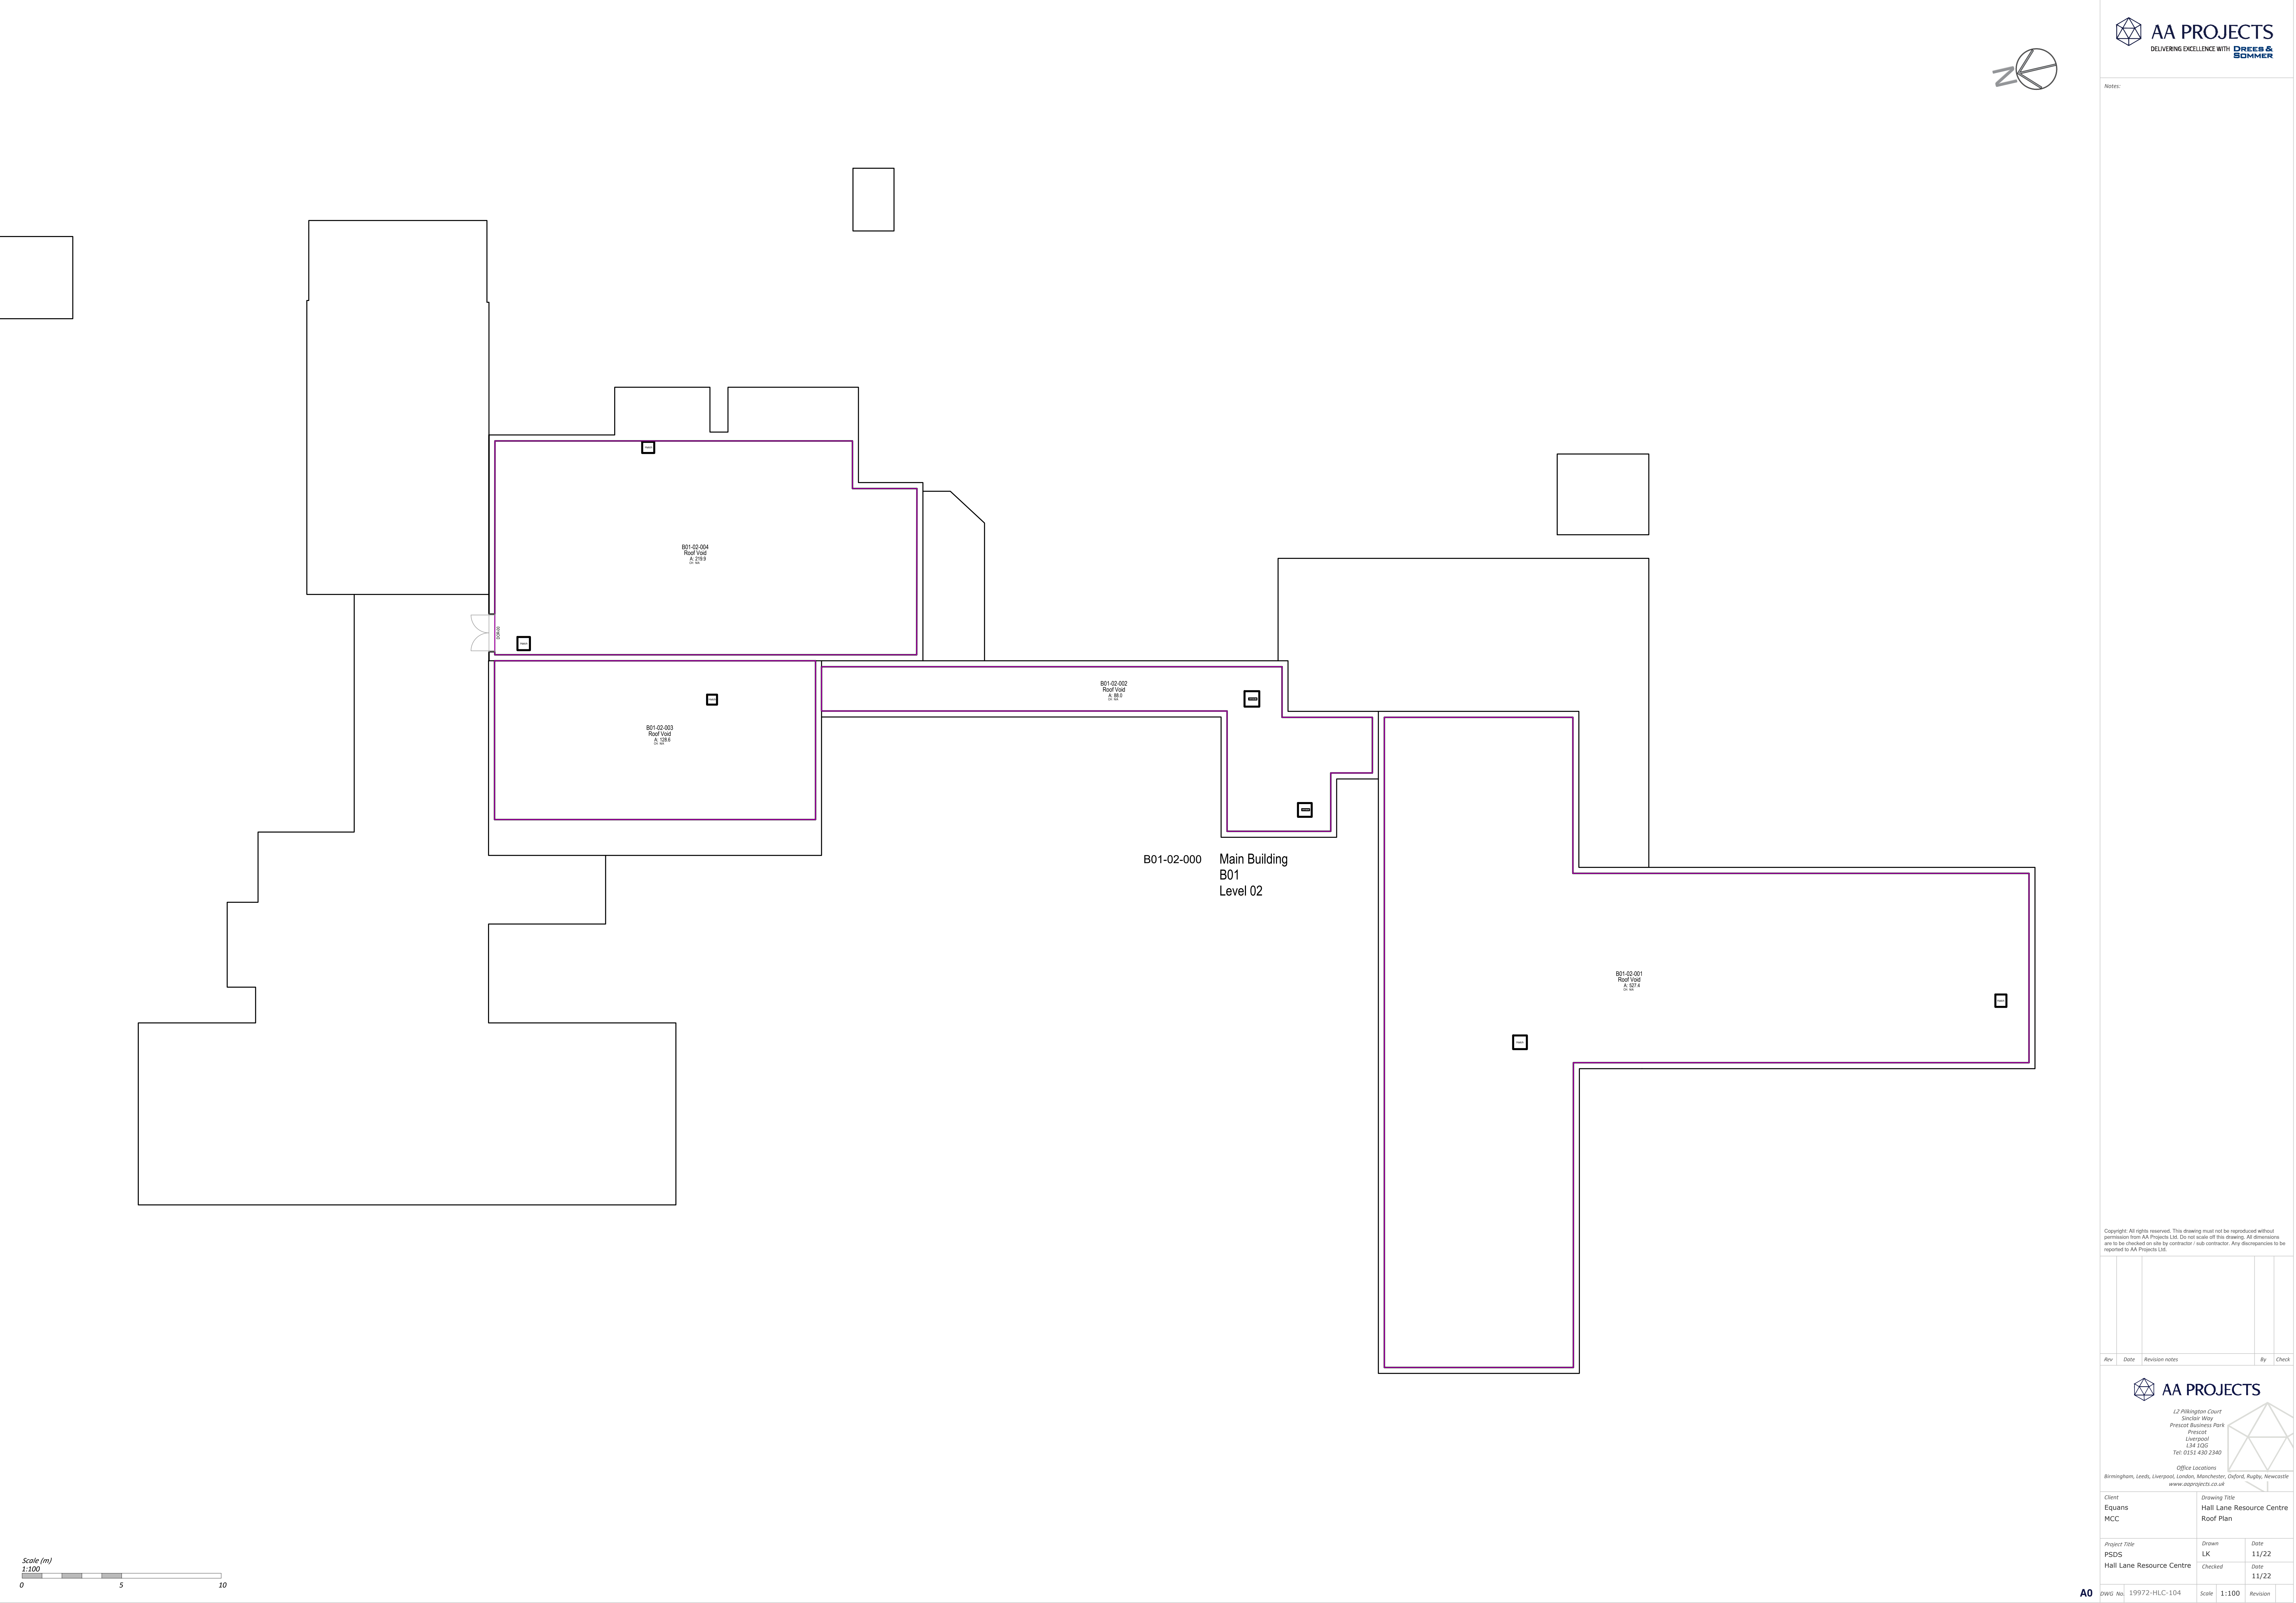

Notes:

Copyright: All rights reserved. This drawing must not be reproduced without permission from AA Projects Ltd. Do not scale off this drawing. All dimensions are to be checked on site by contractor / sub-contractor. Any discrepancies to be reported to AA Projects Ltd.

Rev	Date	Revision notes	By	Check

**AA PROJECTS**
L7 Pilkington Court
Sinclair Way
Prescot Business Park
Prescot
Liverpool
L34 2DS
Tel: 0151 430 2340
Office Locations
Birmingham, Leeds, Liverpool, London, Manchester, Oxford, Rugby, Newcastle
www.aaprojects.co.uk



Client Equians MCC	Drawing Title Hall Lane Resource Centre Roof Plan		
Project Title PSDS Hall Lane Resource Centre	Drawn LK	Date 11/22	
	Checked	Date 11/22	