




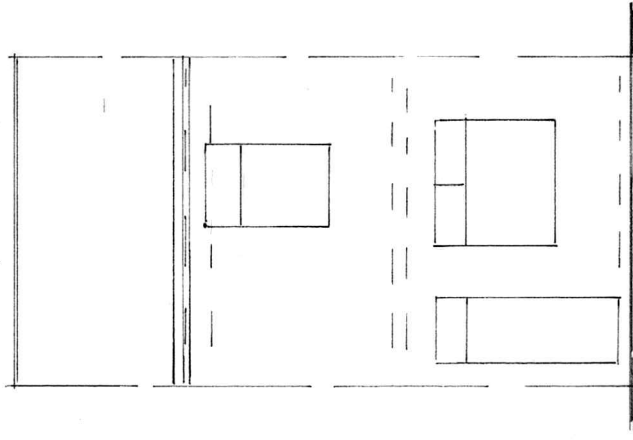


FRONT ELEVATION
(PROPOSED)

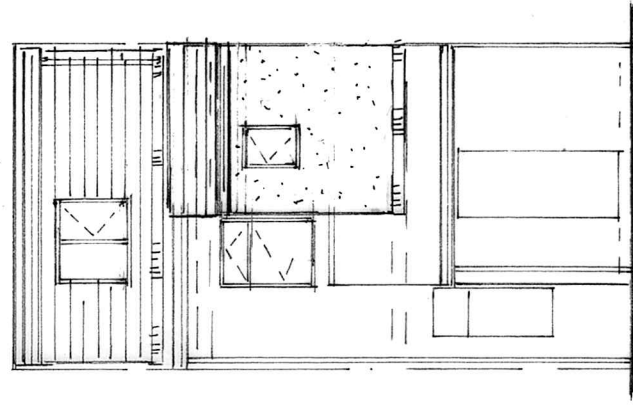


REAR ELEVATION
(PROPOSED)

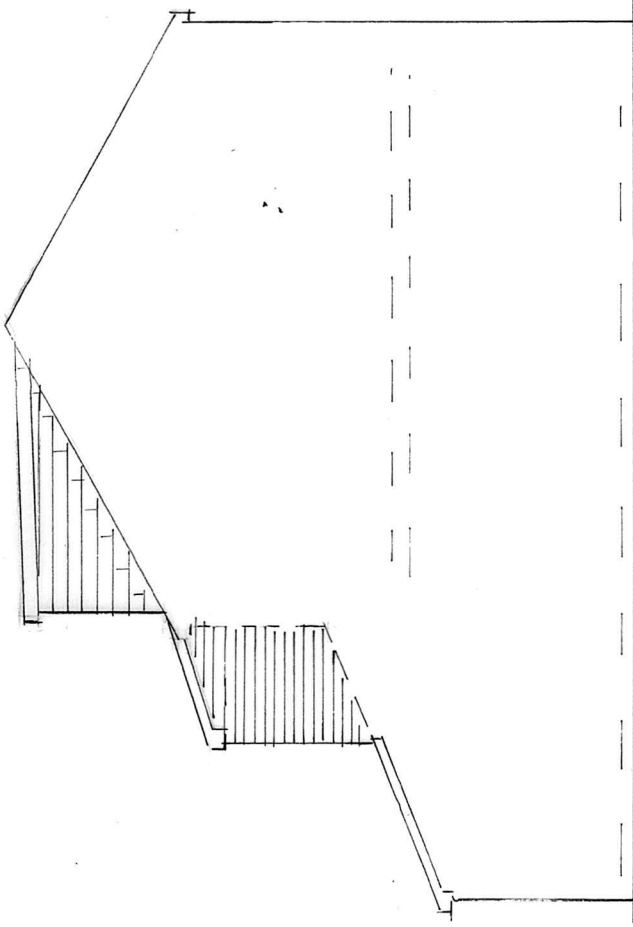

SIDE ELEVATION
(PROPOSED)

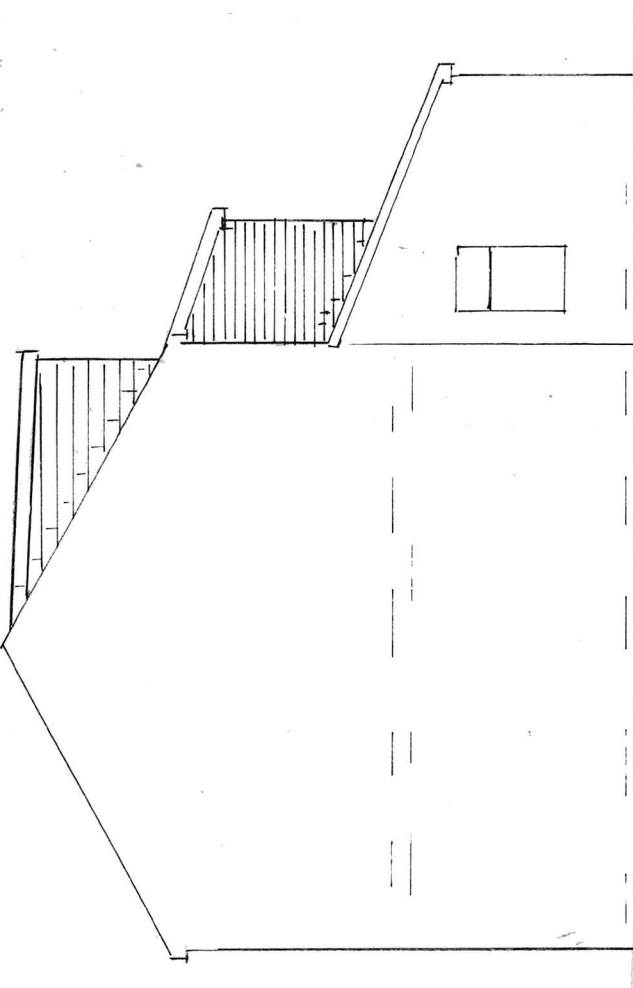

SIDE ELEVATION
(PROPOSED)

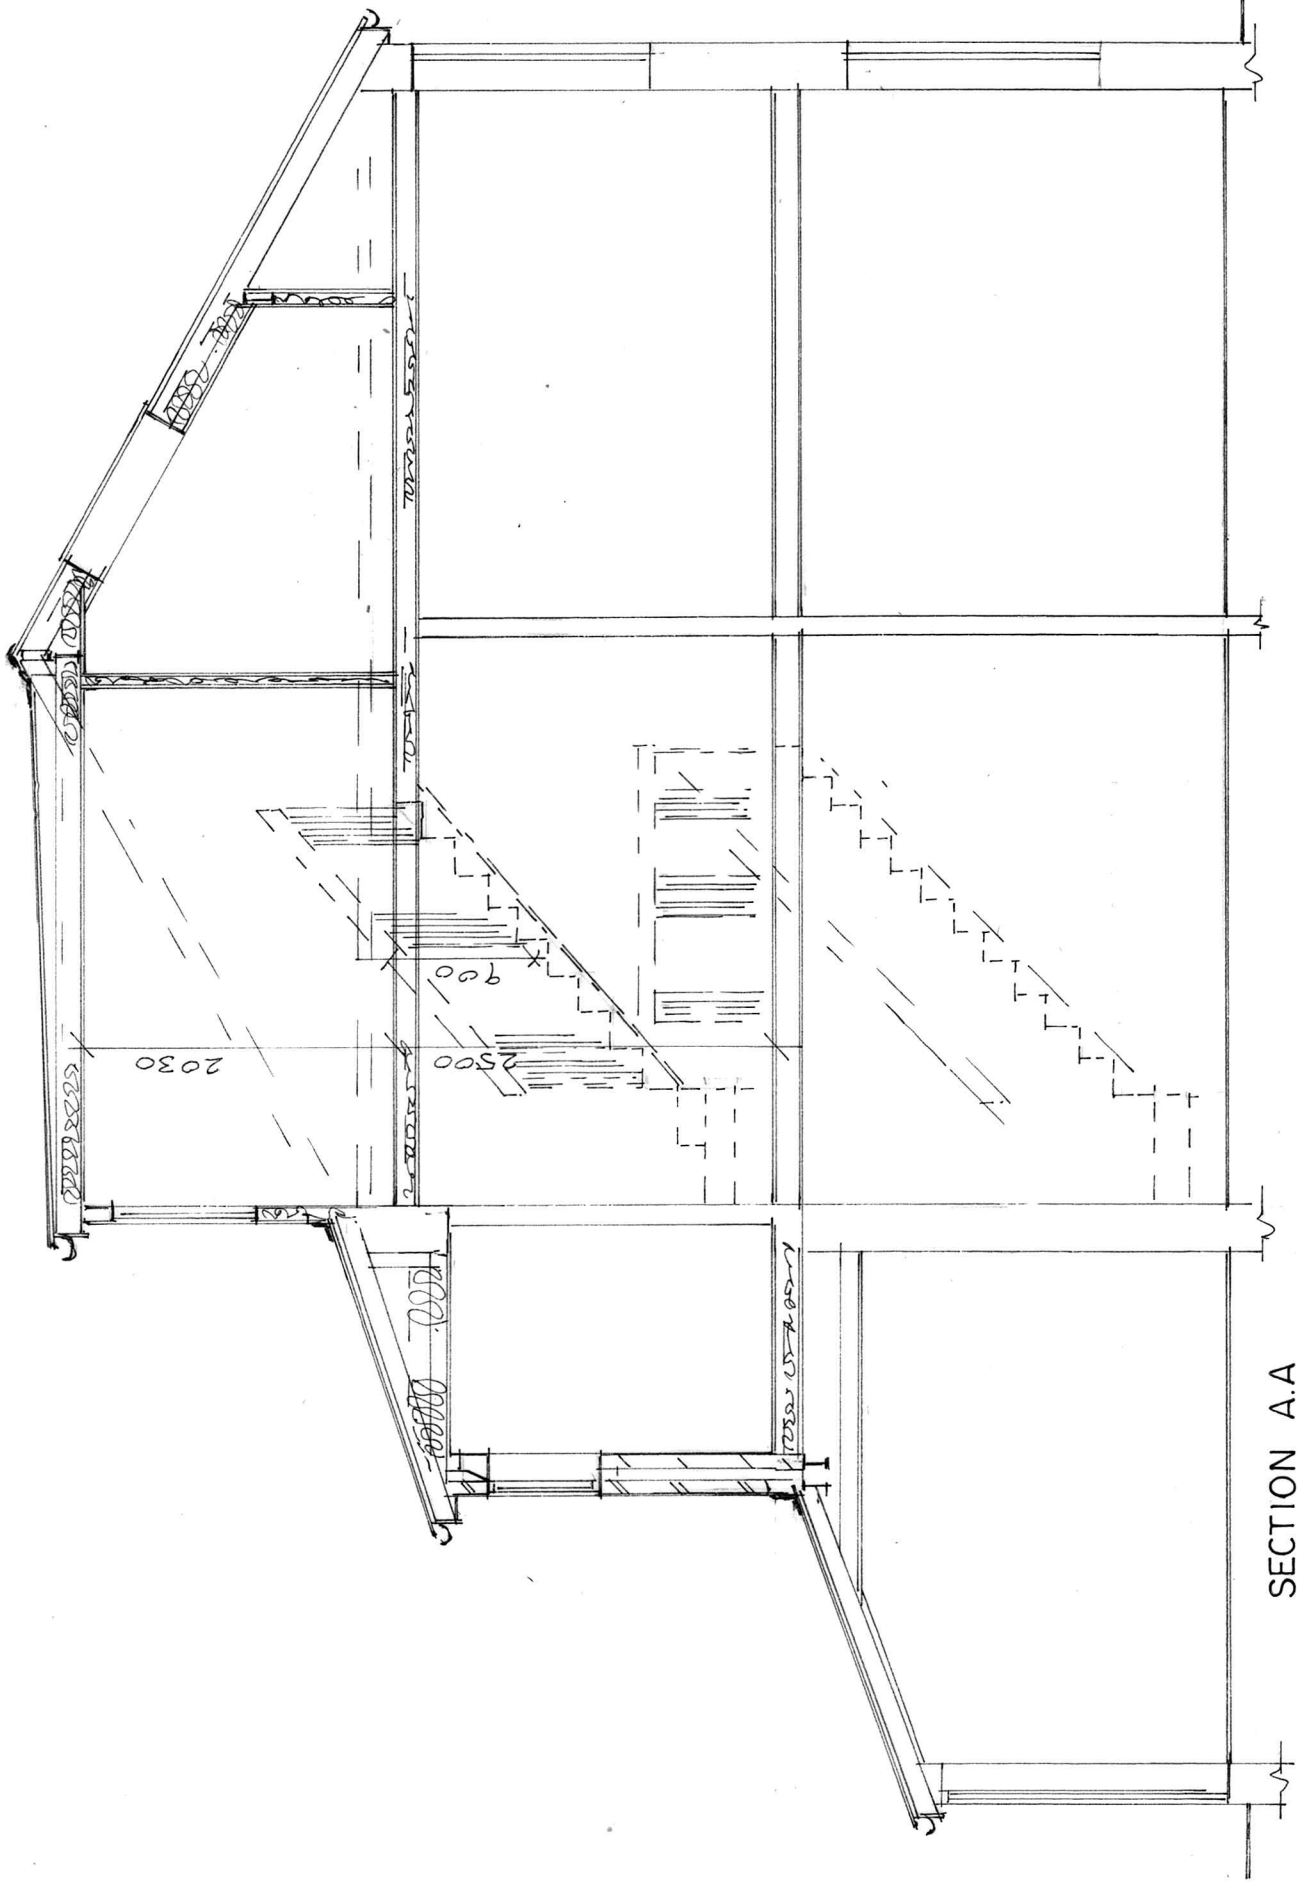

SECTION A.A

BUILDING DESIGN SERVICES

M. FAROOQ

6 Stock Close, Shawclough, Rochdale OL12 6BB

Tel: 01706 712231 Mob: 07967605763

**PROPOSED FIRST FLOOR REAR EXTENSION
AND REAR DORMER AT 15 MOLYNEUX ROAD
LEVENSHULME MANCHESTER M19 3WB**

For: Mr JATINDER SAGGU

Section

Scale 1:50

1940/3

Elevation

Scale 1:100