


Notes:
Please Note:
Plans & Layouts provided by others (MCC), AA Projects accept no responsibility for there accuracy or completeness.

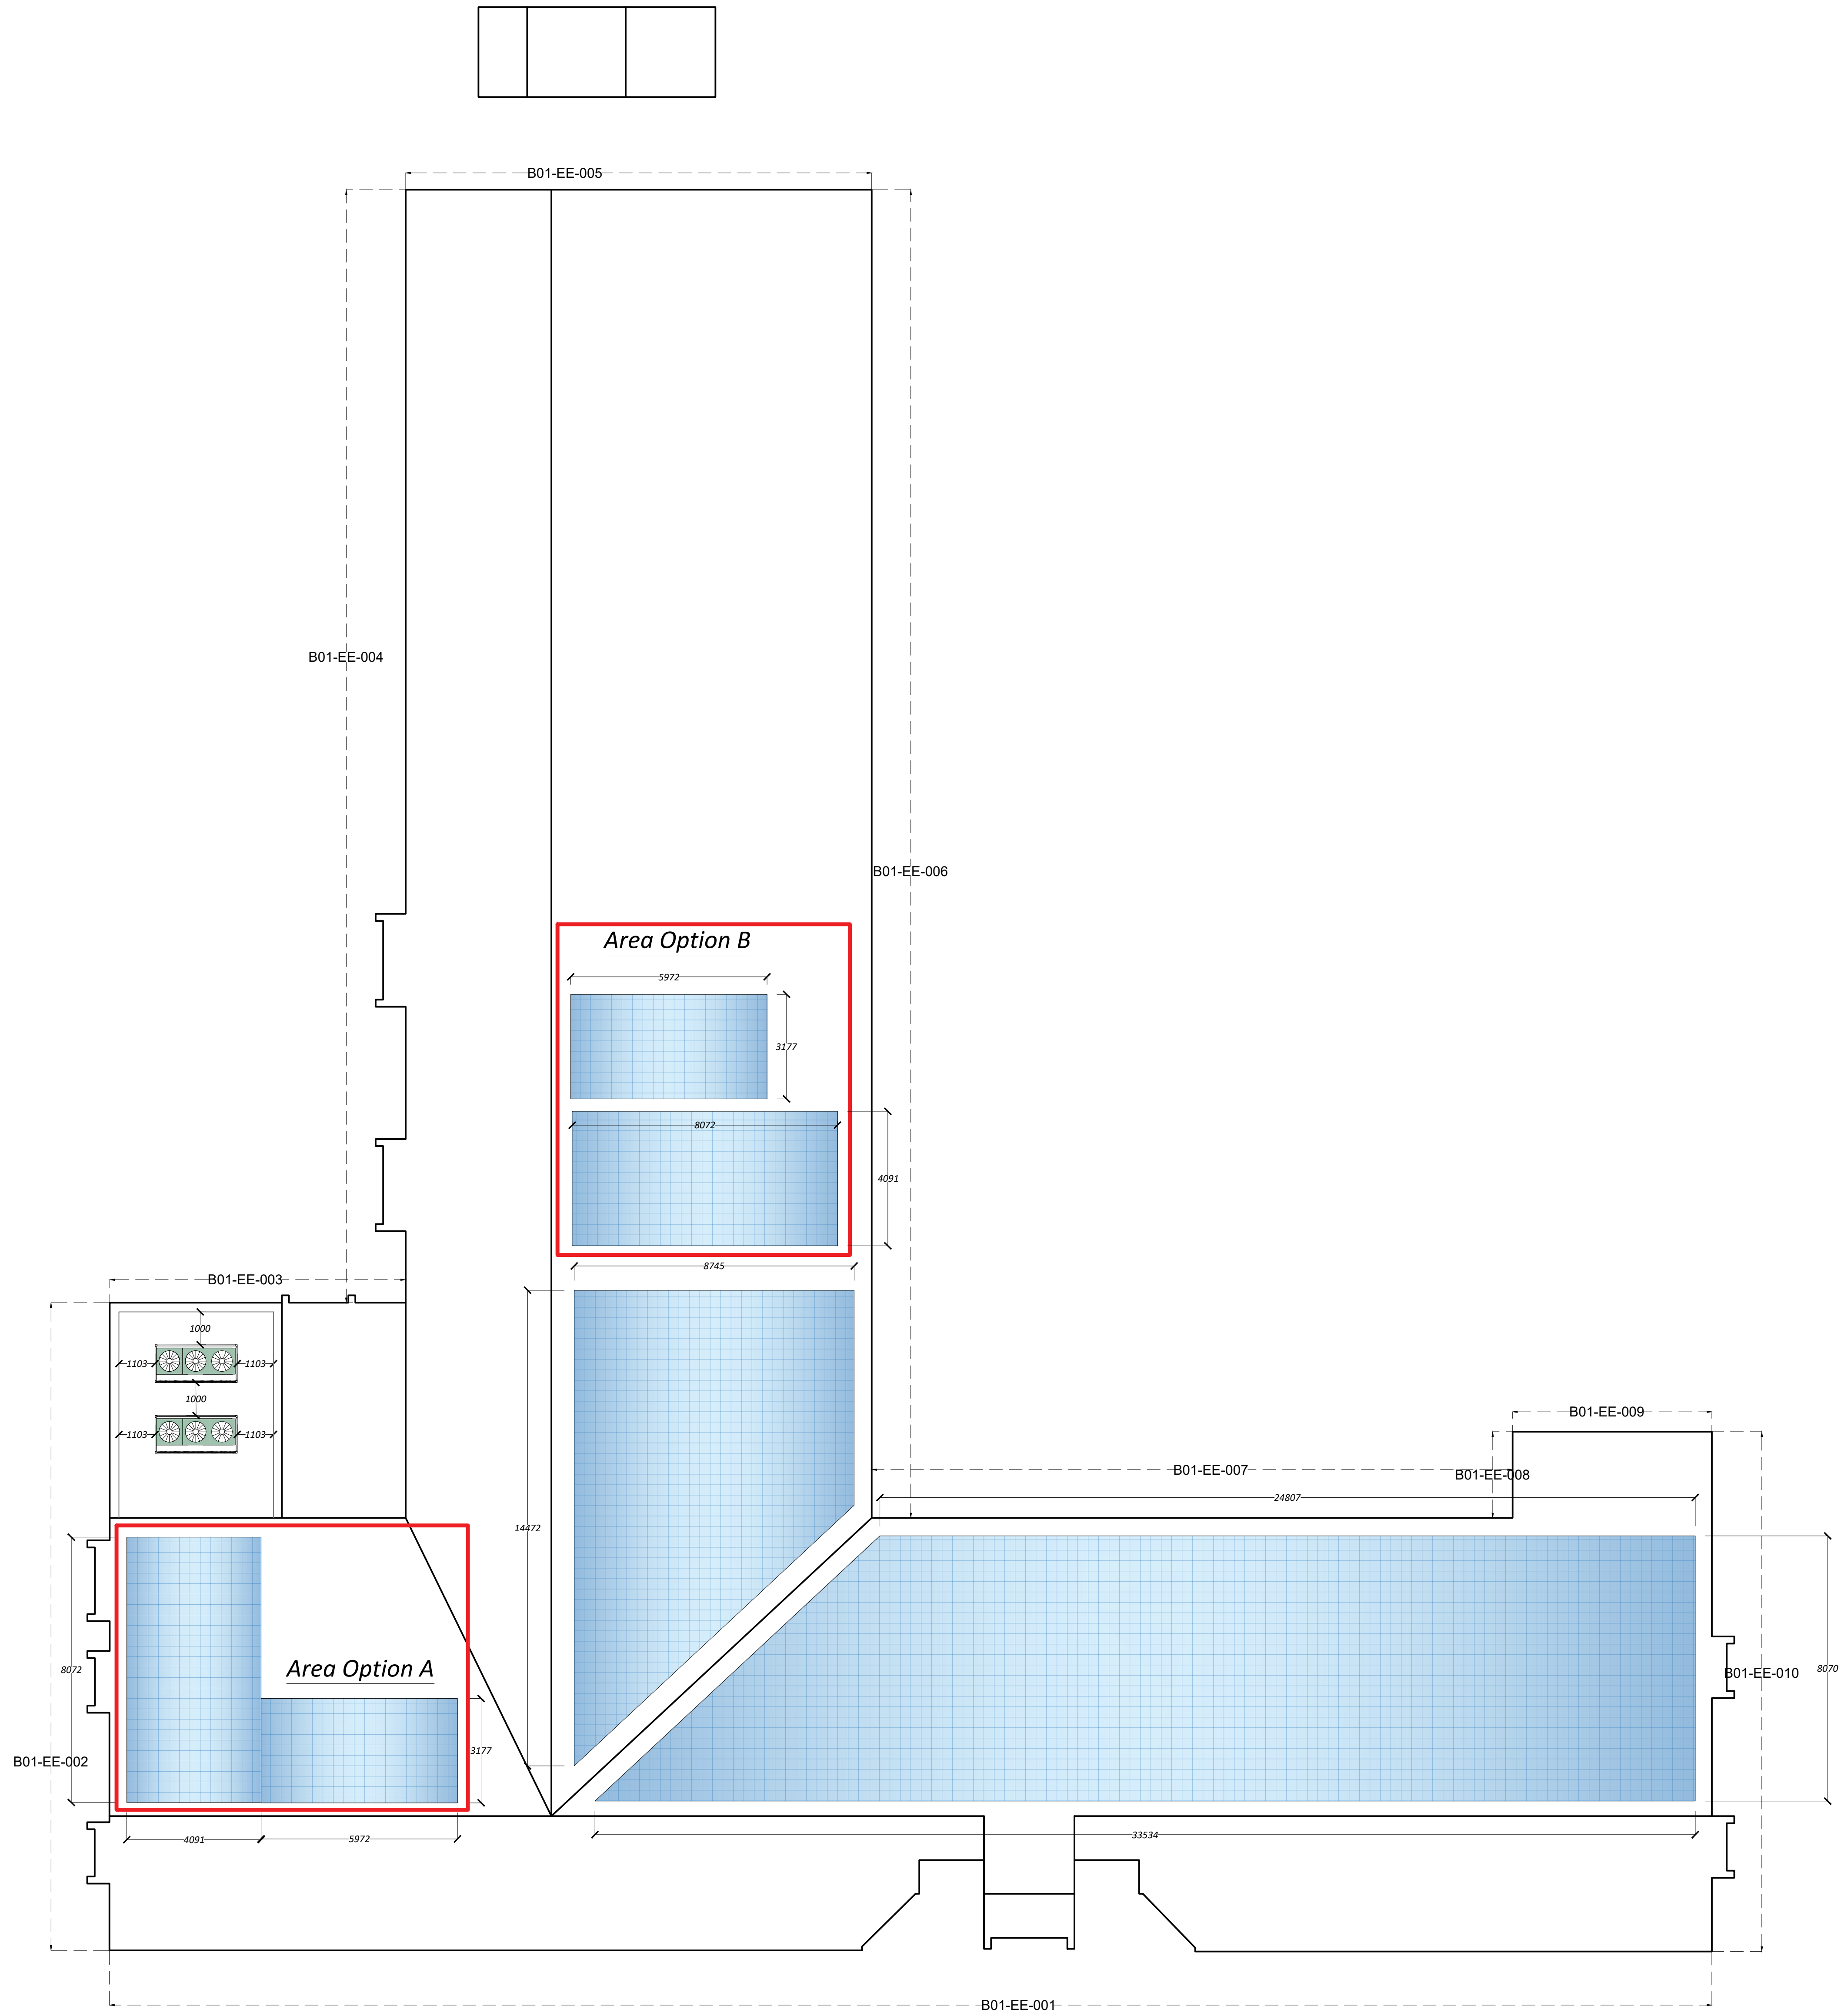

Copyright: All rights reserved. This drawing must not be reproduced without permission from AA Projects Ltd. Do not scale off this drawing. All dimensions are to be checked on site by contractor / sub-contractor. Any discrepancies to be reported to AA Projects Ltd.

Rev	Date	Revision notes	By	Check
-----	------	----------------	----	-------

**AA PROJECTS**
DELIVERING EXCELLENCE WITH
BREKES & SOMMER

Sheet 1.06
Part First Floor
South Harrington
Brunswick Business Park
Liverpool
L3 2HG
Tel: 0151 430 2340
Office Locations
Birmingham, Leeds, Liverpool, London, Manchester, Oxford, Rugby, Newcastle
www.aaprojects.co.uk



Client Equians MCC	Drawing Title Harpurhey District Office Proposed Roof Plan
Project Title PSDS Harpurhey District Office	Drawn LK 11/22
	Checked PT 11/22