





Existing Key plan
1: 250

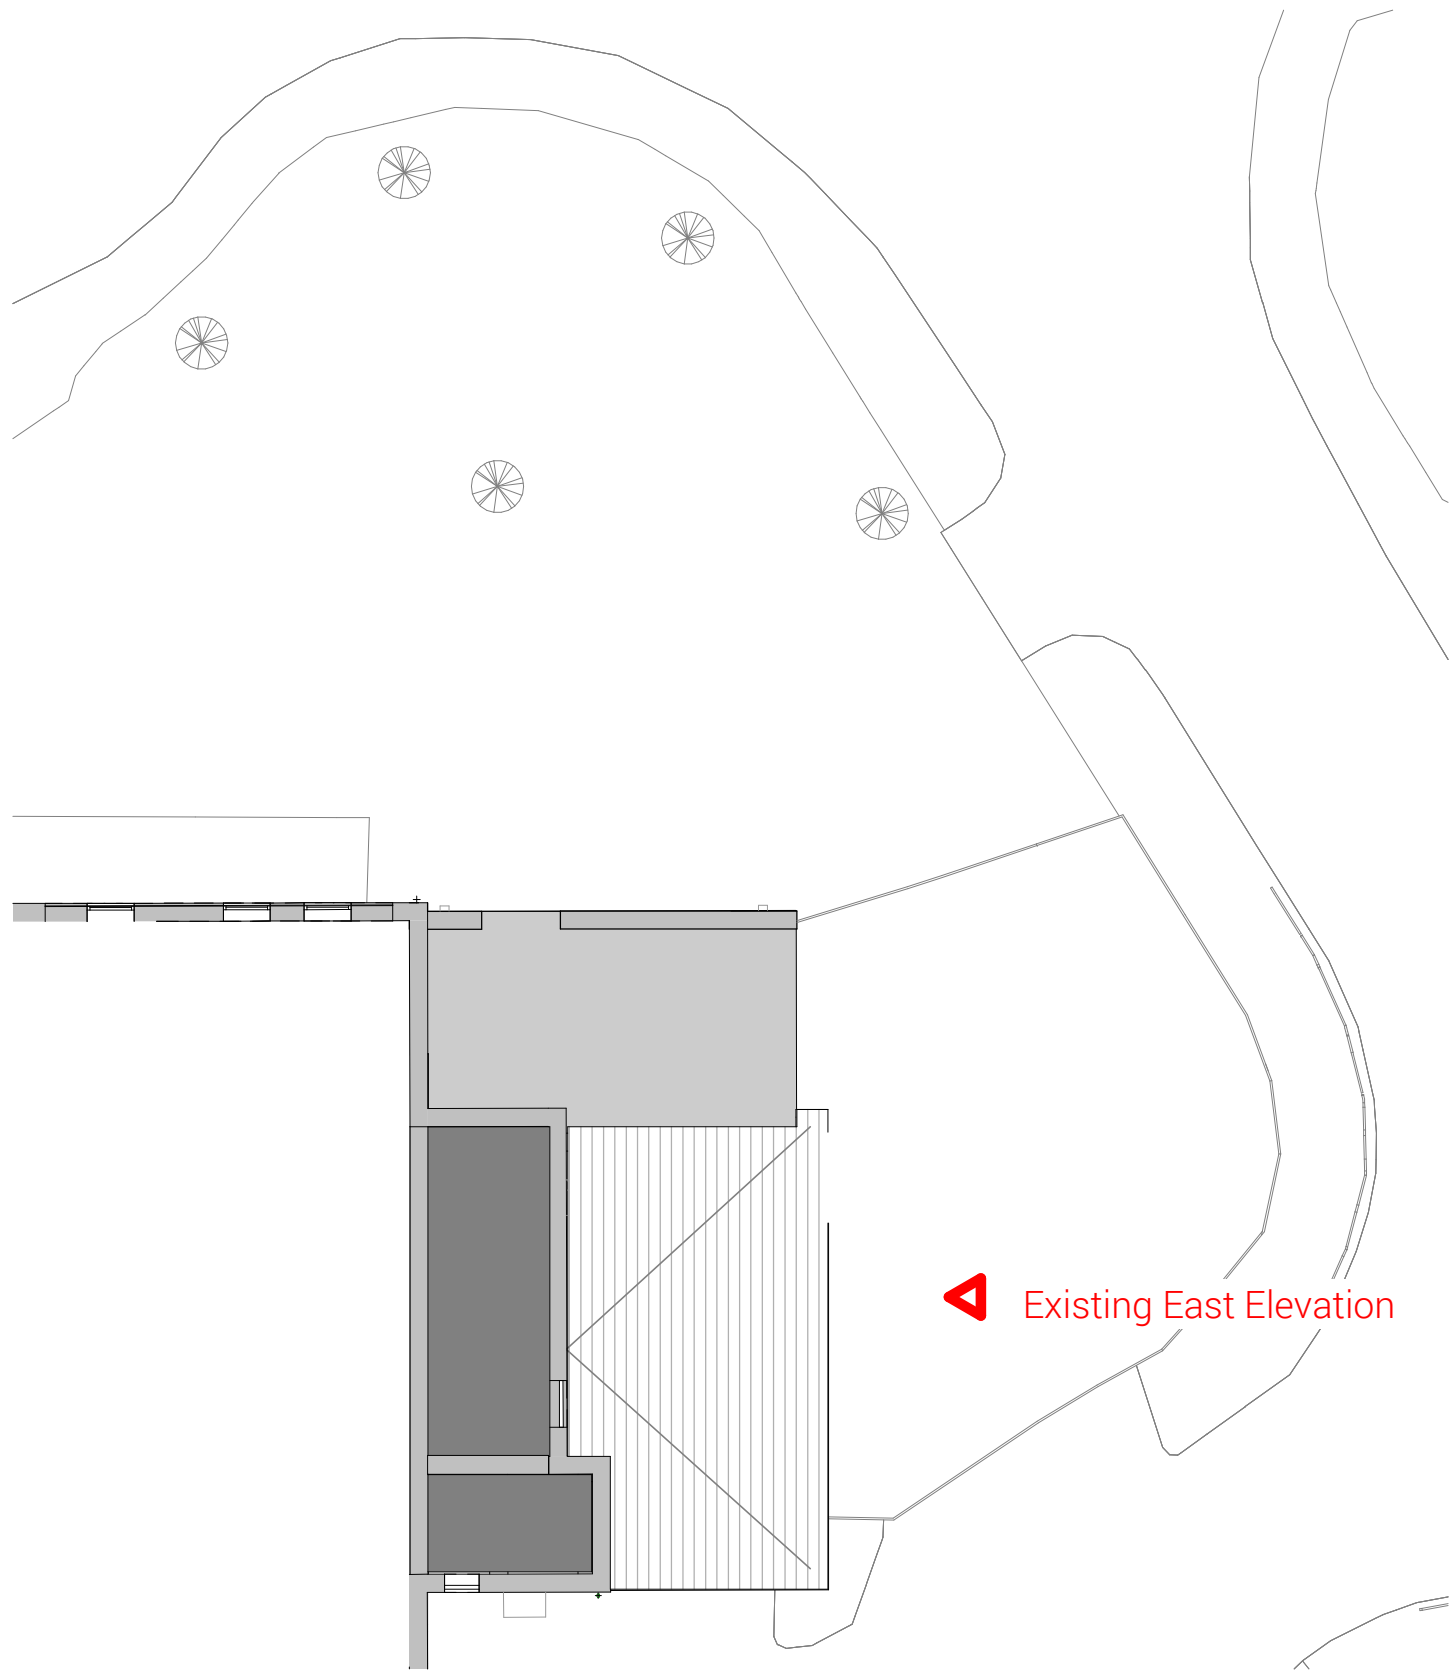

Existing Elevation - East Planning
1: 50

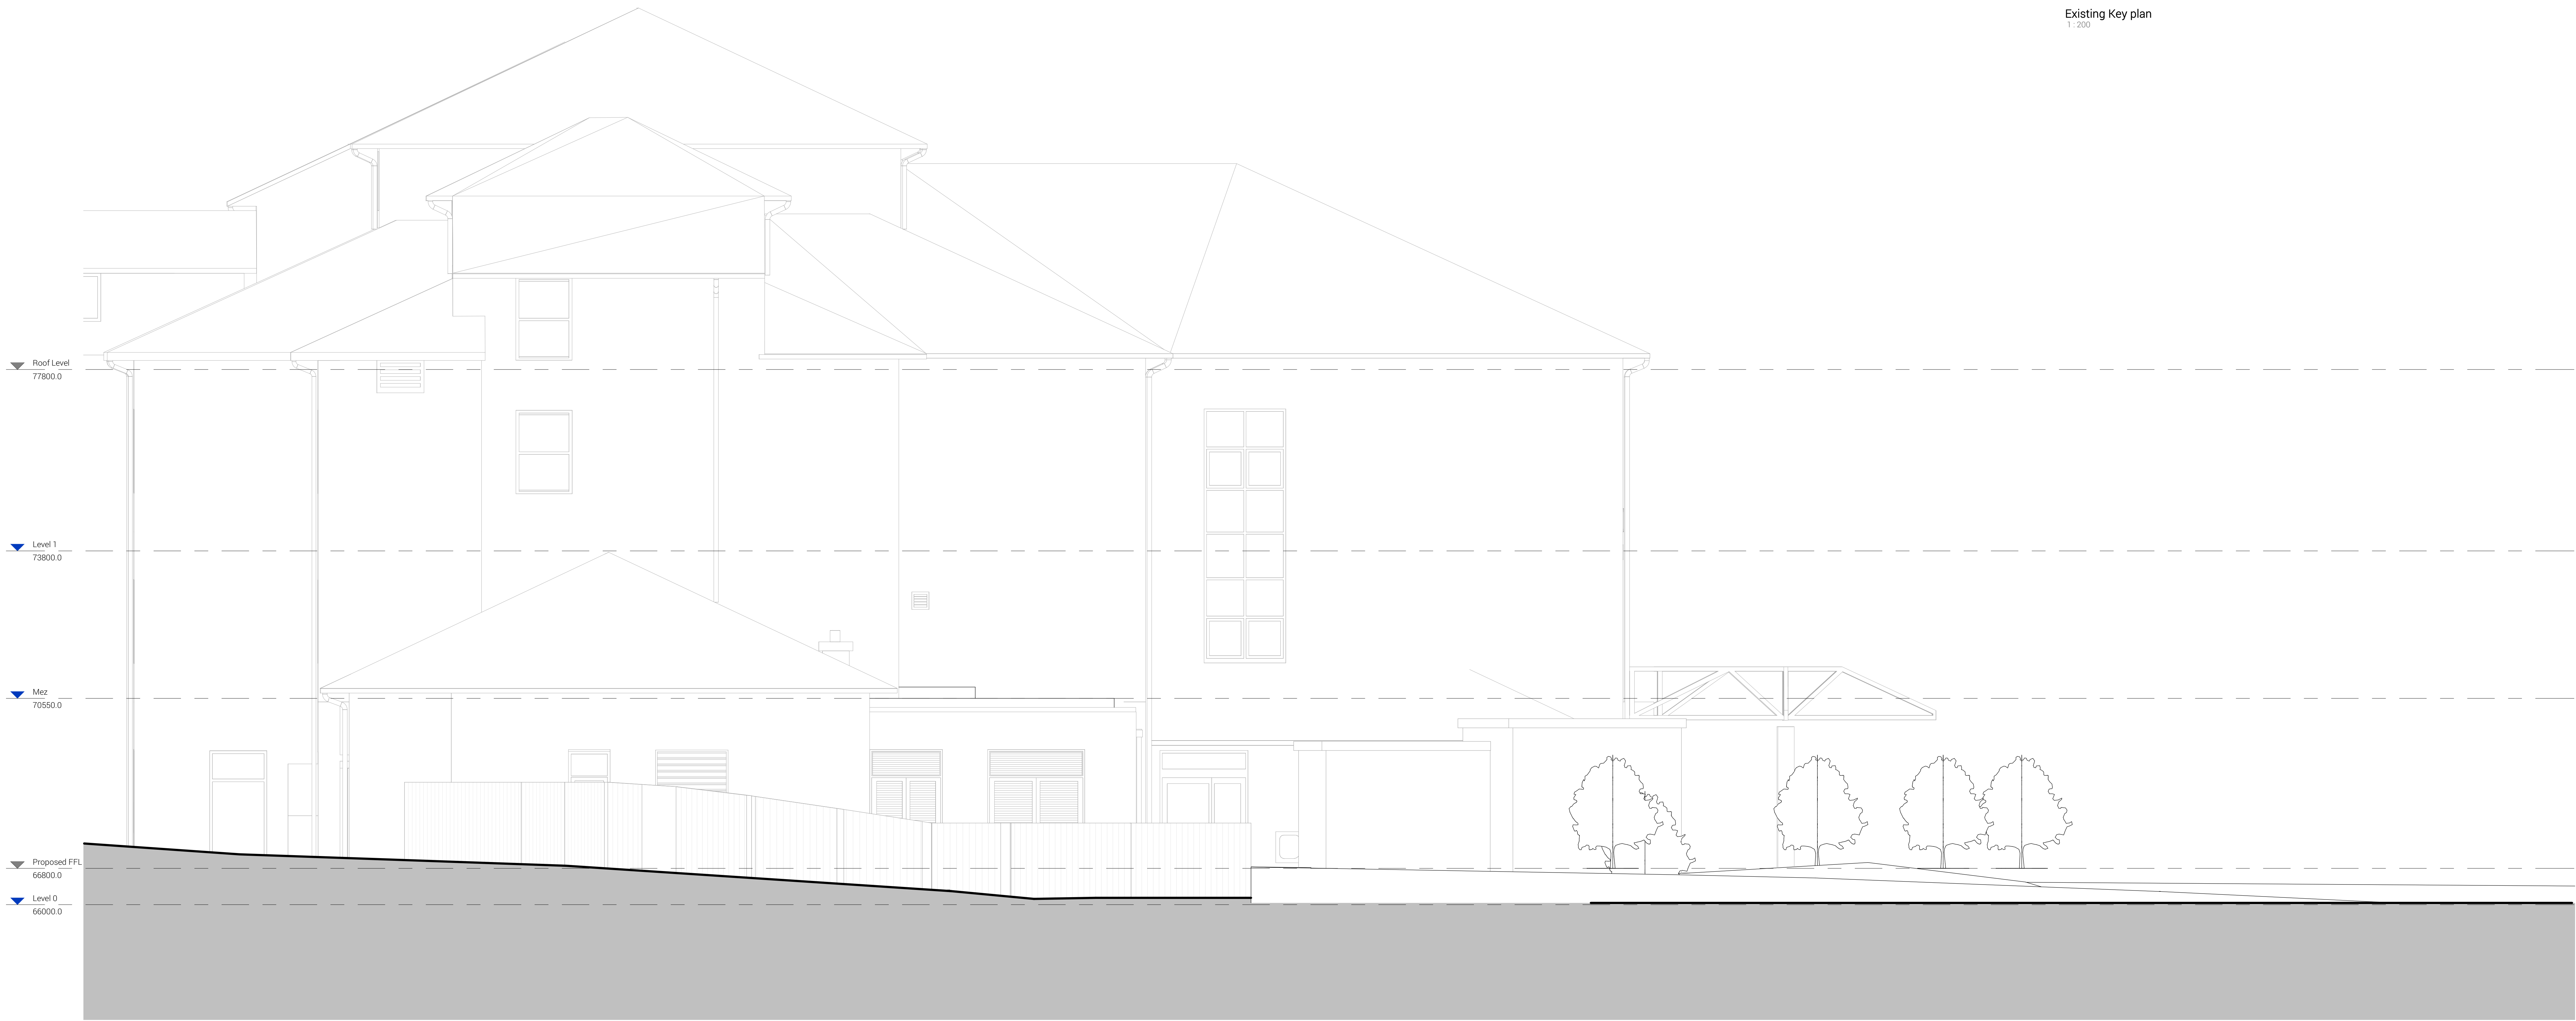

GENERAL NOTES: DAY Architectural Ltd accepts no responsibility for any costs, losses or claims whatsoever arising from these drawings, specifications and related documents unless there is full compliance with the Client or any unauthorised user of the following: 1. All boundaries, dimensions and levels are to be checked on site before construction and any discrepancies reported to the Architect / Designer. 2. Partial Service: Any discrepancies with site or other information is to be advised to the Architect / Designer and direction and / or approval is to be sought before the implementation of the detail. 3. Block and site plans are reproduced under license from the Ordnance Survey. 4. Do not scale the drawing. 5. For the purpose of coordination, all relevant parties must check this information prior to implementation and report any discrepancies to the Architect / Designer.																				MANCHESTER UNIVERSITY NHS FOUNDATION TRUST										EXISTING ELEVATION - EAST										DAY DAY Architectural Ltd Studio 1, Lancaster Buildings 77 Queensgate, Manchester, M3 2BW T: 0161 834 5703 W: www.day-architectural.com																																							
																				PROJECT Proposed Generator										SCALE As indicated @ A0										FIRST ISSUED 09/16/22																																							
																				PROJECT 1266-21										CLIENT REF NMGH										DRAWN BY IL										CHECKED BY AF																													
																				ORIGIN DAY										VOLUME XX										LEVEL DR										HOLE A										NUMBER 07-0106										REVISION A									
	SUITABILITY PLANNING																																							
A										Issued for Planning										31.10.22										AF	
REV										DESCRIPTION										DATE										REV BY										Information contained in this drawing is the sole copyright of DAY Architectural Ltd, and is not to be reproduced without their permission.																																							