


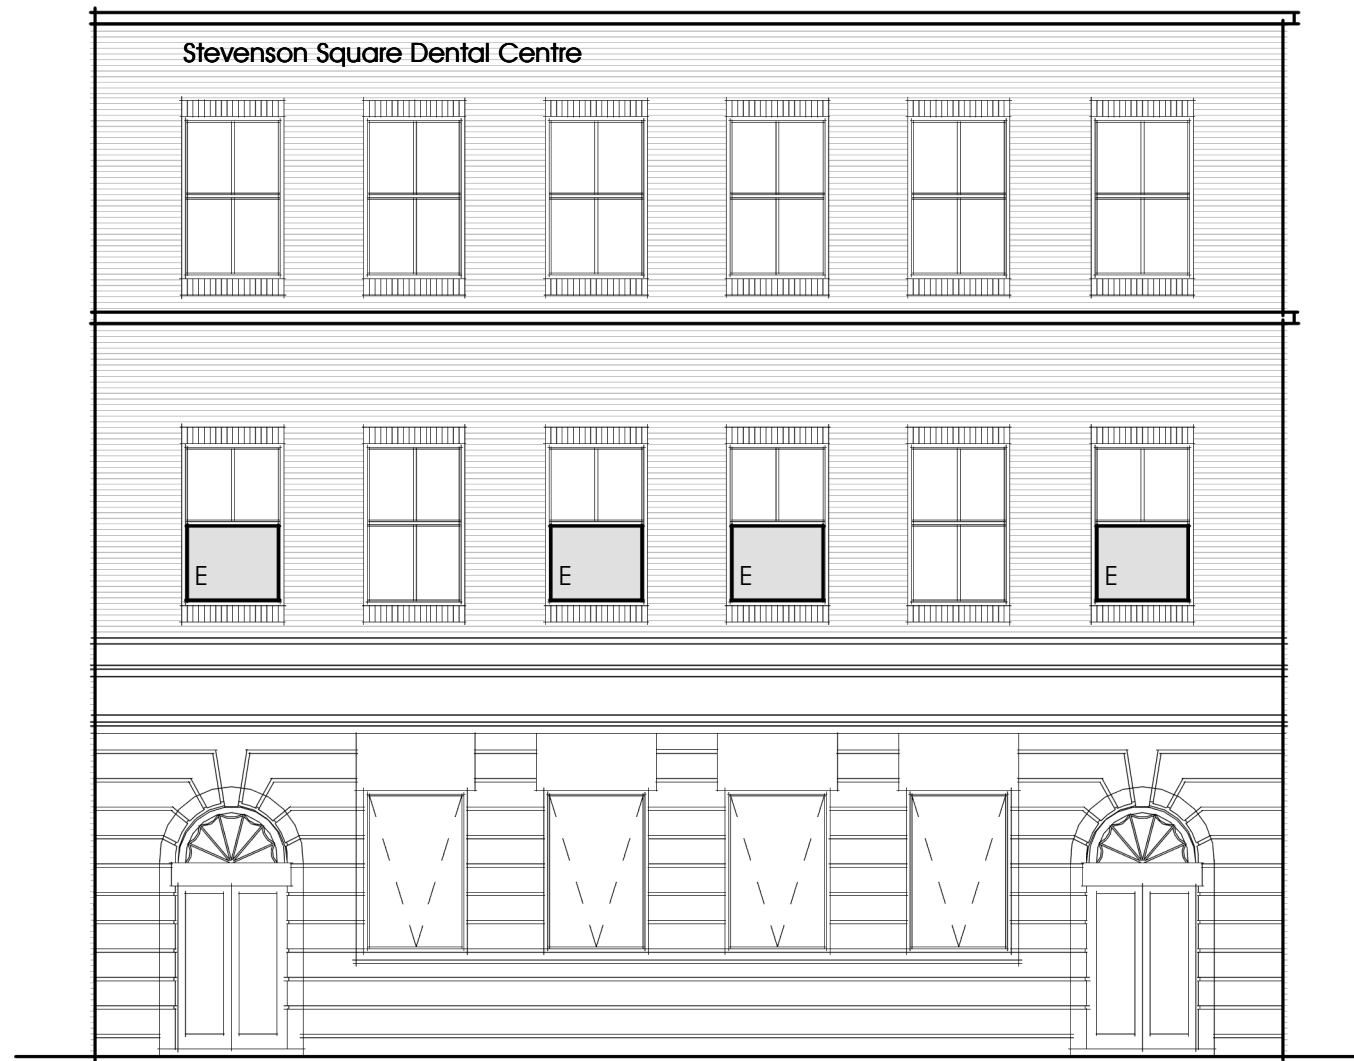

E1 Existing Front Elevation (Stevenson Sq.)
1 : 100




E2 Existing Side Elevation (Lever St.)
1 : 100

Signage Key:

- E Existing Signage
- P Proposed Window Vinyl
- P Proposed Flexface Signage


P4 Signage Key
1 : 10

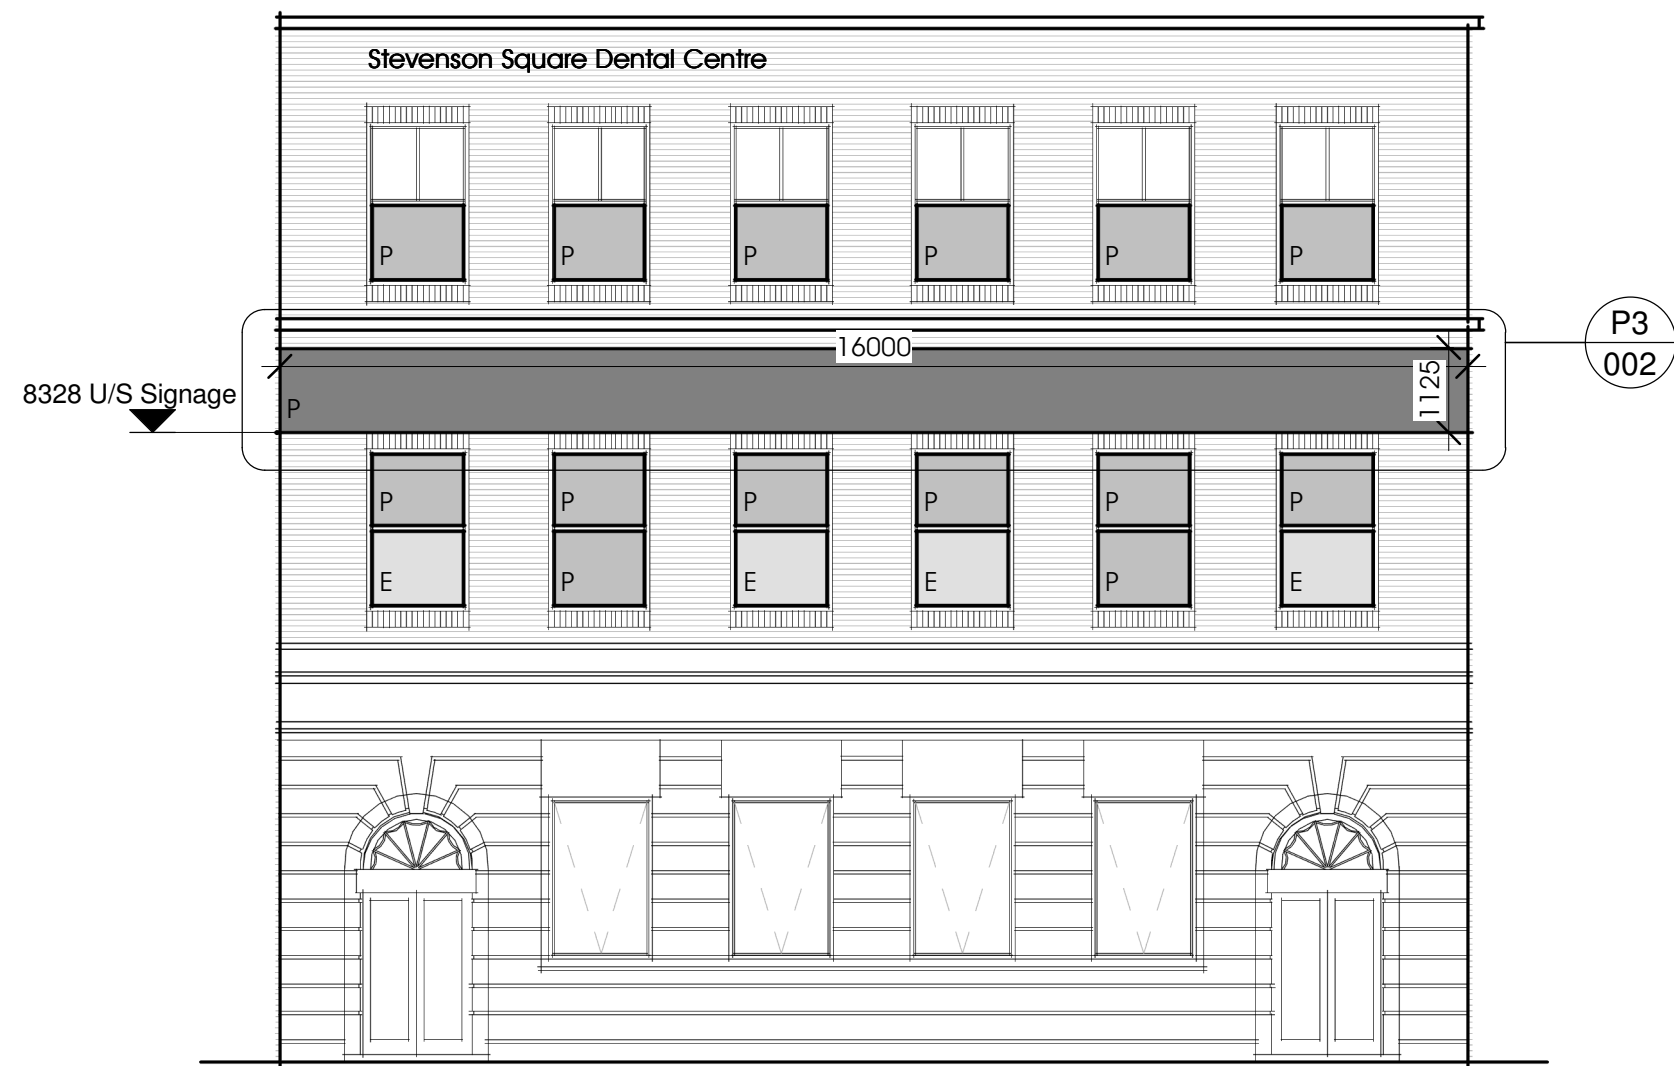


P1 Proposed Front Elevation (Stevenson Sq.)
1 : 100



P2 Proposed Side Elevation (Lever St.)
1 : 100

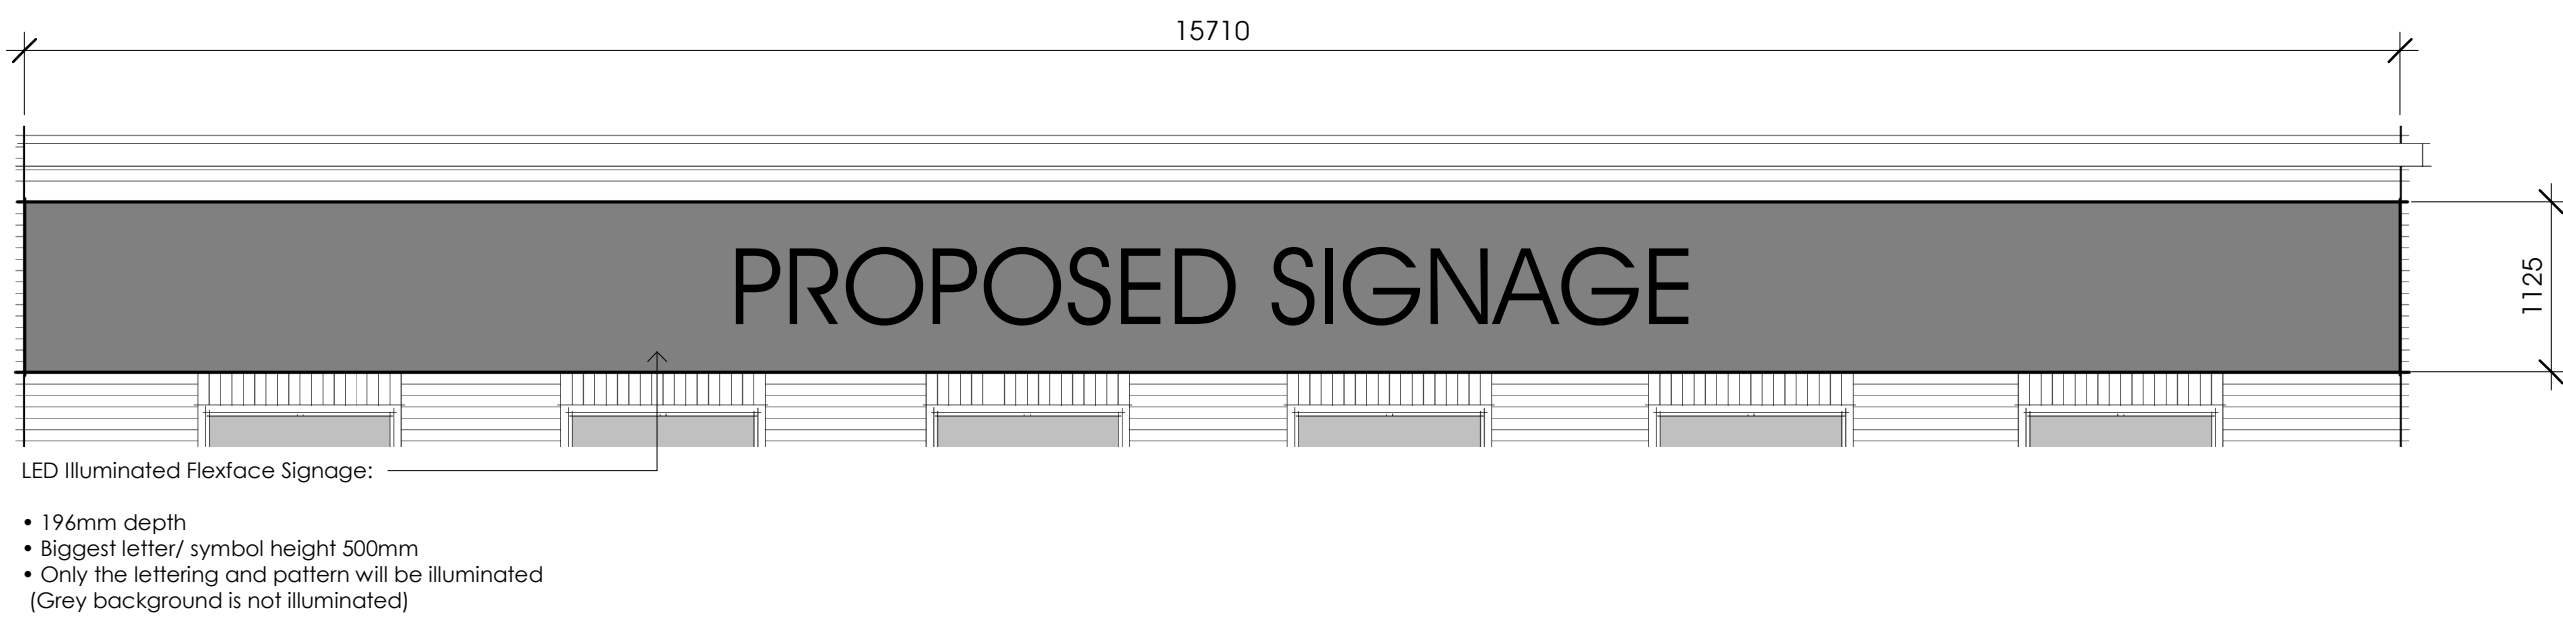

P3 Flexface Signage
1 : 50

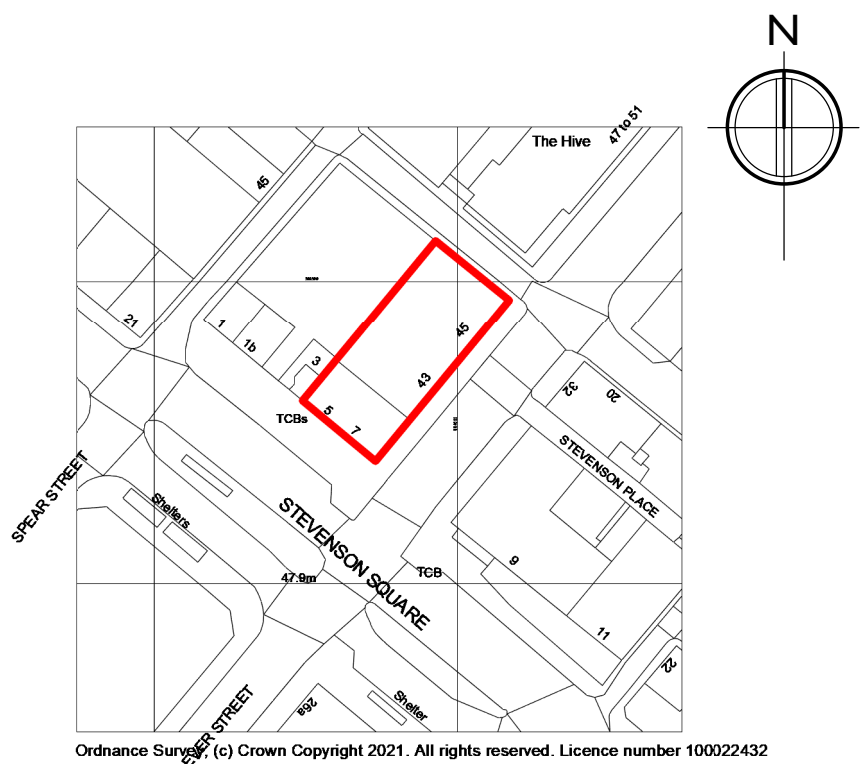

LP Location Plan
1 : 1250

Note:
Do not scale drawing. All dimensions and levels to be checked on site and any discrepancies to be reported immediately before the commencement of work. Drawing to be read in conjunction with all relevant drawings and specifications.

PROJECT NAME & LOCATION	
43 Lever street, Manchester, M1 1FN	
DRAWING TITLE	
Proposed Signage	

PROJECT NO.	DWG NO.	REV.	DRAWN.	CHECK.
AL05	002		JS	LB
SCALE:		As indicated @ A1		

STATUS:		DATE:	
Planning		30/11/2022	

